



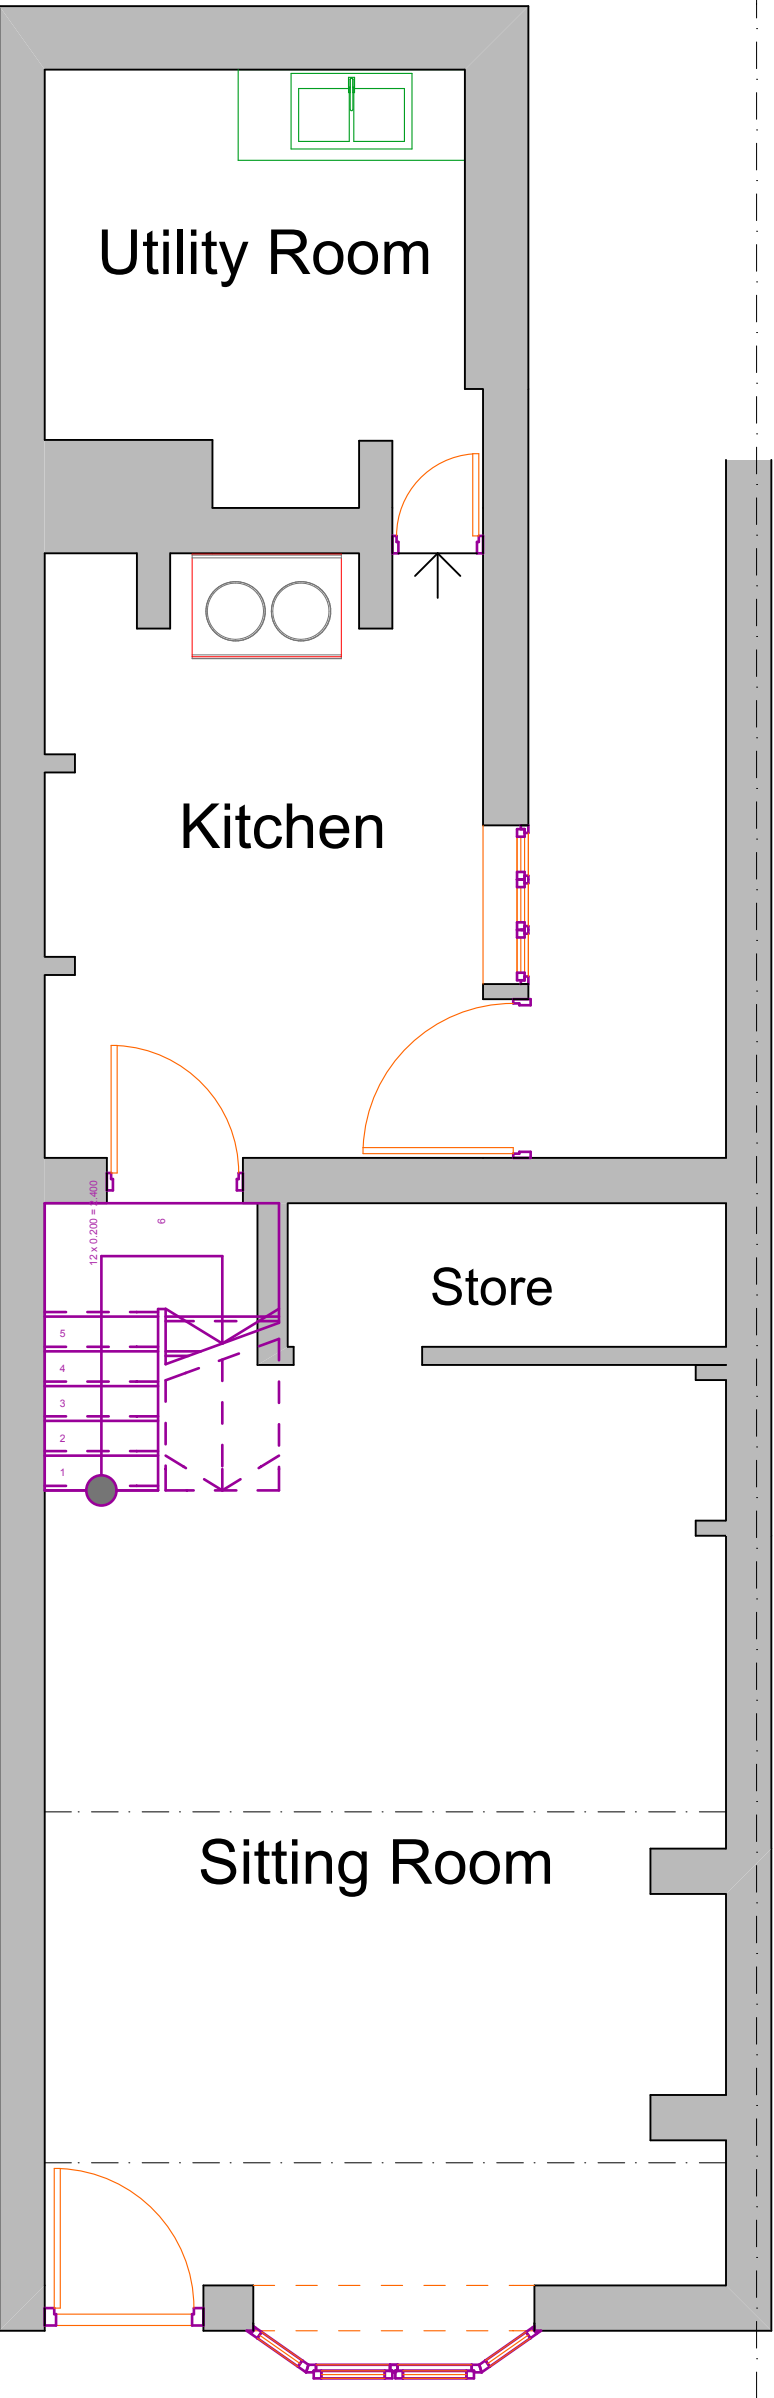

GROUND FLOOR - Existing

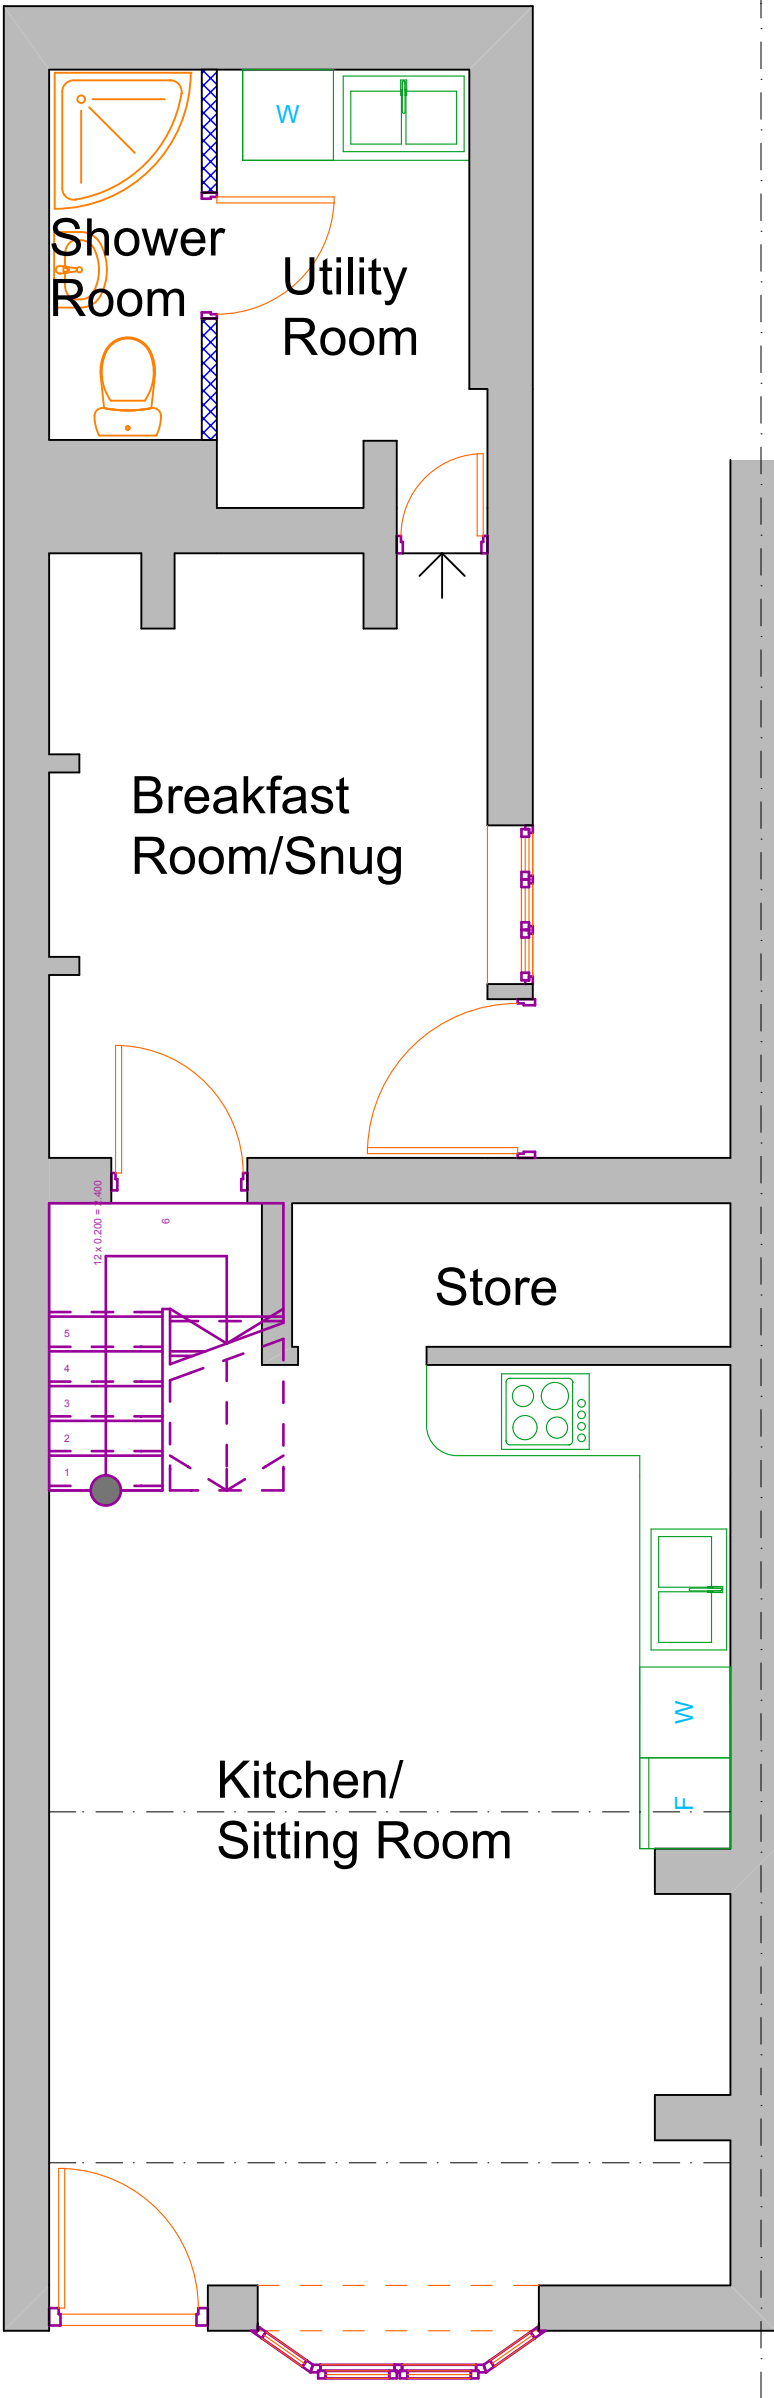

GROUND FLOOR - Proposed



**ANDREW
FULLER
ASSOCIATES**

Chartered Surveyors

Norton Studio, School Lane
Arundel, West Sussex
BN18 9DR

tel: 01903 885444
email: info@a-fuller.co.uk
www.andrewfuller.co.uk

Job Title
Walker House, Tarrant Street, Arundel

Client
Dachiell Rowdon

Drawing Name
Floor Plans

Drawing Status
Planning

Drawn by	AF	Date	6/15
Checked by		Date	

Drawing Scale
1:50 at A2

Drawing No	Status	Revision
14739/ 01		