



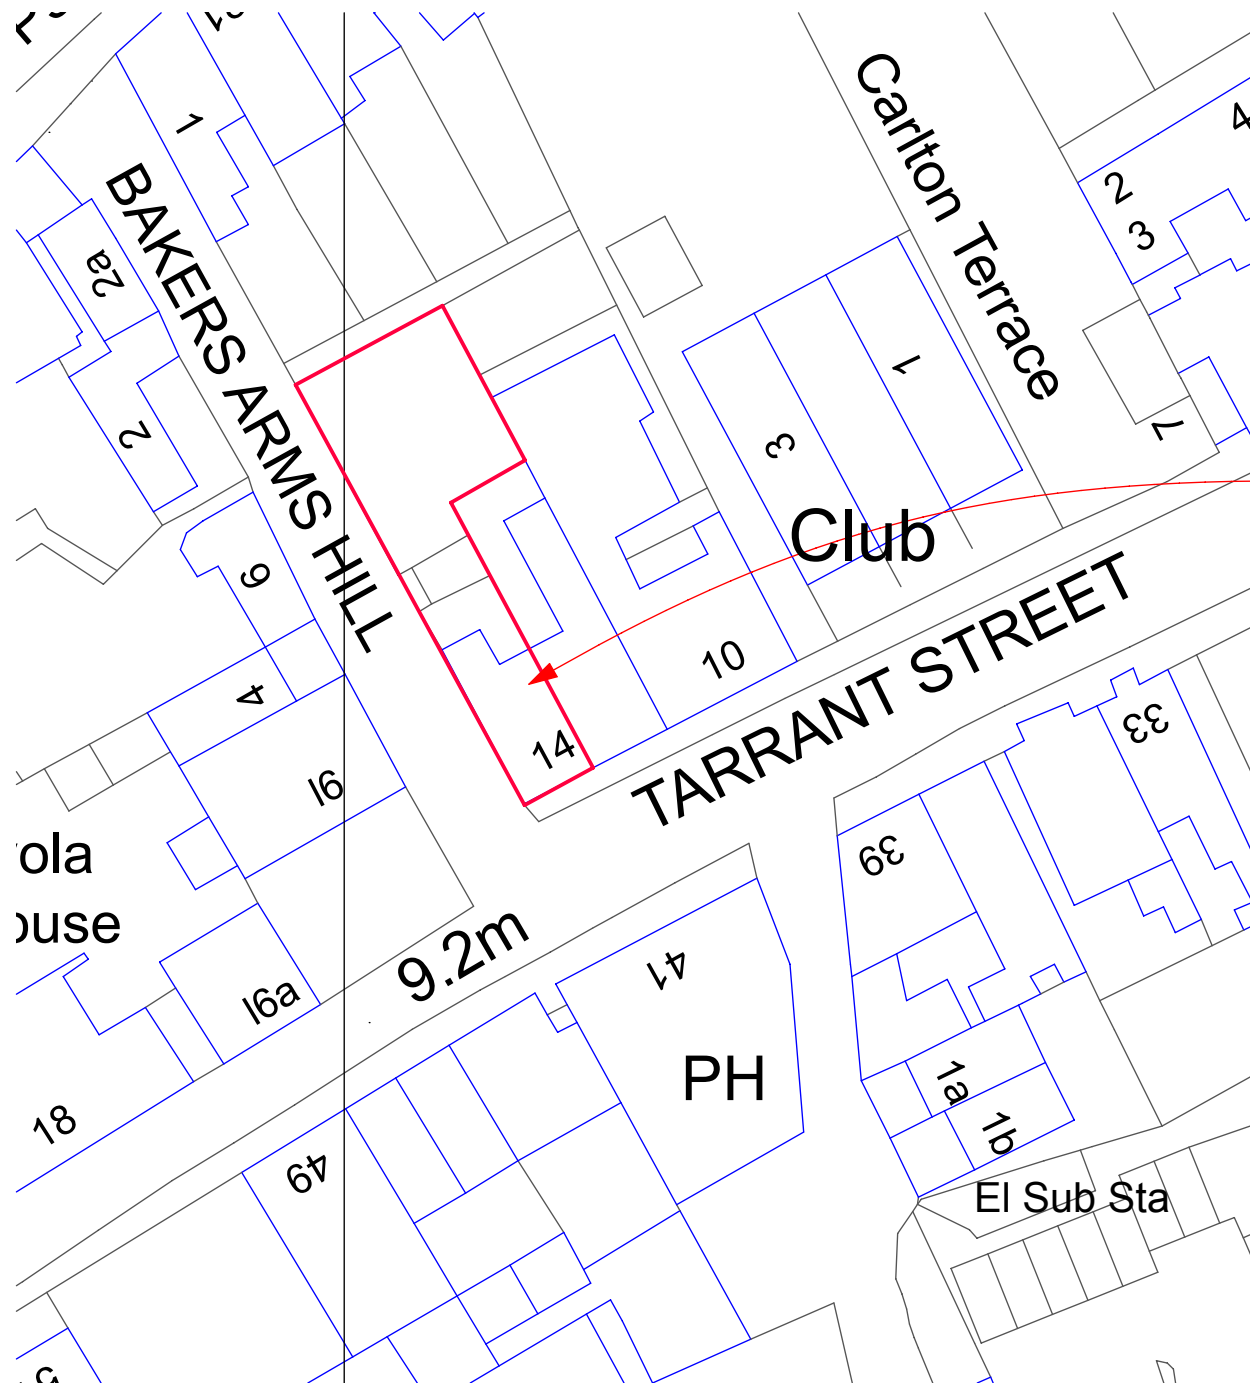

Block Plan 1:500

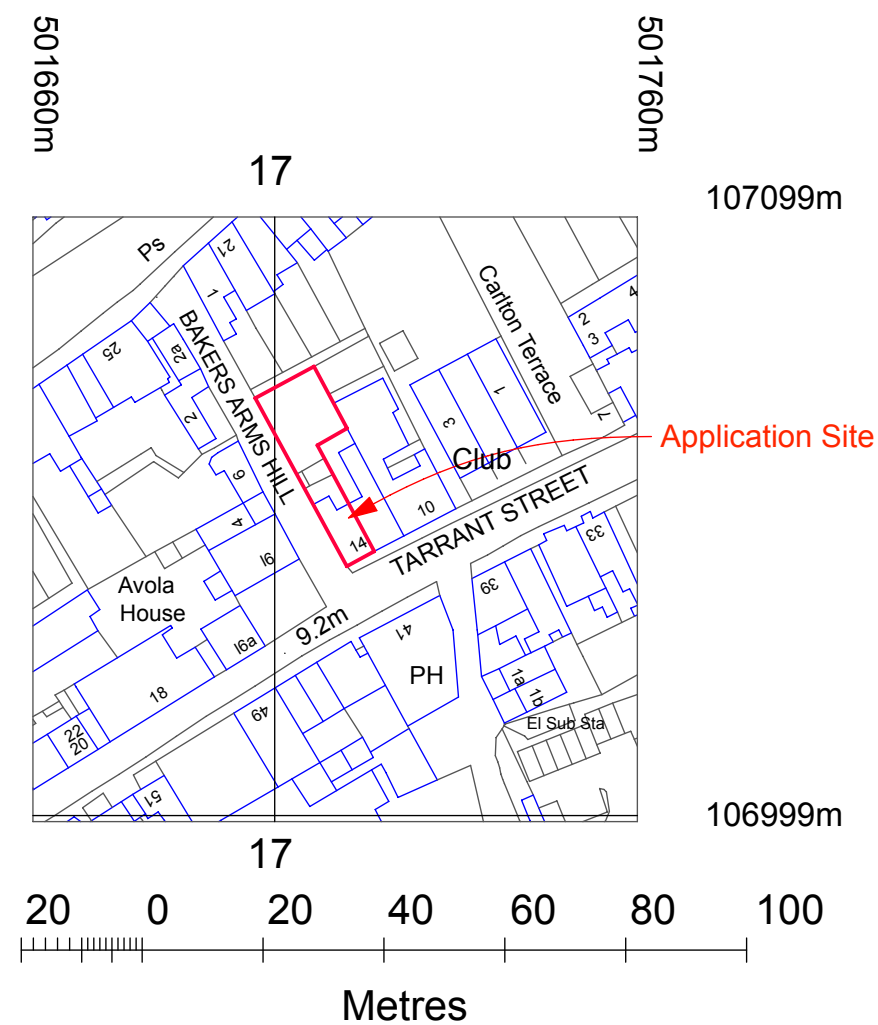

Location Plan 1:1250

 ANDREW FULLER ASSOCIATES <i>Chartered Surveyors</i> Norton Studio, School Lane Arundel, West Sussex BN18 9DR tel: 01903 885444 email: info@a-fuller.co.uk www.andrewfuller.co.uk		
Job Title Walker House, Tarrant Street, Arundel Internal Alterations		
Client Dachiell Rowdon		
Drawing Name Site Plans		
Drawing Status Planning		
Drawn by AF	Date 7/15	
Checked by	Date	
Drawing Scale 1:500 1:1250 at A3		
Drawing Scale 14739/ 02	Status	Revision

