




NOTES
WRITTEN DIMENSIONS TO BE TAKEN IN PREFERENCE TO SCALE, AND
ARE TO BE CHECKED ON SITE PRIOR TO COMMENCING WORK.
THIS DRAWING IS TO BE READ IN CONJUNCTION WITH ALL OTHER
DOCUMENTS RELATING TO THIS PROJECT.
ANY DISCREPANCIES ARE TO BE REFERRED IMMEDIATELY TO THE
PROJECT DESIGNER.
THIS DRAWING IS COPYRIGHT, AND SHOULD NOT BE USED OR
REPRODUCED WITHOUT PERMISSION.
IT IS THE CONTRACTOR'S RESPONSIBILITY TO ENSURE COMPLIANCE
WITH THE BUILDING REGULATIONS.

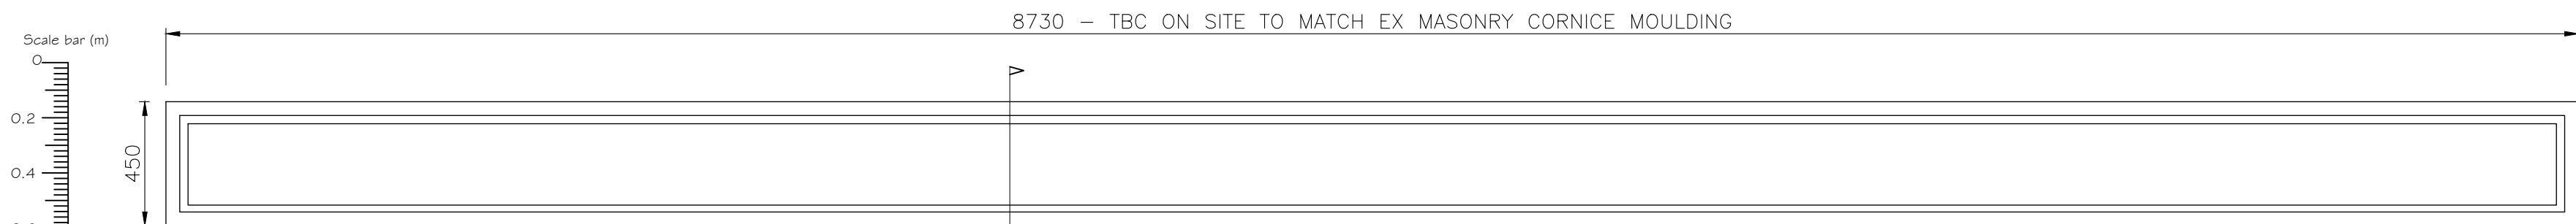

NORTH ELEVATION SIGN BOARD

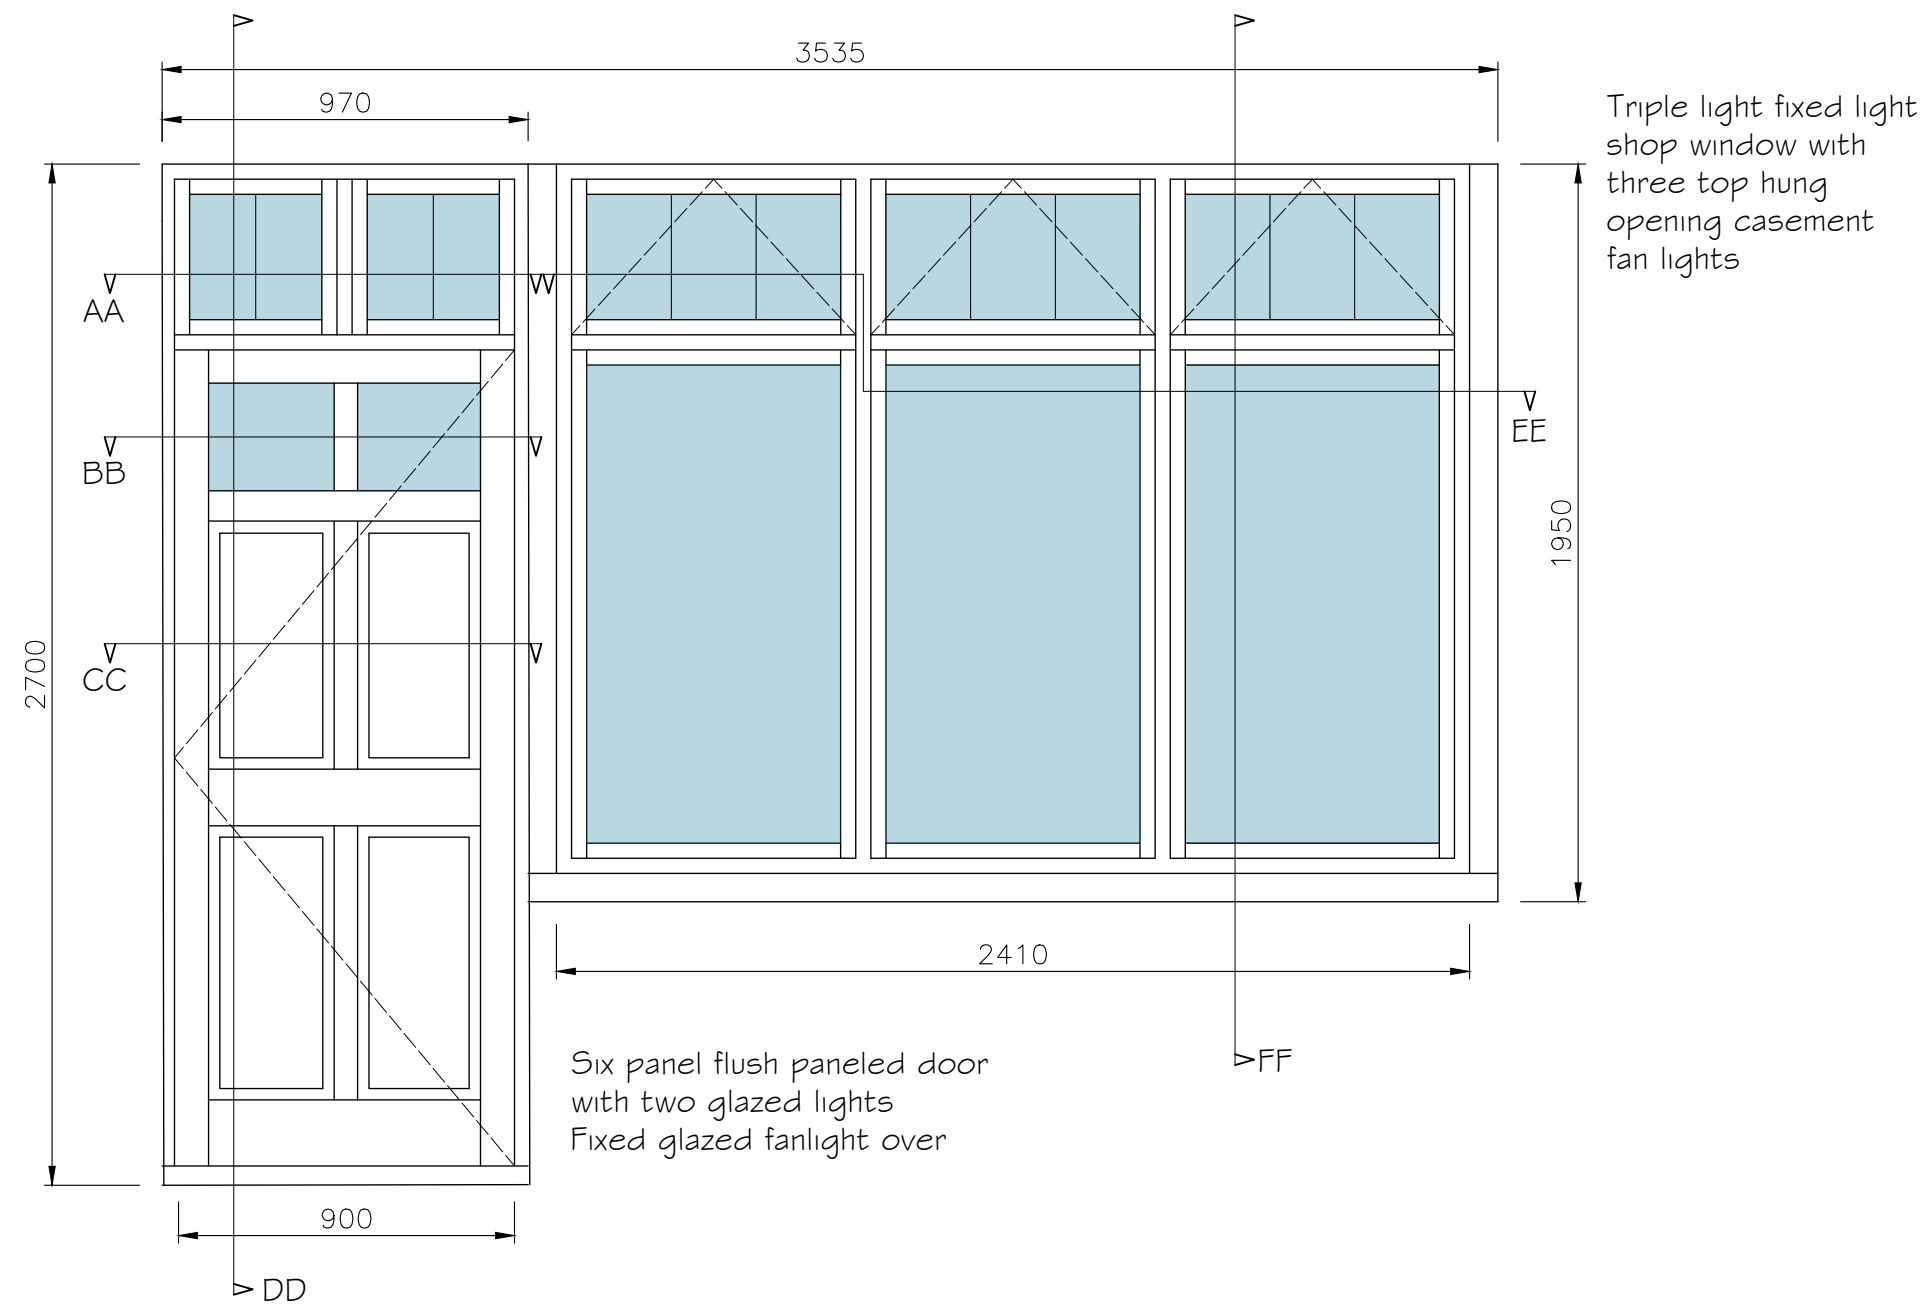

NORTH ELEVATION '67 SHOP FRONT

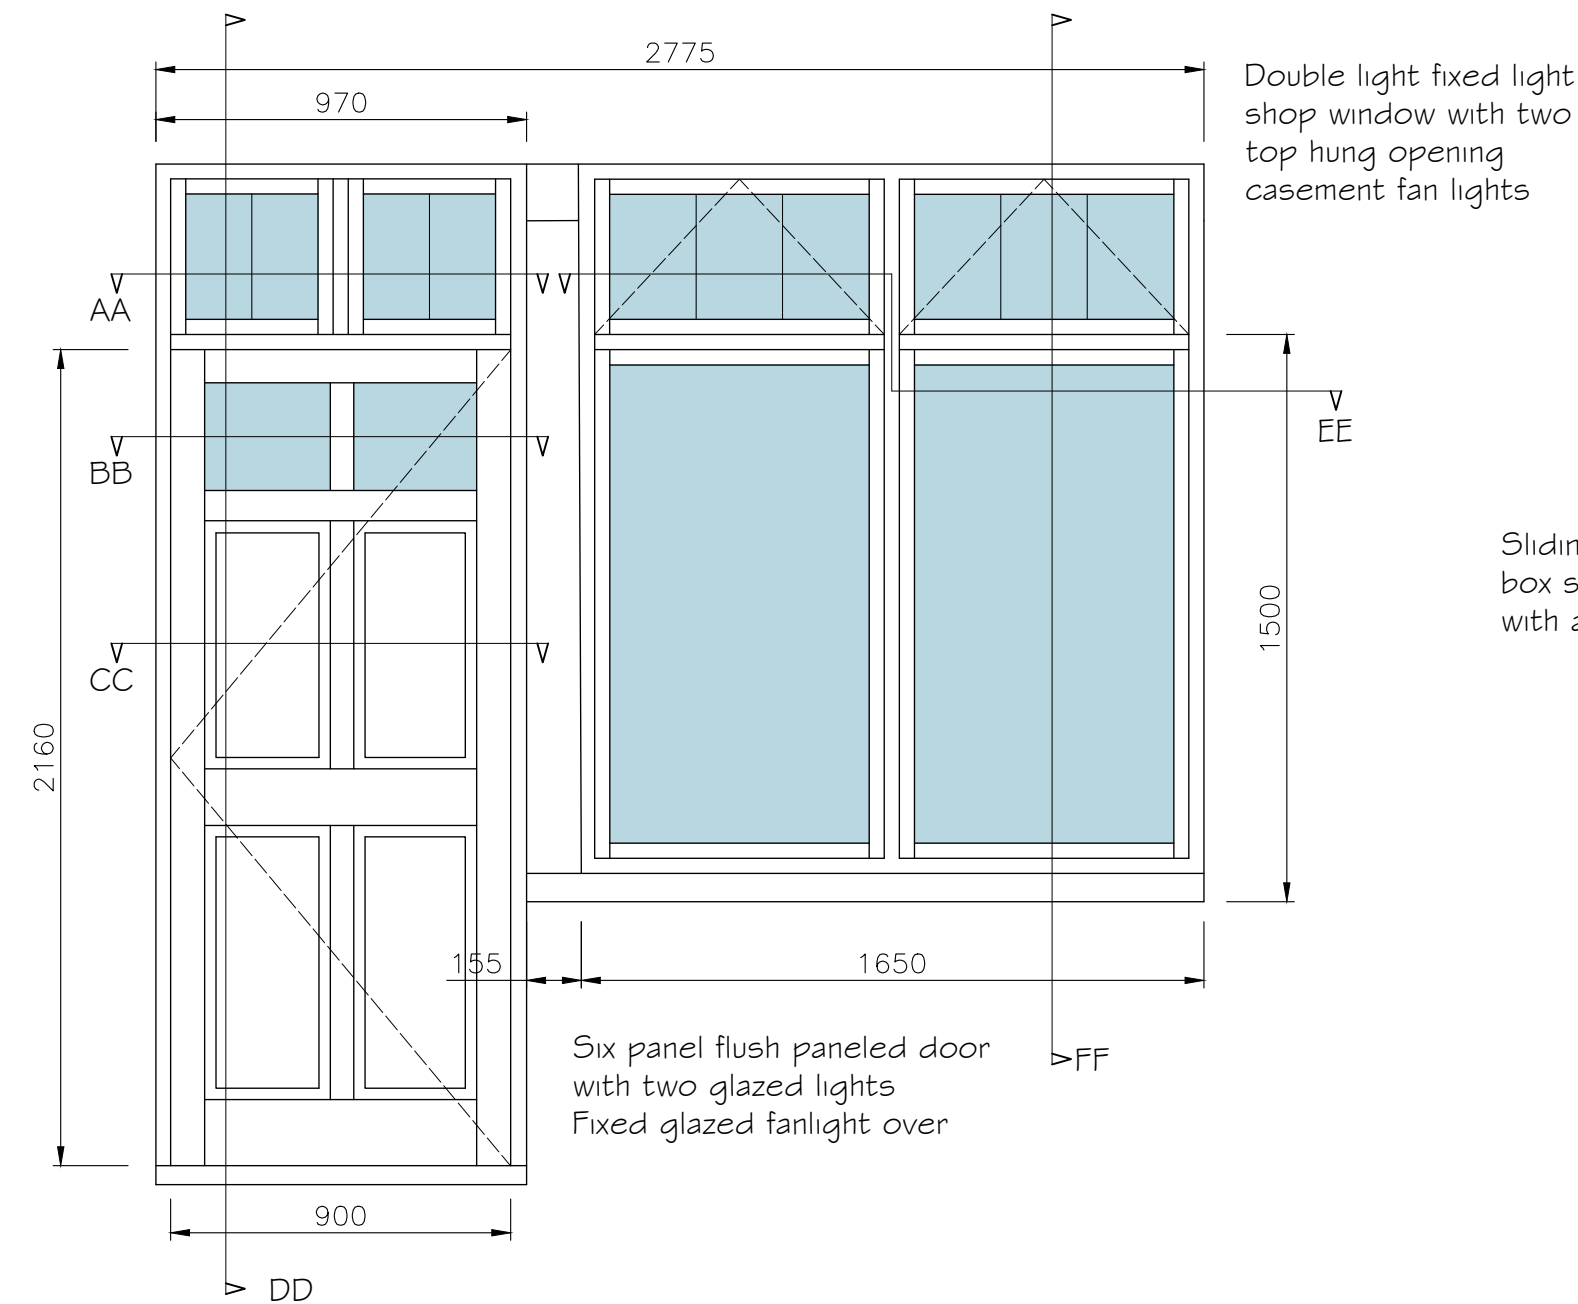


NORTH ELEVATION '69 SHOP FRONT

Flat panel sign board
with perimeter frame
moulding detail


Double light fixed light
shop window with two
top hung opening
casement fan lights

Six panel flush paneled door
with two glazed lights
Fixed glazed fanlight over

Sliding traditional
box sash
with arched head

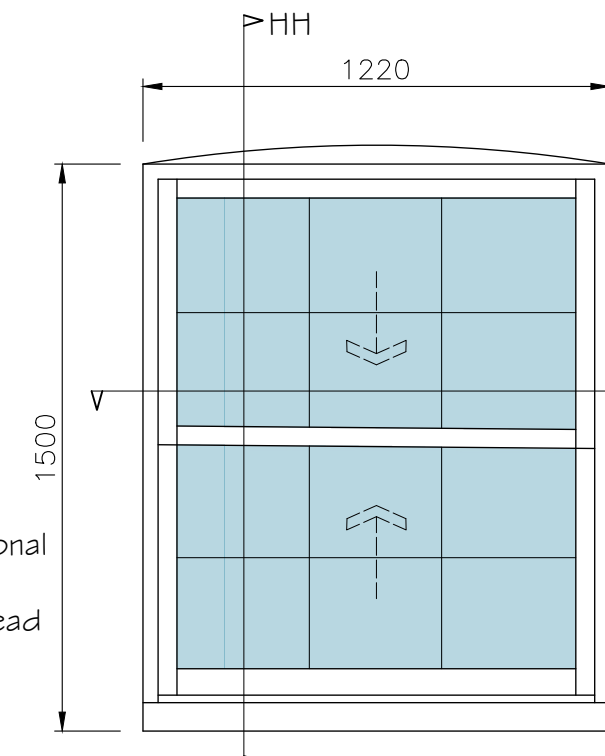


EAST ELEVATION
BEDROOM WINDOW

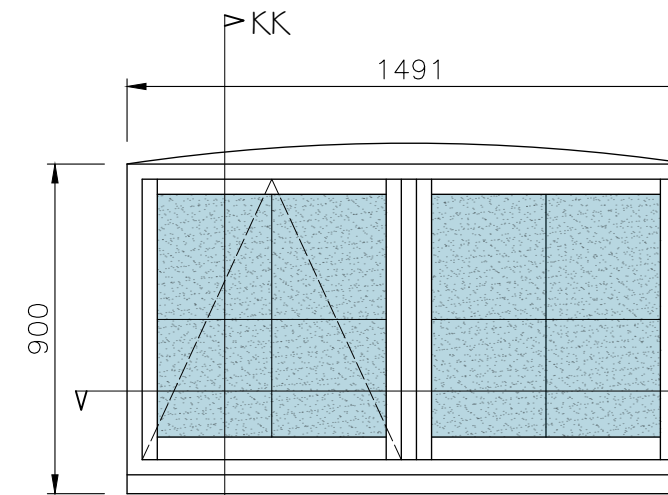

EAST ELEVATION
BATHROOM WINDOW


Double casement
with opening top
hung sash
Obscure glazed

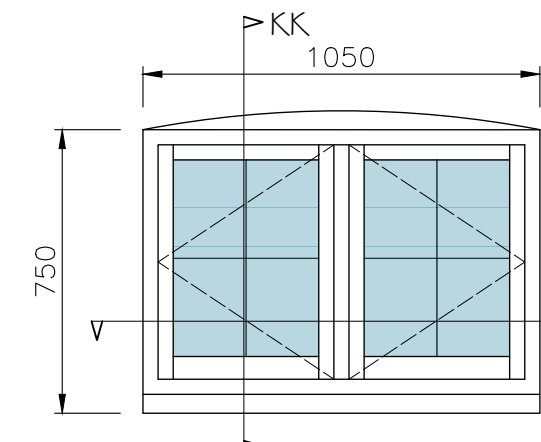

NORTH ELEVATION
BASEMENT WINDOWS


Double casement
with opening side
hung sashes
Obscure glazed

HW composite
insulated raised and
fielded door panels

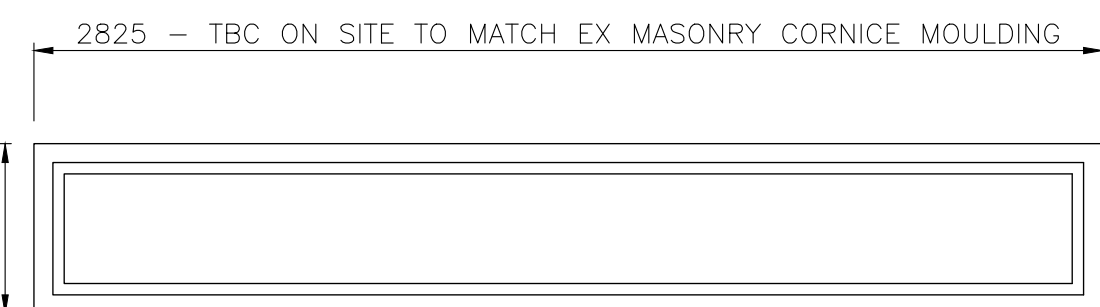

EAST ELEVATION SIGN BOARD


Flat panel sign board
with perimeter frame
moulding detail

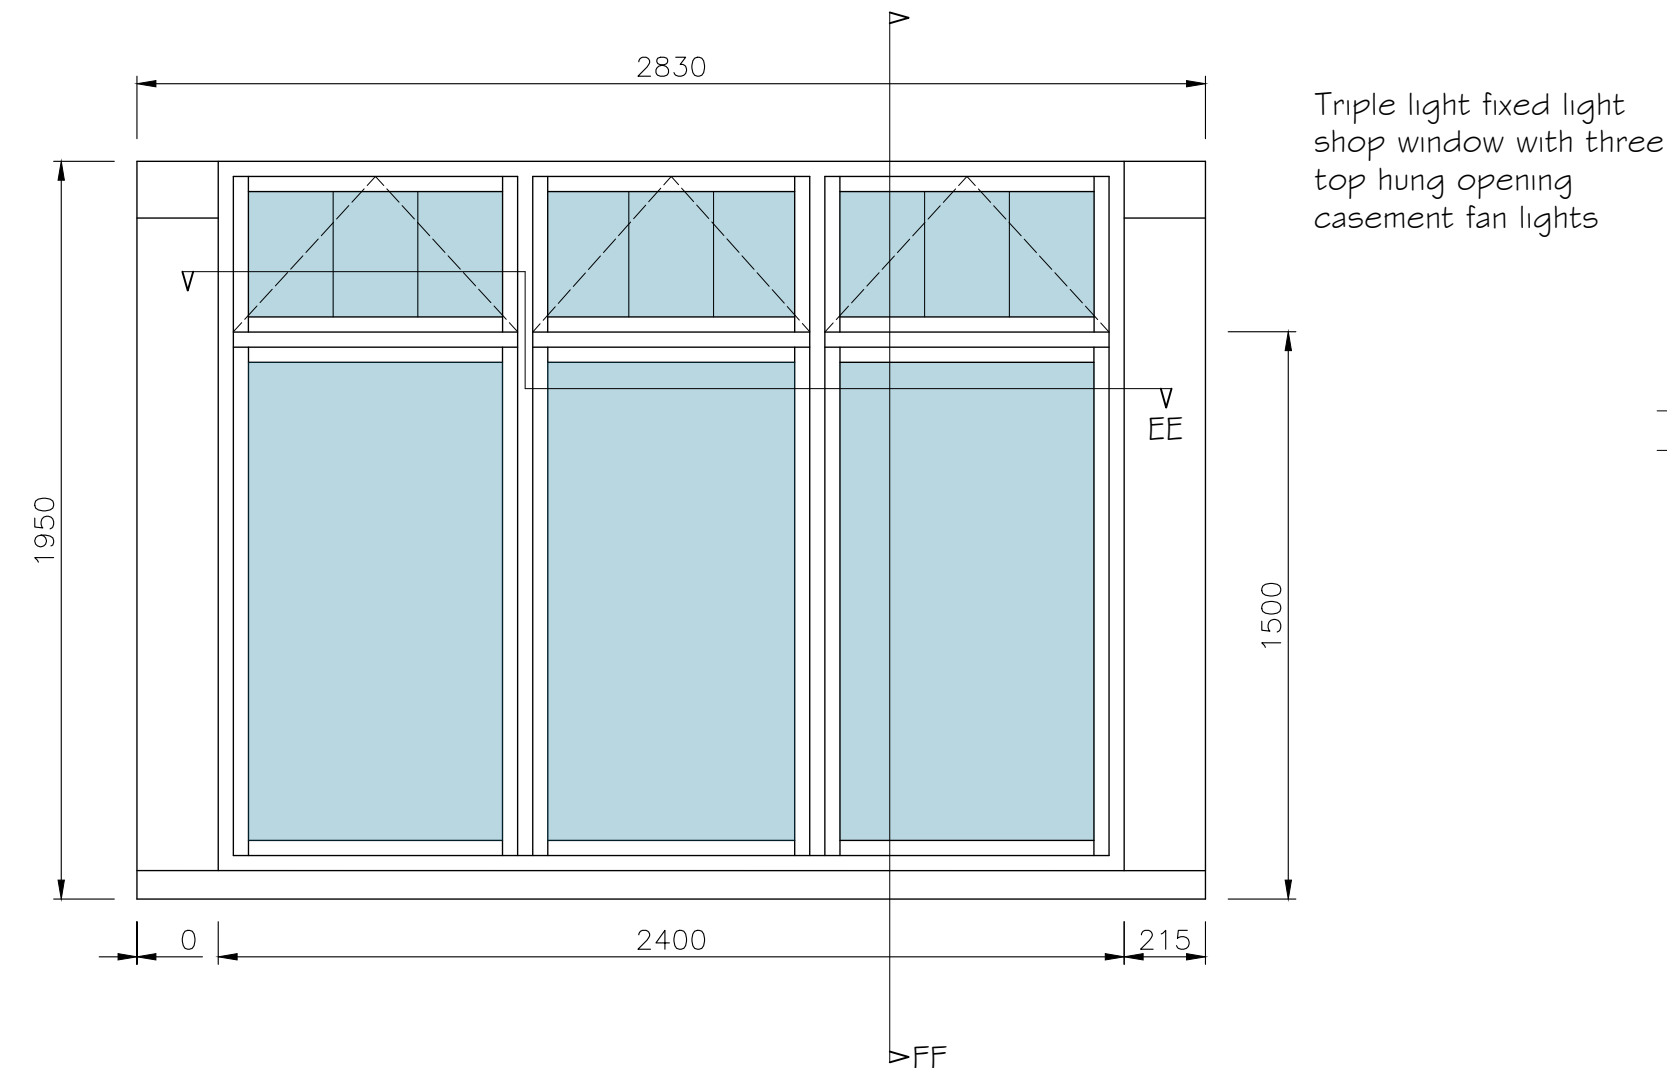


EAST ELEVATION '67 SHOP FRONT

Triple light fixed light
shop window with three
top hung opening
casement fan lights


SW treated window and
door frames sections
with HW sills &
Heritage slim double
glazed units
HW glazing beads

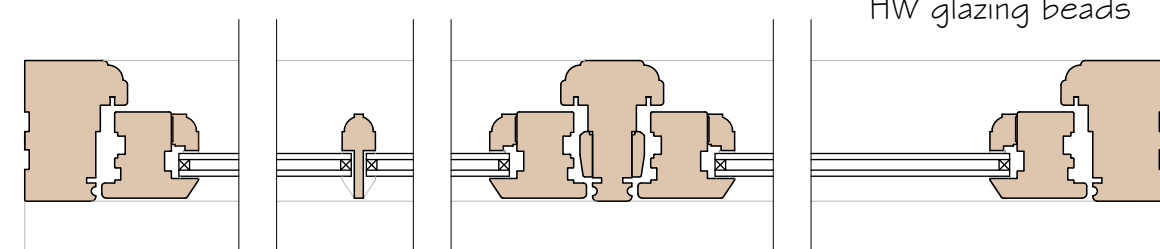


SECTION EE - 1:5
PLAN SECTION THROUGH SHOP FRONT

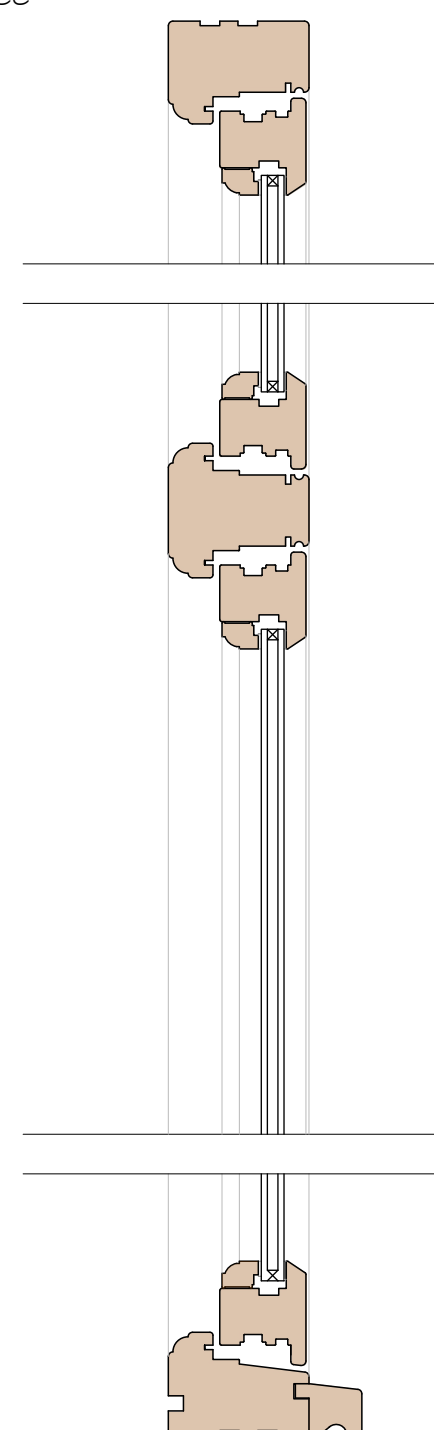

SECTION FF - 1:5
VERTICAL SECTION
THROUGH SHOP FRONT

 


SECTION LL - 1:5
VERTICAL SECTION THROUGH SIGN BOARD

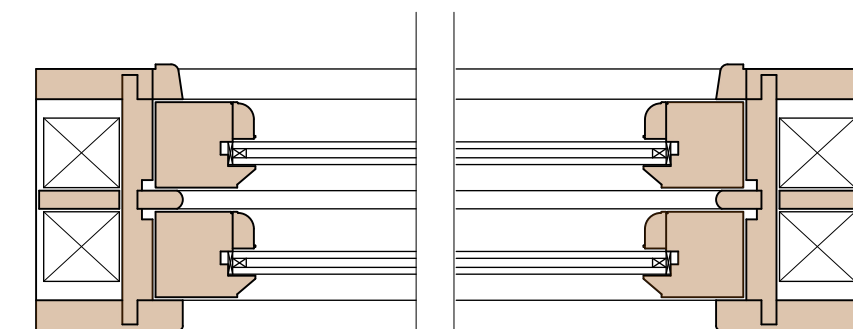


SECTION GG - 1:5
PLAN SECTION THROUGH BOX SASH

SW treated window and box sash
frame sections with HW sills &
parting beads and cock beads
Heritage slim double glazed units
HW glazing beads

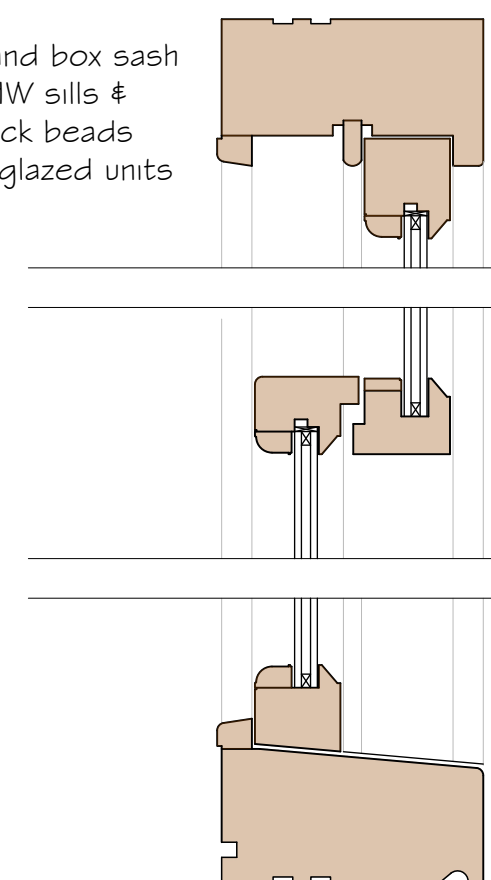


SECTION HH - 1:5
VERTICAL SECTION
THROUGH BOX SASH

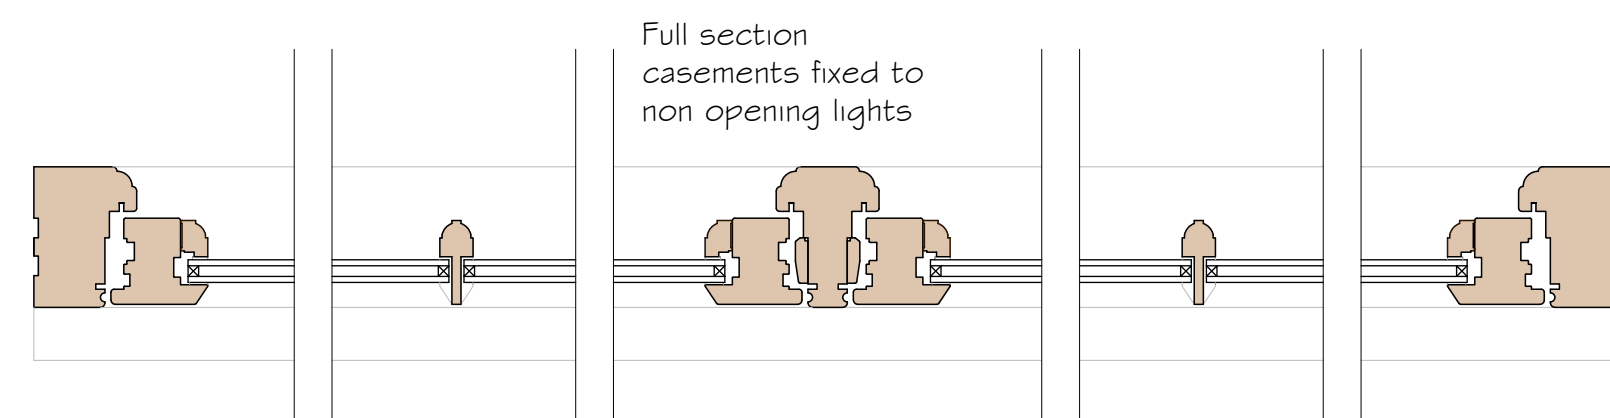


SECTION JJ - 1:5
PLAN SECTION THROUGH CASEMENT

Full section
casements fixed to
non opening lights


Fully draught stripped
and sealed opening
lights

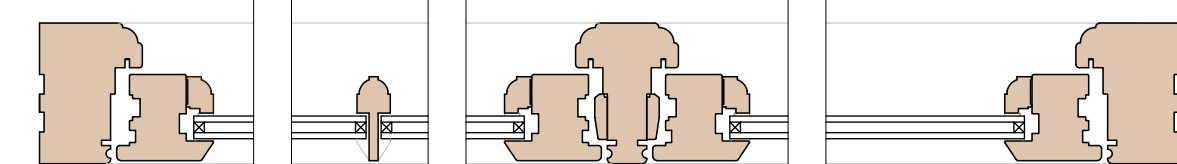


SECTION AA - 1:5

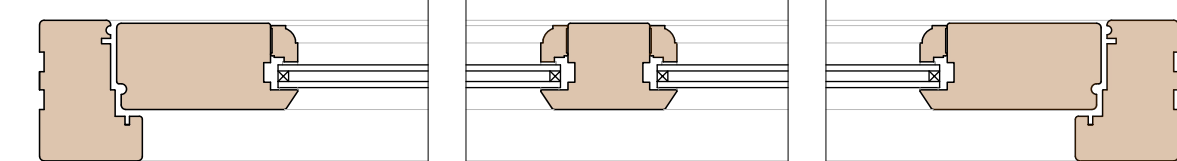



SECTION BB - 1:5

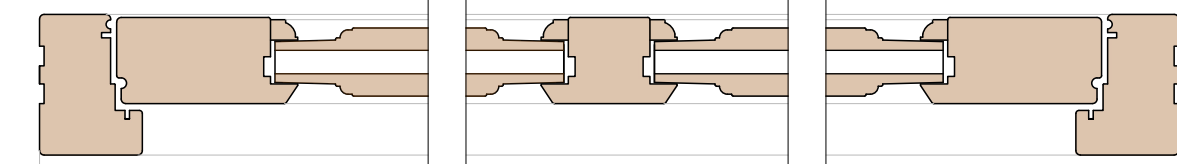


SECTION CC - 1:5
PLAN SECTIONS THROUGH
FAN LIGHT & DOOR

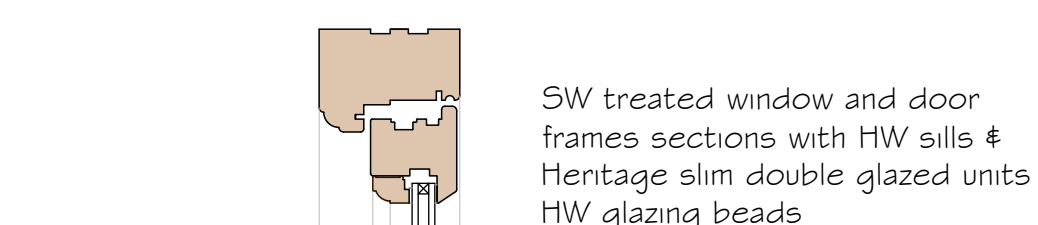

SECTION DD - 1:5
VERTICAL SECTION THROUGH
FAN LIGHT AND DOOR

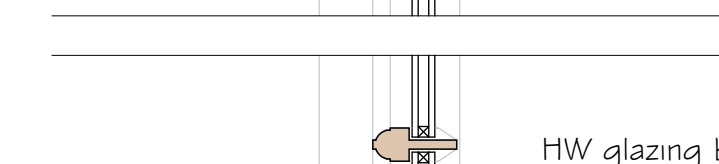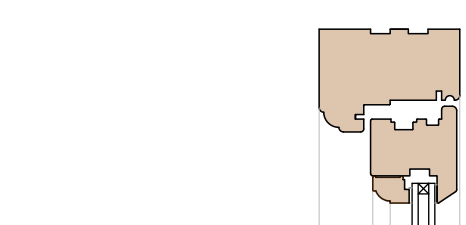

SECTION KK - 1:5
VERTICAL SECTION
THROUGH CASEMENT

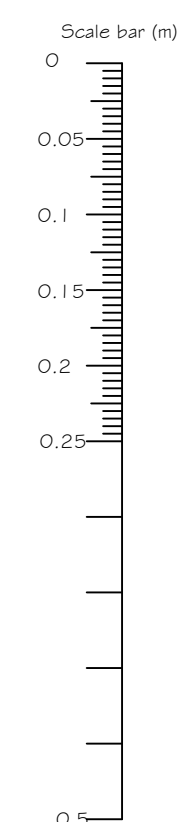

REV	DESCRIPTION	DATE
1	PROJECT	
1	ARUNDEL INTERIORS 67-69 TARRANT STREET # 2A ARUN STREET, ARUNDEL	
1	CLIENT MR P STOCKLEY	
1	DRAWING TITLE PROPOSED JOINERY DETAILS ELEVATIONS & SECTIONS	
1	SCALE 1:20 & 1:5 @ A1	DRAWN BY MJW
1	DWG NO 820JDO1	DATE SEP 19
1		REV./

Unit 3b Woodhorn Business Centre
Woodhorn Lane
Oving Chichester
West Sussex PO20 2BX
Tel 01243 774764
www.sloaneandbrown.co.uk

CHARTERED BUILDING SURVEYORS
SLOANE & BROWN
ARCHITECTURAL SERVICES