





South Elevation





West Elevation

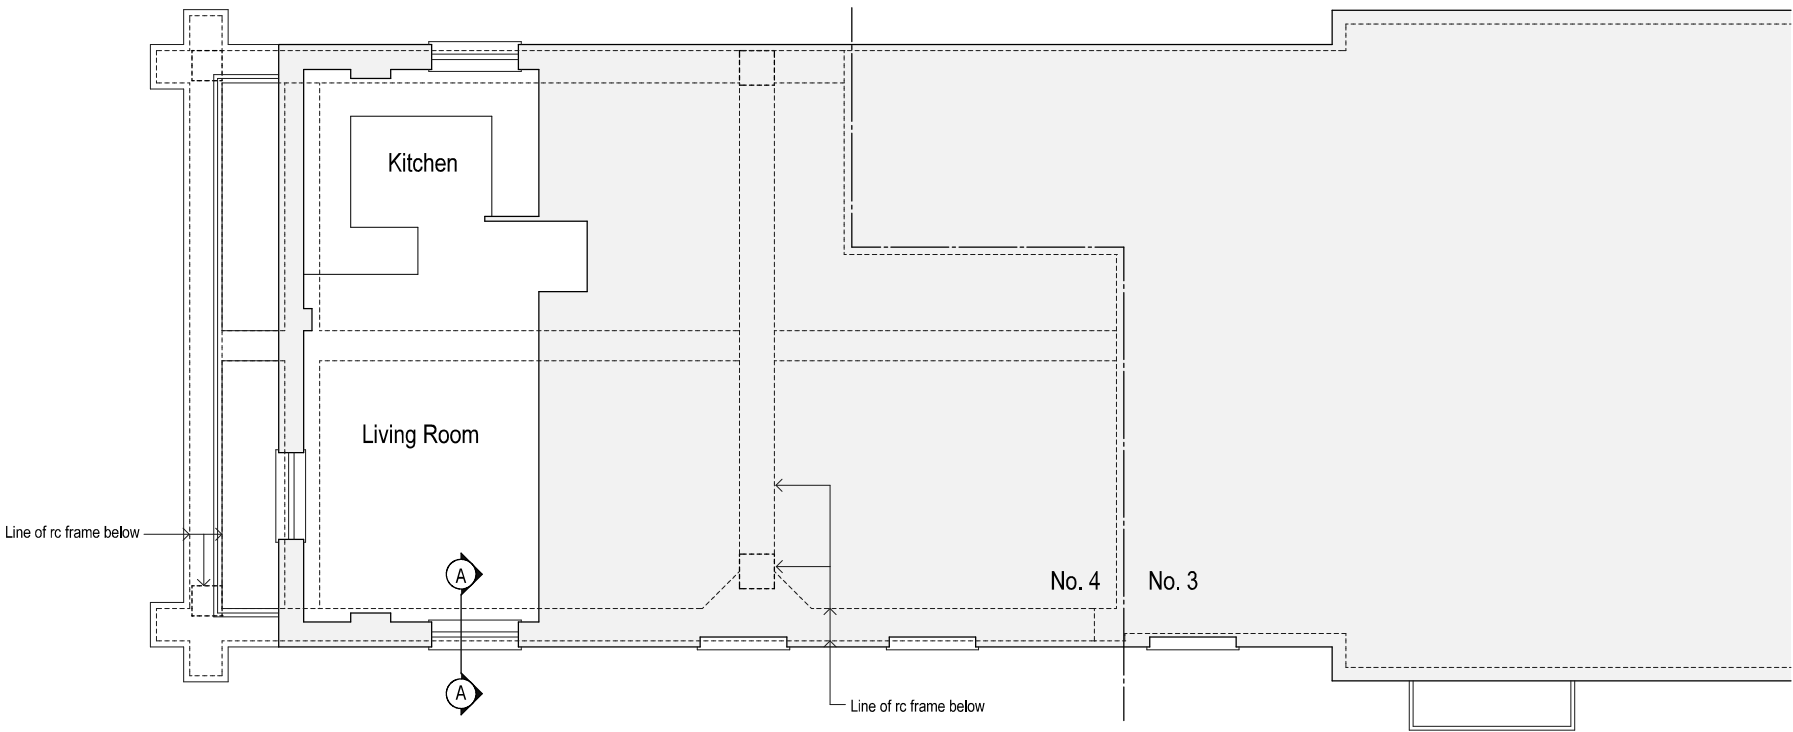

First Floor Plan

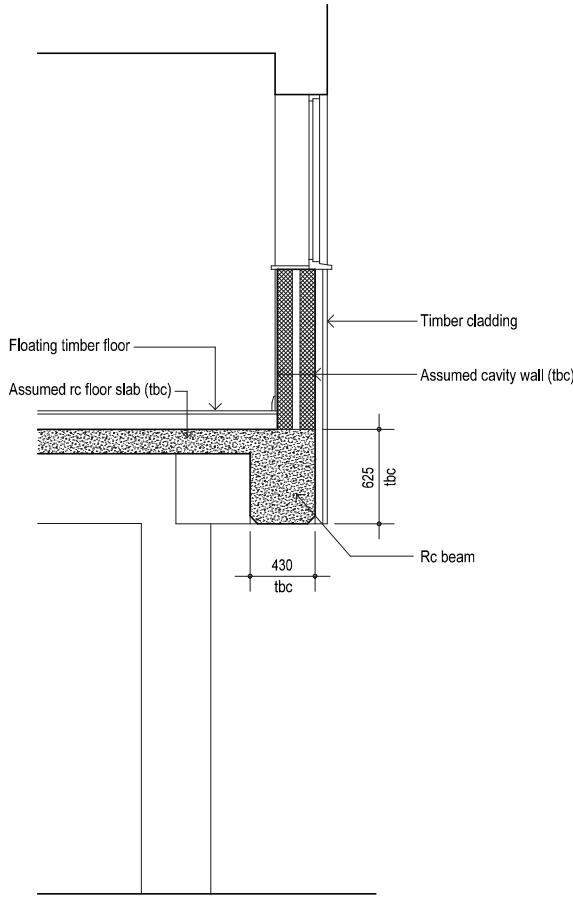

Section A A Scale 1:50

 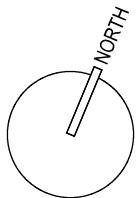

Revisions
PROJECT

Proposed Balcony
4 The Old Slipway Pier Road Arundel

DRAWING
First Floor Plan + Elevations
as Existing

SCALE DATE DRG No
1:100@A3 Aug 2019 1912/SR01 A

Glenn Curran MCIAT

ARCHITECTURAL DESIGN + TECHNOLOGY
THE STUDIO 19 UPPER WEST DRIVE FERRING WEST SUSSEX BN12 5RG
T 01903 248787 M 07505 306875 E INFO@GLENNCURRAN.CO.UK