





South Elevation





West Elevation

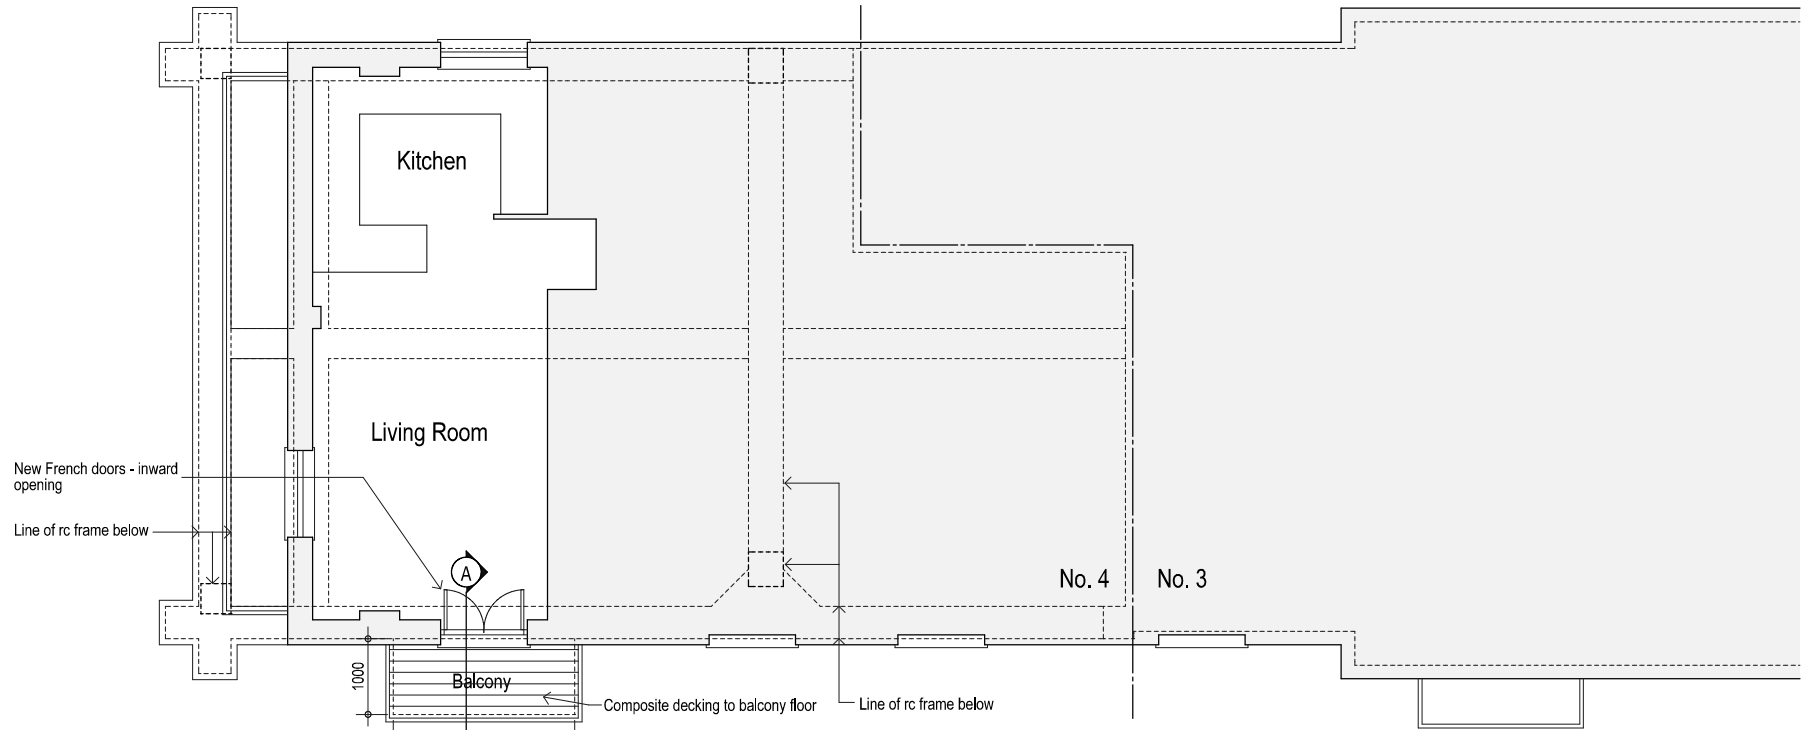

First Floor Plan

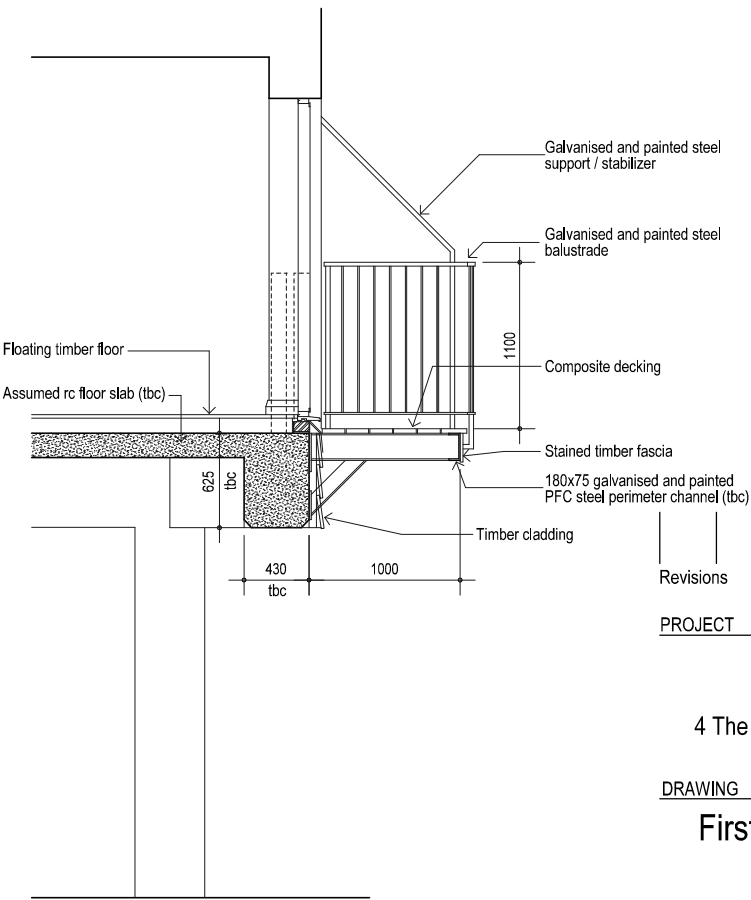

Section A A Scale 1:50

 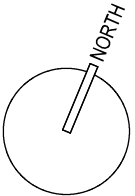

Revisions
PROJECT

Proposed Balcony
4 The Old Slipway Pier Road Arundel

DRAWING

First Floor Plan + Elevations
as Proposed

SCALE DATE DRG No
1:100@A3 Aug 2019 1912/C02

Glenn Curran MCIAT

ARCHITECTURAL DESIGN + TECHNOLOGY
THE STUDIO 19 UPPER WEST DRIVE FERRING WEST SUSSEX BN12 5FG
T 01903 248787 M 07905 306875 E INFO@GLENNCURRAN.CO.UK