
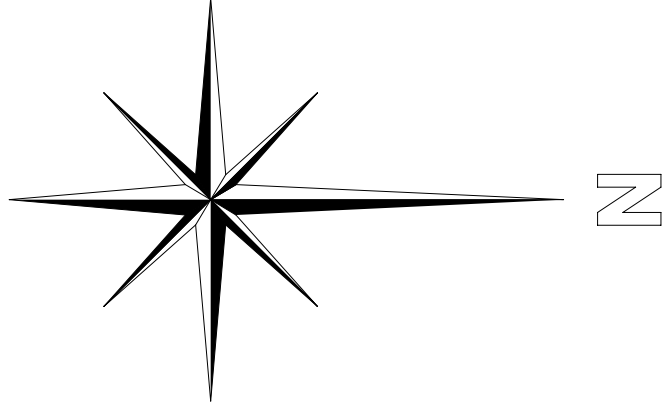


Floor risk assessment / statement

Following the advice for minor extensions, the floor level of the new extension will be no lower than that of the existing finished floor level.

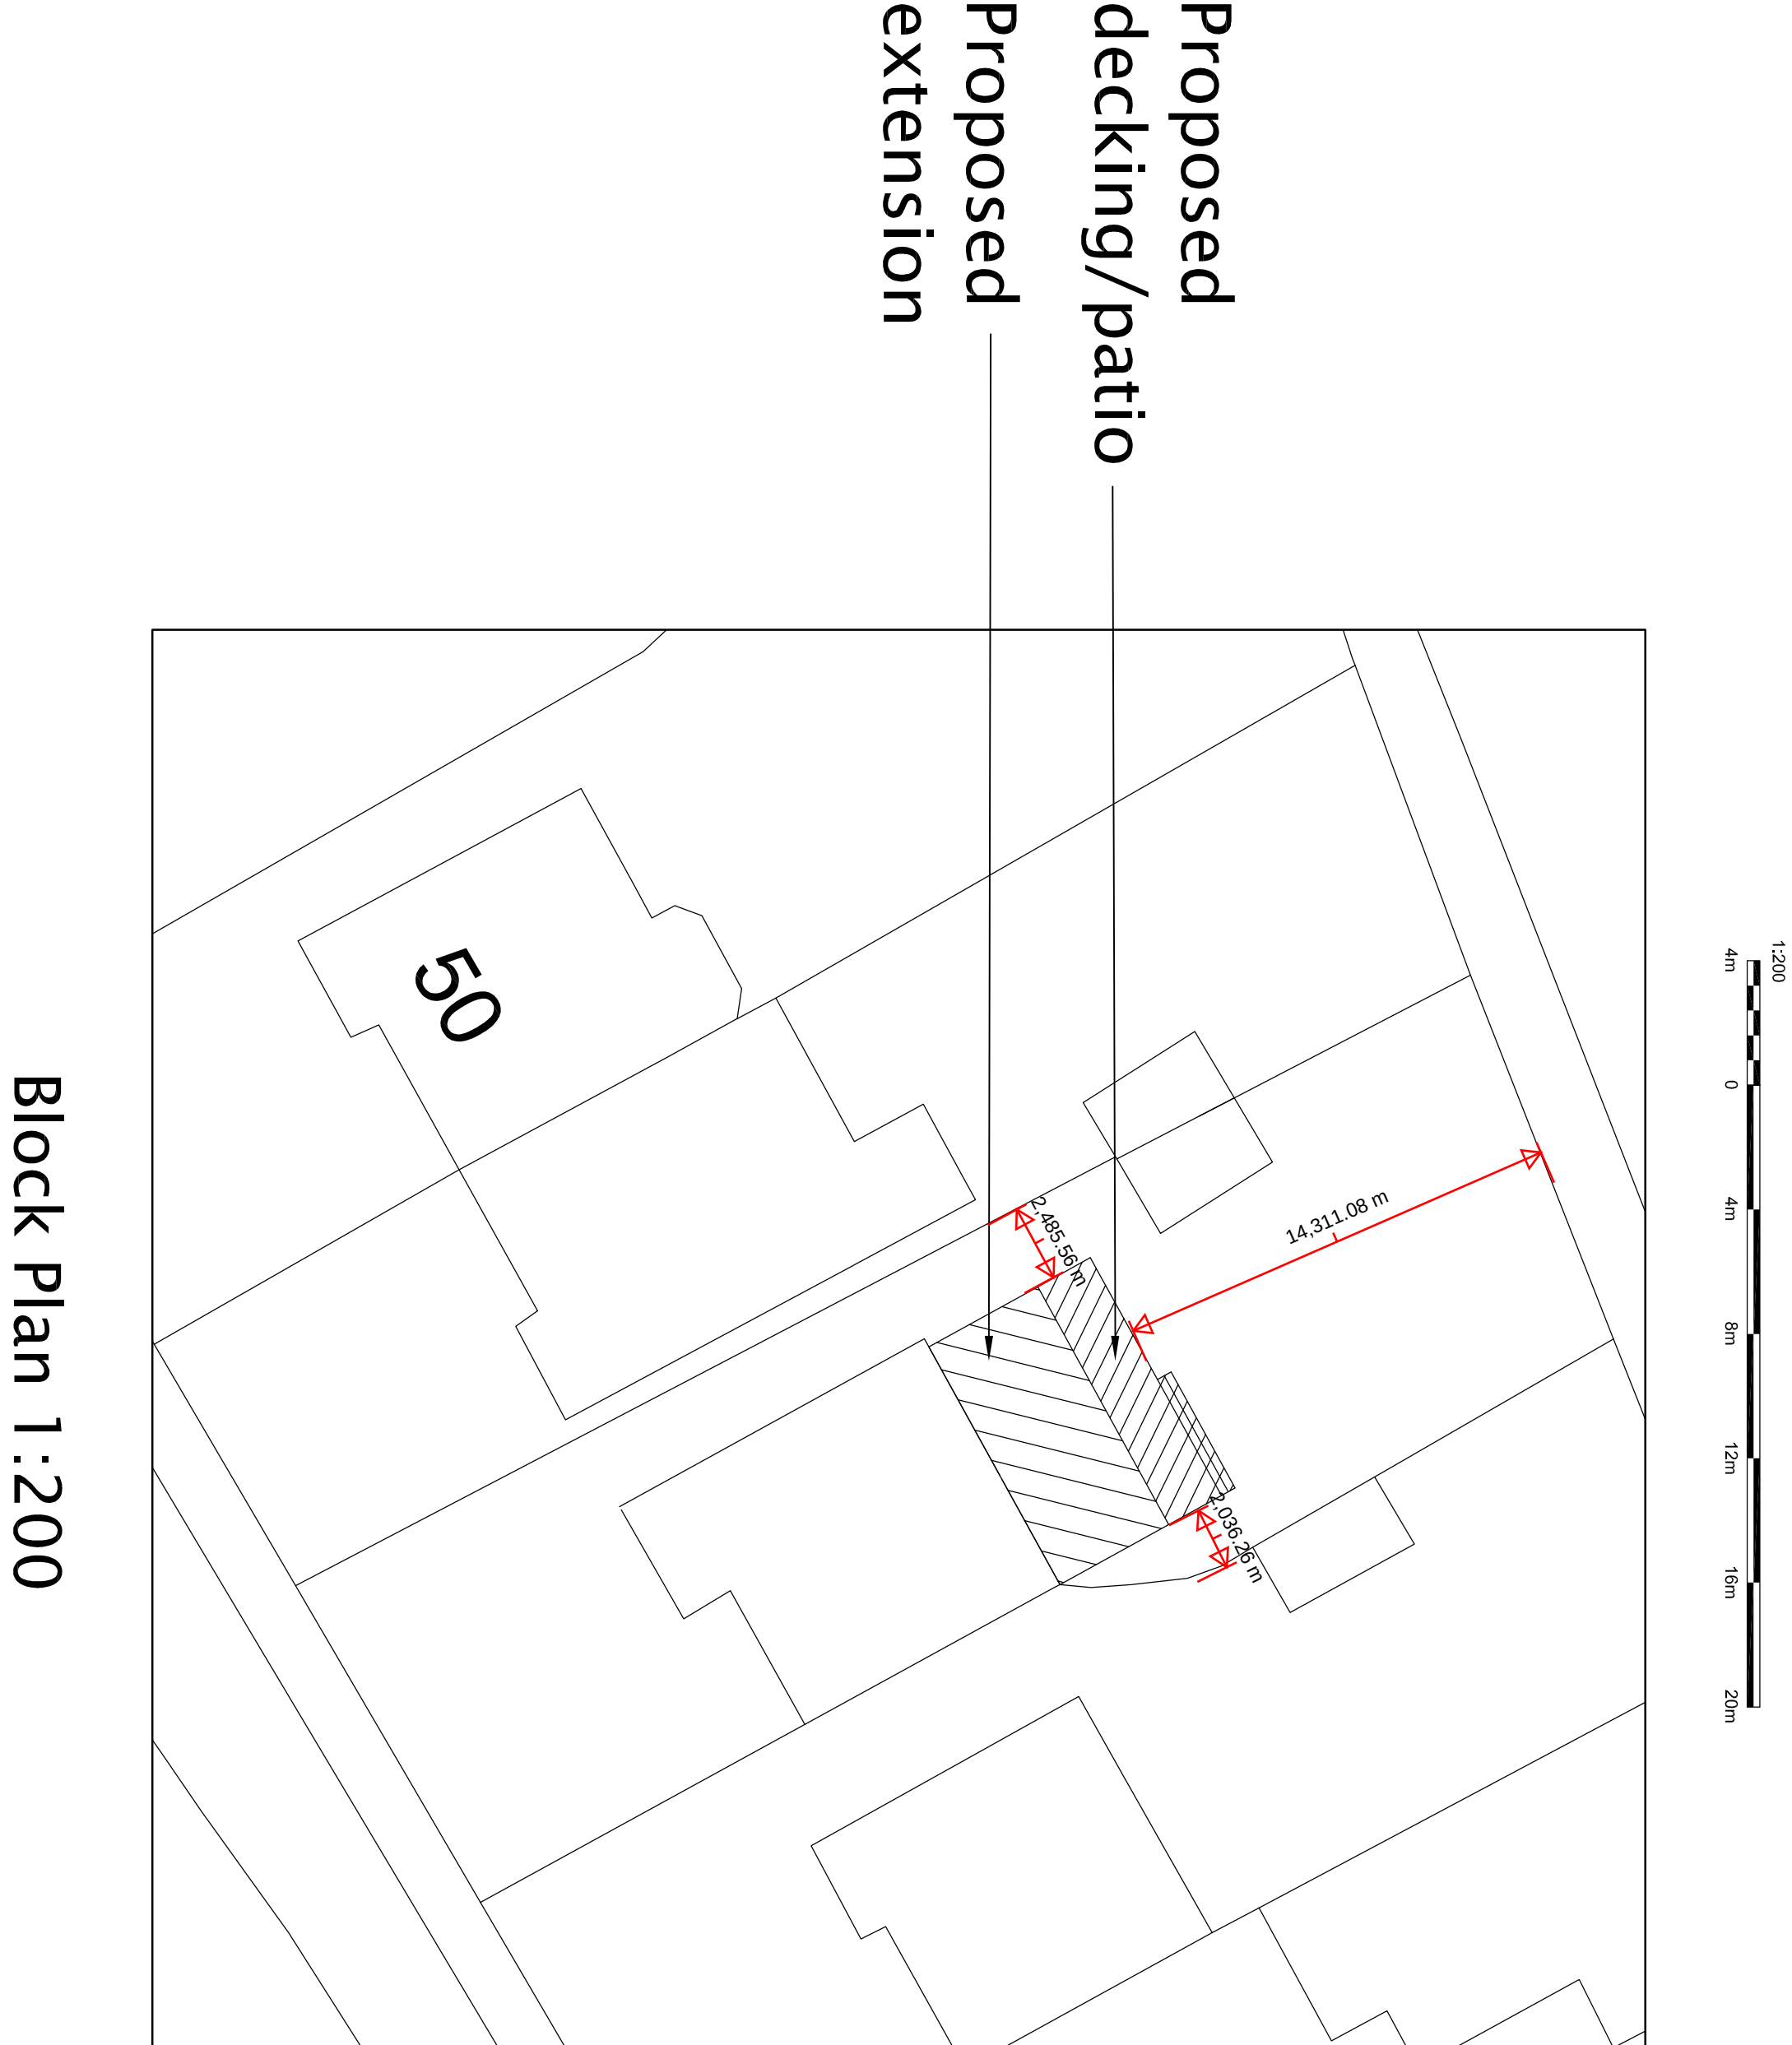

DRAWING NUMBER	
20 - RG/454/005 A	
SCALE	DATE
as shown @ A1	September 2020

PROJECT	
46 Fitzalan Road	
Arundel	
DRAWING TITLE	
EXTENSION & ALTERATIONS	
SITE PLAN	