


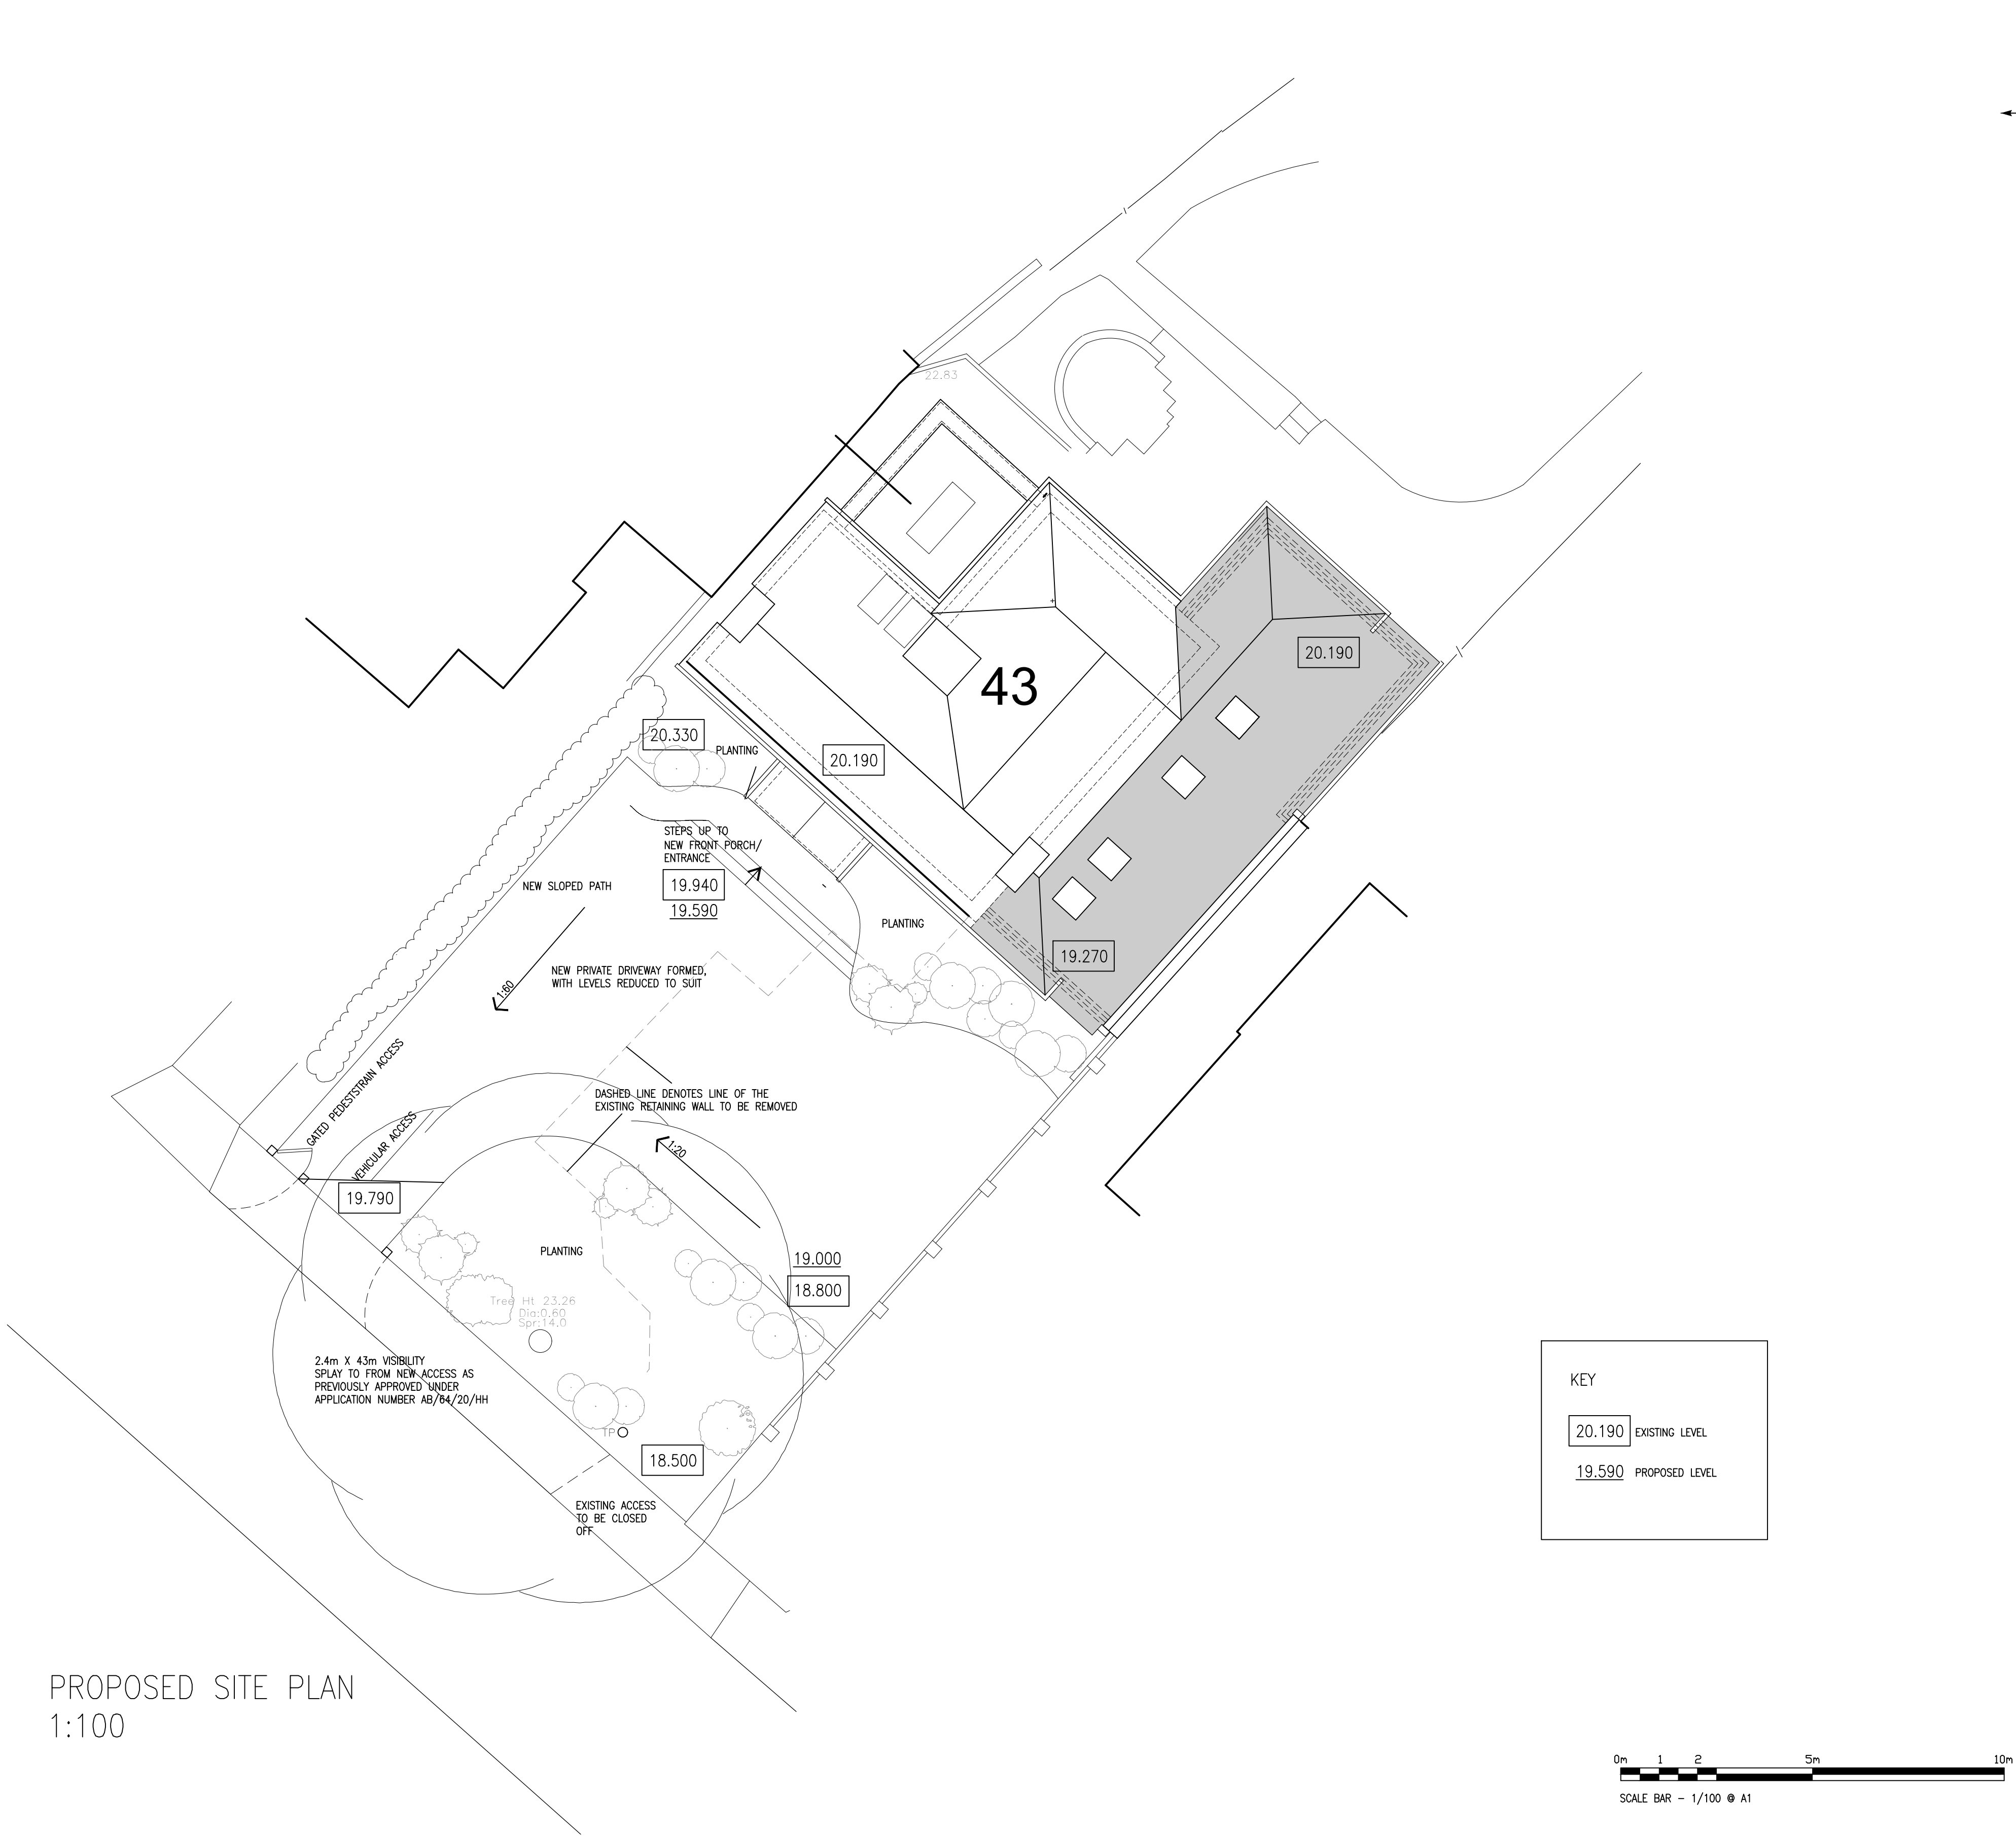

PROPOSED SITE PLAN
1:100

NOTES

- DO NOT SCALE OFF THIS DRAWING EXCEPT FOR PLANNING PURPOSES
- CHECK ALL DIMENSIONS ON SITE BEFORE ANY WORK IS COMMENCED
- ALL GOODS MATERIALS AND WORKMANSHIP MUST CONFORM WITH CURRENT BUILDING REGULATIONS, BRITISH STANDARDS AND CODES OF PRACTICE
- COPYRIGHT OF THIS DRAWING IS RETAINED BY THE ARCHITECT AND IT MUST NOT BE REPRODUCED WITHOUT WRITTEN CONSENT

REV	DATE	BY	AMENDMENT
A	10.08.21	JB	GENERAL REVISIONS

**folkes architects**

1 01903 868629
info@folkesarchitects.co.uk

The Old Forge
6 Church Street
Storrington
West Sussex
BN20 4LA

CLIENT
Mr & Mrs Wilkinson

JOB TITLE
**43 Torton Hill Road
Arundel
West Sussex
BN18 9HF**

DRAWING TITLE
Proposed site plan

DATE Aug 21	SCALE 1:100@A1	DRAWN BY JB
		CHECKED BY MF

JOB NO. 19056	DRAWING NO. 2.00	REVISION
-------------------------	----------------------------	----------