




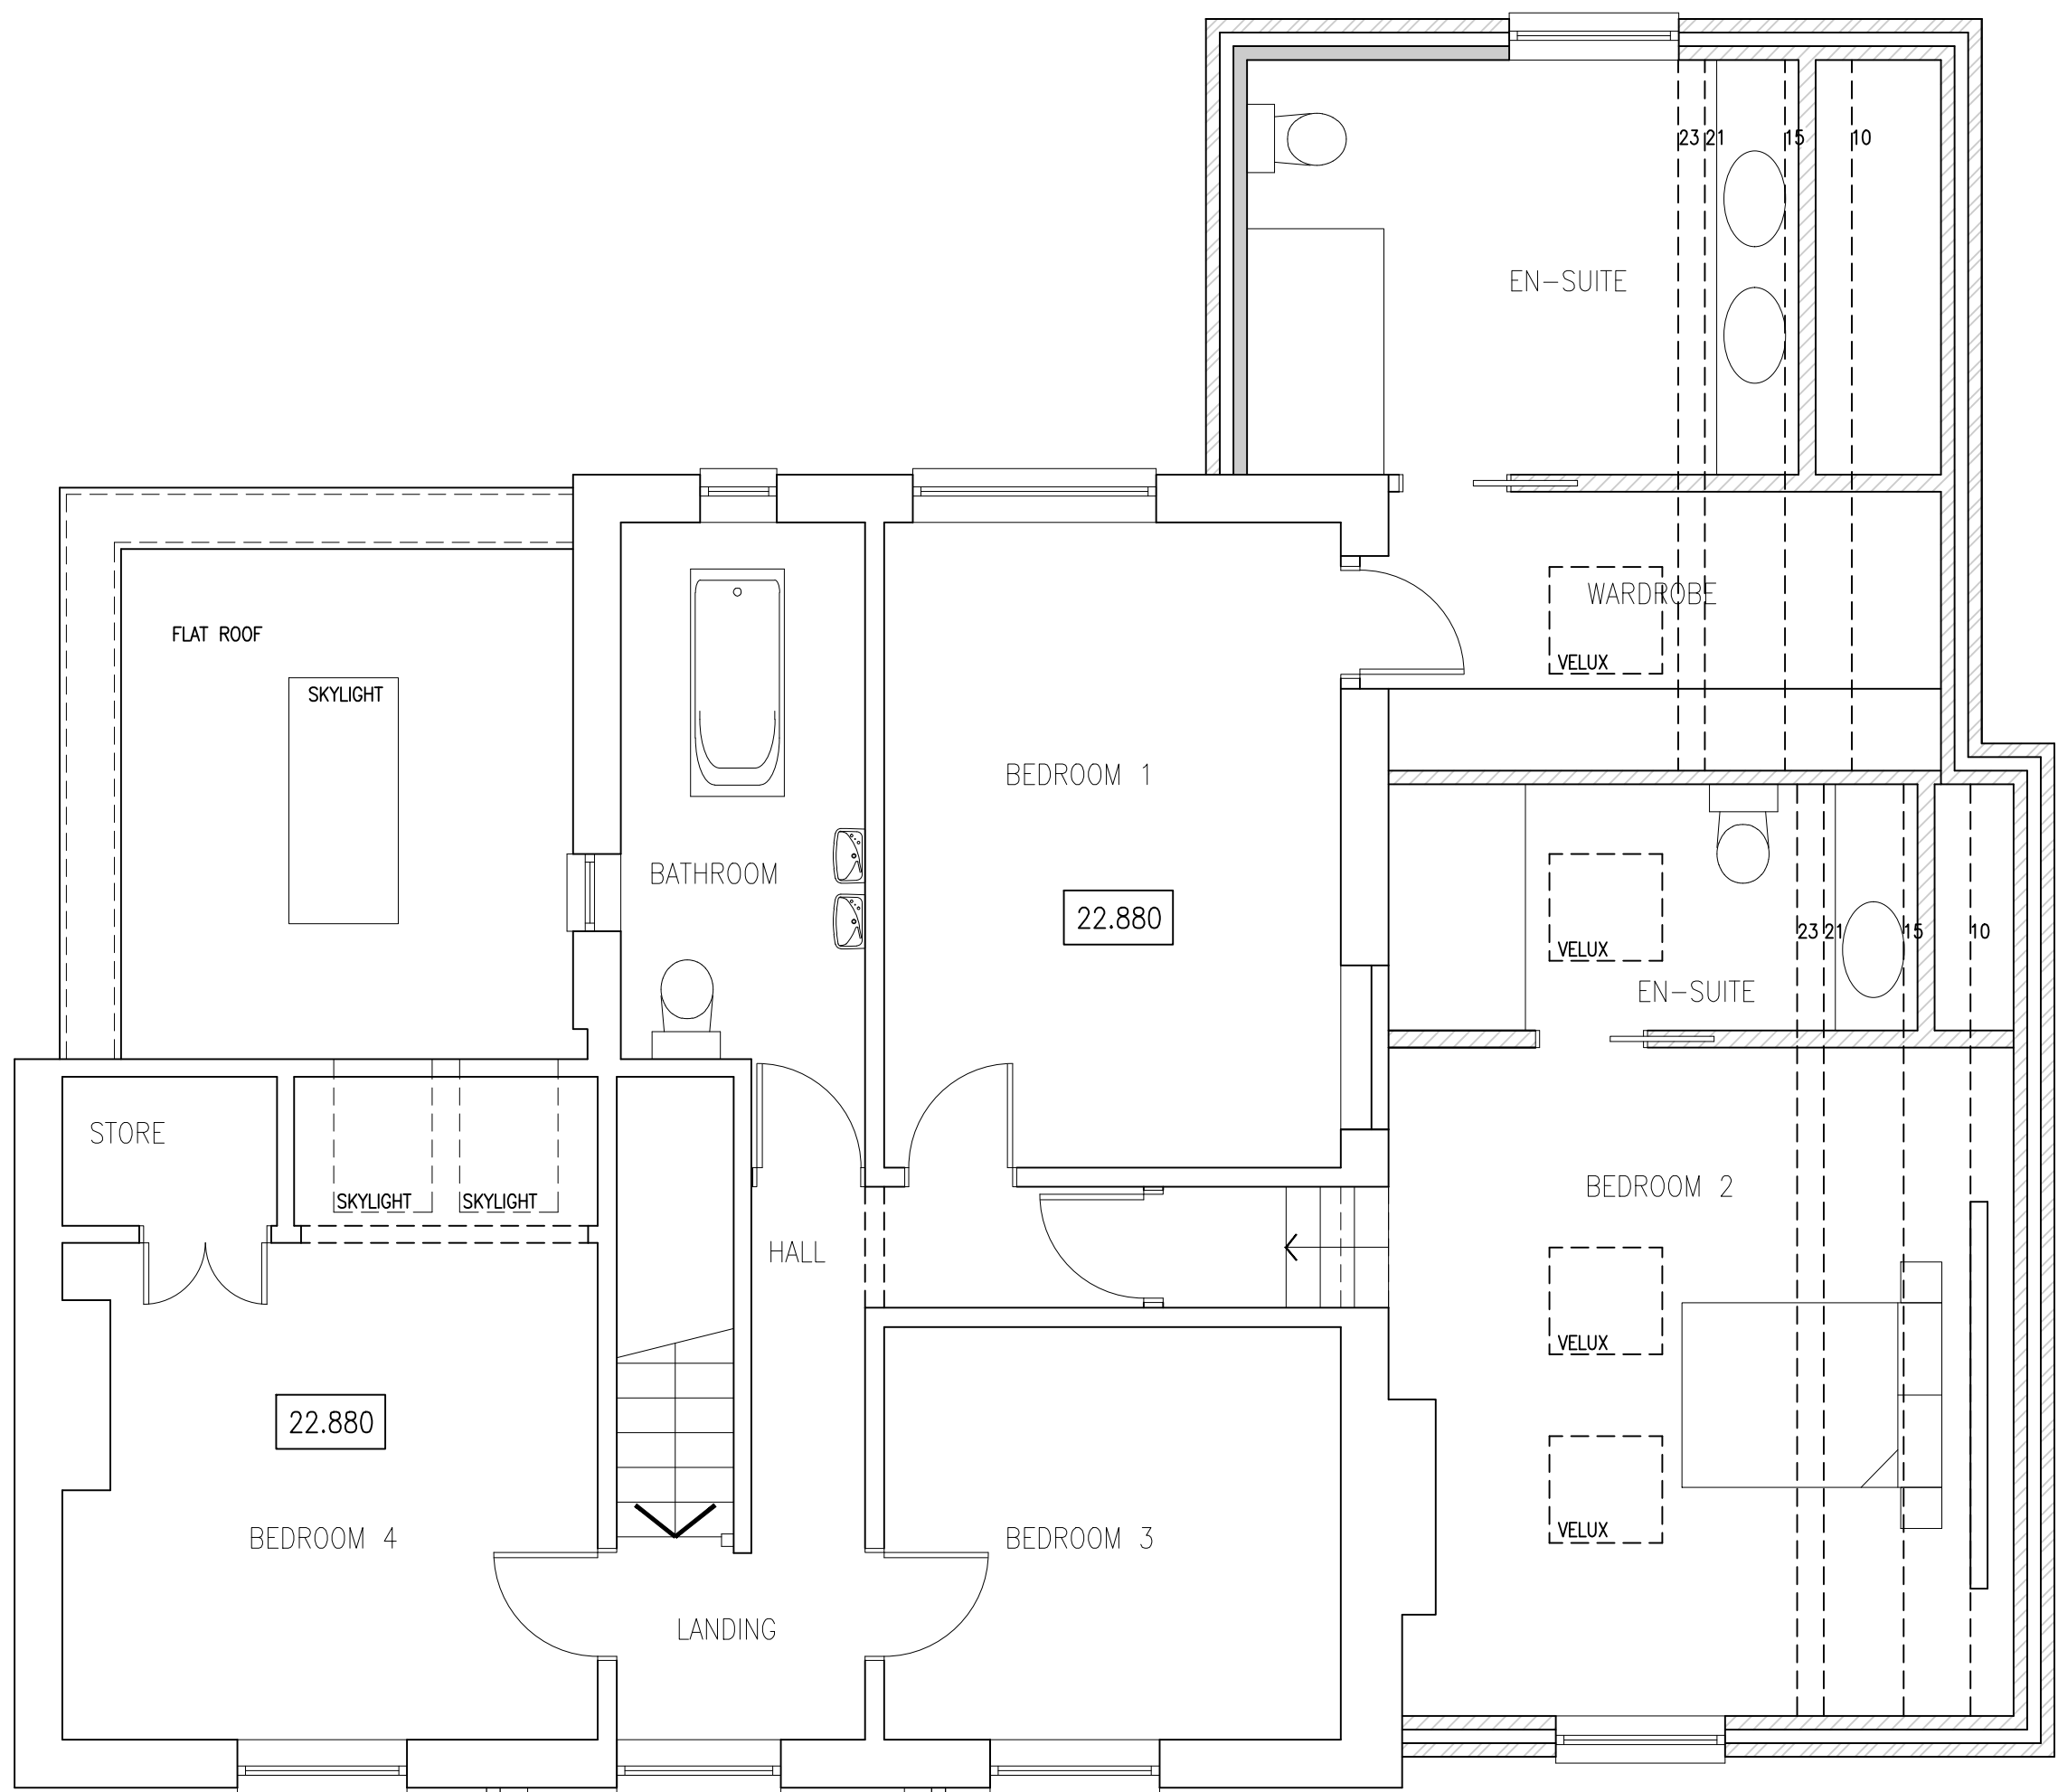

FIRST FLOOR PLAN
AS PROPOSED
1:50

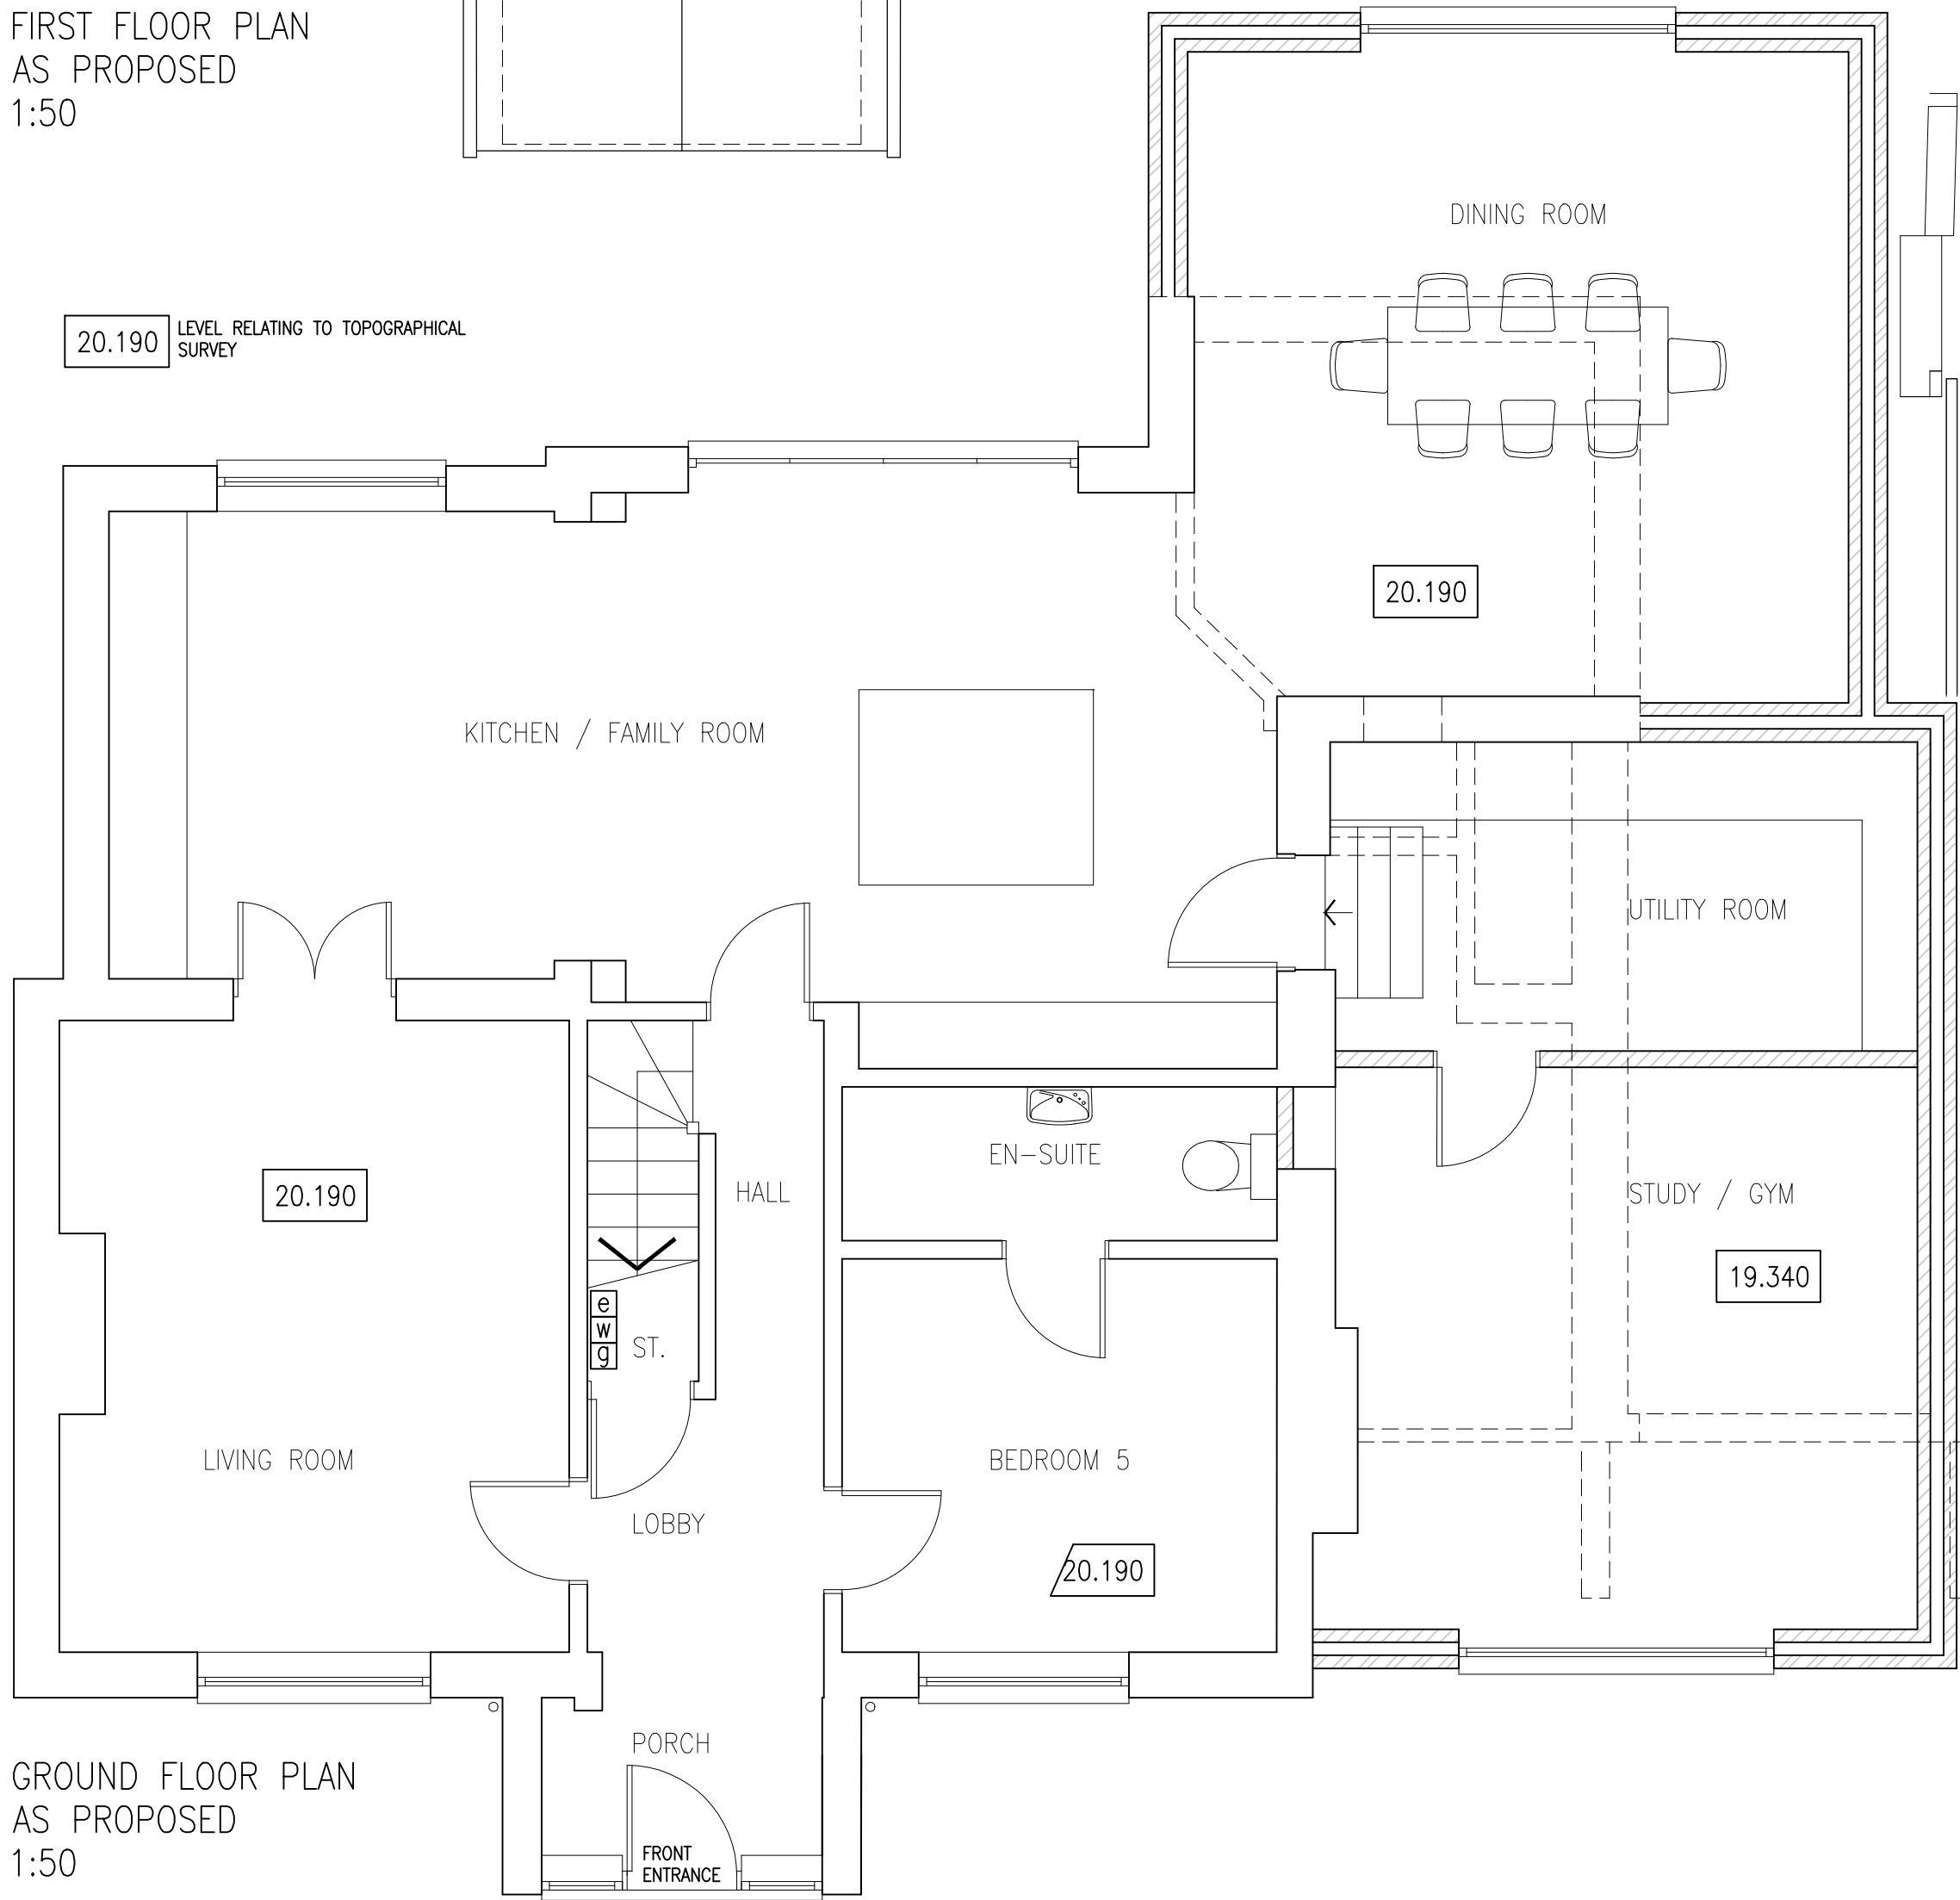

GROUND FLOOR PLAN
AS PROPOSED
1:50

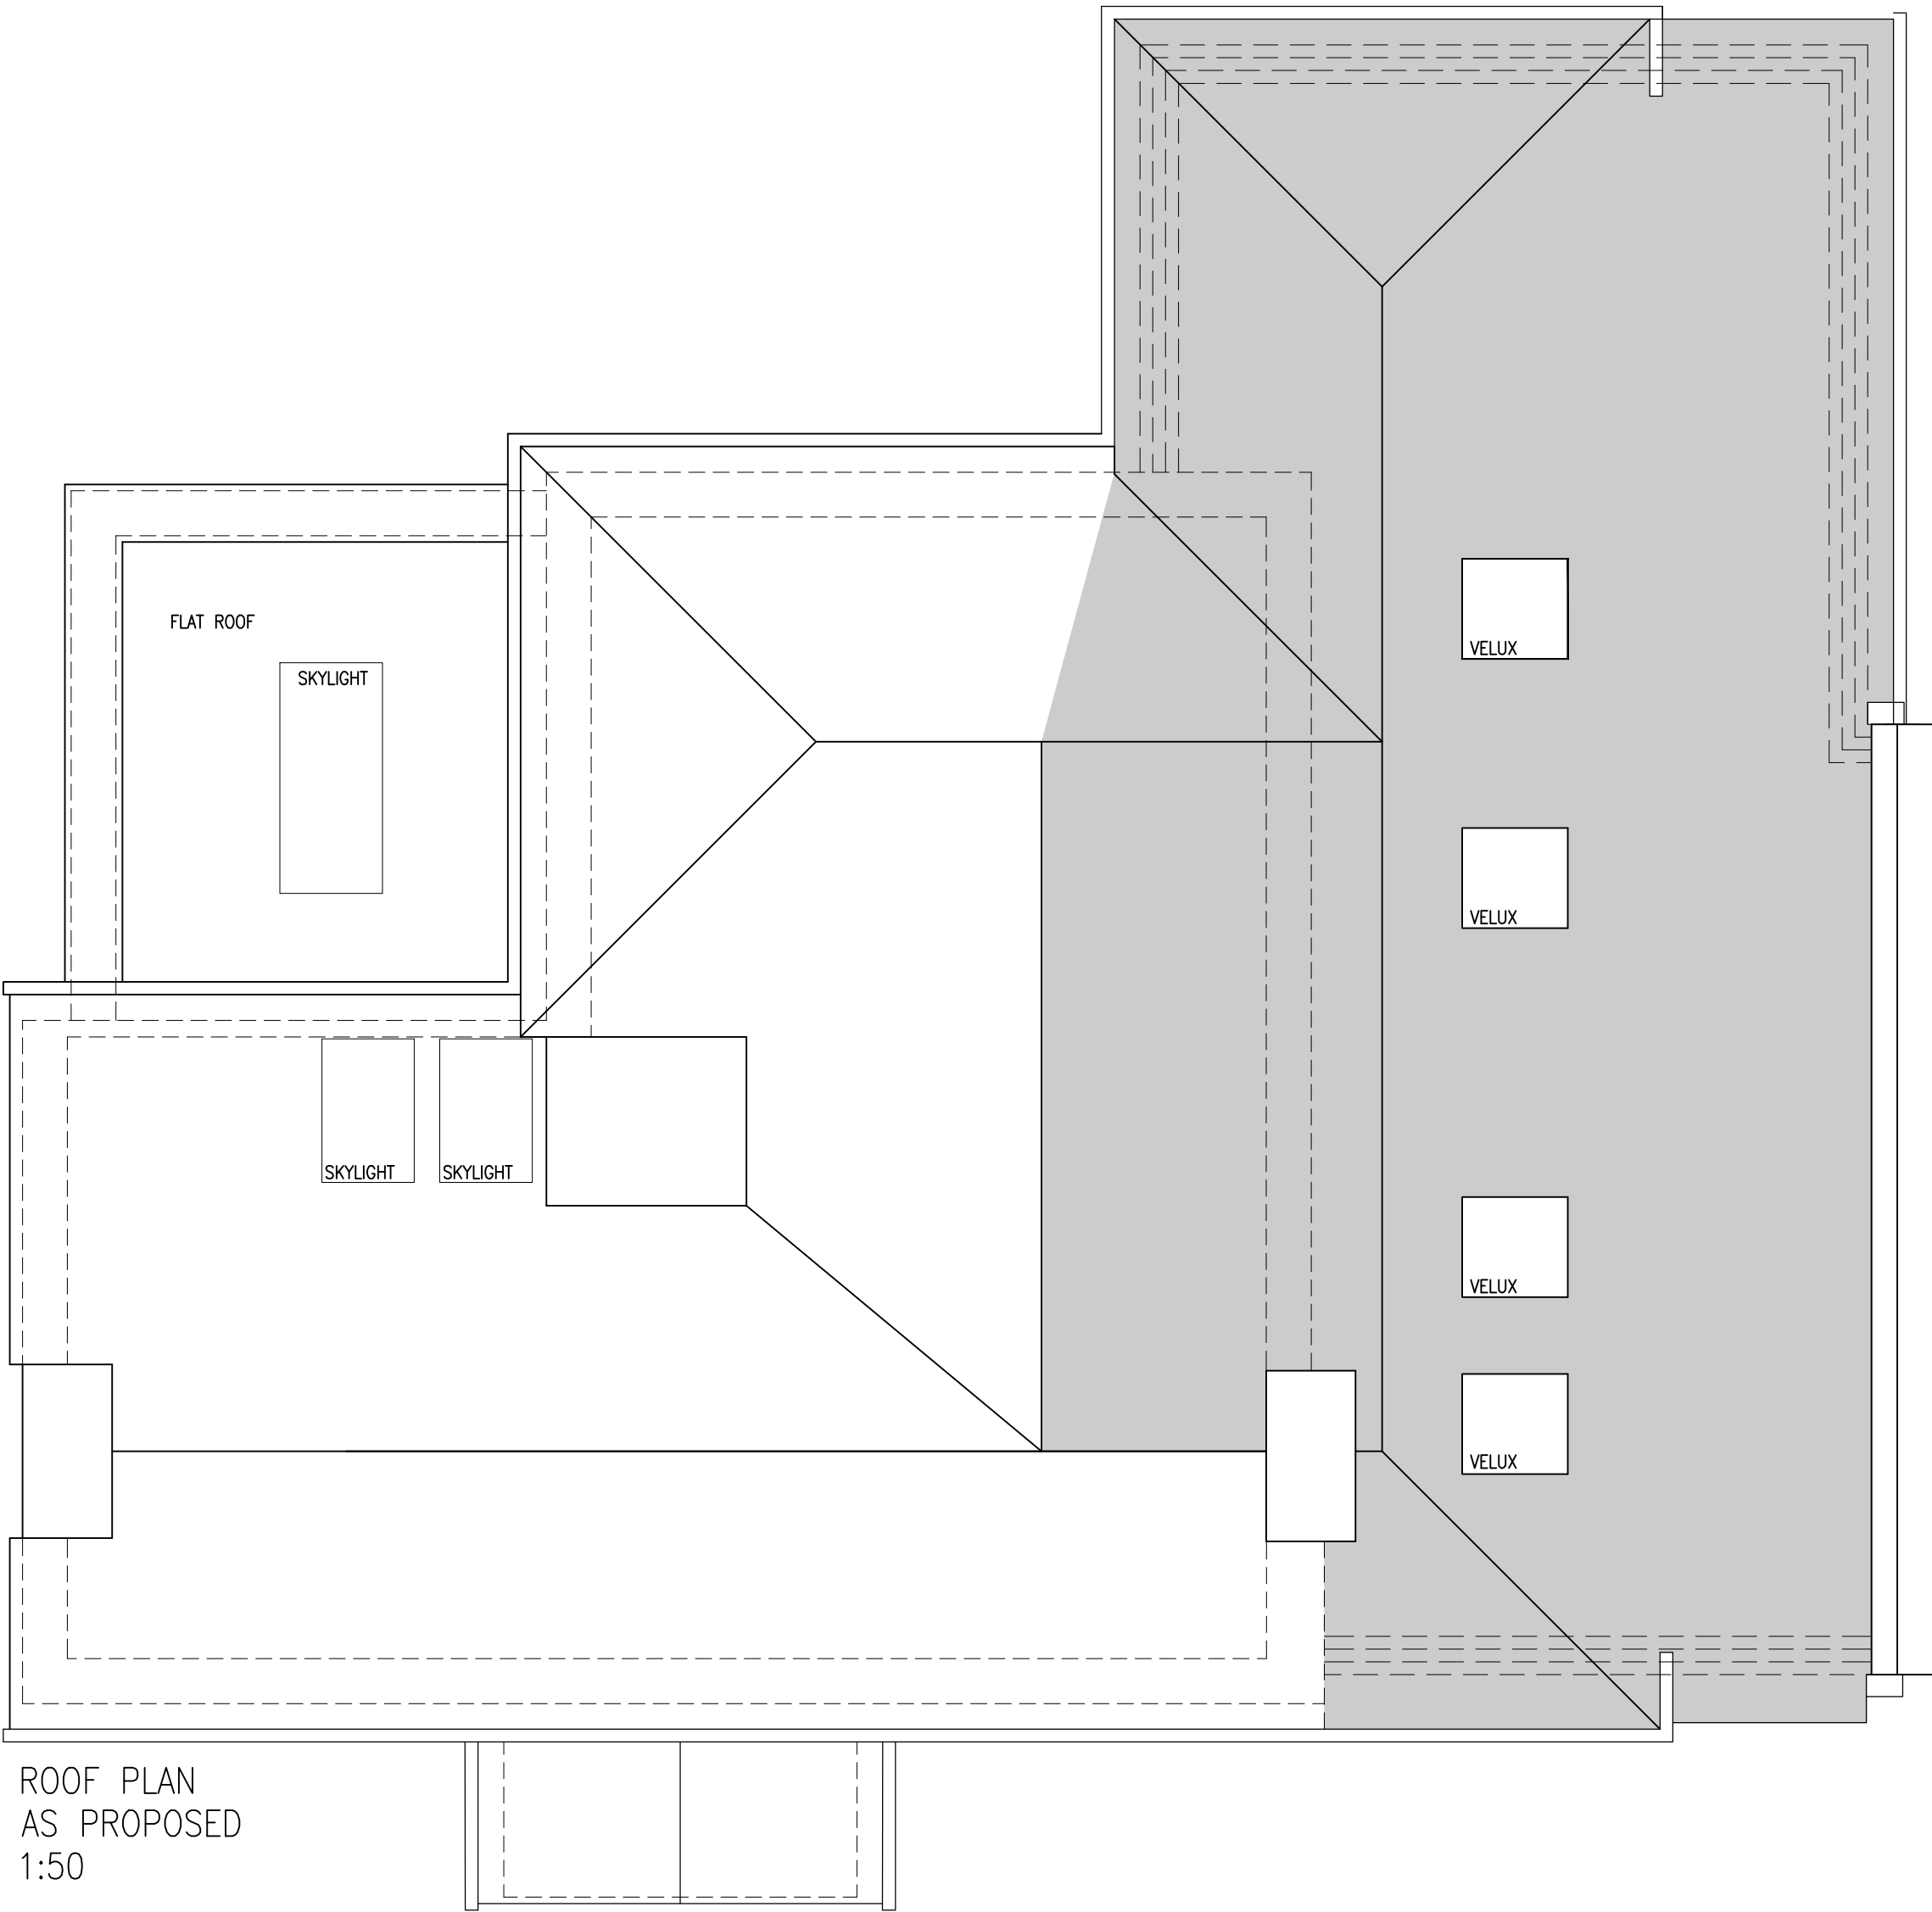

ROOF PLAN
AS PROPOSED
1:50



SCALE BAR - 1/50 @ A1

- NOTES
- DO NOT SCALE OFF THIS DRAWING EXCEPT FOR PLANNING PURPOSES
 - CHECK ALL DIMENSIONS ON SITE BEFORE ANY WORK IS COMMENCED
 - ALL GOODS MATERIALS AND WORKMANSHIP MUST CONFORM WITH CURRENT BUILDING REGULATIONS, BRITISH STANDARDS AND CODES OF PRACTICE
 - COPYRIGHT OF THIS DRAWING IS RETAINED BY THE ARCHITECT AND IT MUST NOT BE REPRODUCED WITHOUT WRITTEN CONSENT

REV	DATE	BY	AMENDMENT
B	09/08/21	JB	GENERAL REVISIONS
A	16/06/20	JB	GENERAL REVISIONS

**folkes architects**

1 01903 868629
info@folkesarchitects.co.uk

The Old Forge
6 Church Street
Storrington
West Sussex
BN20 4LA

CLIENT
Mr & Mrs Wilkinson

JOB TITLE
**43 Torton Hill Road
Arundel
West Sussex
BN18 9HF**

DRAWING TITLE
Floor plans as proposed

DATE	SCALE	DRAWN BY	CHECKED BY
Aug 21	1:50	JB	MF

JOB NO.	DRAWING NO.	REVISION
19056	2.01	B