
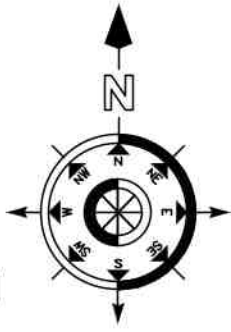


NOTES

- DO NOT SCALE OFF THIS DRAWING EXCEPT FOR PLANNING PURPOSES
- CHECK ALL DIMENSIONS ON SITE BEFORE ANY WORK IS COMMENCED
- ALL GOODS MATERIALS AND WORKMANSHIP MUST CONFORM WITH CURRENT BUILDING REGULATIONS, BRITISH STANDARDS AND CODES OF PRACTICE
- COPYRIGHT OF THIS DRAWING IS RETAINED BY THE ARCHITECT AND IT MUST NOT BE REPRODUCED WITHOUT WRITTEN CONSENT

LOCATION PLAN - SCALE 1:1250

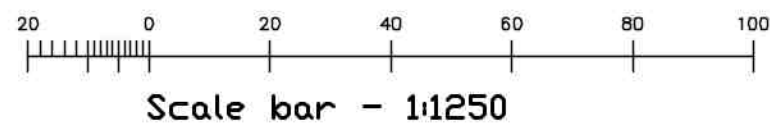


2.4m X 43m VISIBILITY
SPLAY TO FROM NEW
ACCESS AS PREVIOUSLY
APPROVED UNDER
APPLICATION NUMBER
AB/64/20/HH



TORTON HILL ROAD

PROPOSED
EXTENSION
HATCHED

SITE PLAN - SCALE 1:200

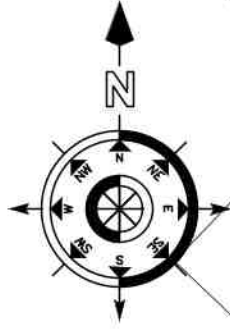

BLOCK PLAN - SCALE 1:500

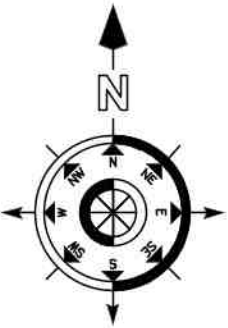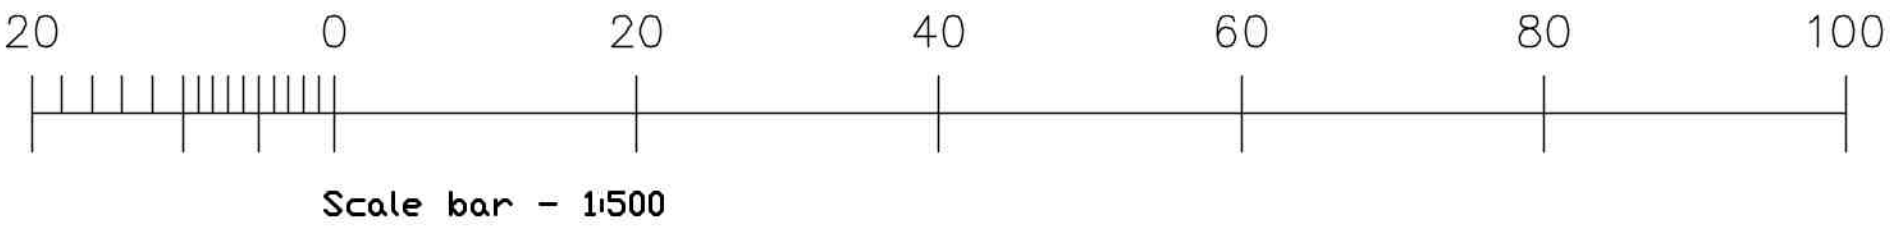

E	18.08.21	JB	DIMS ADDED
D	10.08.21	JB	GENERAL REVISIONS
C	07.07.20	JB	DIMS ADDED TO NEW ACCESS
B	16.06.20	JB	GENERAL REVISIONS
A	16.01.20	jb	VISIBILITY SPLAYS / DIMS ADDED
REV	DATE	BY	AMENDMENT

**folkes architects**

L 01903 888629
info@folkesarchitects.co.uk

The Old Forge
6 Church Street
Burgton
West Sussex
BN26 4LA

CLIENT
Mr & Mrs Wilkinson

JOB TITLE
**43 Torton Hill Road
Arundel
West Sussex
BN18 9HF**

DRAWING TITLE
Location, site and block plan

DATE Aug 21	SCALE See dwg	DRAWN BY JB
JOB NO. 19056	DRAWING NO. 1.00	CHECKED BY MF
		REVISION E