


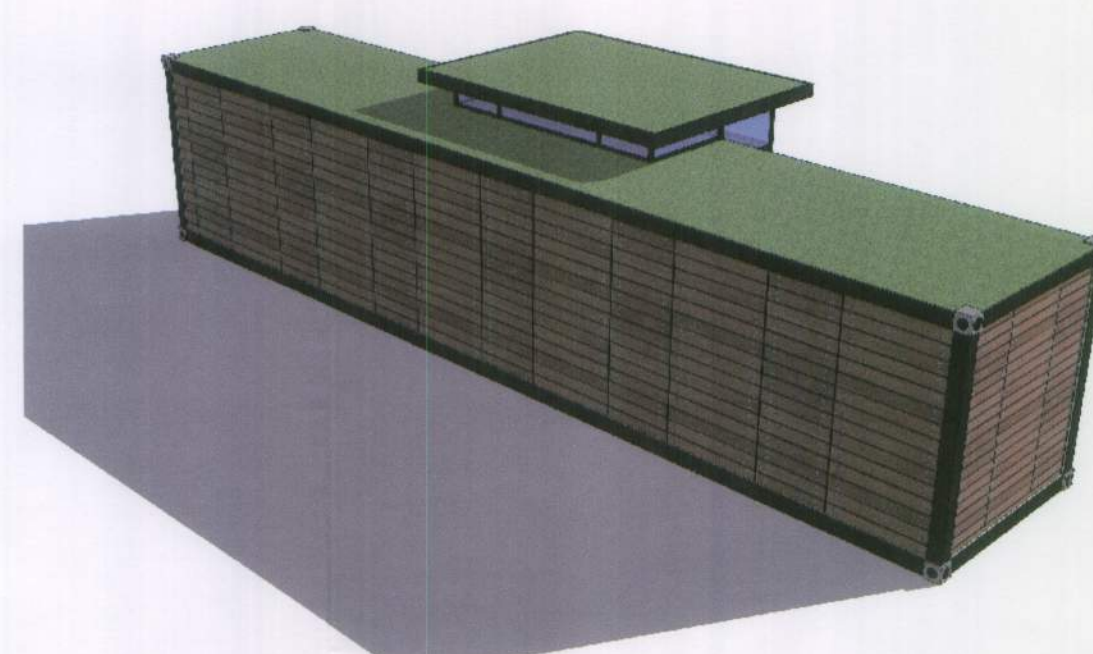

SOUTH EAST PERSPECTIVE  
Scale: nts



SOUTH WEST PERSPECTIVE  
Scale: nts




NORTH WEST PERSPECTIVE  
Scale: nts



NORTH EAST PERSPECTIVE  
Scale: nts


| REVISIONS   |      |     |
|-------------|------|-----|
| Description | Date | By  |
| * ***       |      | *** |

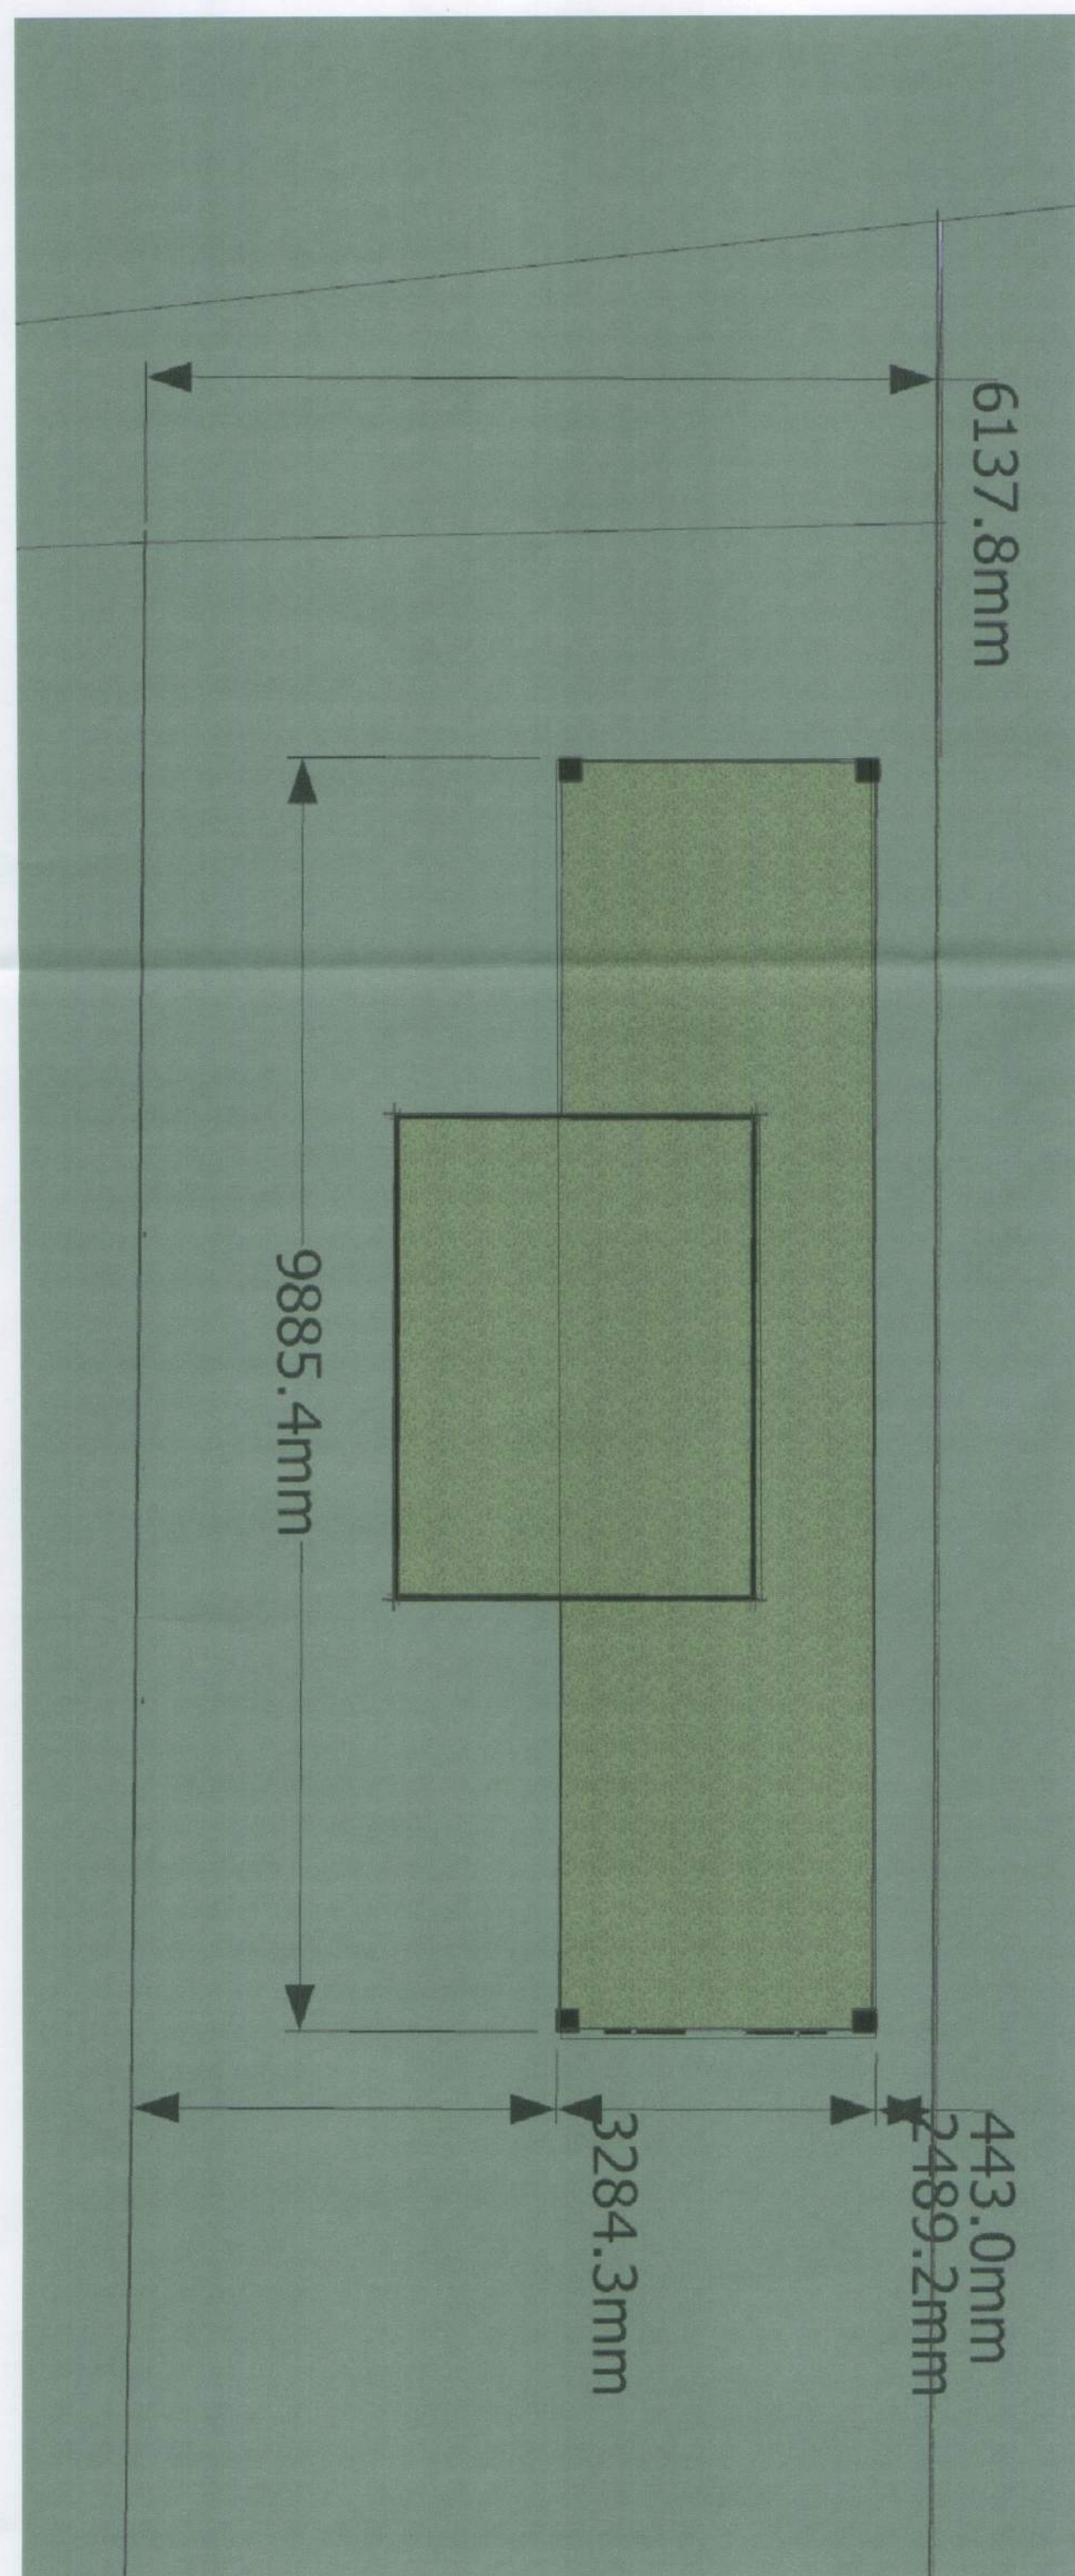

ROOF PLAN  
Scale: 1:50




VIEW FROM BUND  
Scale: nts

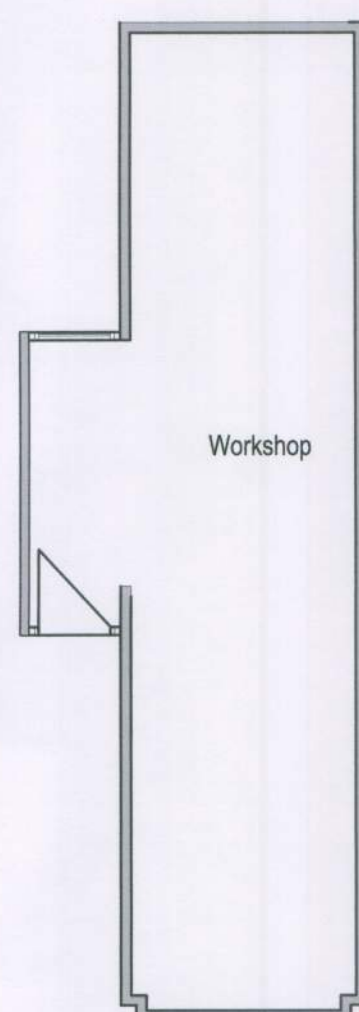


FLOOR PLAN  
Scale: 1:75




SOUTH ELEVATION  
Scale 1:50

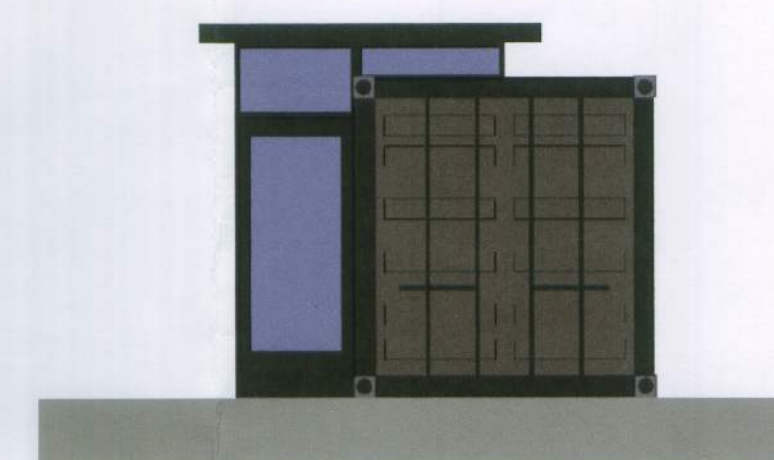

EAST ELEVATION  
Scale 1:50

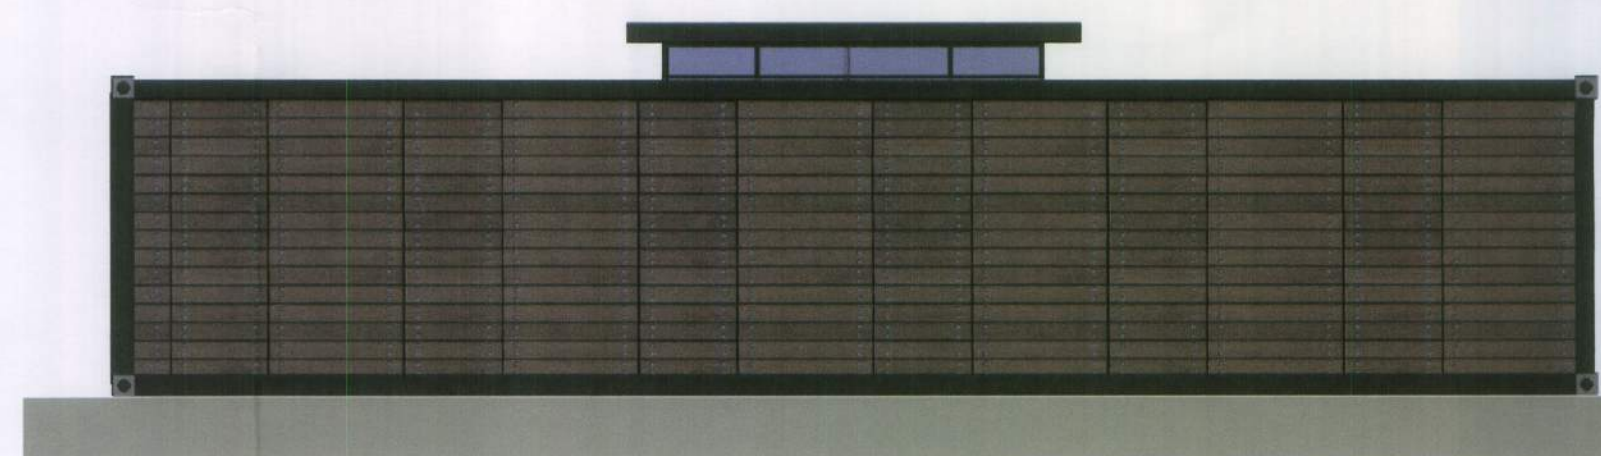

NORTH ELEVATION  
Scale 1:50

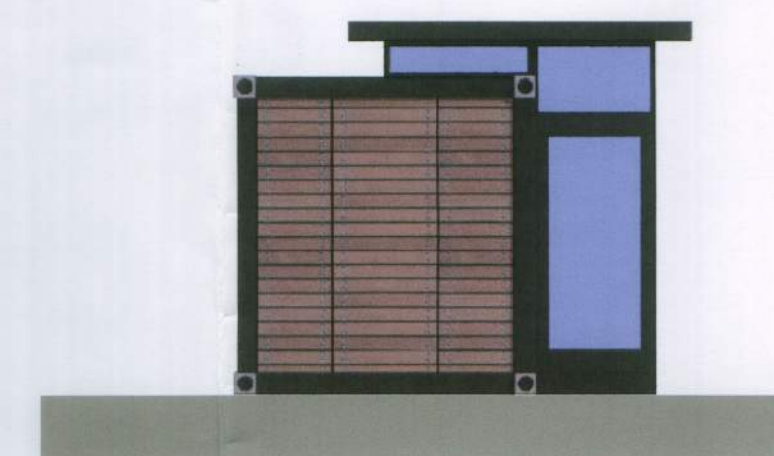

WEST ELEVATION  
Scale 1:50

#### House extension

Bricks and other materials to match existing, with white UPVC windows soffits and fascias. Rainwater goods to be black, half round guttering and down pipes.

#### Garden workshop accommodation

Building to be comprised of steel shipping container clad with natural coloured timber panels windows and glazing to entrance and conservatory to be black powder coated aluminum. Roof to be of warm deck earth sheltered construction.

ALL DIMENSIONS TO BE CHECKED ON SITE  
WORK TO FIGURED DIMENSIONS ONLY  
REPORT DISCREPANCIES TO THE REG ARCH  
AT ONCE BEFORE PROCEEDING

ARCHITECTURAL ALLIANCE LTD

14 Hollingbury Gardens  
Findon Valley  
Worthing  
West Sussex  
BN14 0EF

Tel: 01903 872967  
email: studio@architecturalalliance.net

AA

Client  
Mr & Mrs I Kingshott  
178 Fitzallan Road  
Arundel  
West Sussex  
BN18 9JZ

Project Title  
Ground floor extension &  
Garden workshop accommodation  
178 Fitzallan Road  
Arundel  
West Sussex  
BN18 9JZ

Drawing Title  
General arrangement drawing 2

| Scale       | As Shown | Date    | Sept 2011 |
|-------------|----------|---------|-----------|
| Drawn       | KGD      | Checked |           |
| Drawing No. |          |         | Rev.      |
| PO2/006/11  |          |         | *         |

CAD plot date 05/10/2011