



EAST ELEVATION
EXISTING
Scale 1:50




WEST ELEVATION
EXISTING
Scale 1:50




WEST ELEVATION
PROPOSED
Scale 1:50




PERSPECTIVE TO REAR OF PROPERTY
PROPOSED
Scale 1:50

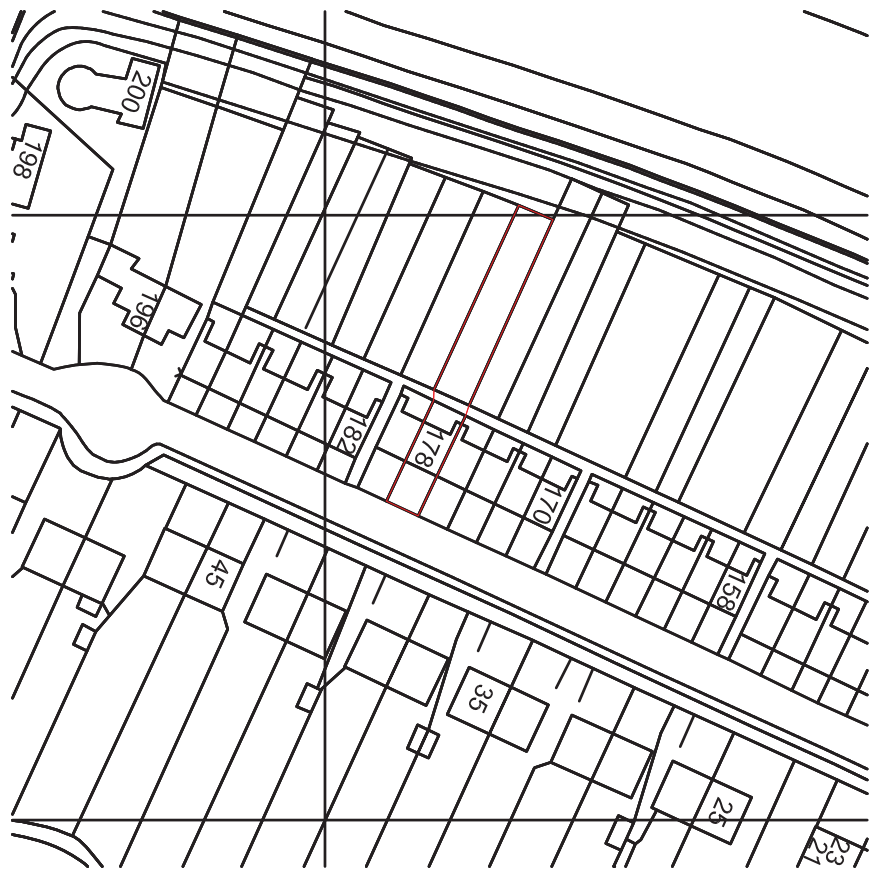


SITE LOCATION PLAN
Scale 1:1250

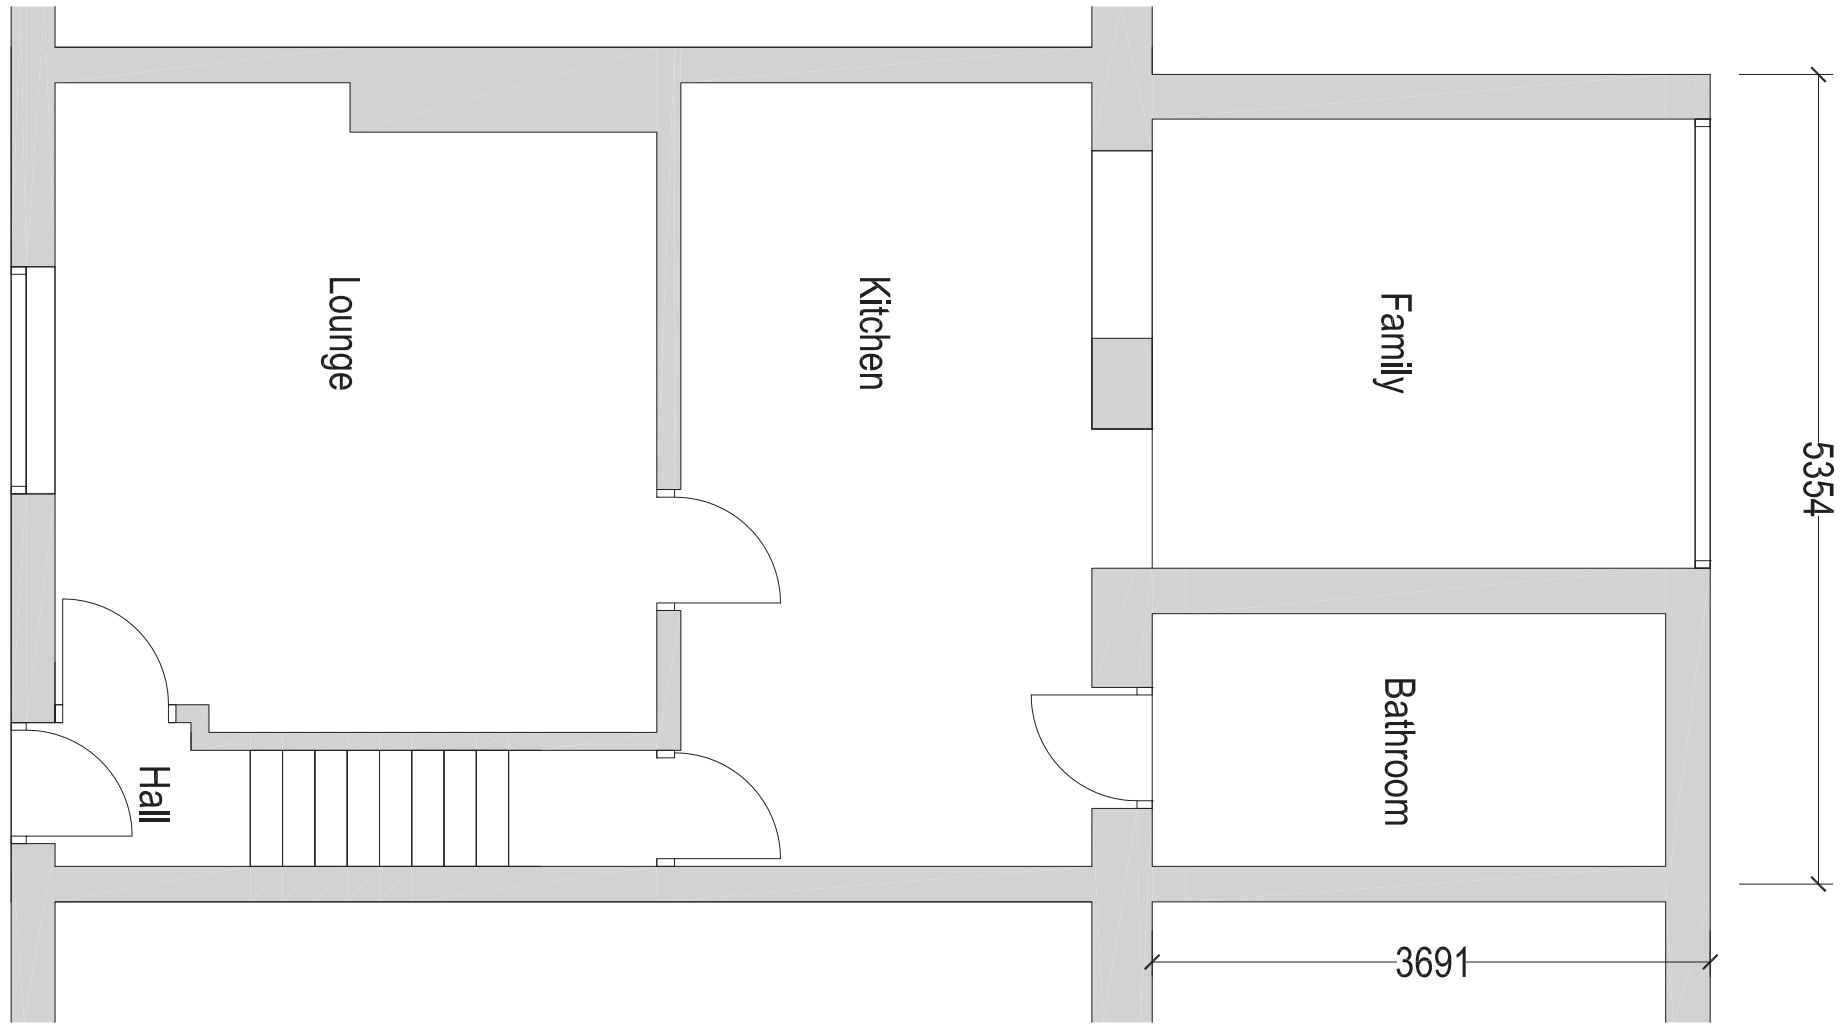


GROUND FLOOR PLAN
EXISTING
Scale 1:50

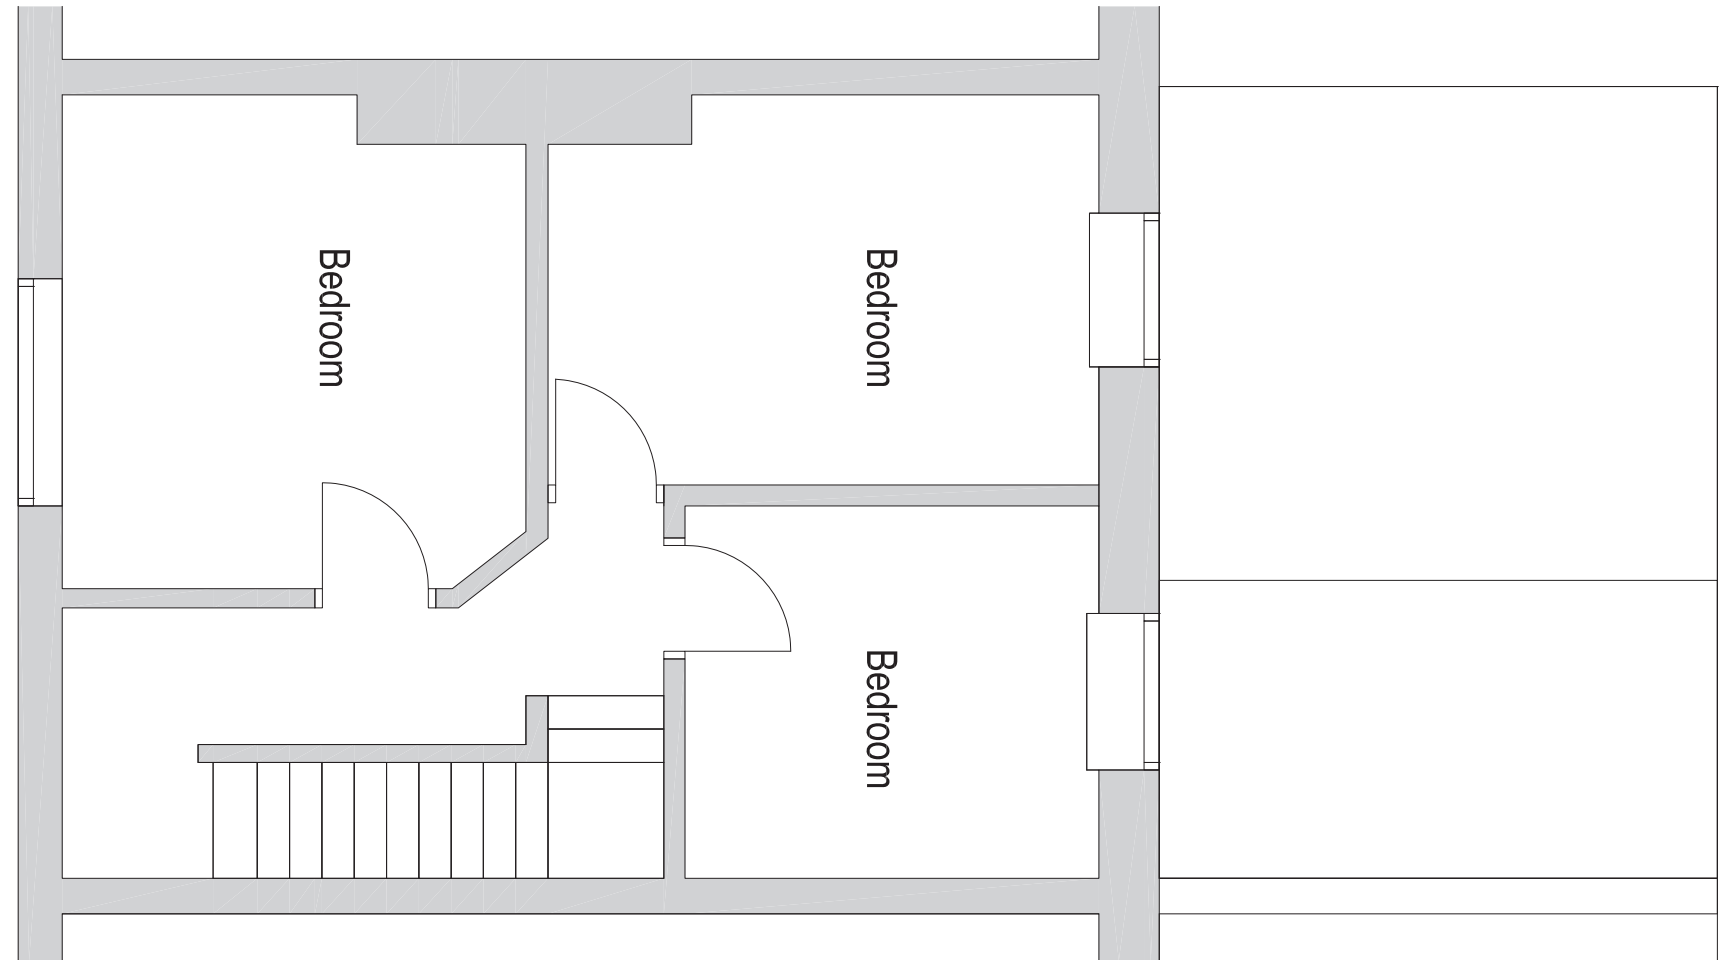


FIRST FLOOR PLAN
EXISTING
Scale 1:50

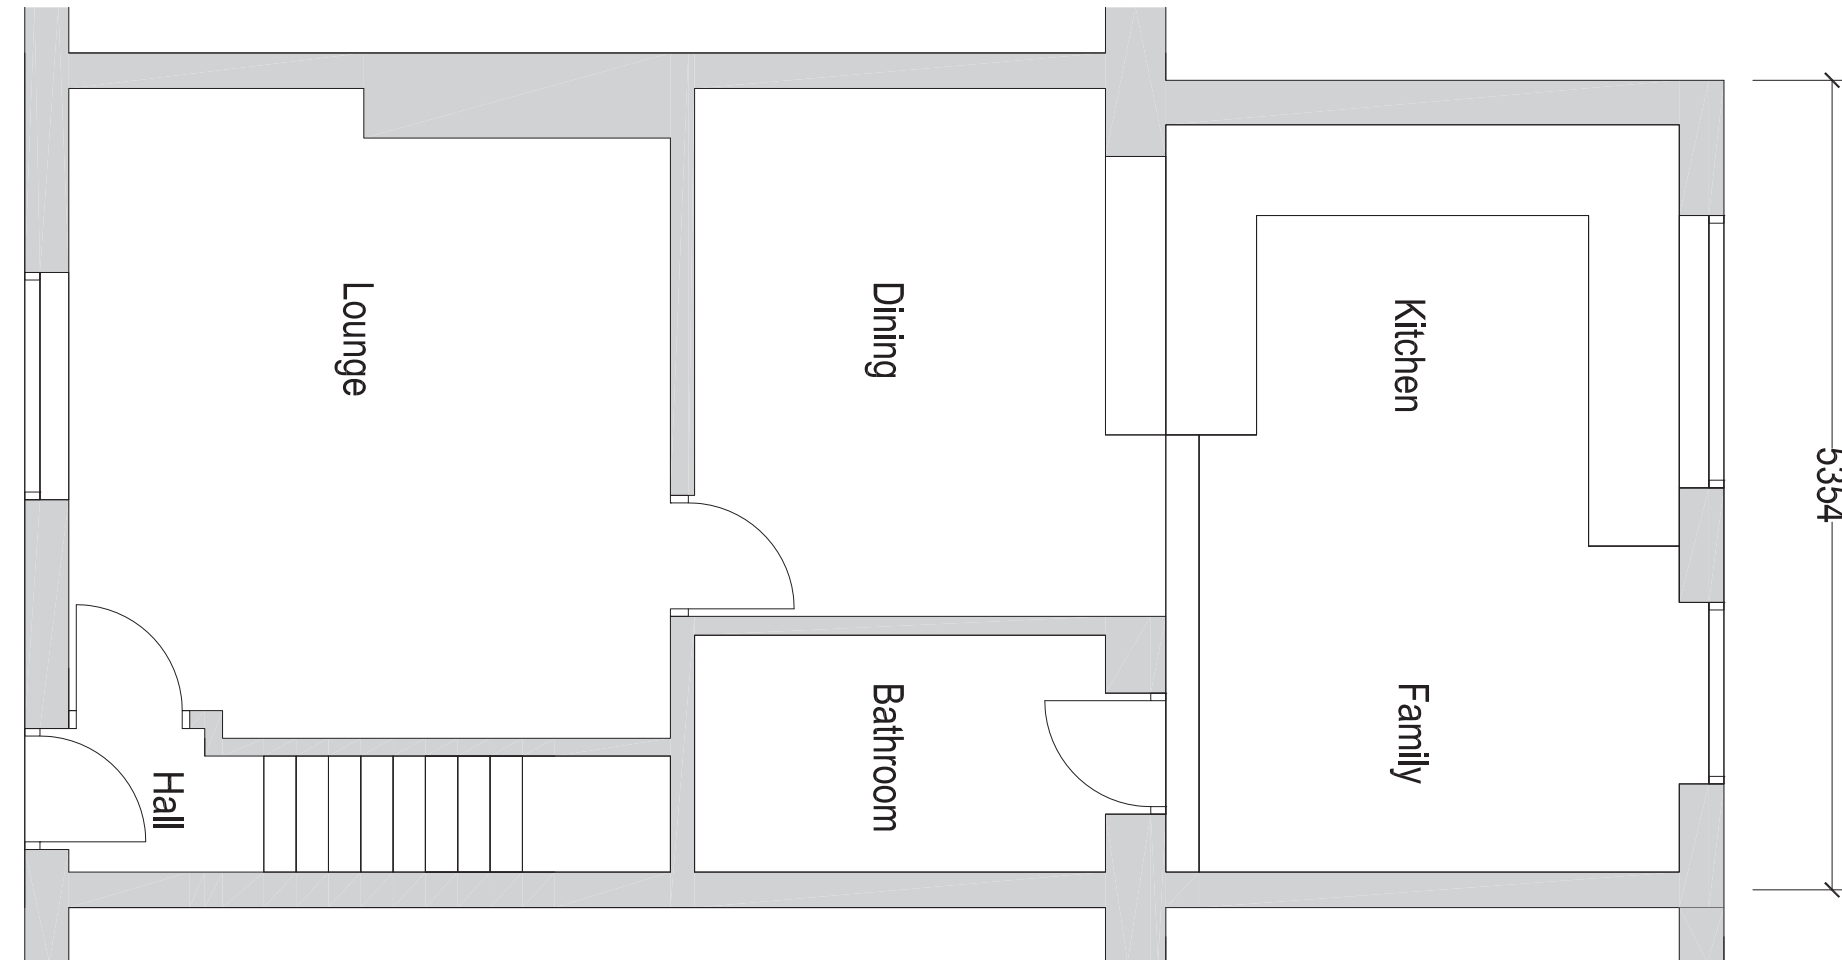

GROUND FLOOR PLAN
PROPOSED
Scale 1:50

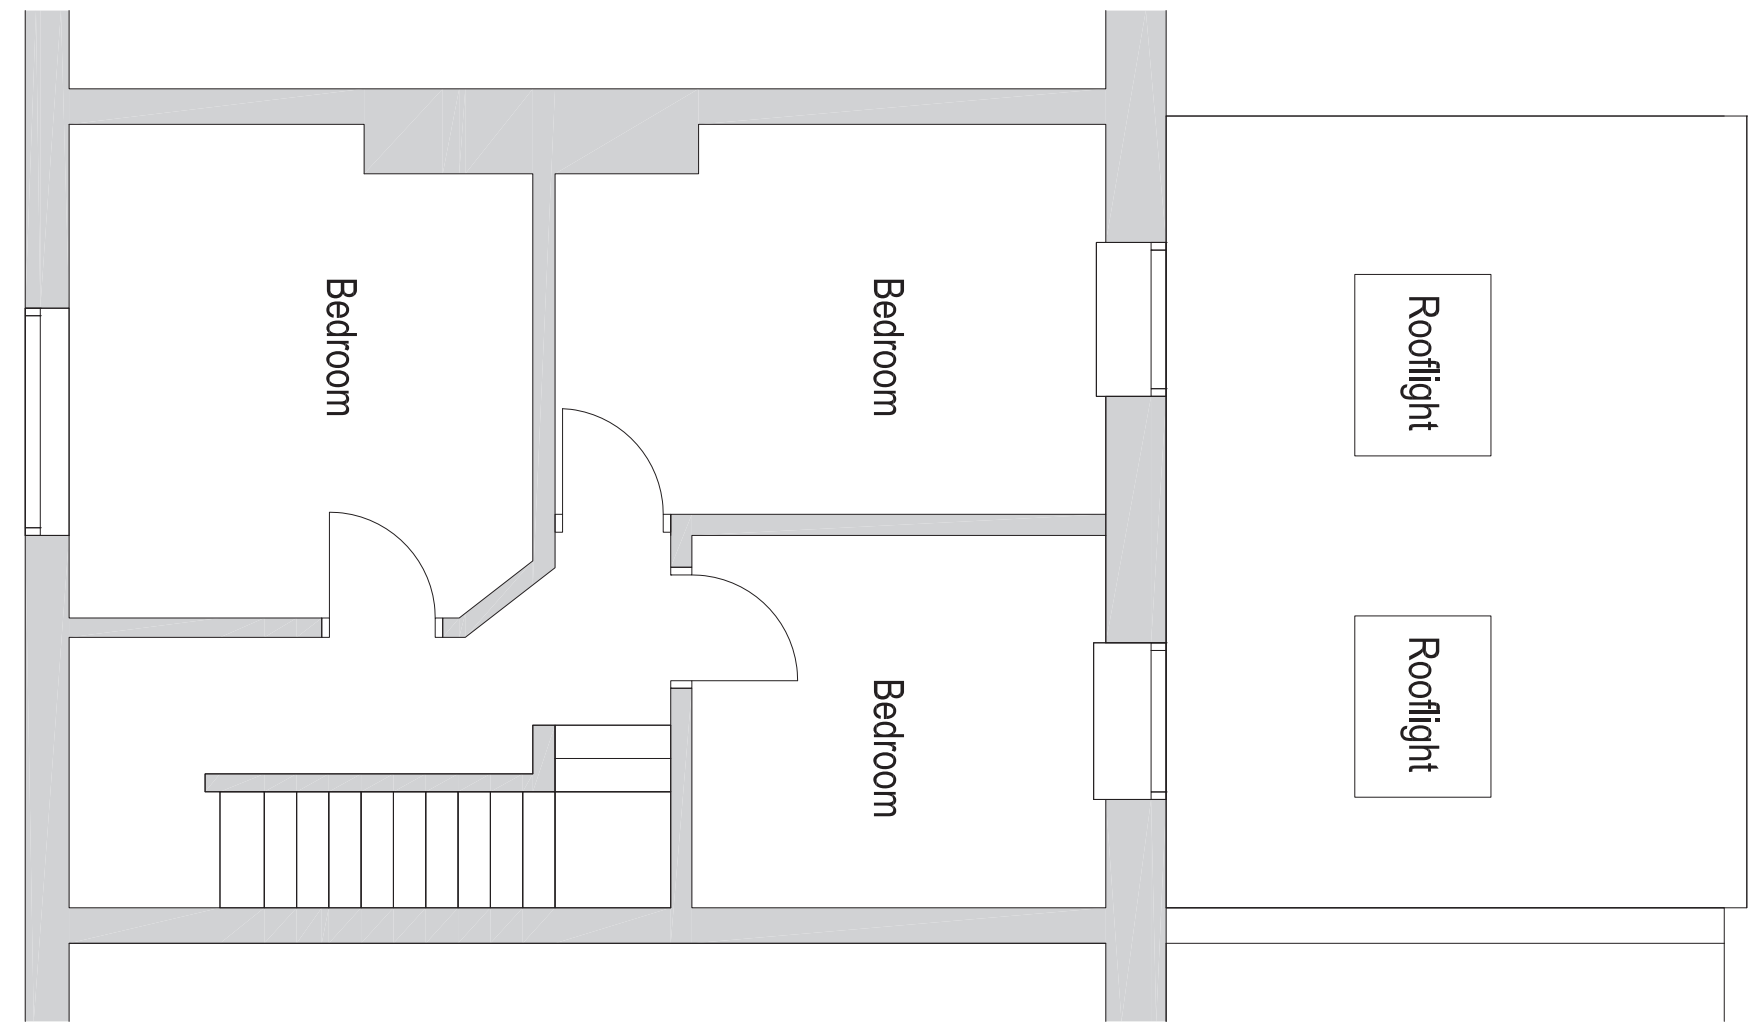

FIRST FLOOR PLAN
PROPOSED
Scale 1:50

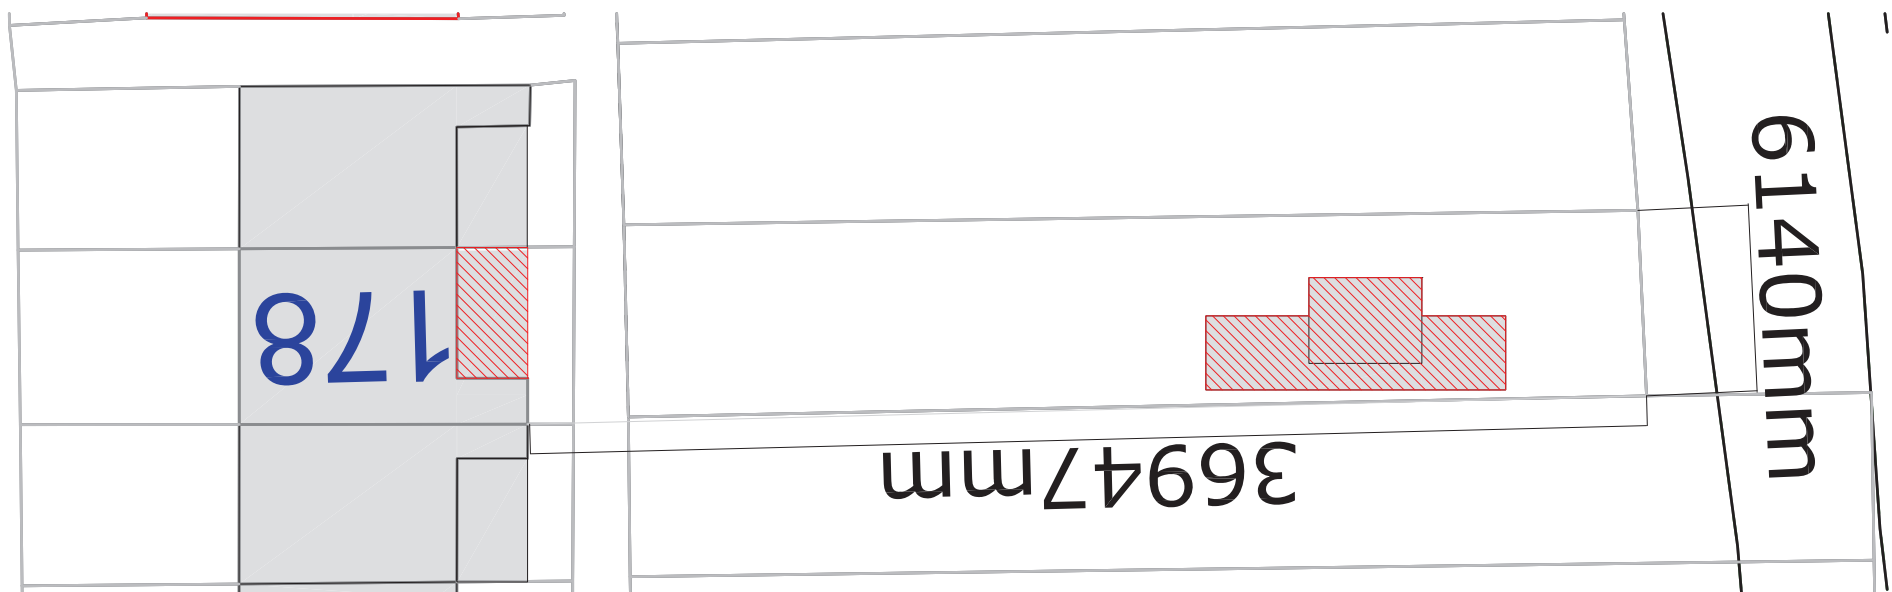

BLOCK PLAN
Scale 1:250

REVISIONS	Description	Date	By
-----------	-------------	------	----

A Planning application amendments 21/10/11 KGD

ALL DIMENSIONS TO BE CHECKED ON SITE
WORK TO FINISHED DIMENSIONS ONLY
REPORT DISCREPANCIES TO THE REG ARCH
AT ONCE BEFORE PROCEEDING

ARCHITECTURAL ALLIANCE LTD
14 Hollingbury Gardens
Friden Valley
Working
West Sussex
BN14 0EP
Tel: 01903 872967
email: studio@architecturalalliance.net

Client
Mr & Mrs I Kingsnott
178 Fitzalan Road
Arundel
West Sussex
BN18 9JZ

Project Title
Ground floor extension &
Garden workshop accommodation
178 Fitzalan Road
Arundel
West Sussex
BN18 9JZ

Drawing Title
General arrangement drawing 1

Scale	As Shown at A1	Date	Signed
Drawn	KGD	Checked	Rev.
Drawing No.	POJ006111		A