

REVISIONS

Description	Date	By
-------------	------	----

*

ALL DIMENSIONS TO BE CHECKED ON SITE
WORK TO FIGURED DIMENSIONS ONLY
REPORT DISCREPANCIES TO THE REG ARCH
AT ONCE BEFORE PROCEEDING

ARCHITECTURAL ALLIANCE LTD

14 Hollingbury Gardens
Findon Valley
Worthing
West Sussex
BN14 0EF



Tel: 01903 872967
email: studio@architecturalalliance.net


Client
Mr & Mrs I Kingshott
178 Fitzallan Road
Arundel
West Sussex
BN18 9JZ

Project Title
Ground floor extension &
B&B Garden accommodation
178 Fitzallan Road
Arundel
West Sussex
BN18 9JZ


Drawing Title

North and South Elevations

SOUTH ELEVATION
(SHOWING 180 FITZALLAN ROAD)
Scale 1:100

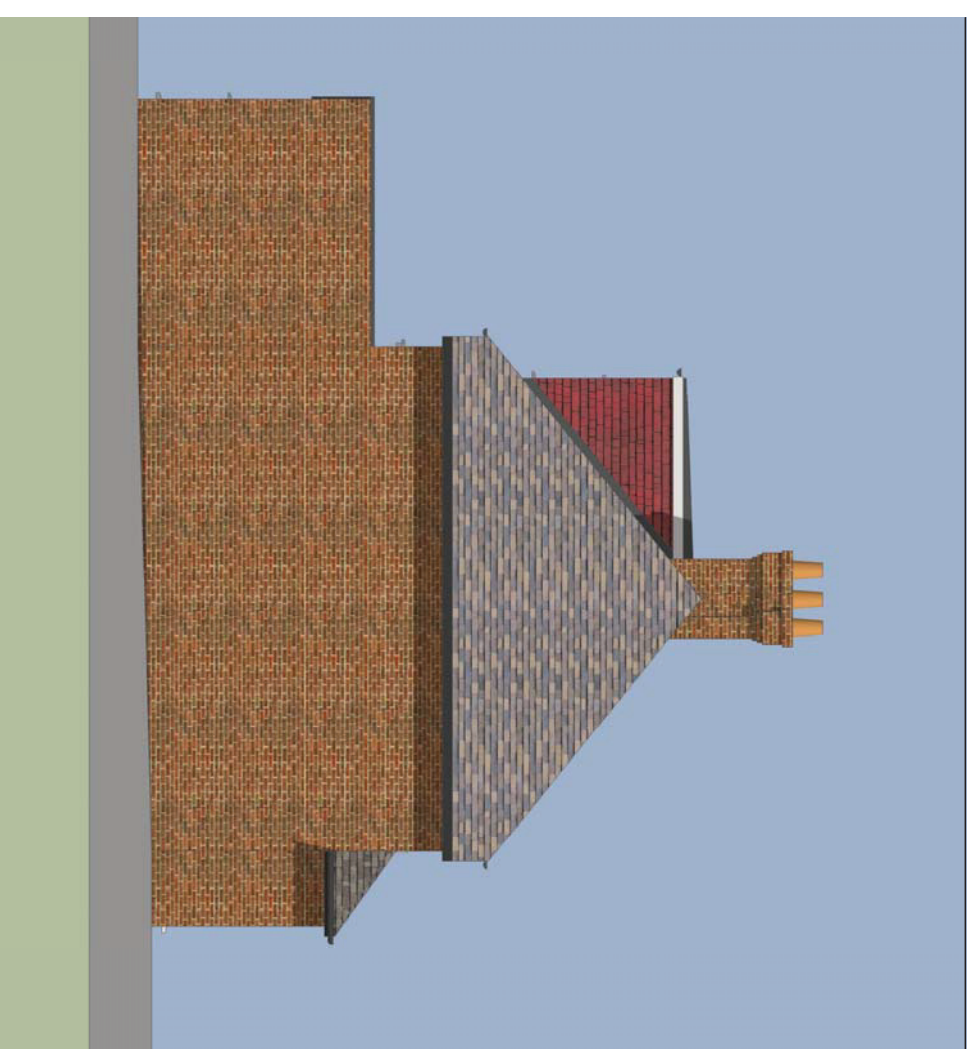

NORTH SECTIONAL ELEVATION
Scale 1:100

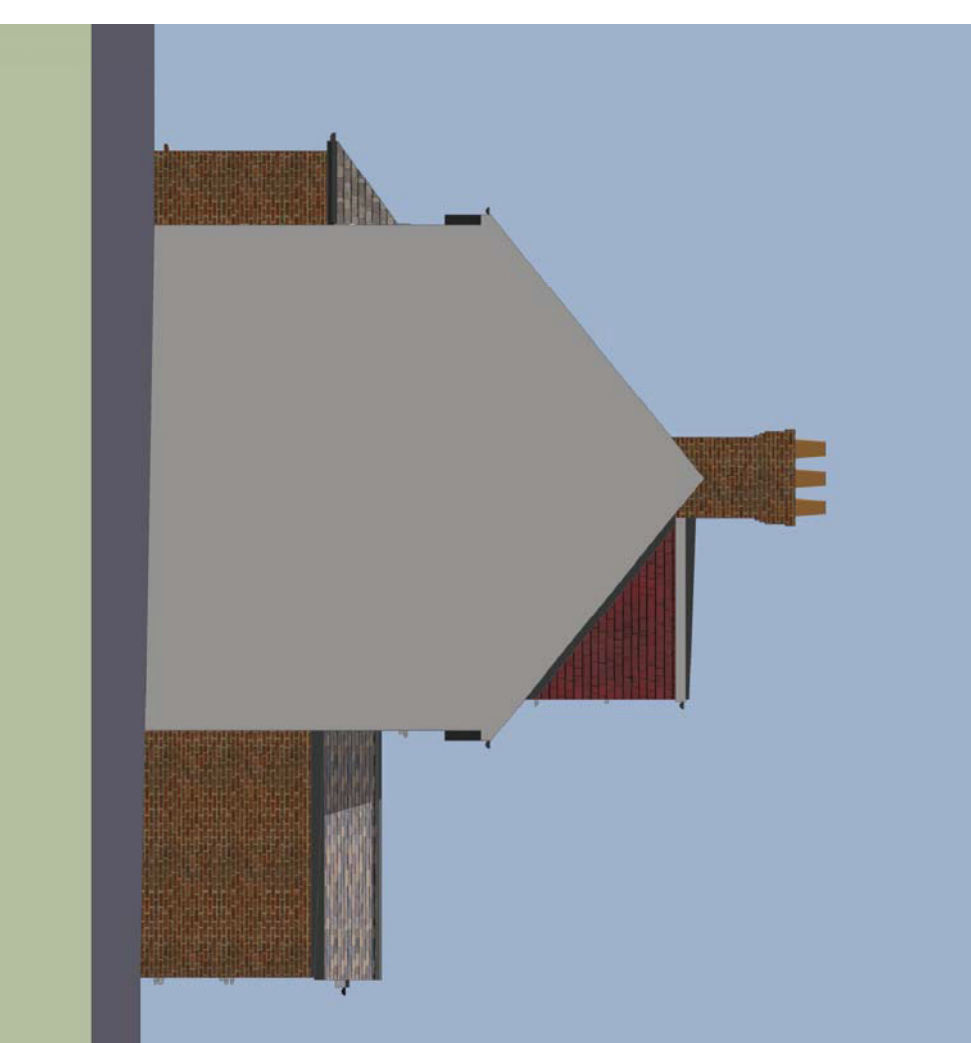

Scale	1:100	Date	Oct 2011
Drawn	KGD	Checked	
Drawing No.		Rev.	
PO3/006/11			
*			

CAD plot date 21/10/11