



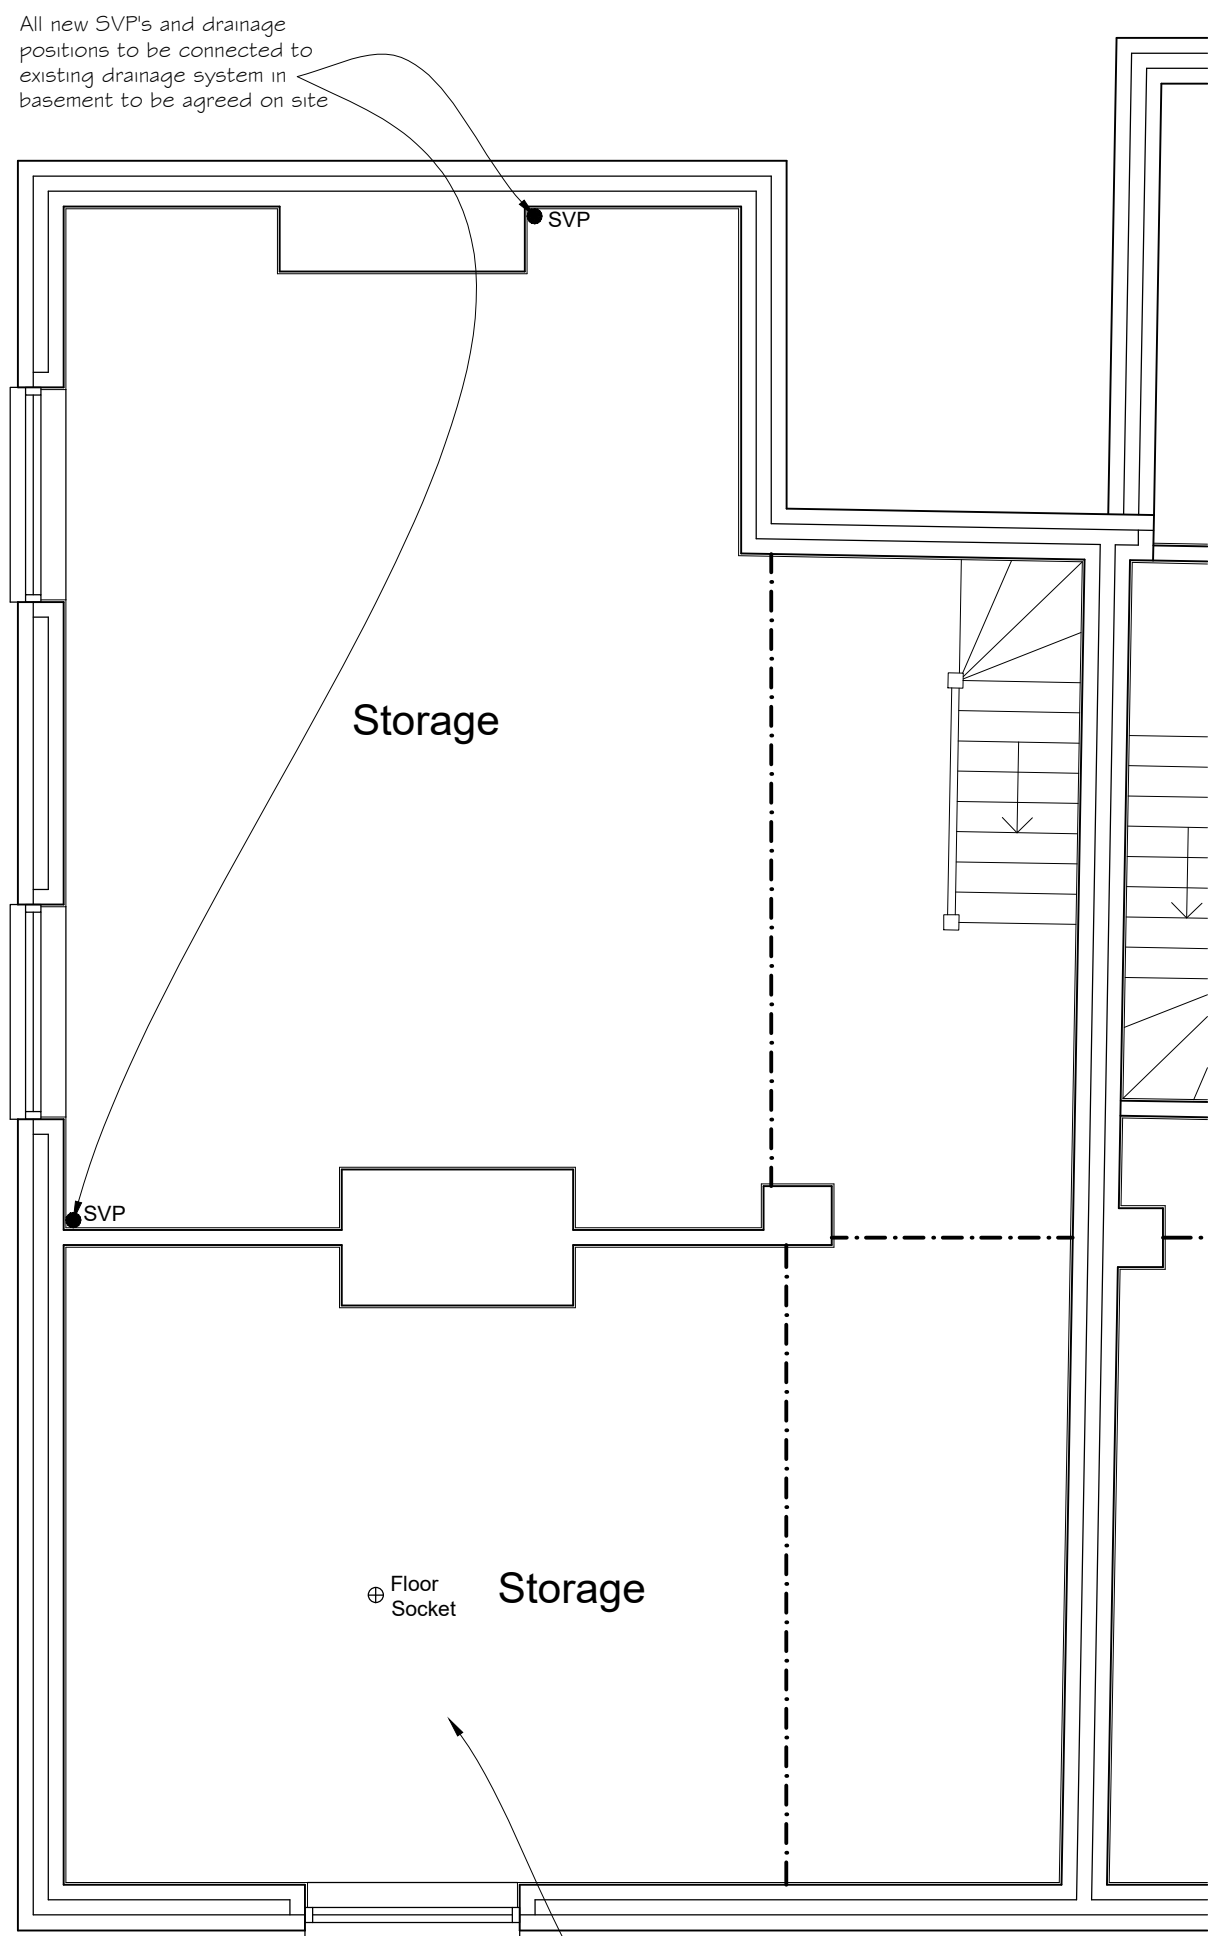


No.1

PROPOSED BASEMENT FLOOR PLAN (1:50)

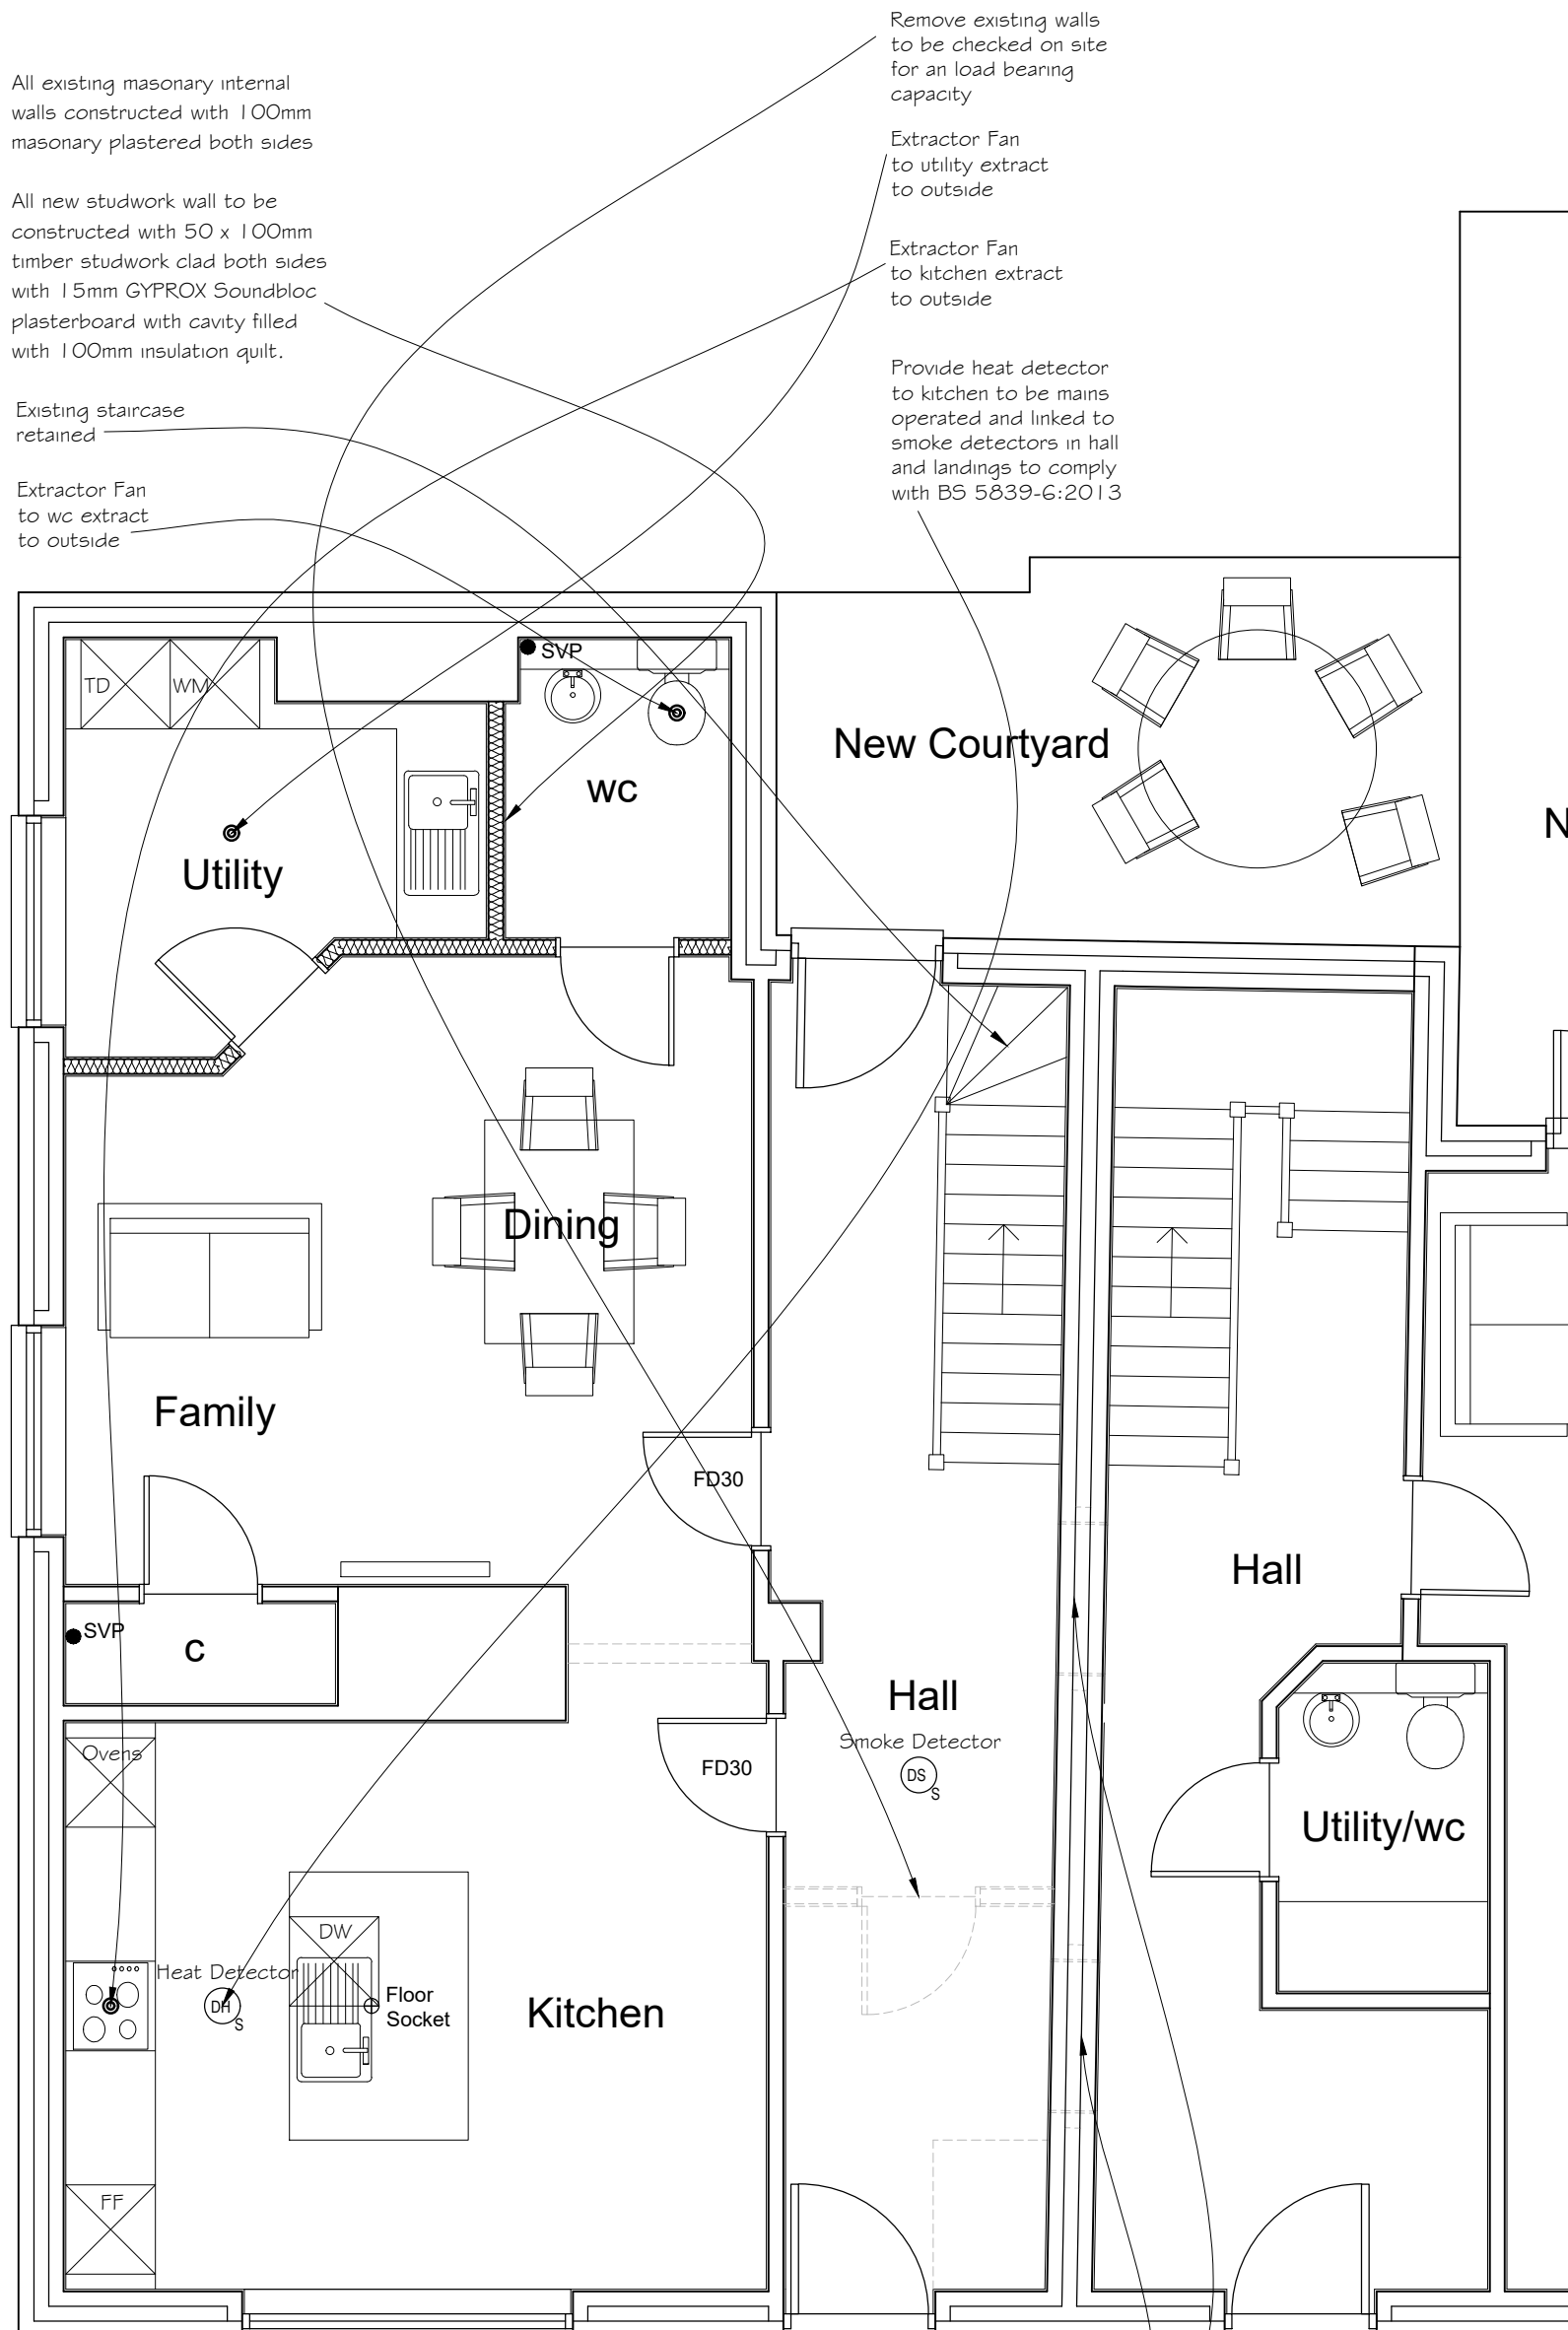


No.1

PROPOSED GROUND FLOOR PLAN (1:50)

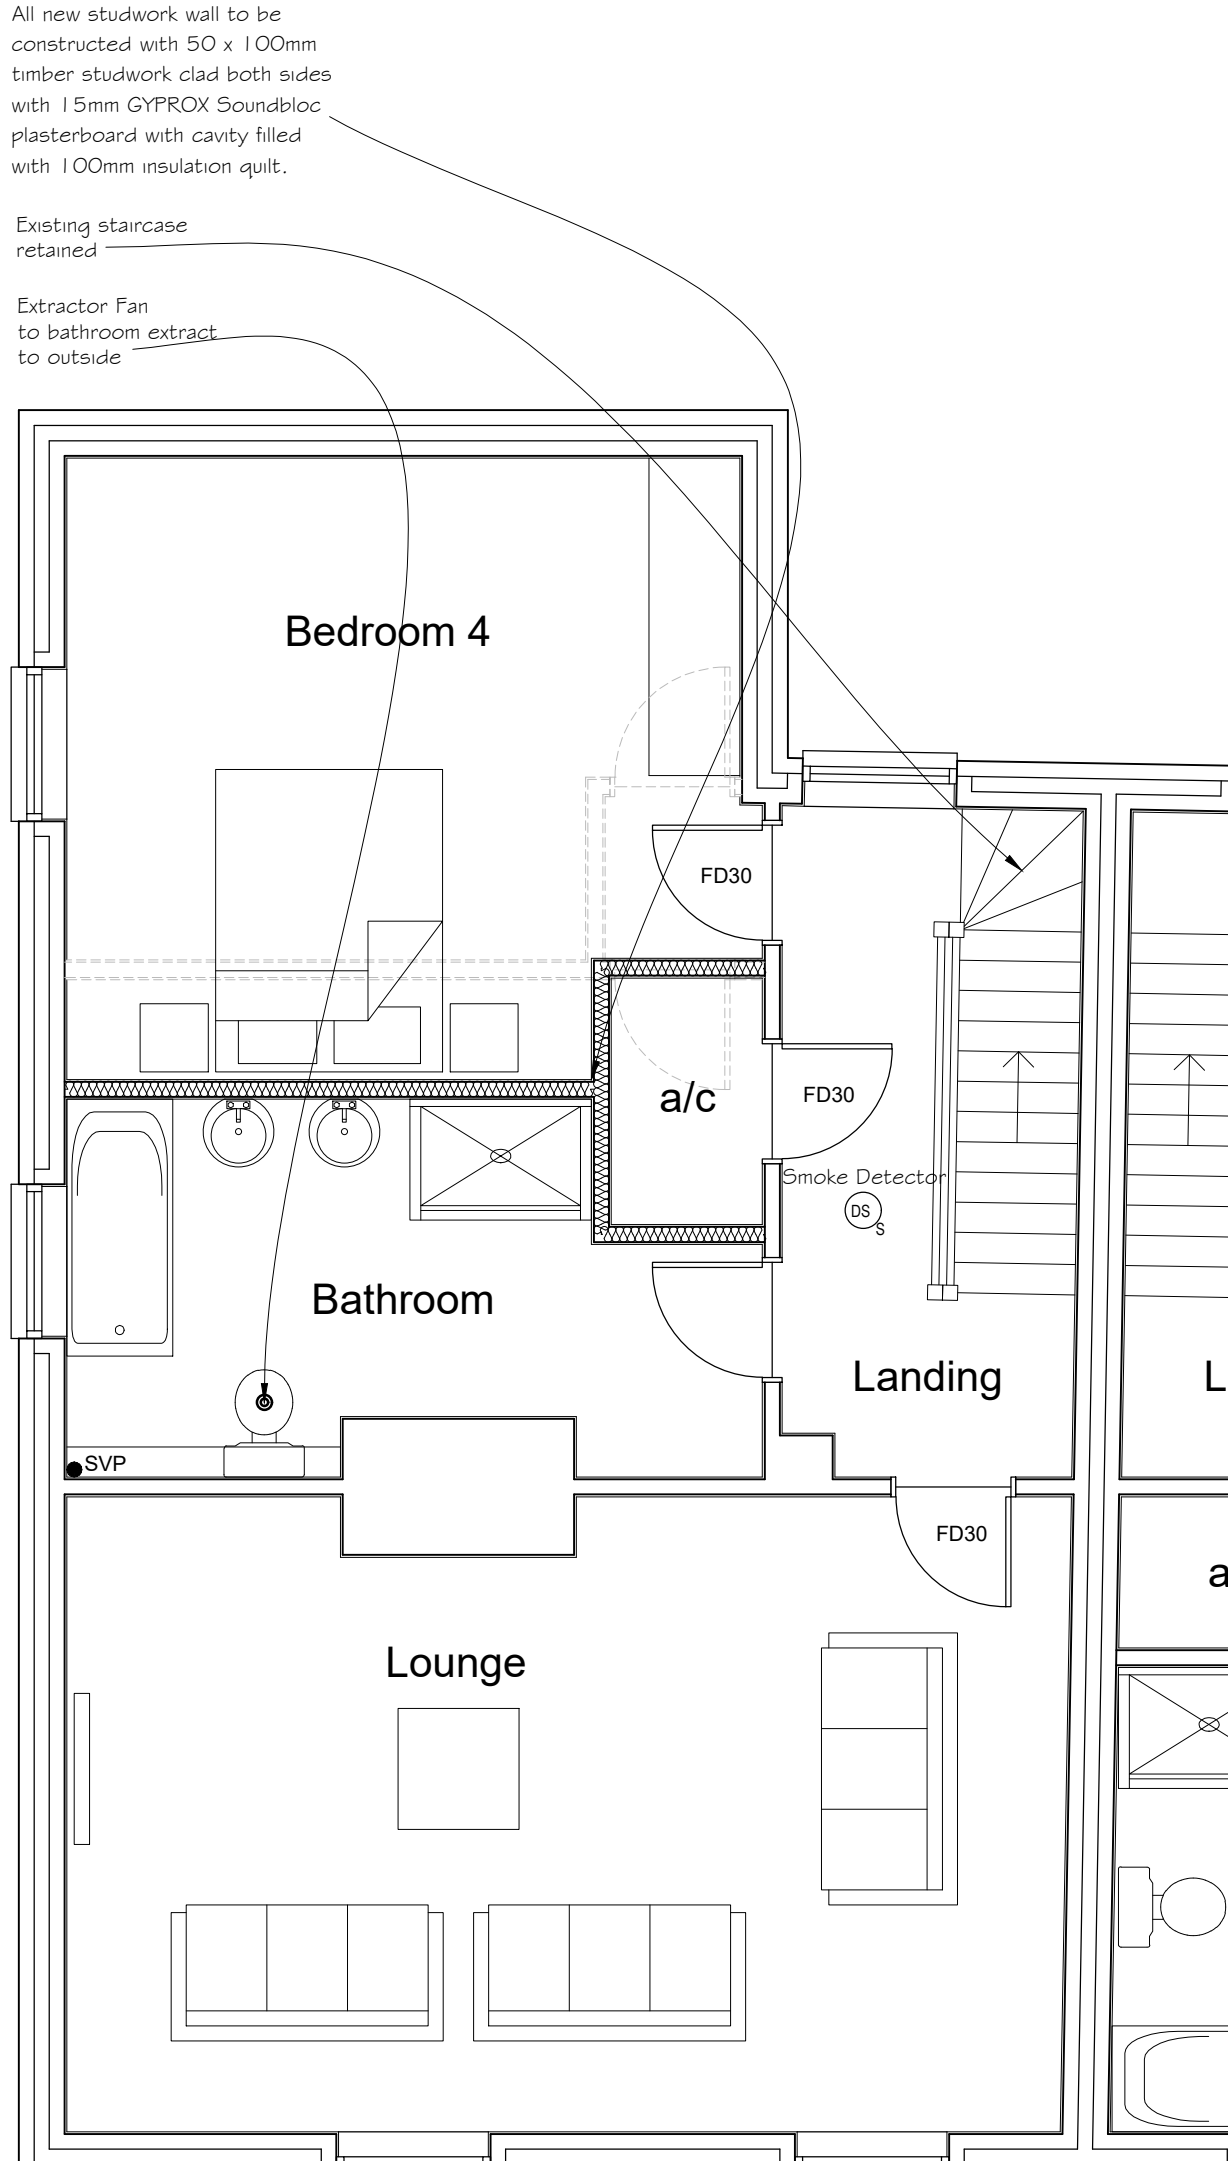

No.1

PROPOSED FIRST FLOOR PLAN (1:50)

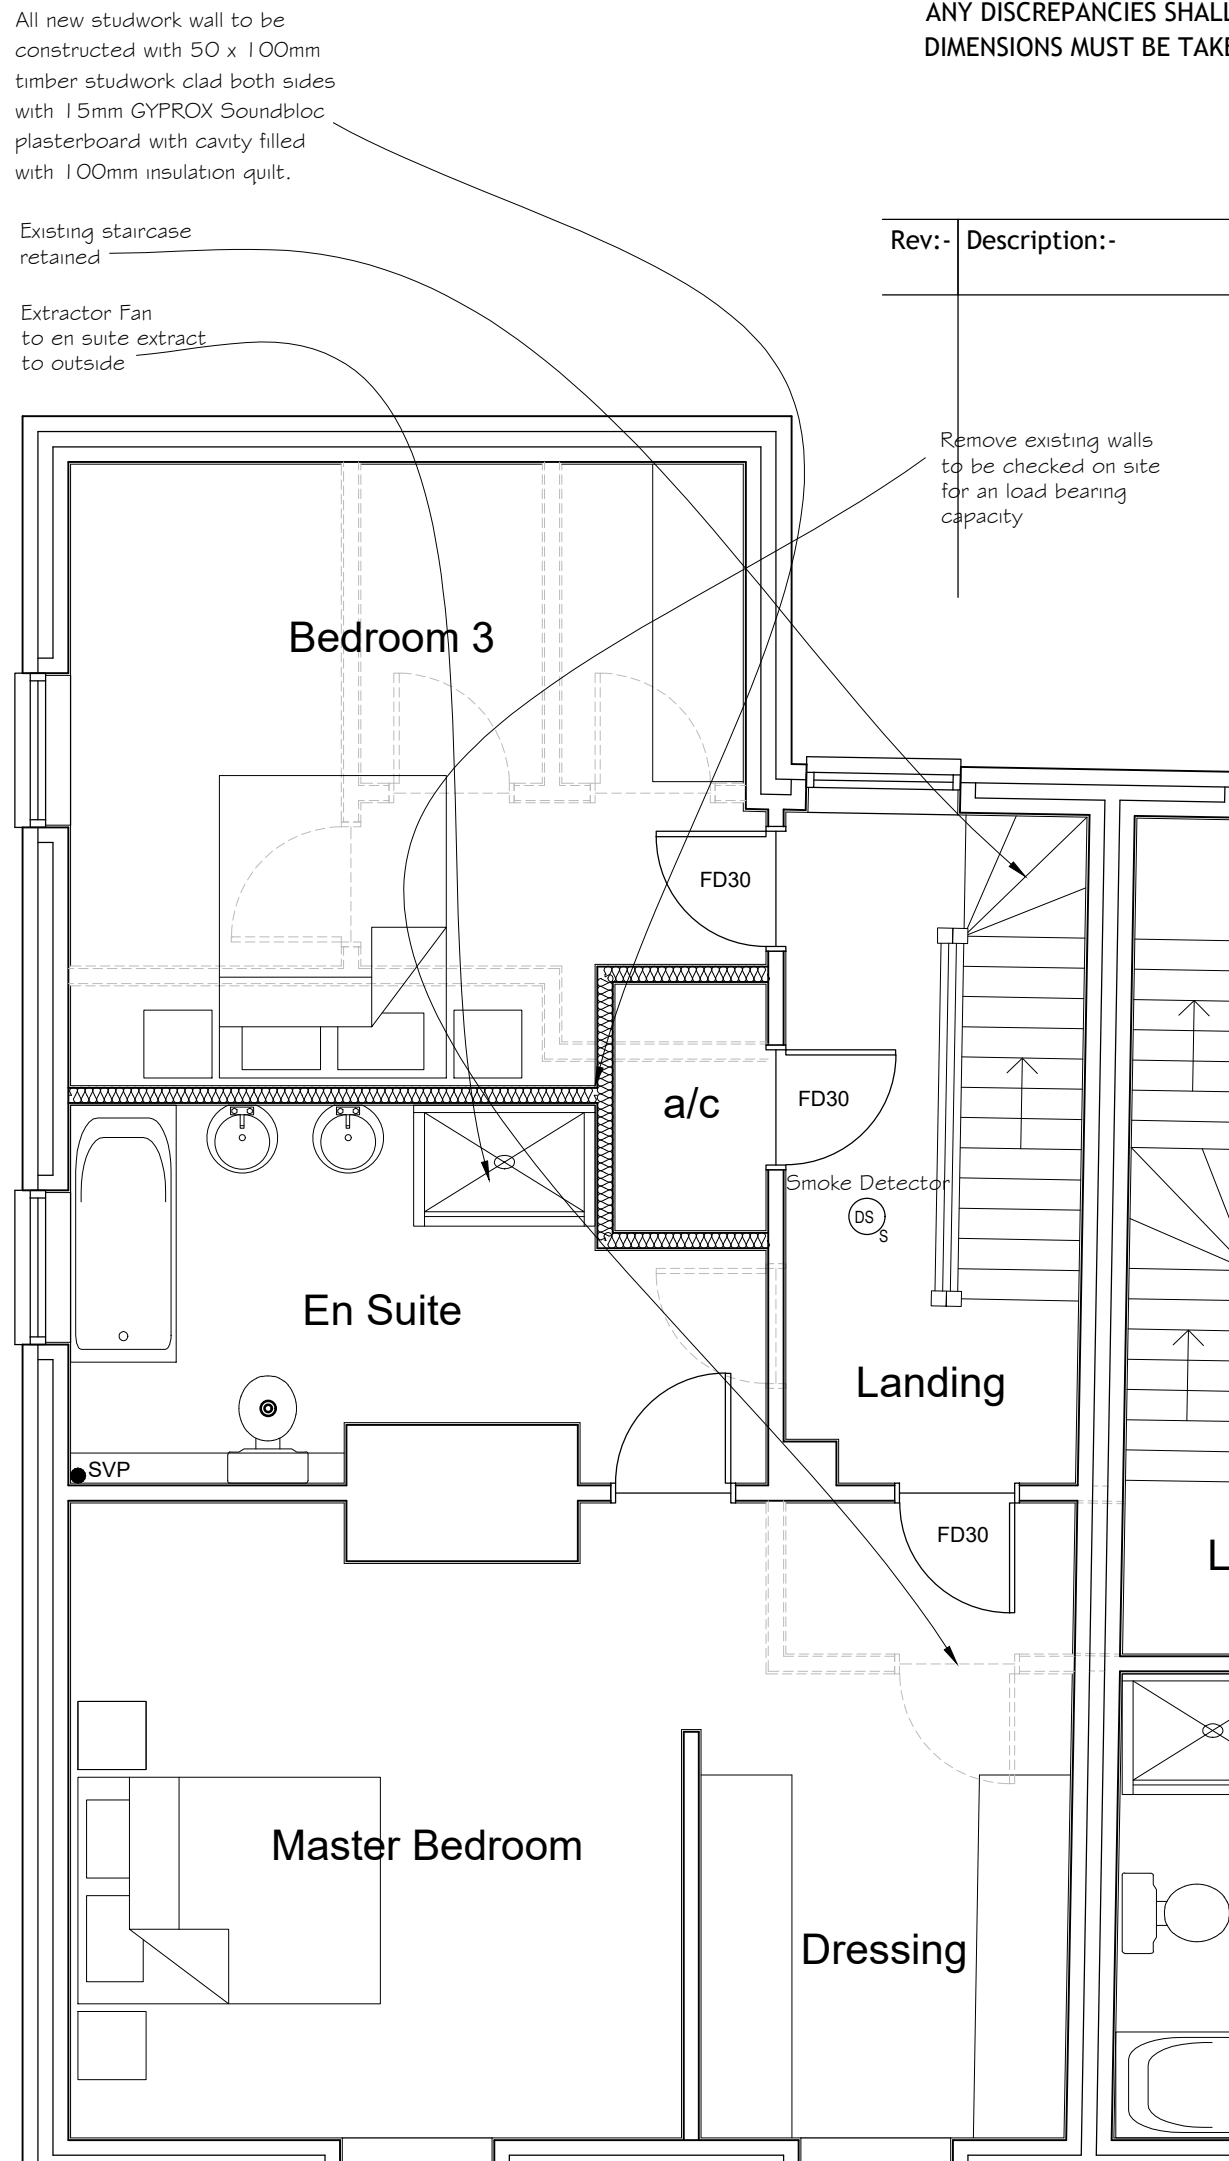

No.1

PROPOSED SECOND FLOOR PLAN (1:50)

Notes

THIS DRAWING IS THE COPYRIGHT OF VIVID DESIGN STUDIO LTD AND MUST NOT BE COPIED, ALTERED OR REPRODUCED IN ANY WAY NEITHER PASSED TO A THIRD PARTY WITHOUT THEIR WRITTEN PERMISSION.

DIMENSIONS TO BE CHECKED ON SITE BEFORE COMMENCING WORK AND ANY DISCREPANCIES SHALL BE REPORTED TO THE DESIGNER. FIGURED DIMENSIONS MUST BE TAKEN IN PREFERENCE TO SCALED DIMENSIONS.

Rev:-	Description:-	Date:-	Chkd by:-

Remove existing walls to be checked on site for an load bearing capacity



The Barn, Calcot Mount Business Park, Calcot Lane,
Curdridge, Southampton, Hampshire, SO32 2BN
Tel: 01489 786670
Email: info@vividdesignstudio.co.uk
Website: www.vividdesignstudio.co.uk

Project:-	Old Bank House 1 High Street Arundel West Sussex		
Title:-	Proposed Floor Plans		
Client:-	Moor Construction Ltd		
Scale:-	1:50 (@A1)		
Drawn By:-	PJD	Checked By:-	
Date:-	12/02/21	Date:-	
Job.No:-	200042	Drg.No:-	104