



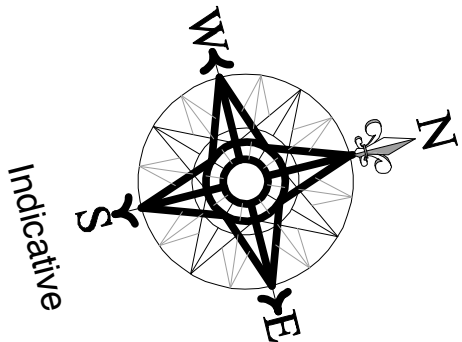


PROPOSED PLANS 1:100

PLOTS 3 & 4

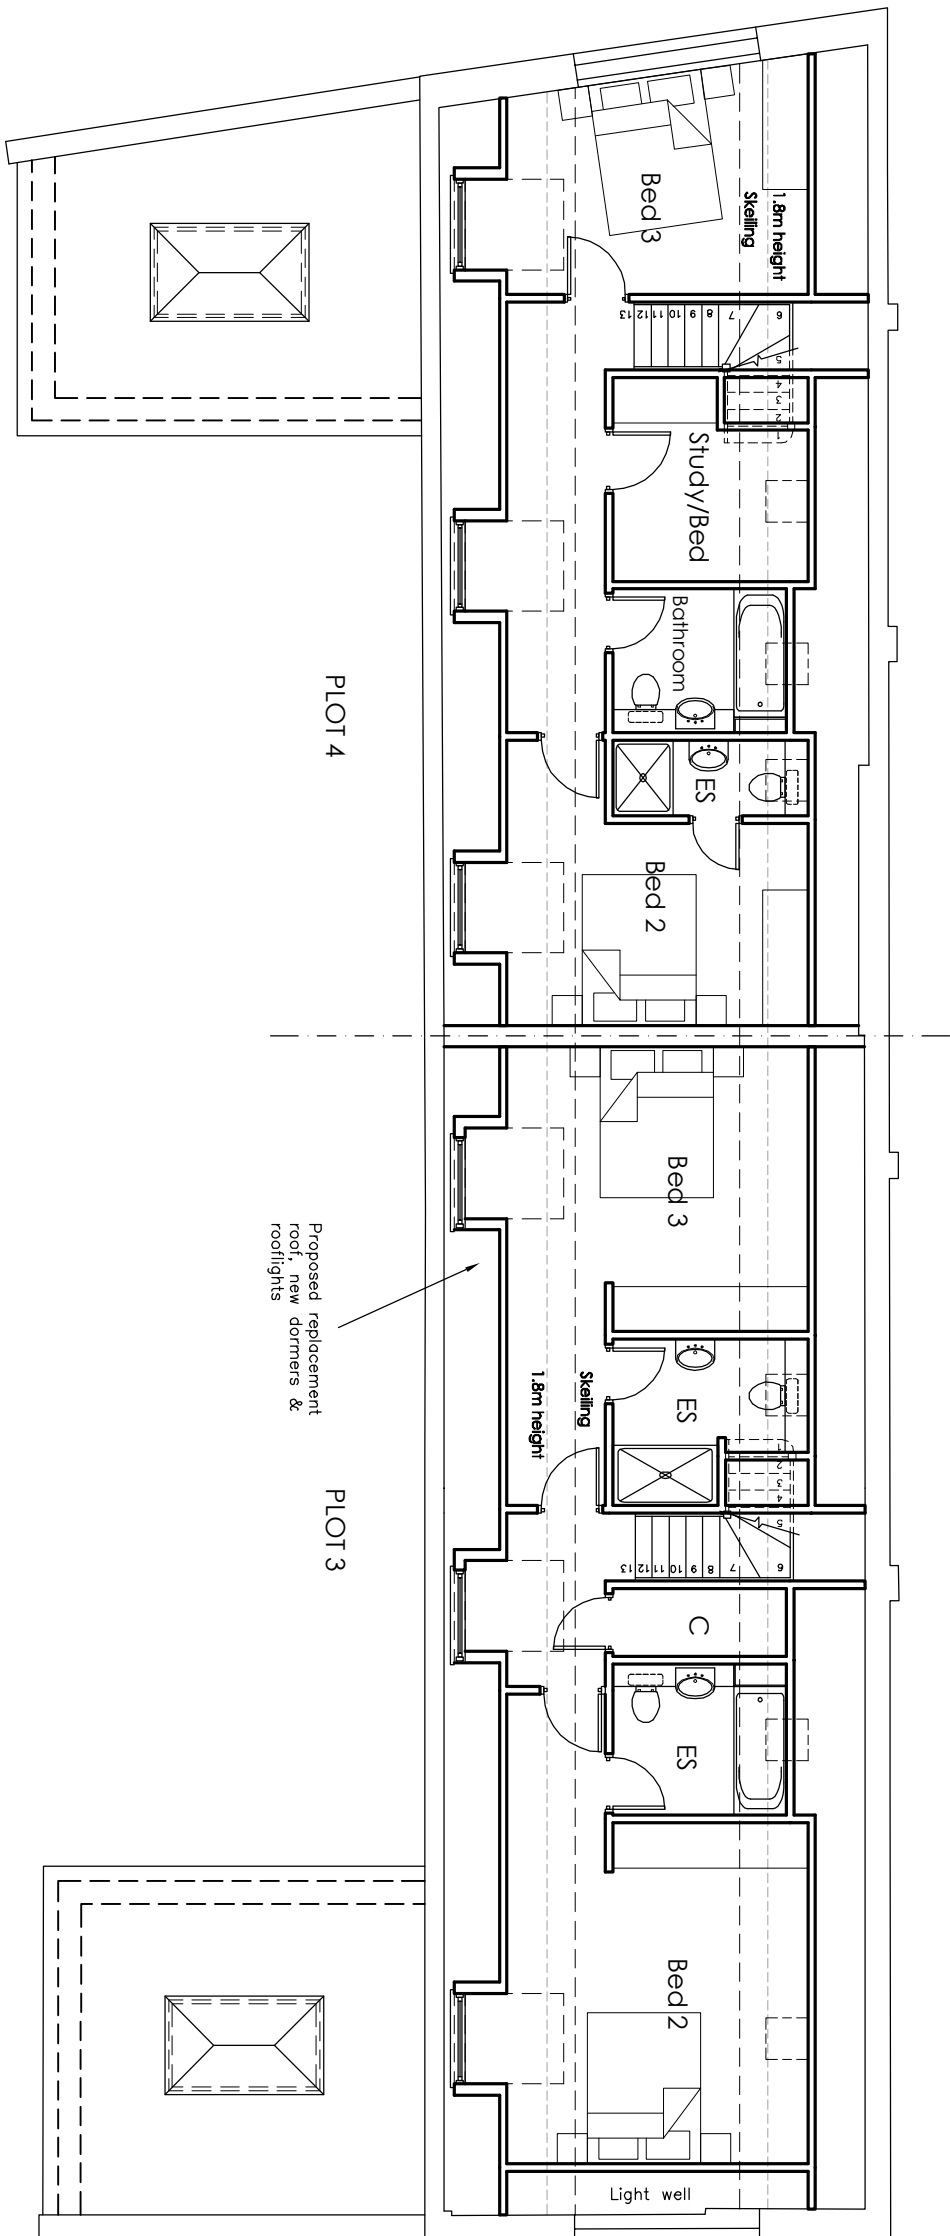

First Floor Plan

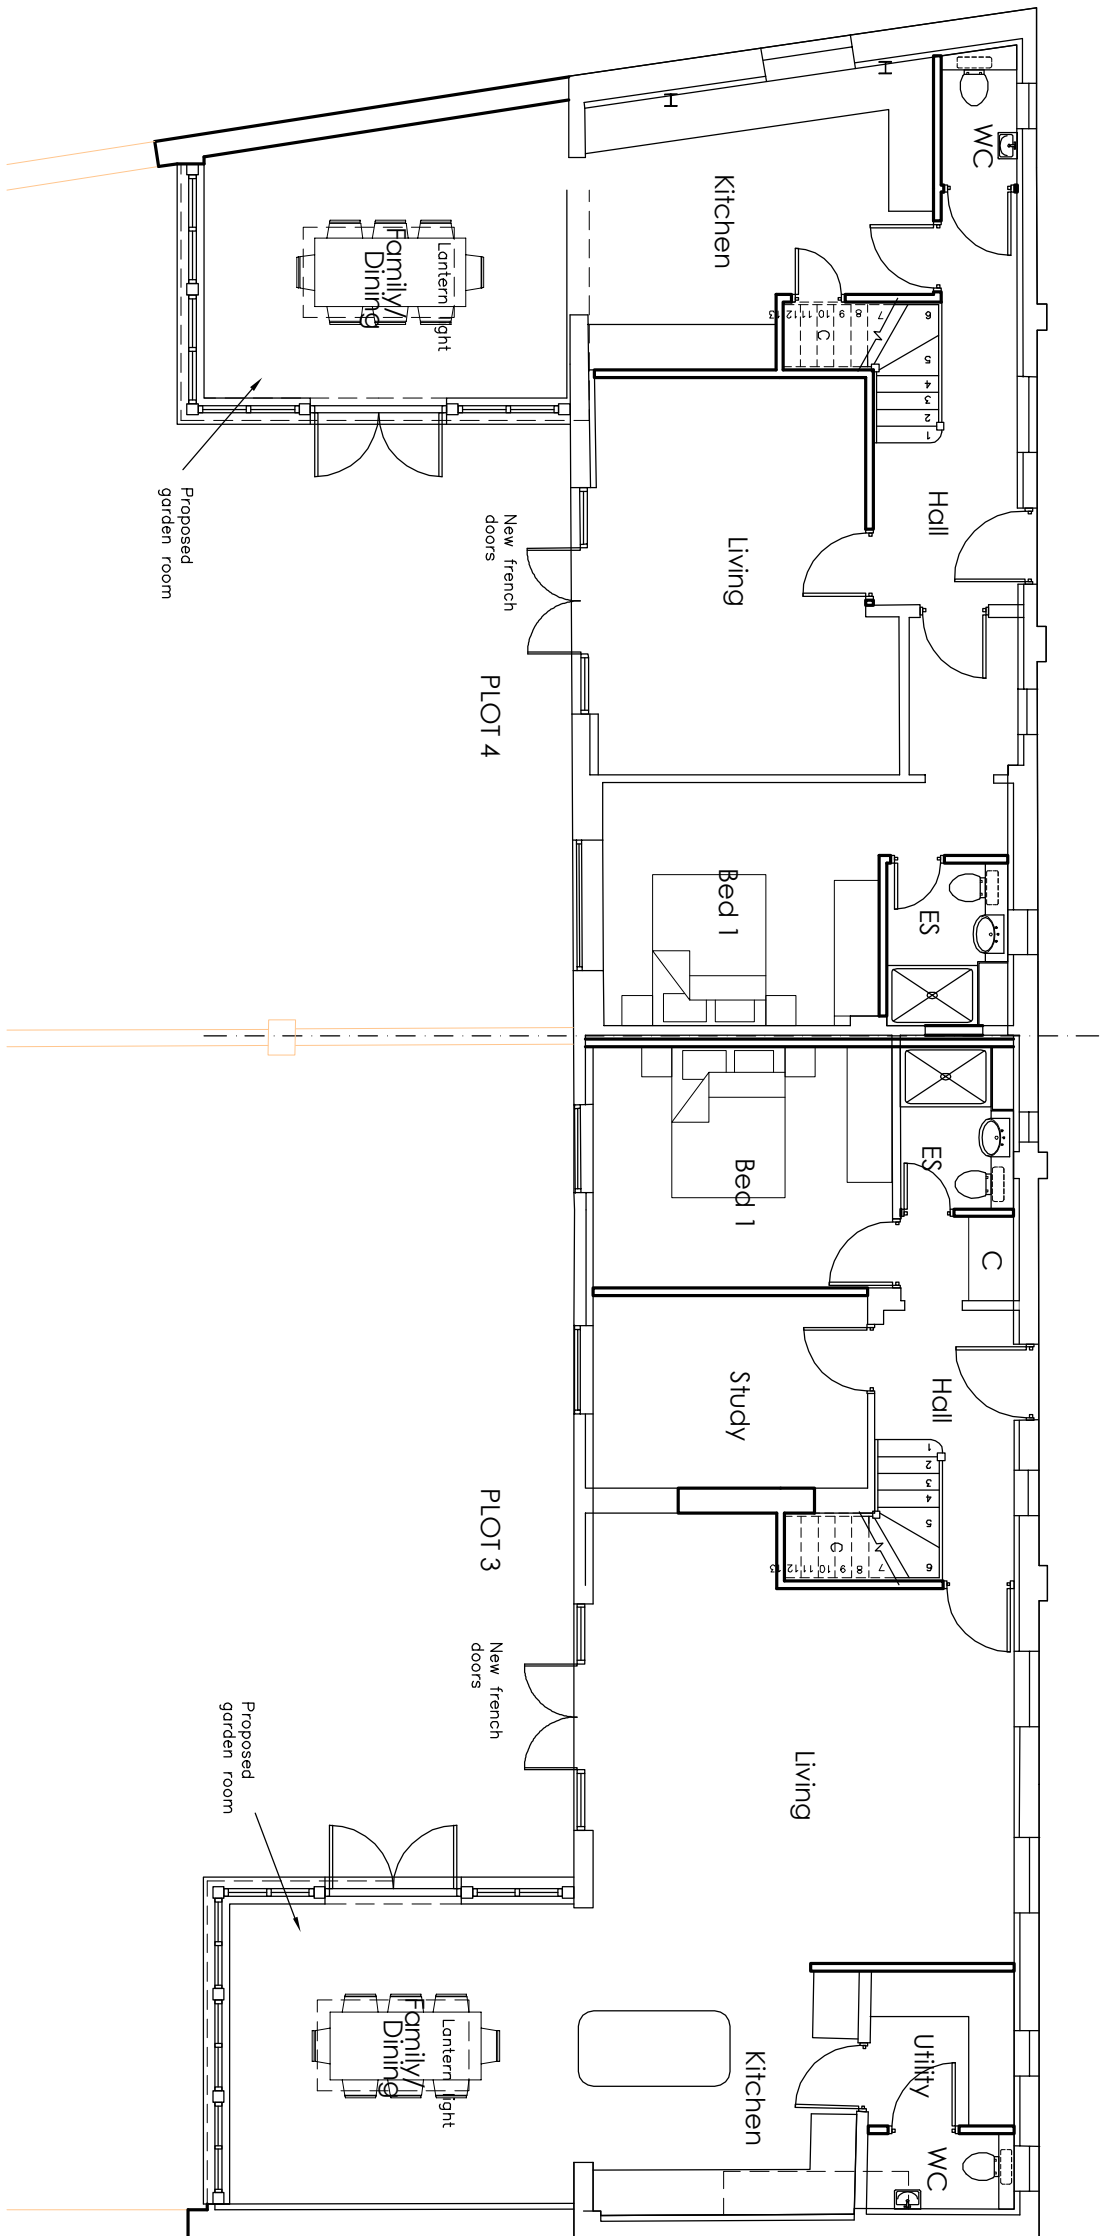

Ground Floor Plan

Drawing For Planning Purposes Only

All dimensions and details on this drawing are for planning purposes and should not be used for construction or erection purposes. DO NOT scale from this drawing. Special for planning purposes, use figured dimensions if available. Any discrepancies should be highlighted without delay.

Note: This drawing has been produced with information from a third party and is intended for planning purposes only. All information is derived from the survey drawing. It is intended for planning purposes only and ADP Architects Ltd cannot be held accountable for any discrepancies discovered on site.

F IN DOUBT ASK FOR CONFIRMATION.

client:

Clarendon Properties Ltd

drawing title:

PLOTS 3&4 – Plans

job number: drawing number: revision:

1781 **08** **A**

drawing scale/size: date: drawn:

1:100 (A2) June 17