




PROPOSED PLANS 1:100
PLOTS 3 & 4

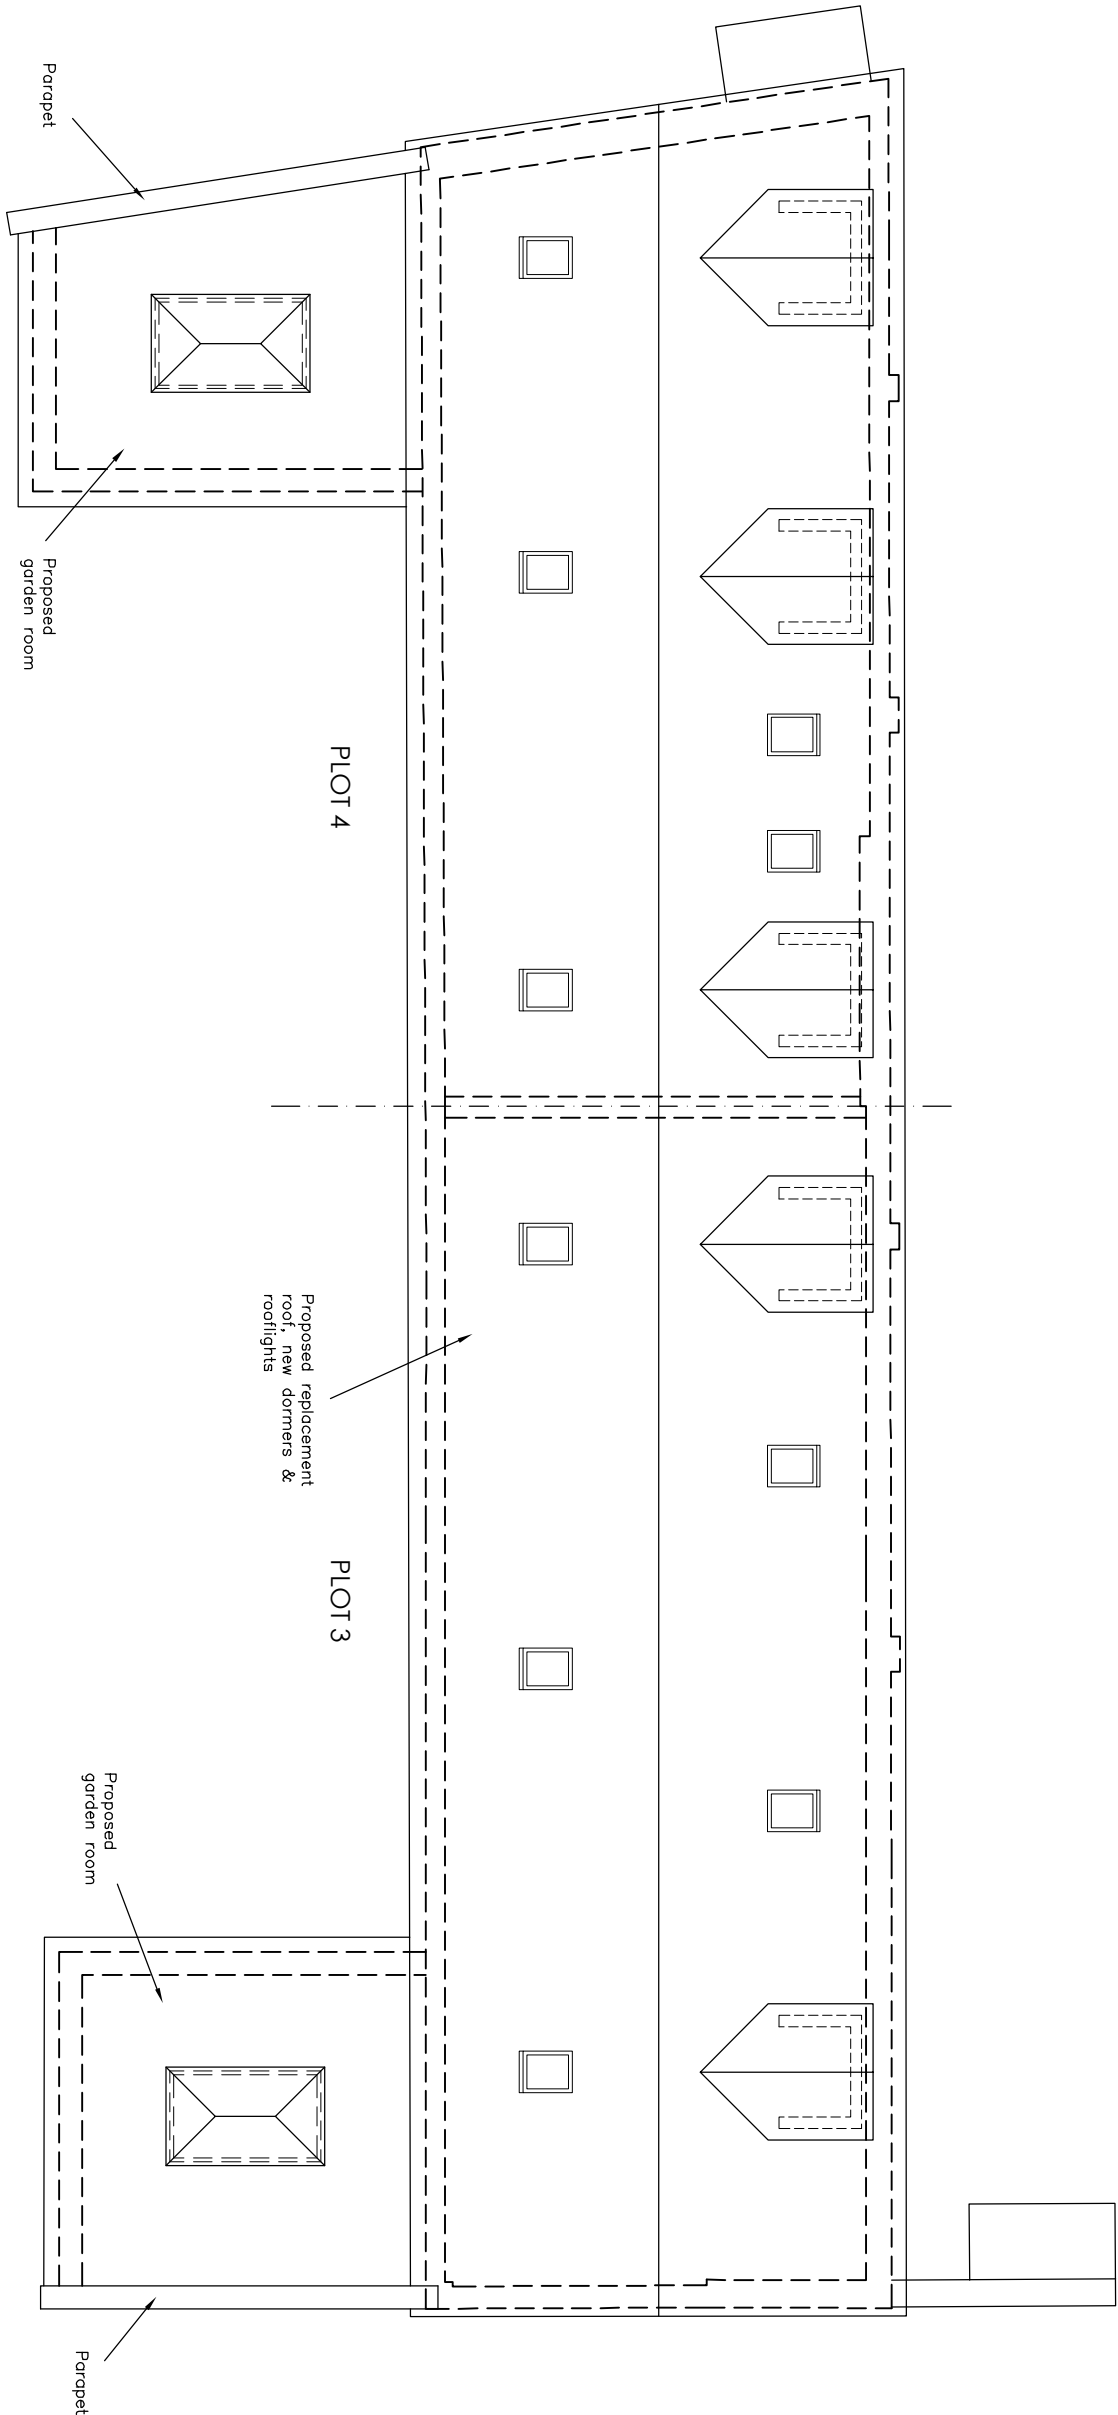

Roof Plan



This drawing is the copyright of ADP Architects Ltd. It may not be copied or reproduced in any form or passed on to any other person without the written consent of ADP Architects Ltd.



Drawing For Planning Purposes Only

All dimensions and details on this drawing are for planning purposes and should not be used for construction or erection purposes. DO NOT scale from this drawing. Second to planning purposes, use figured dimensions if available. Any discrepancies should be highlighted without delay.

Note: This drawing has been produced with information from a topographical survey carried out by others. All information provided is derived from this survey drawing. It is assumed to be accurate and ADP Architects Ltd cannot be held accountable for any discrepancies discovered on site. E.N. DOUBT ASK FOR CONFIRMATION.

- C 16.08.17 Dormers/rooflights update
- B 19.07.17 Bin stores
- A 14.07.17 Planning issue

rev: date: note:

Tel: 0845 345 1475
Email: mail@adp-hd.co.uk
www.adparchitects.co.uk

Richmond Court, 94 Bailey Road, Park Gate, Southampton, SO3 1BA

project name/address:
**Residential Development
Arundel Equine Centre
Tortington
Arundel
BN18 0BG**

client:
Clarendon Properties Ltd
drawing title:
PLOTS 3&4 – Roof Plan

job number:	drawing number:	revision:
1781	09	C
drawing scale/size:	date:	drawn:
1:100 (A2)	June 17	