



AB/104/14/CLP

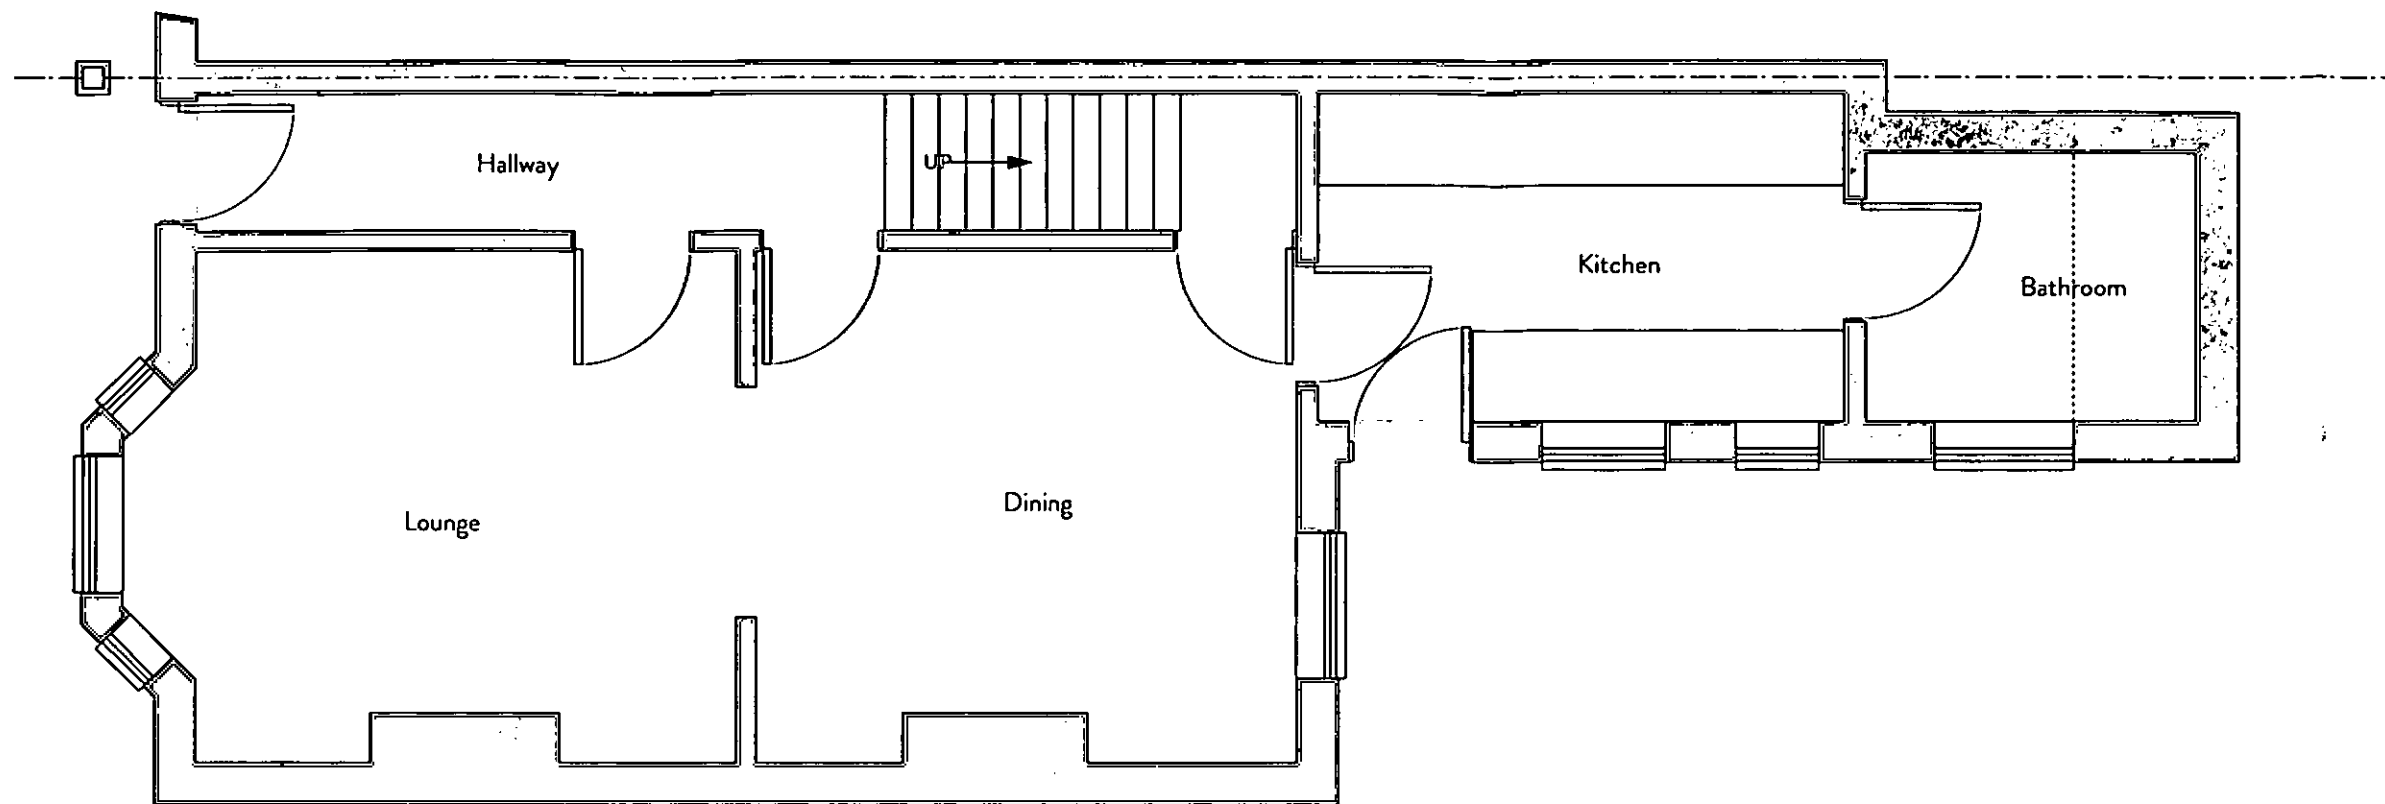

Ground Floor Plan

Scale 1:50

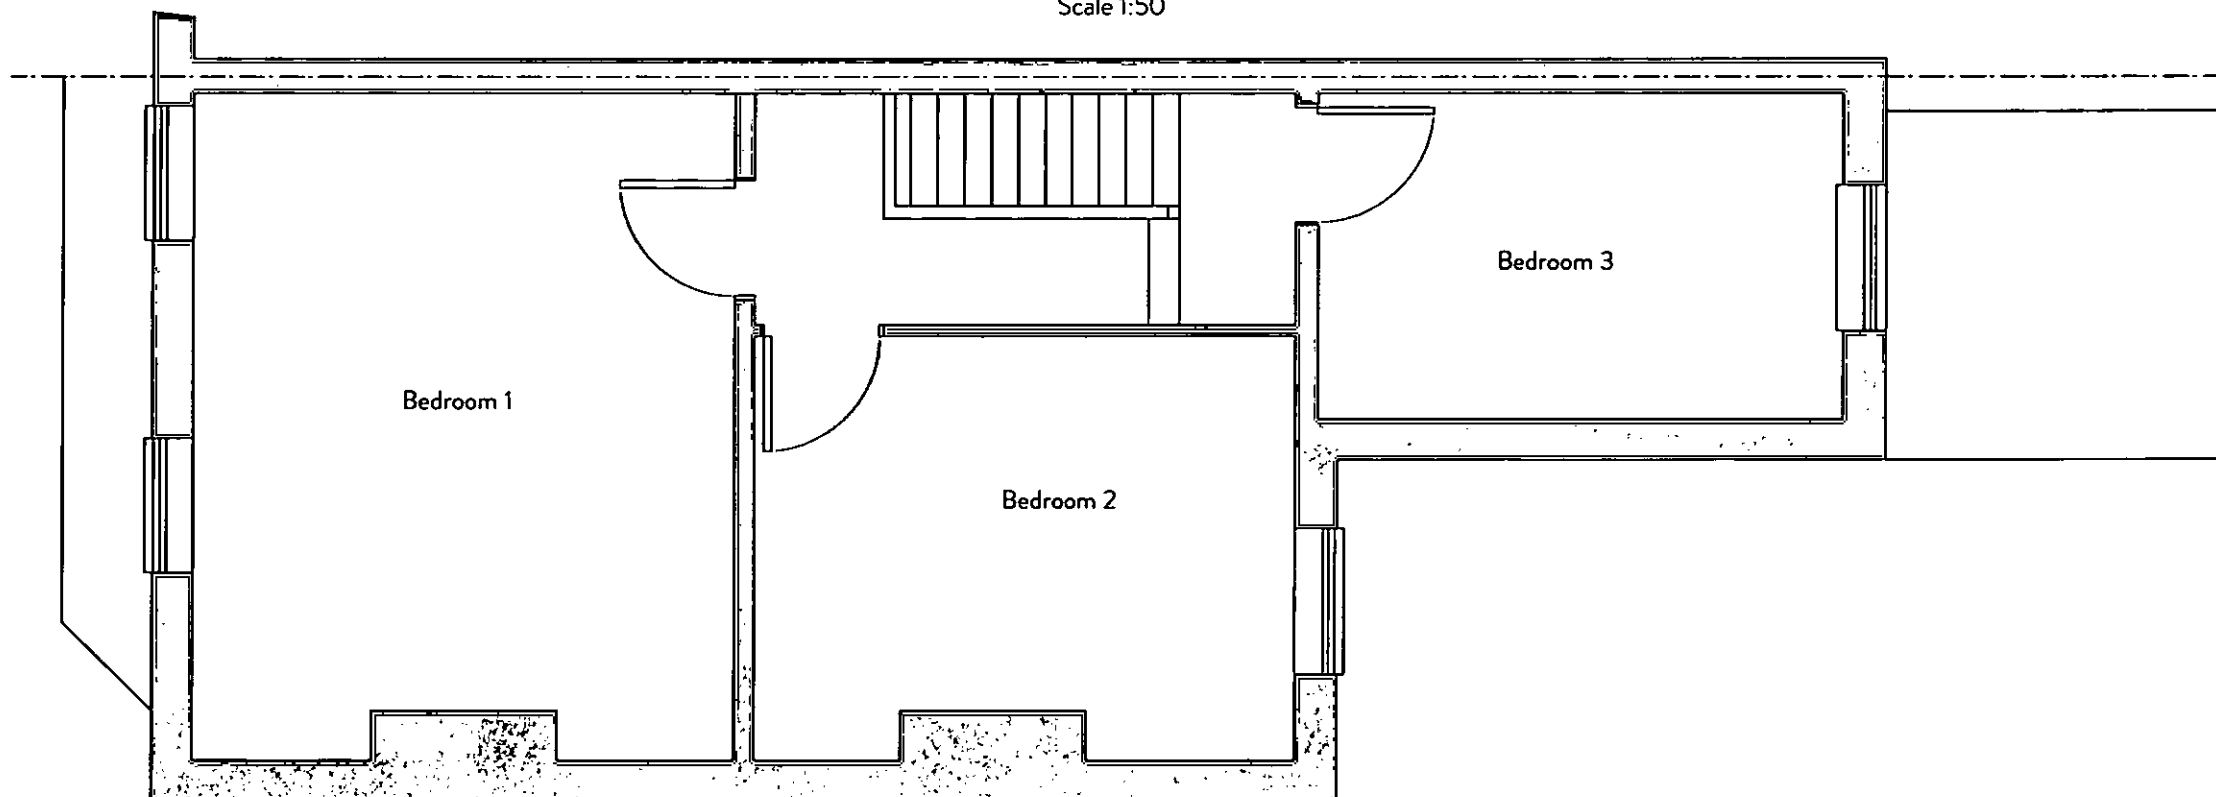

First Floor Plan

Scale 1:50

PLANNING ISSUE



76 ELLESMERE ORCHARD, WESTBOURNE EMSWORTH PO10 8TR
 INFO@KINGFISHERCREATIVE.CO.UK 01243 251240
 COMPANY REGISTERED IN ENGLAND REGISTRATION NUMBER: 8644051

Proposed Loft Convesion

Project: 20 Ford Road
 Arundel
 West Sussex
 BN18 9EQ

Date July 2014

Scale 1:50 @ A3

Revision -

Job No. 1352

01 - Existing Plans