



PLANNING ISSUE

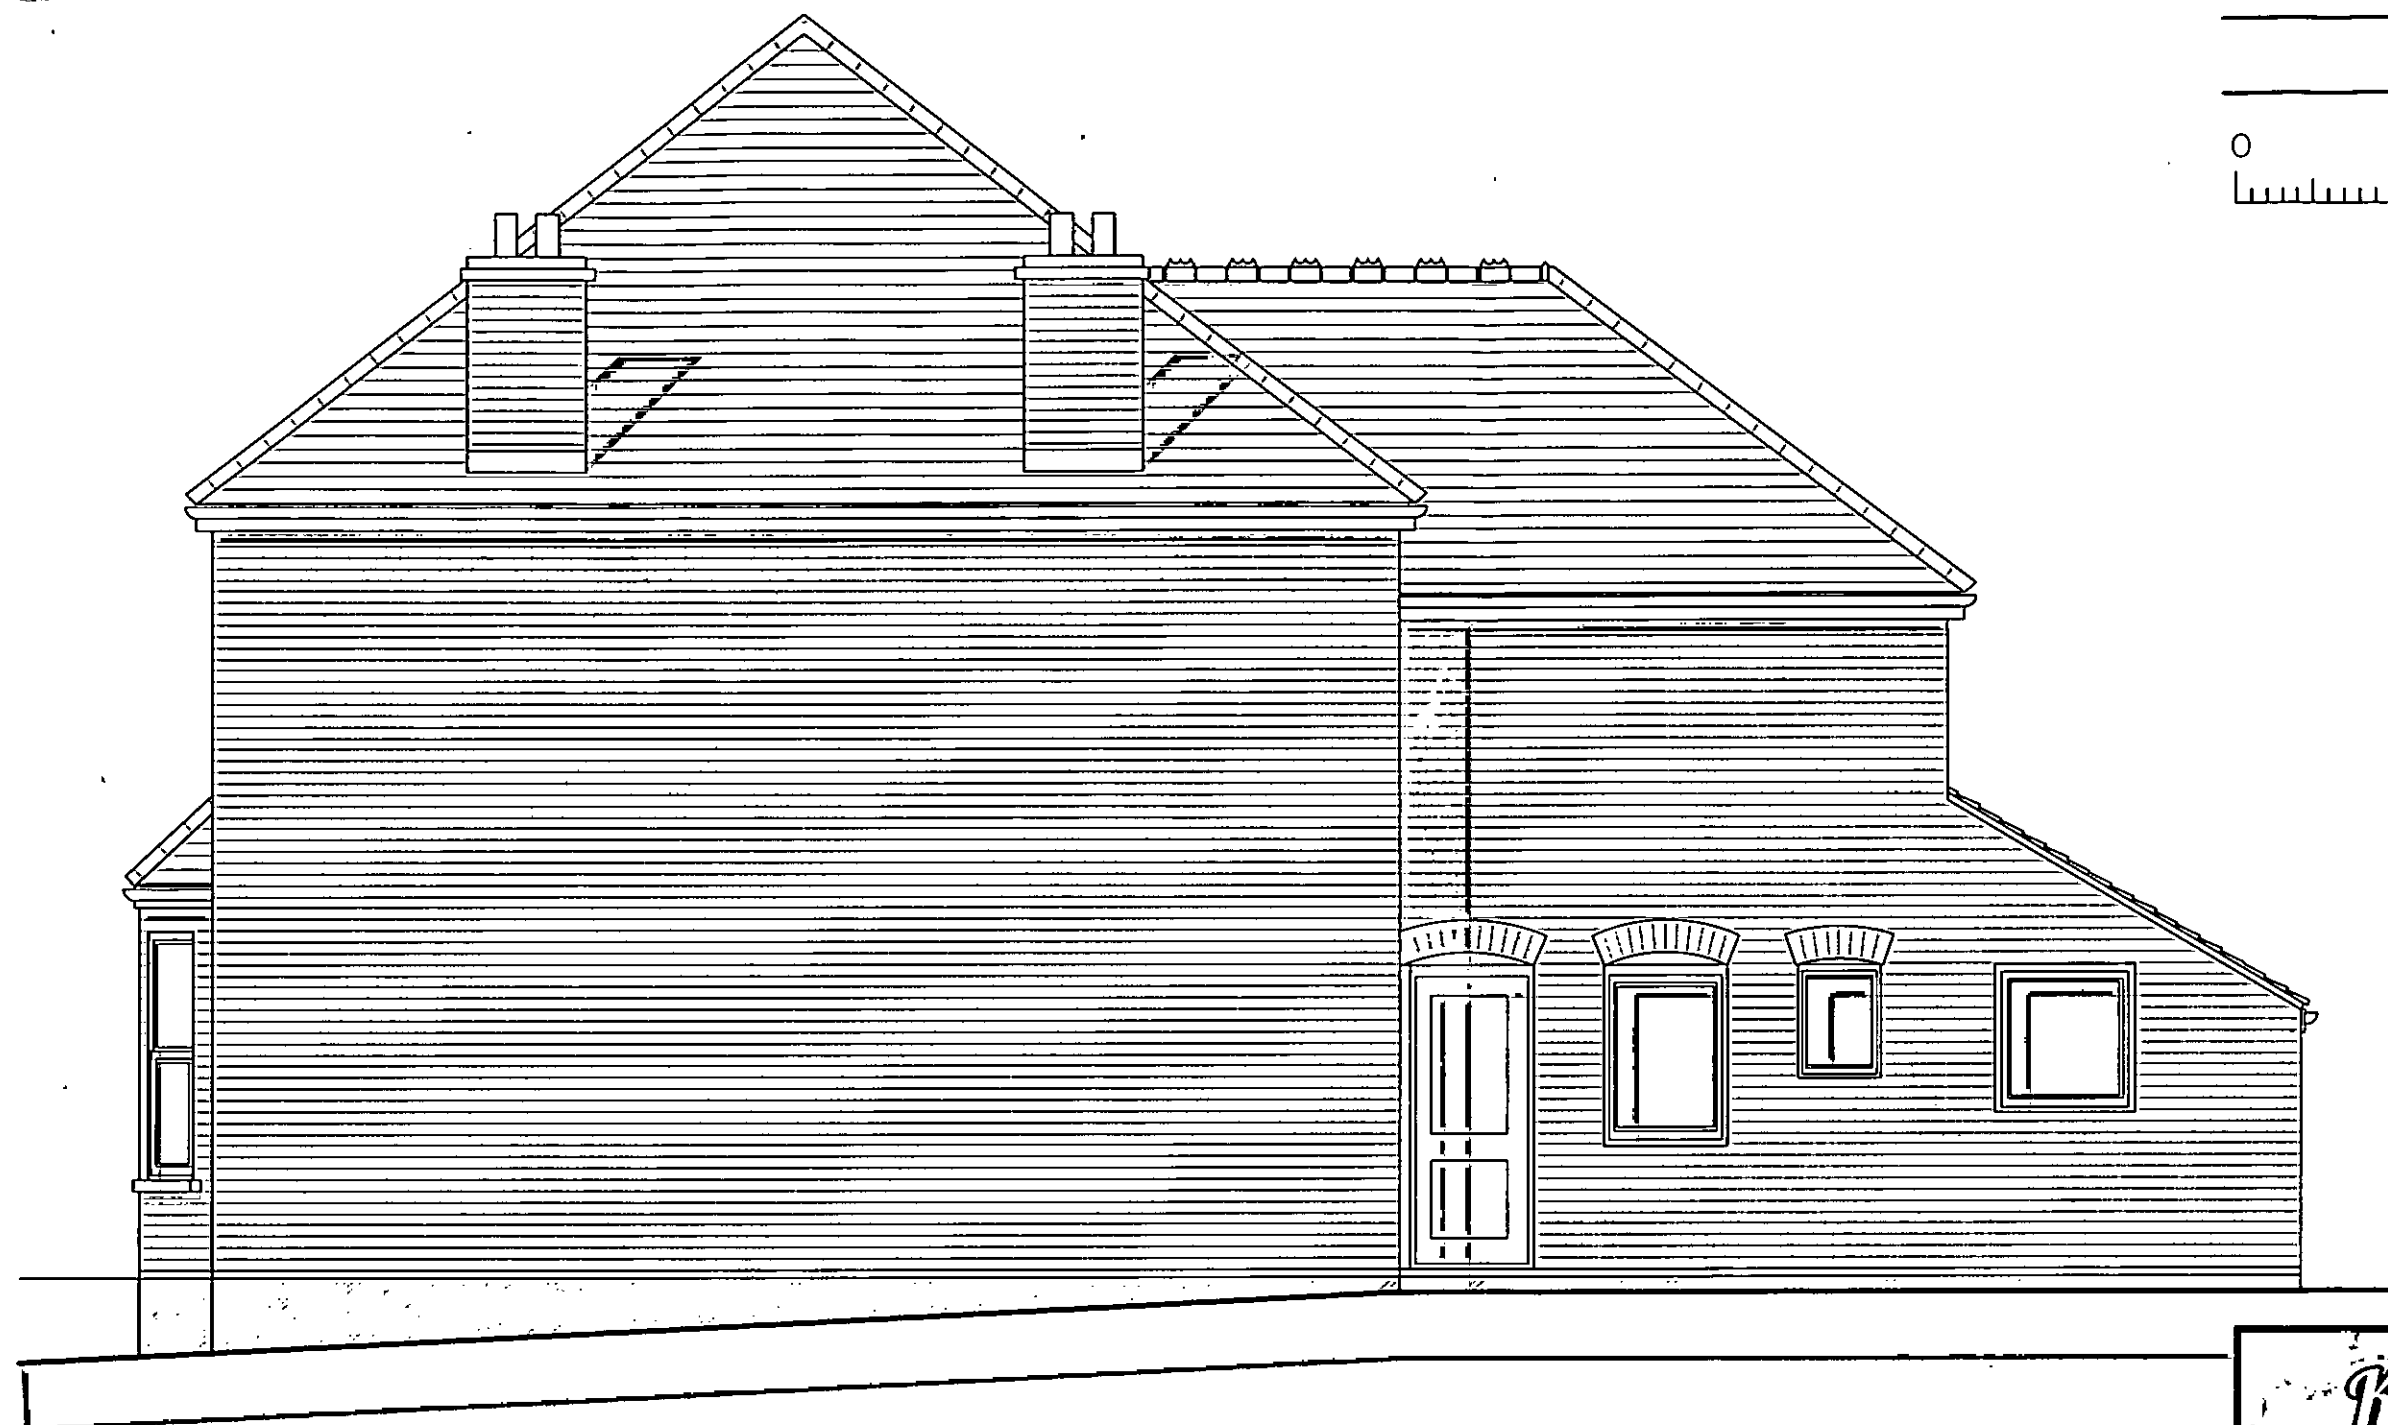

North-East Elevation

Scale 1:50

 

76 ELLESMERE ORCHARD, WESTBOURNE EMSWORTH PO10 8TR
INFO@KINGFISHERCREATIVE.CO.UK 01243 251240
COMPANY REGISTERED IN ENGLAND REGISTRATION NUMBER: 8644051

Proposed Loft Convesion

Project: 20 Ford Road
Arundel
West Sussex
BN18 9EQ

Date July 2014

Scale 1:50 @ A3

Revision -

Job No. 1352