



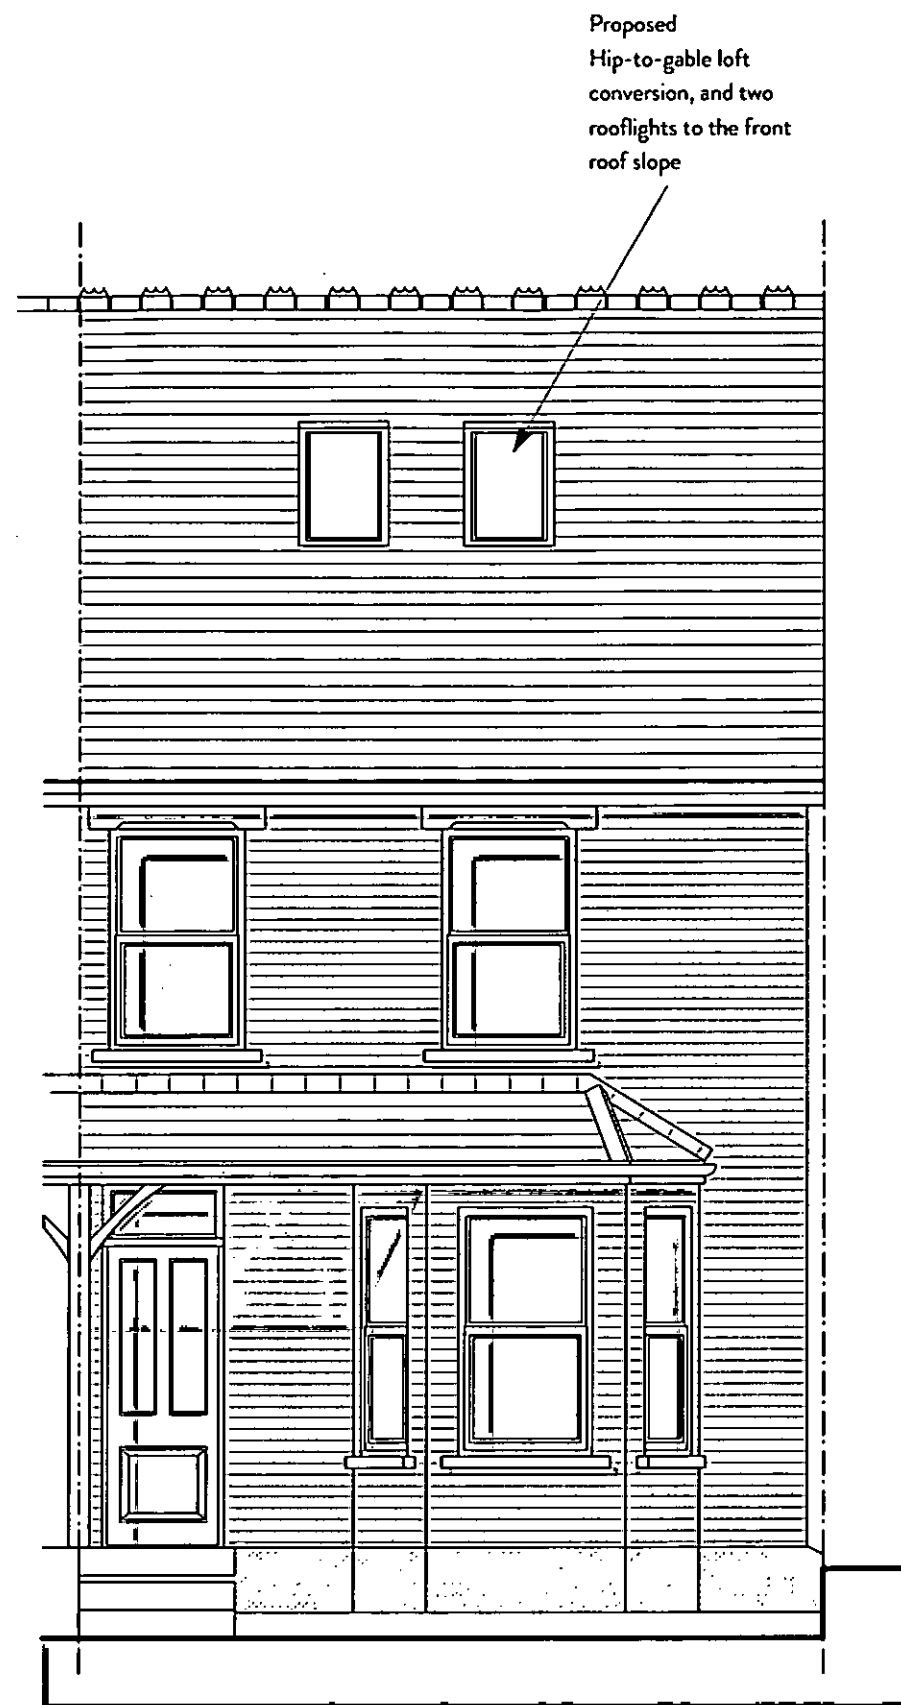

South-East Elevation

Scale 1:50

Proposed
Hip-to-gable loft
conversion, and two
rooflights to the front
roof slope

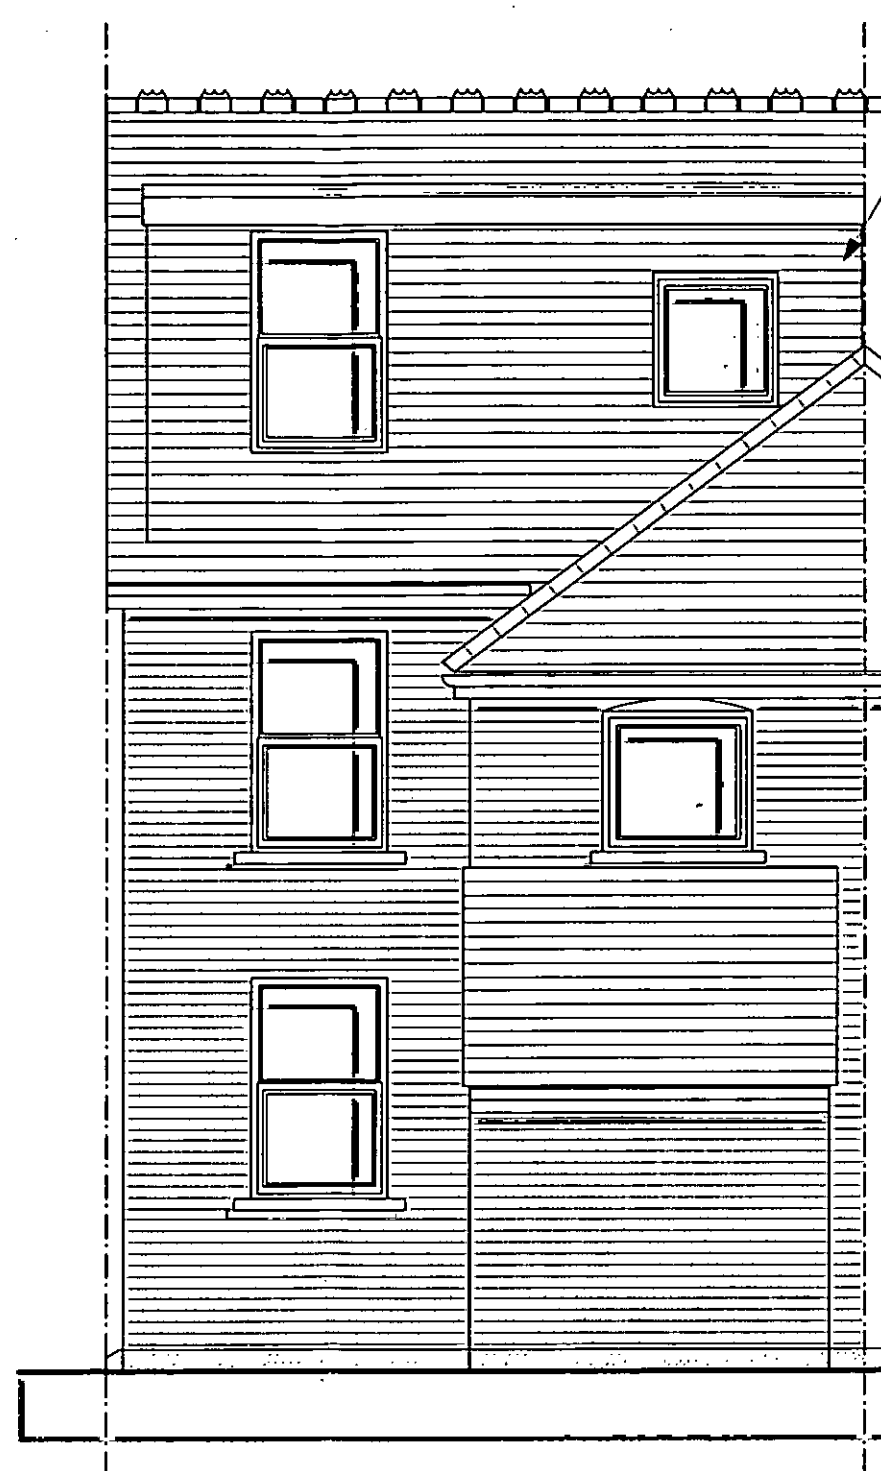

North-West Elevation

Scale 1:50

Proposed rear dormer

Volume added to roof :

Please see accompanying documentation
for the volume increases.


Existing Materials:

Plain clay tiles to the roof,
facing brickwork throughout to all walls,
white uPVC windows

Proposed Materials:

Plain clay tiles to the roof to match the
existing in colour, texture and style, gable
to be clad in matching tiles,
white uPVC windows to match the
existing

PLANNING ISSUE

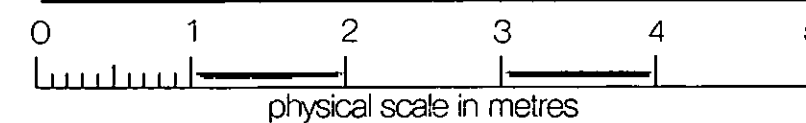

76 ELLESMERE ORCHARD, WESTBOURNE EMSWORTH PO10 8TR
INFO@KINGFISHERCREATIVE.CO.UK 01243 251240
COMPANY REGISTERED IN ENGLAND REGISTRATION NUMBER: 8644051

Proposed Loft Convesion

Project: 20 Ford Road
Arundel
West Sussex
BN18 9EQ

Date July 2014

Scale 1:50 @ A3

Revision -

Job No. 1352

06 - Proposed Elevations