




Rear Elevation ~ As Existing

(Showing Proposed Works)

Side Elevation ~ As Existing

(Showing Proposed Works)

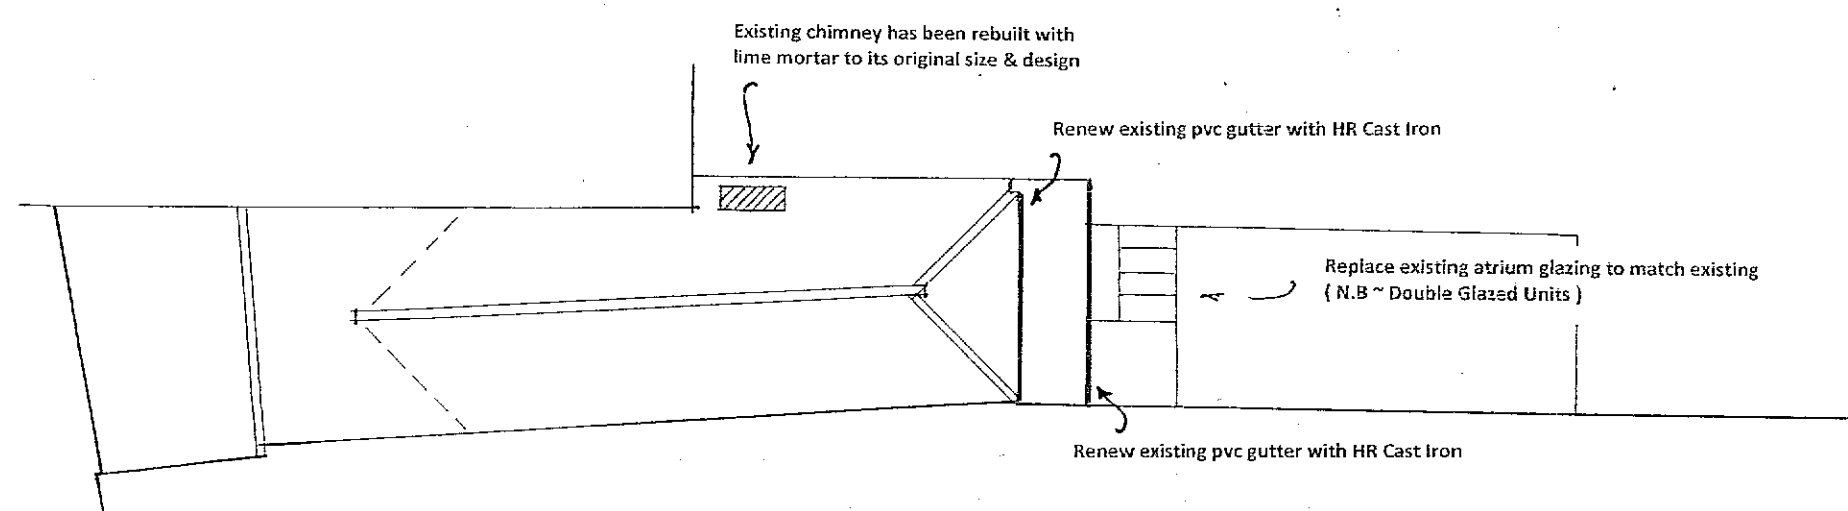

Roof Plan ~ As Existing

(Showing Proposed Works)

No. 24, High Street, Arundel, West Sussex

Scale 1 : 50 & 1 : 100 April 2018 No. 83/18/01

Clive Fish ~ Building & Design Consultant

Tel ; (01903) 732942