


Notes

- 1. Do not scale from this drawing, except for planning purposes. Use figured dimensions only.
- 2. All dimensions must be checked on site prior to commencement of work.
- 3. Where applicable this drawing is to be read in conjunction with other consultants' drawings.
- 4. O.S. Licence LIG 0337.
- 5. This drawing is the copyright of Martin Critchell Architects.

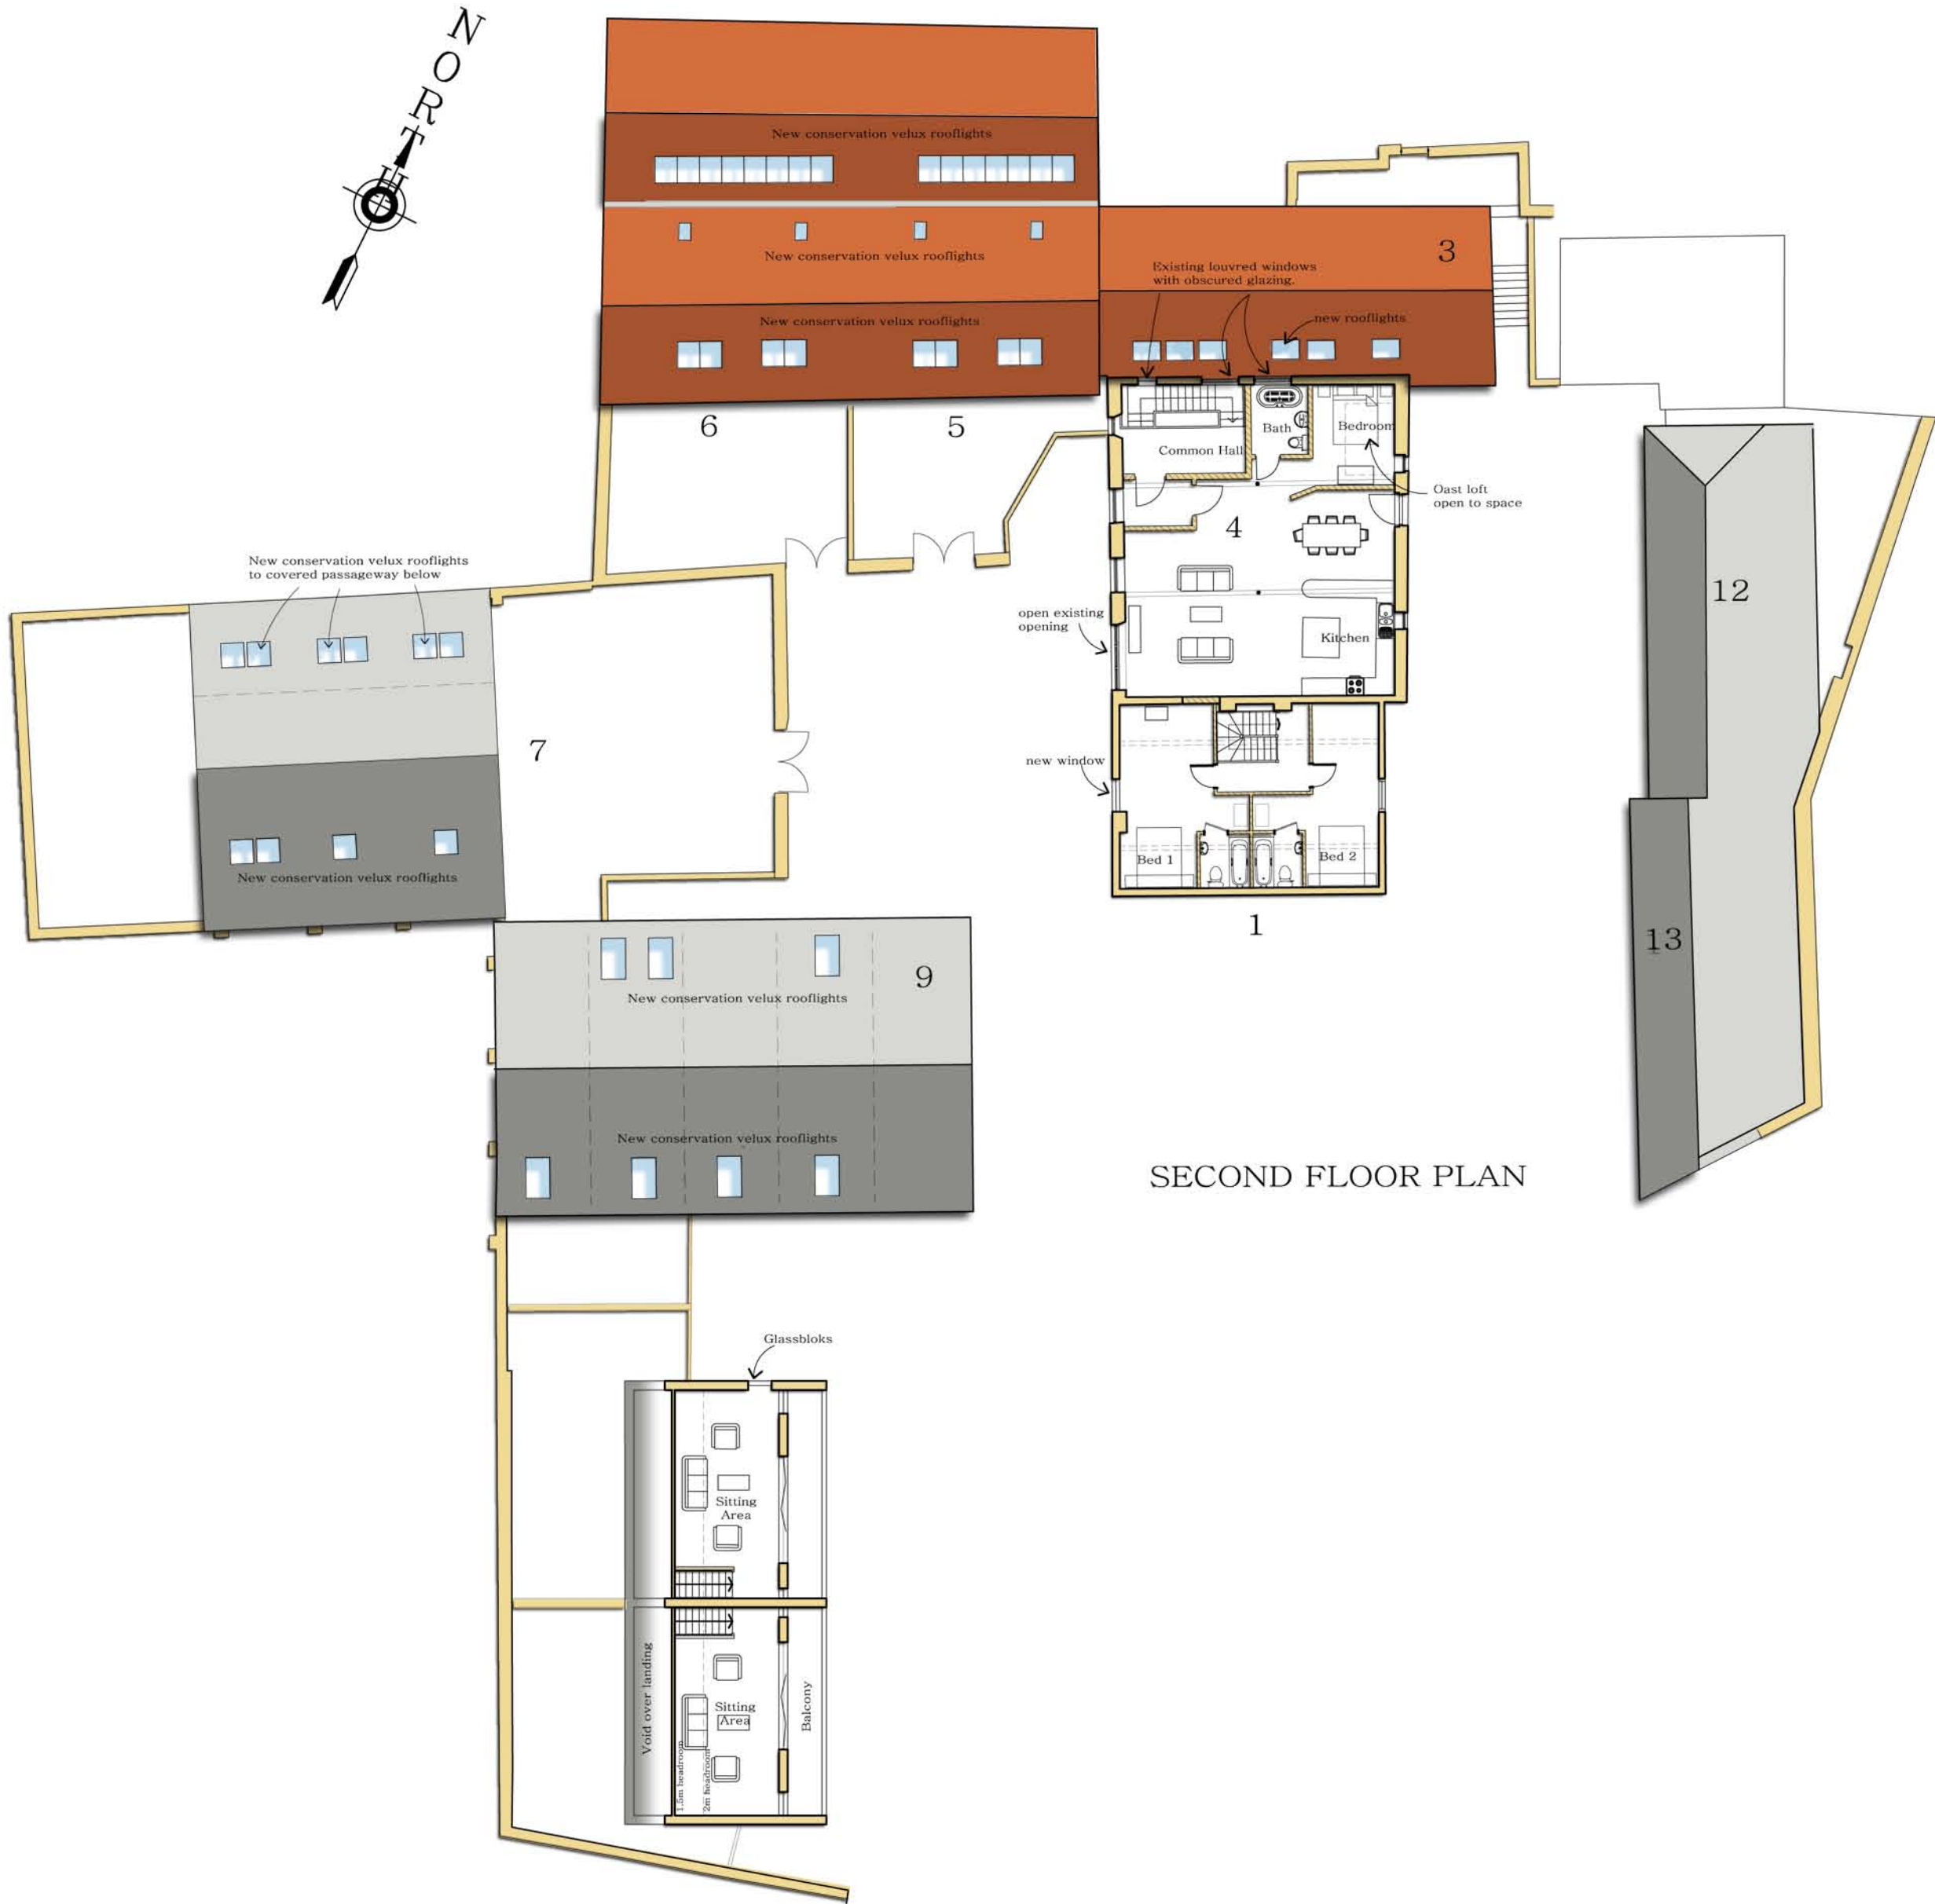

SECOND FLOOR PLAN

Rev	Date	Amendment	Checked
D	23-07-13	Notes updated.	
C	26.03.12	houses 10-13 amended	
B	12.03.13	houses 10-12 amended	
A	02.13	One town house omitted	

Town Planners & Architects
MARTIN CRITCHELL ARCHITECTS
Metro House ■ Northgate ■ Chichester ■ West Sussex ■ PO19 1BE
tel 01243 531036 fax 01243 782017 e-mail info@mcarchitects.co.uk web www.martincritchell-architects.co.uk

For
T.Hollister(Chertsey)Ltd

Project
Bevin Bevin & Co.Ltd.
Brewery Hill
Arundel
West Sussex

Drawing
Second Floor Plan
Scale: @A2
1:200

Date	08.11.12	Drawn	Checked
Job number	11.042	Drawing number	153
Revision	D	Revision	D