

Notes


1. Do not scale from this drawing, except for planning purposes. Use figured dimensions only.
2. All dimensions must be checked on site prior to commencement of work.
3. Where applicable this drawing is to be read in conjunction with other consultants' drawings.
4. O.S. Licence LIG 0337.
5. This drawing is the copyright of Martin Critchell Architects.




6 5
South Elevation




Existing window to be bricked up 5 6
North Elevation

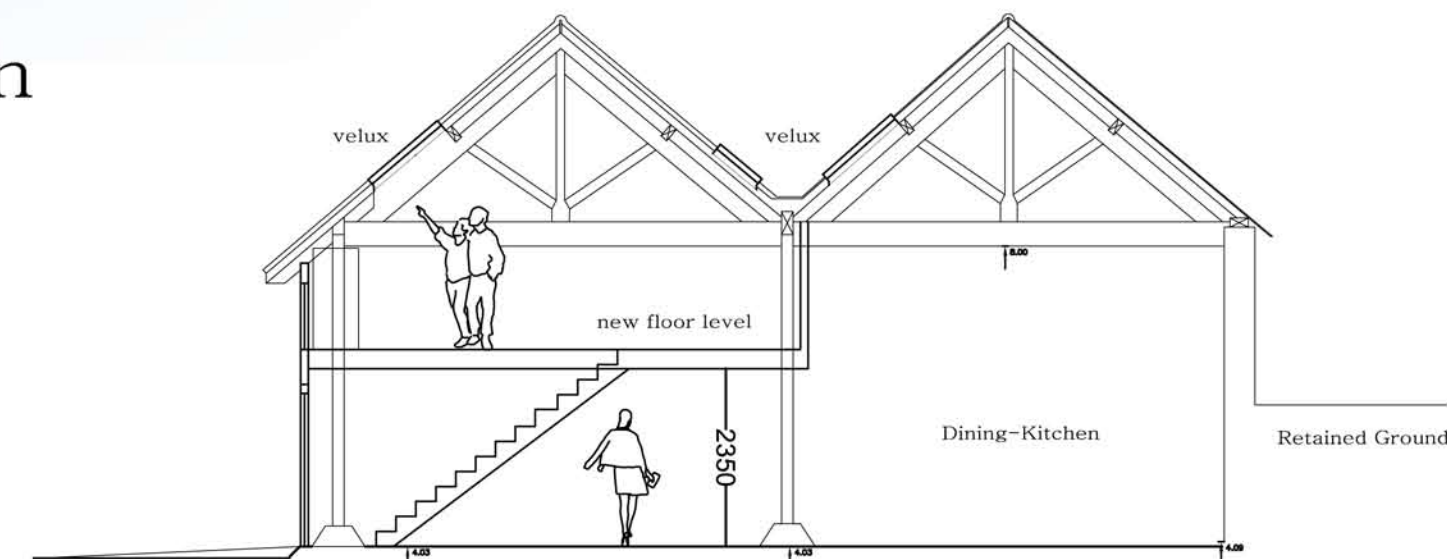

Section through 5/6

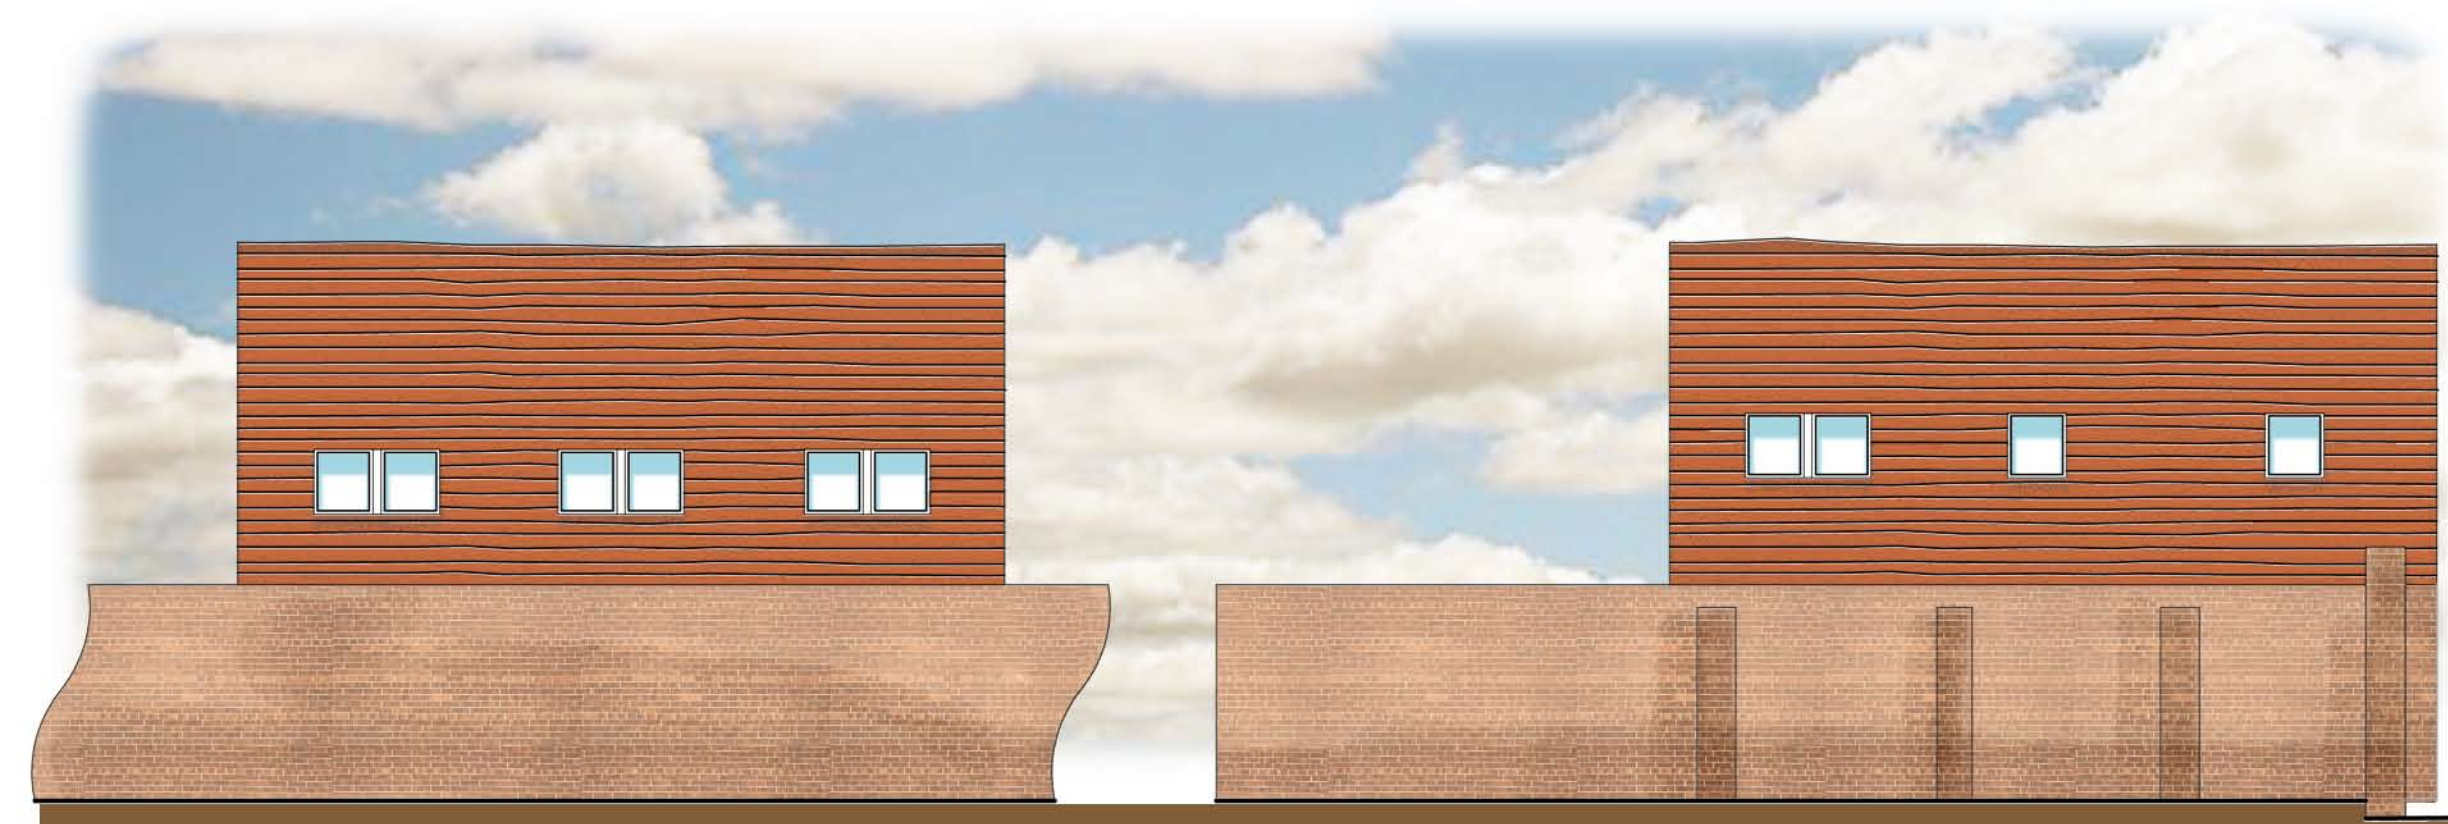

North Elevation 7 South Elevation 7

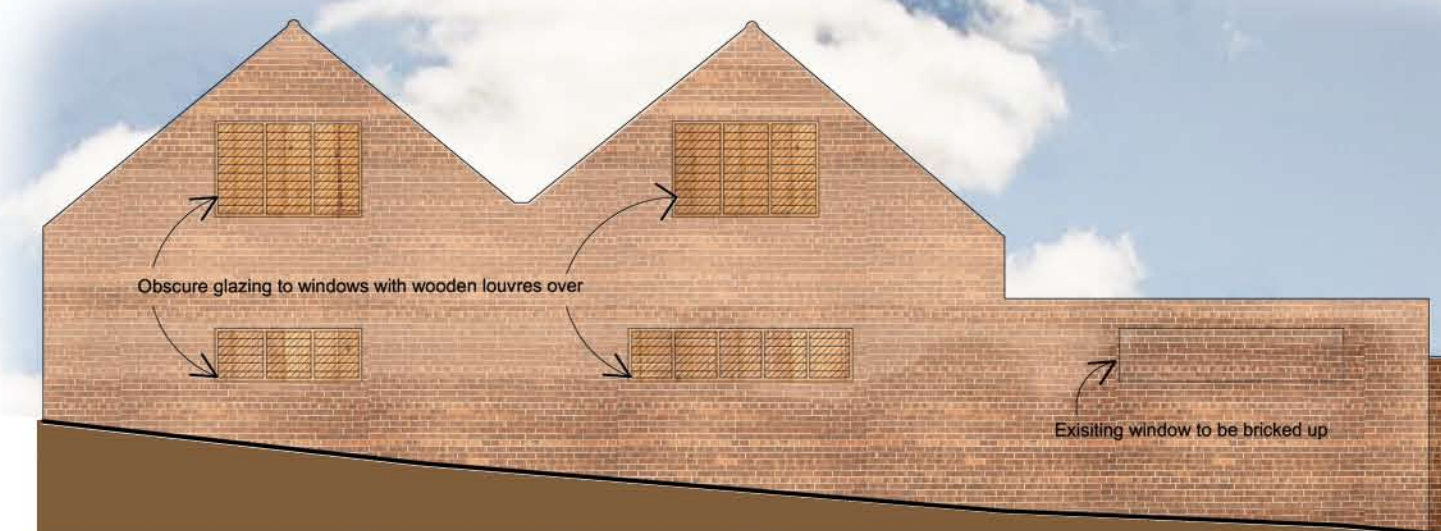

West Elevation 6



West Elevation 7



East Elevation 7



Arun Street Elevation
retaining existing stone wall

Rev	Date	Amendment	Checked
D	23.07.13	Elevations for 5&6 updated.	
C	25.03.13	units 5&6 amended	
B	23.01.13	client's revisions	
A	22.01.13	Street elevation added	

Town Planners & Architects
MARTIN CRITCHELL ARCHITECTS
Metro House ■ Northgate ■ Chichester ■ West Sussex ■ PO19 1BE
tel 01243 531036 fax 01243 782917 e-mail info@mcarchitects.co.uk web www.martincritchell-architects.co.uk

For
T.Hollister(Chertsey)Ltd

Project
Bevin Bevin & Co.Ltd
Brewery Hill
Arundel
West Sussex

Drawing
Houses 5-6 & 7
Elevations

Scale:@A3
1:100

Date	Drawn	NL/AS	Checked
Job number	Drawing number	Revision	
11.042	155	D	