

Notes

1. Do not scale from this drawing, except for planning purposes. Use figured dimensions only.
2. All dimensions must be checked on site prior to commencement of work.
3. Where applicable this drawing is to be read in conjunction with other consultants' drawings.
4. O.S. Licence LIG 0337.
5. This drawing is the copyright of Martin Critchell Architects.




North Elevation 8 & 9




South Elevation 8 & 9



West Elevation 8 & 9

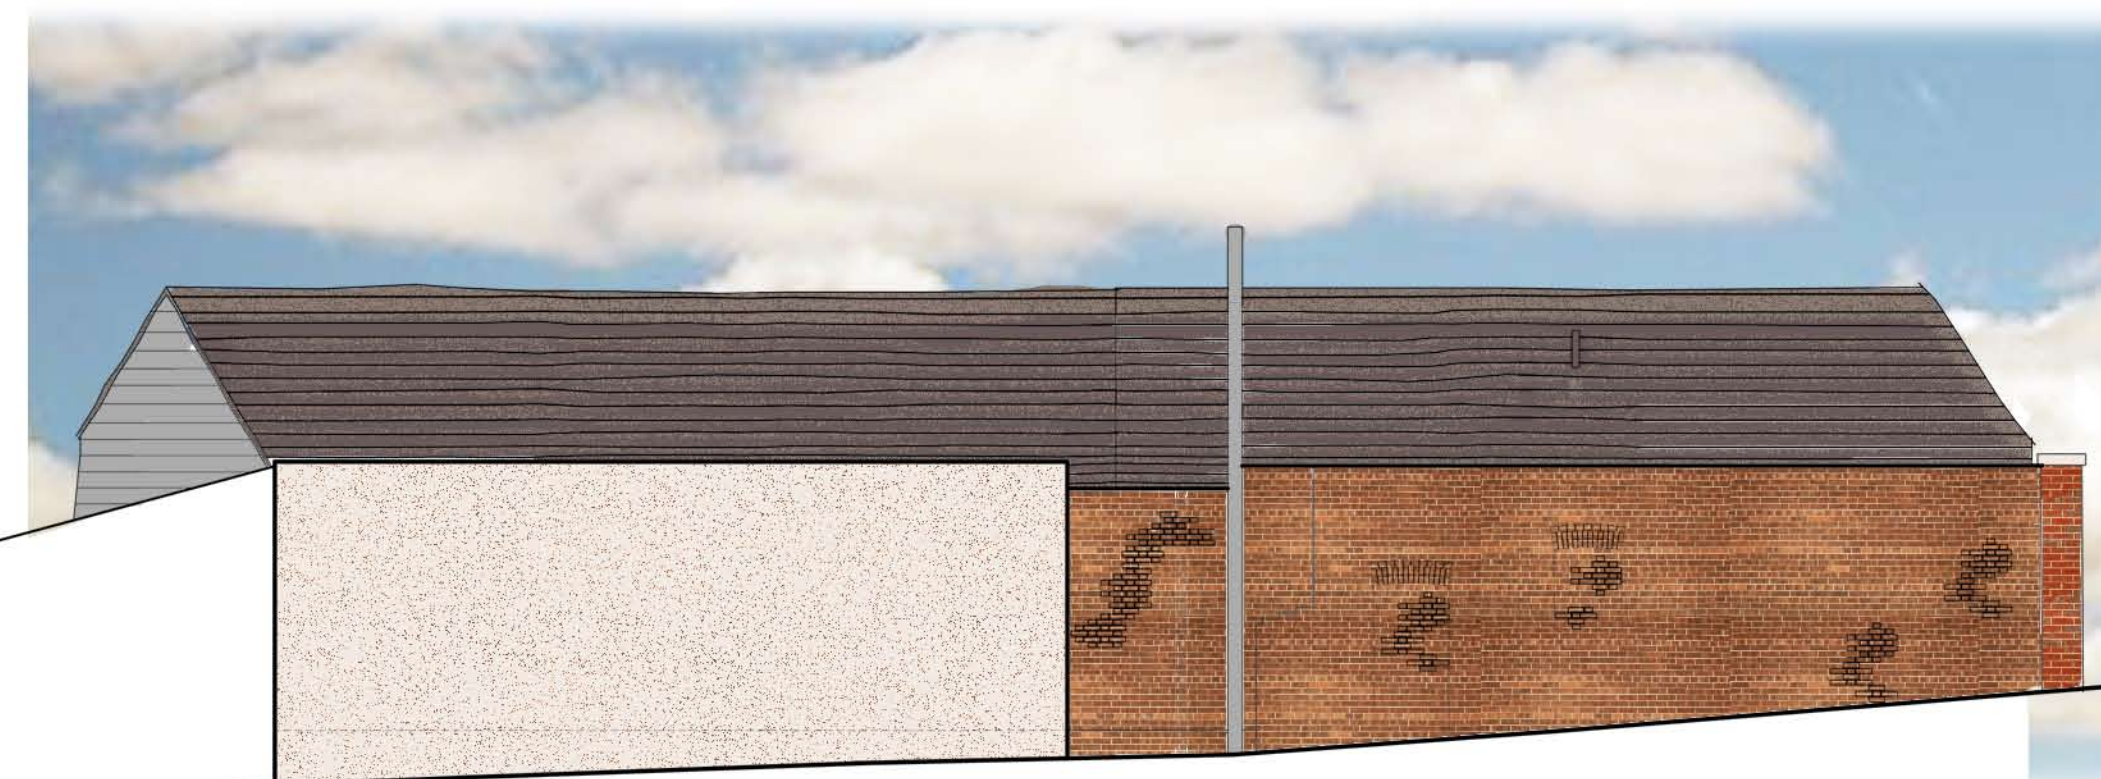

13 East Elevation 12

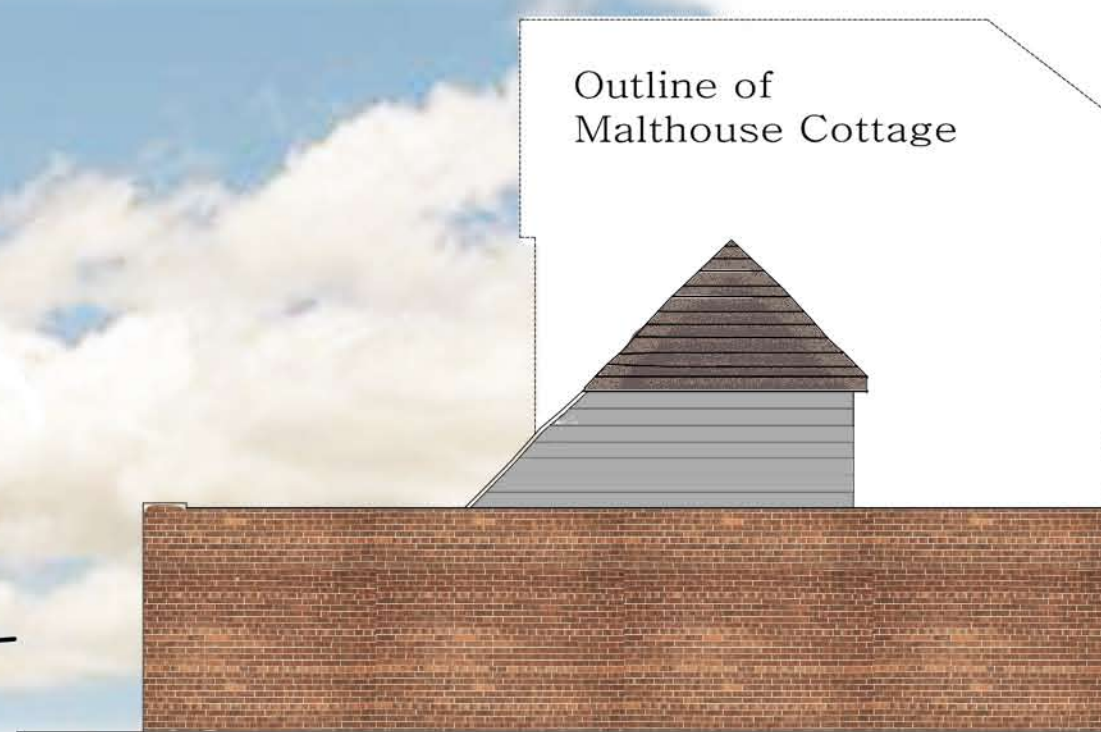

North Elevation



East Elevation 8 & 9



12 West Elevation 13



South Elevation

No 2

Brewery Hill

Rev	Date	Amendment	Checked
D	17-07-13	East & South elevations updated.	
C	01-07-13	12 & 13 Amended to suit survey data.	
B	12-03-13	12&13 apartments amended	
A	Feb 13	Reduction in double roof windows apartment 9	

Town Planners & Architects
MARTIN CRITCHELL ARCHITECTS
Metro House ■ Northgate ■ Chichester ■ West Sussex ■ PO19 1BE
tel 01243 531036 fax 01243 782917 e-mail info@mcarchitects.co.uk web www.martincritchell-architects.co.uk

For **T.Hollister(Chertsey)Ltd**

Project
Bevin Bevin & Co.Ltd
Brewery Hill
Arundel
West Sussex

Drawing
Apartment 8-9, 12 & 13 Elevations
Scale: @A3
1:100

Date	Drawn	Checked
Job number	Drawing number	Revision
11.042	156	D