



Notes


1. Do not scale from this drawing, except for plotting purposes. Use figure
2. All dimensions must be checked on site prior to commencement of work.
3. Where applicable this drawing is to be read in conjunction with other constraints
4. O.S. Licence LD 0337.
5. This drawing is the copyright of Martin Critchell Architects.

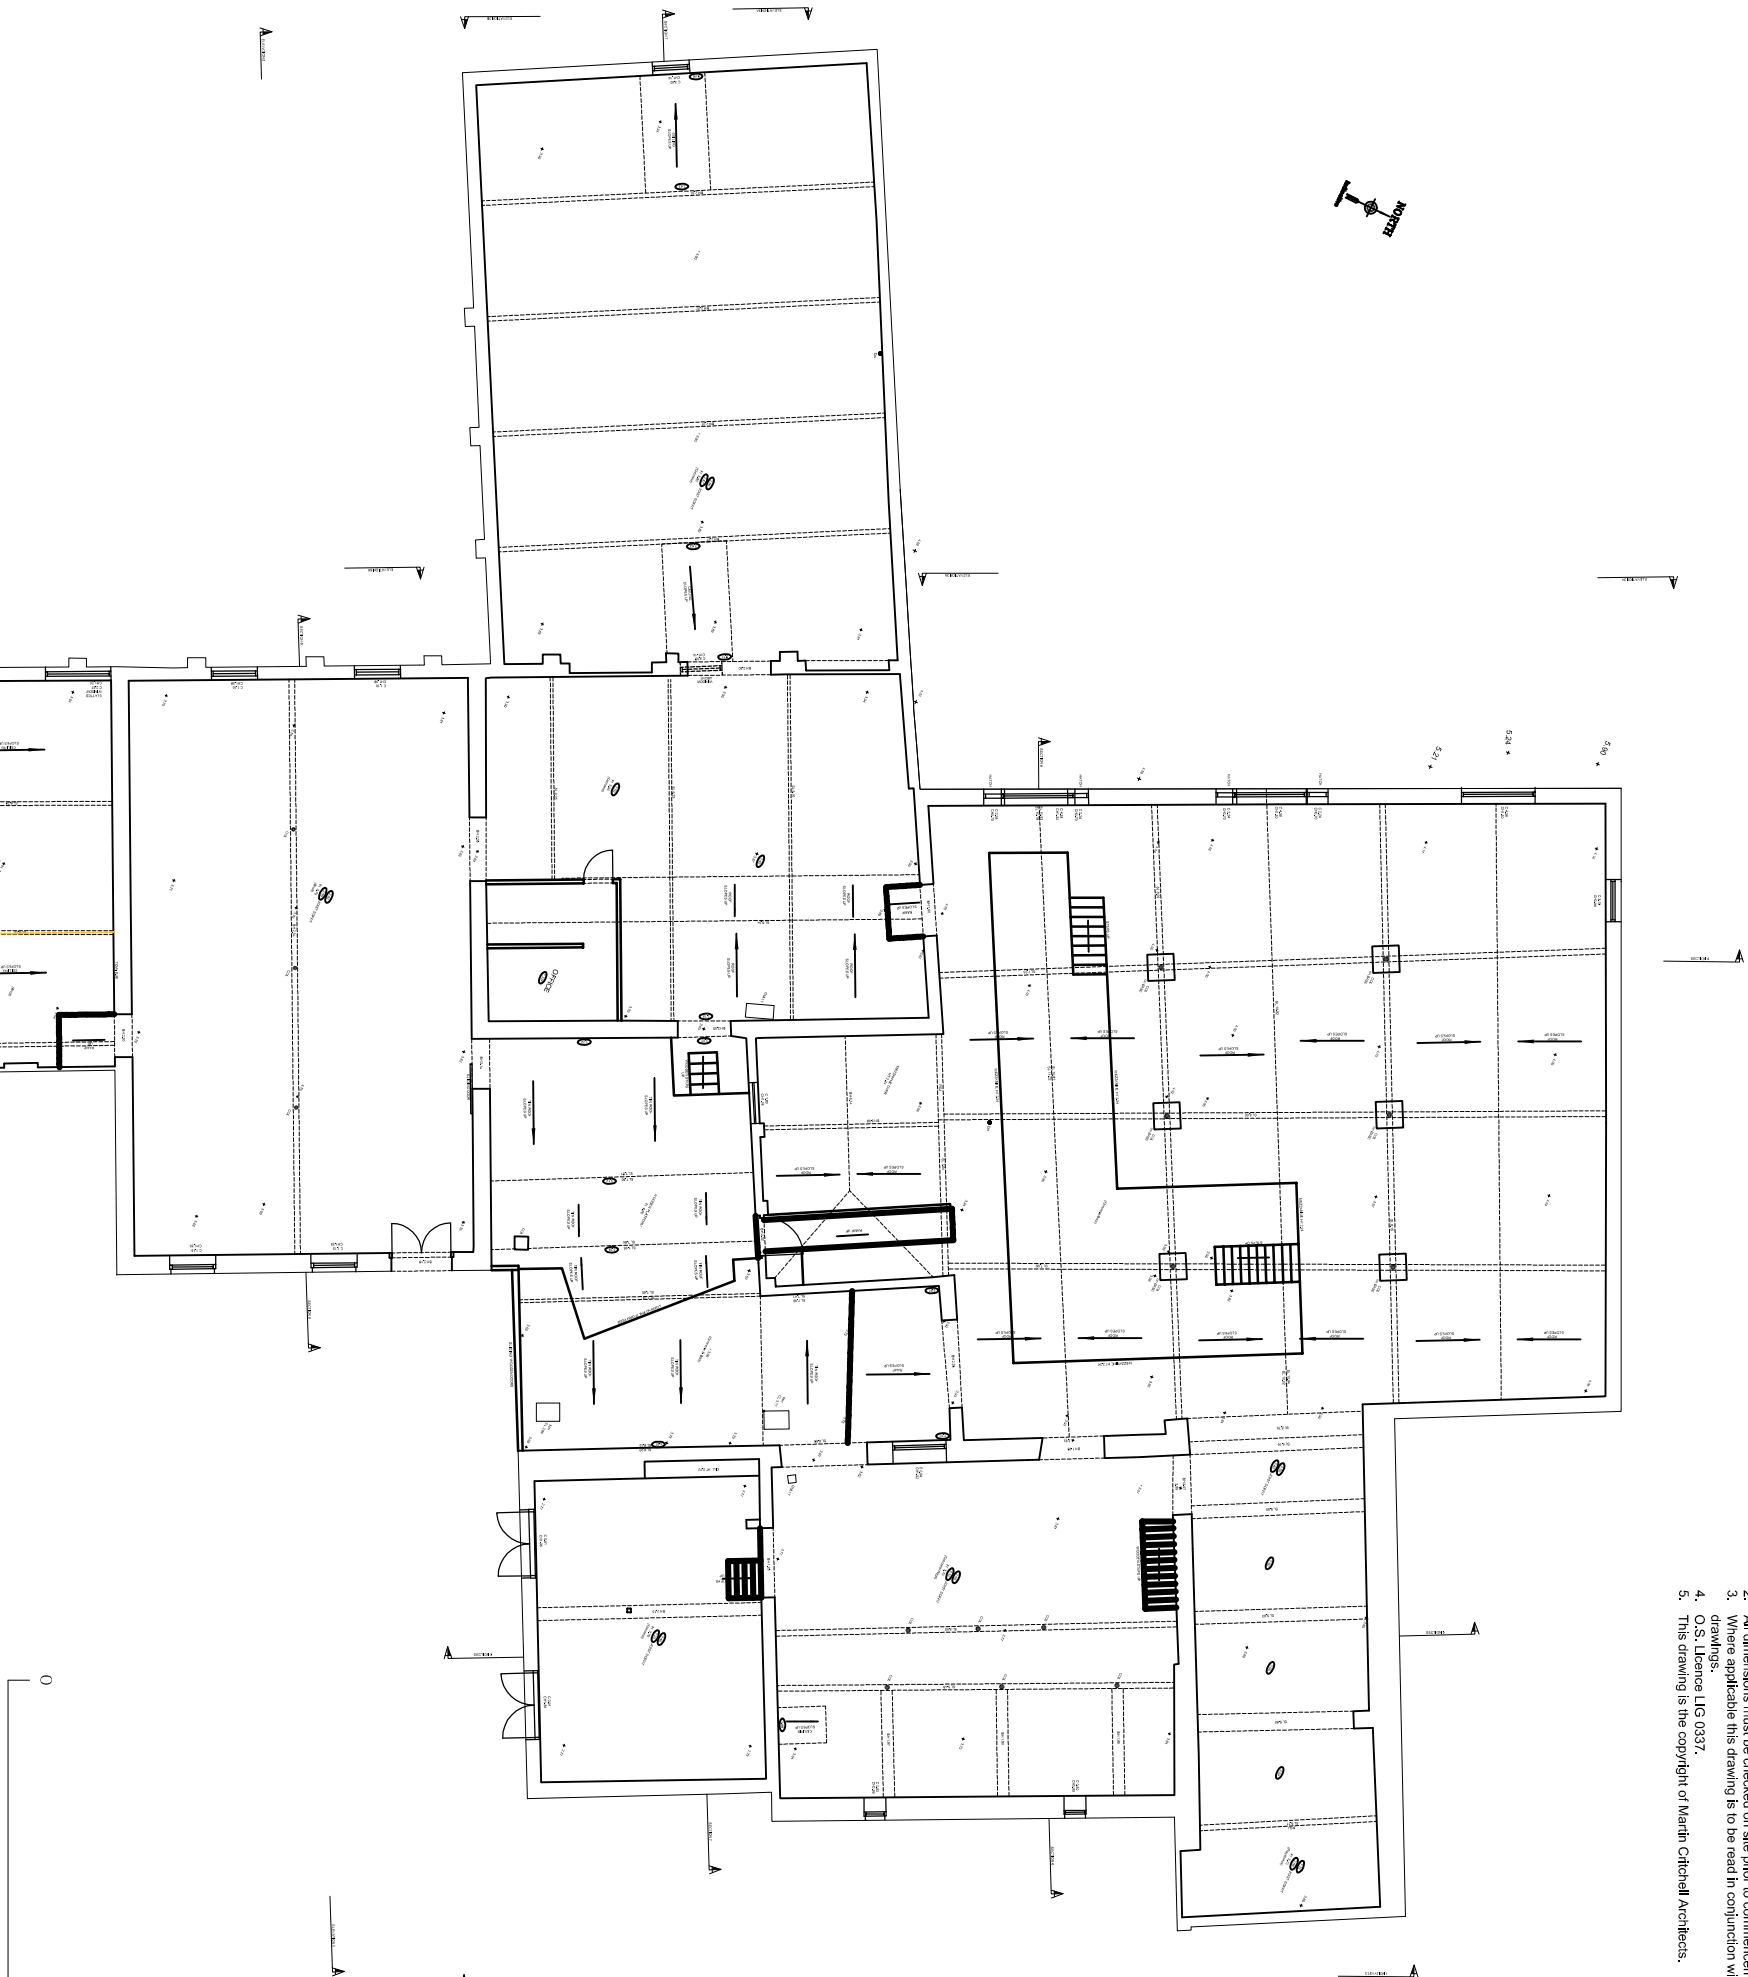

FIRST FLOOR

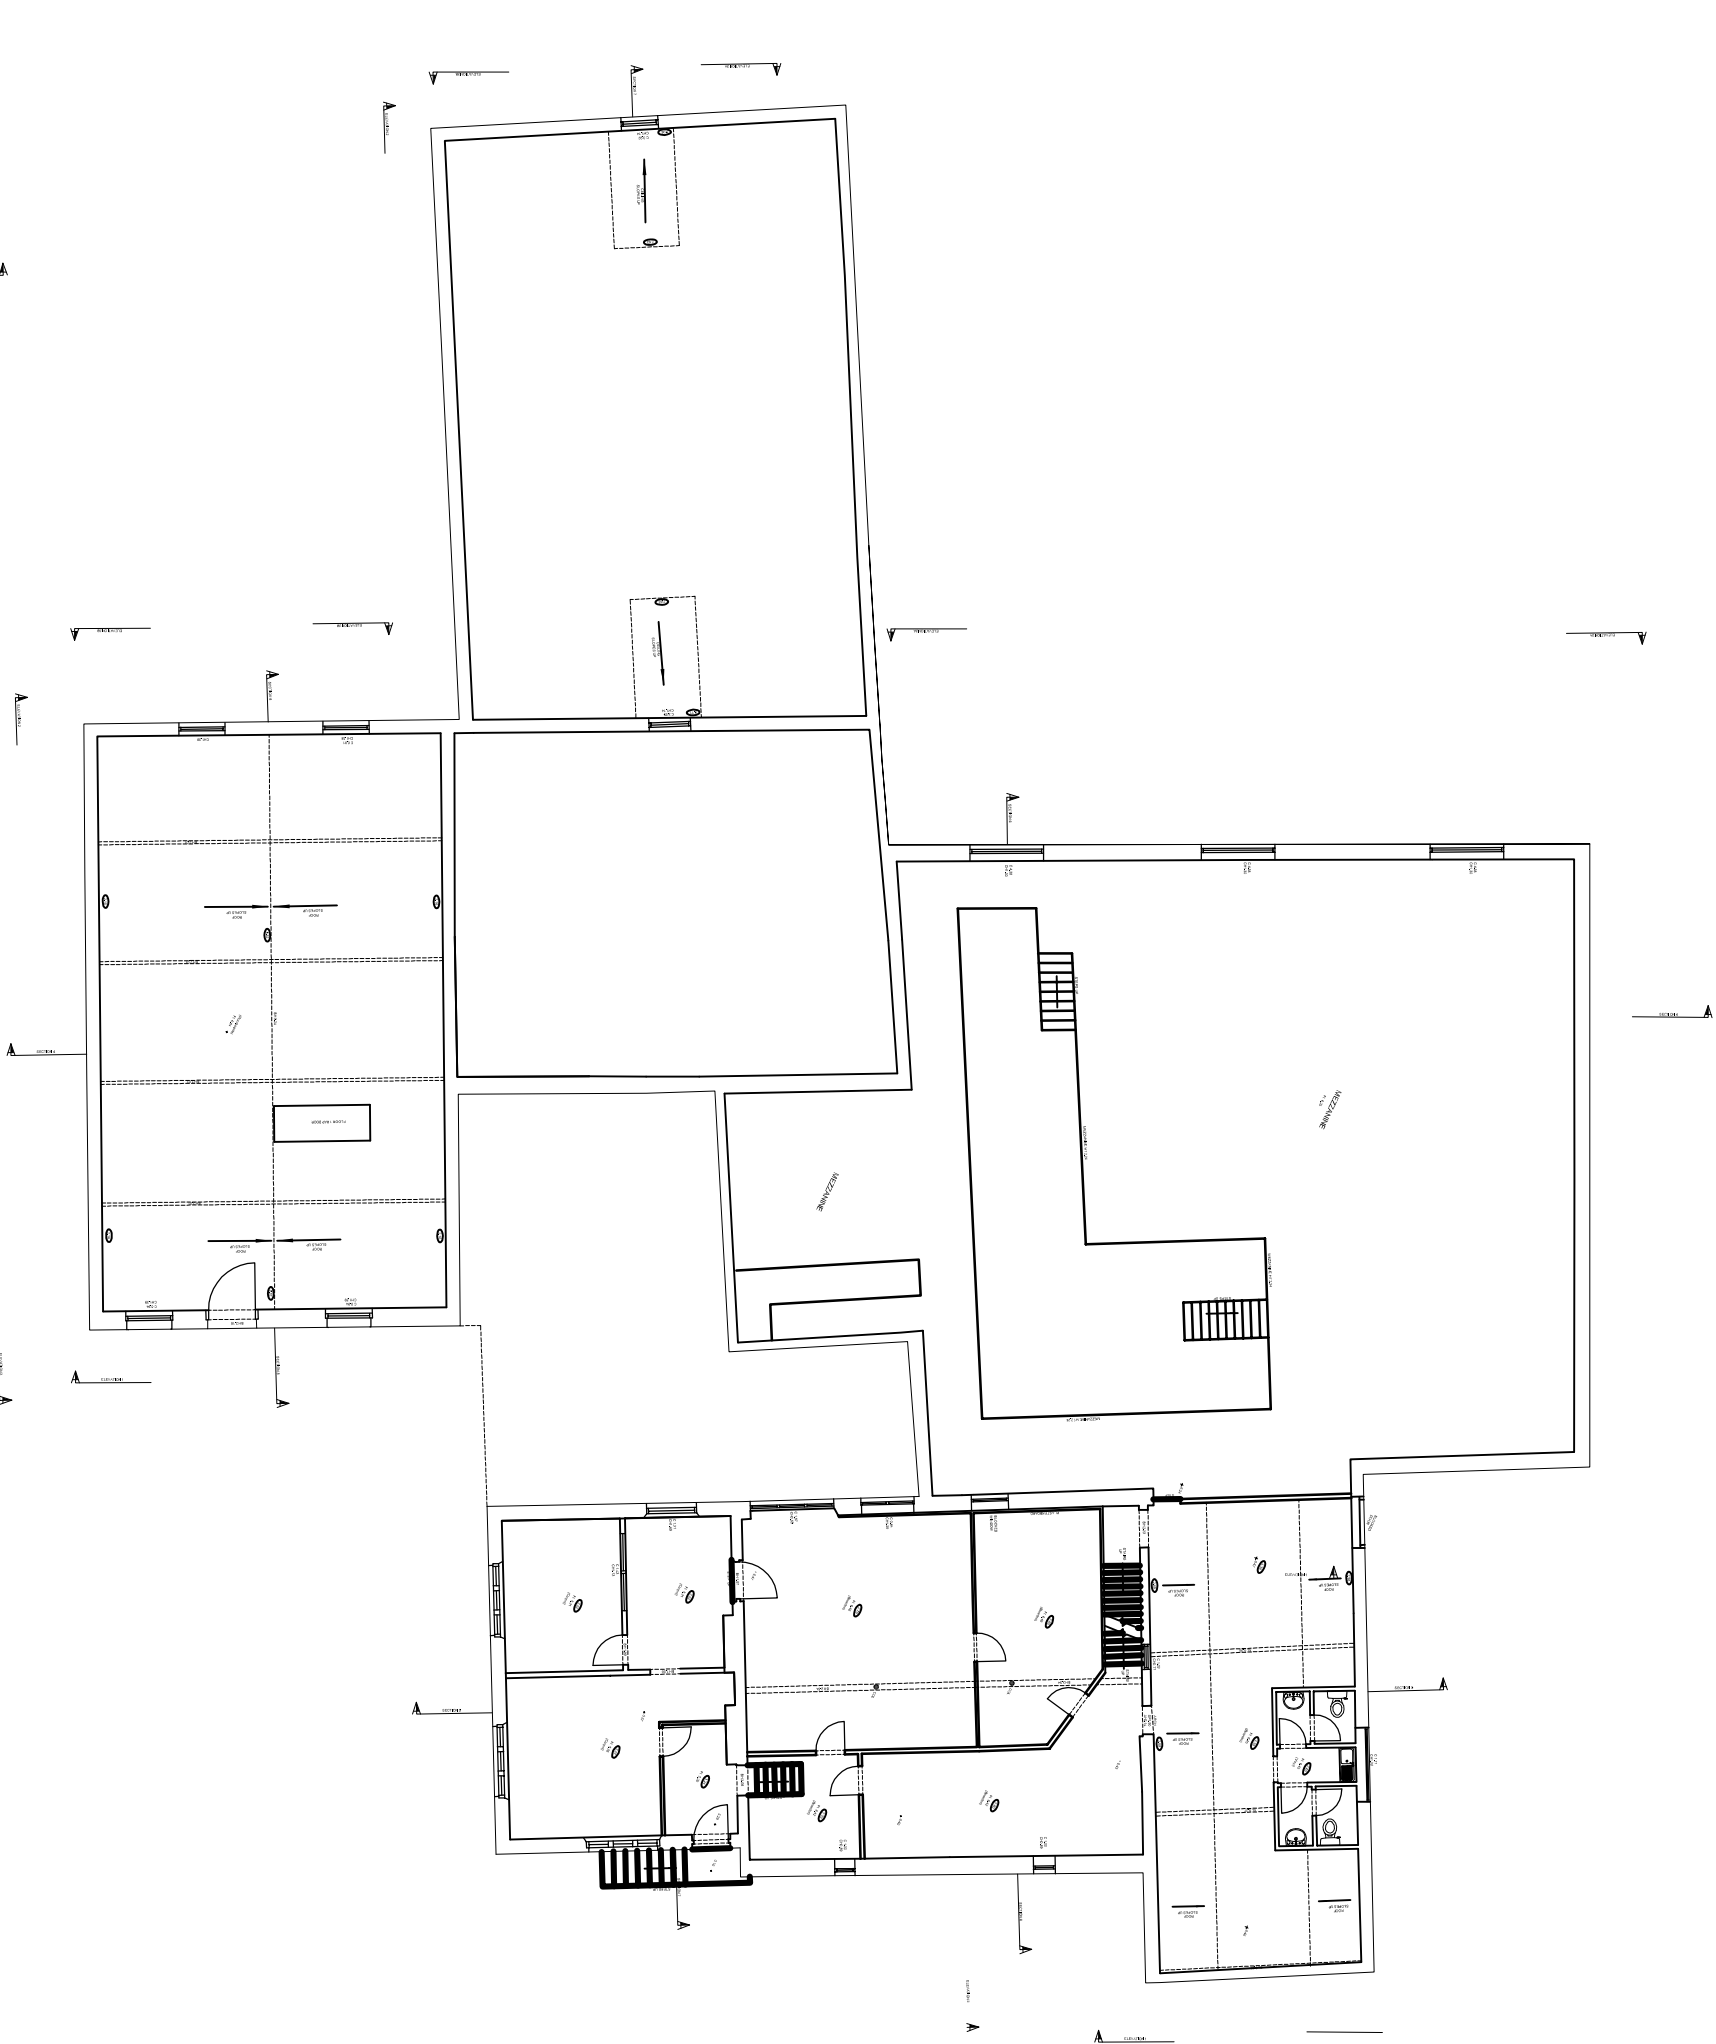

SECOND FLOOR

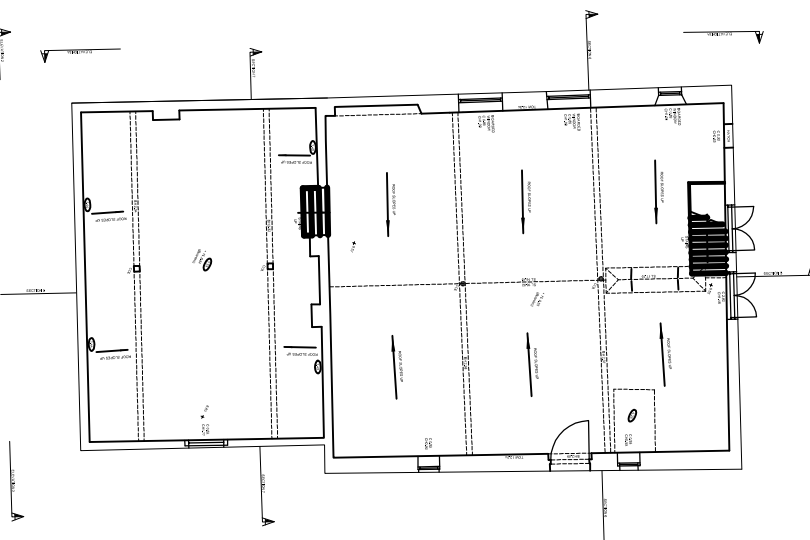

GROUND FLOOR

|                      |                              |                |             |
|----------------------|------------------------------|----------------|-------------|
| Rev                  | Date                         | Amendment      | Checked     |
| Town Planners        |                              |                |             |
| M A R T I N          |                              |                |             |
| C R I T C H E L L    |                              |                |             |
| A R C H I T E C T S  |                              |                |             |
| Metro House          | Northgate                    | Chichester     | West Sussex |
| PO 19 1BE            |                              |                |             |
| For                  | T.Hollister ( Chertsey ) Ltd |                |             |
| Project              | Bevin Bevin & Co.Ltd.        |                |             |
|                      | Brewery Hill                 |                |             |
|                      | Arundel                      |                |             |
|                      | West Sussex                  |                |             |
| Drawing              | Scale@A1                     |                |             |
| Existing Floor Plans | 1:200                        |                |             |
| Date                 | Dec 2011                     | Drawn          | Checked     |
| Job number           |                              | Drawing number | Revision    |
| 11.042               |                              | 102            |             |