


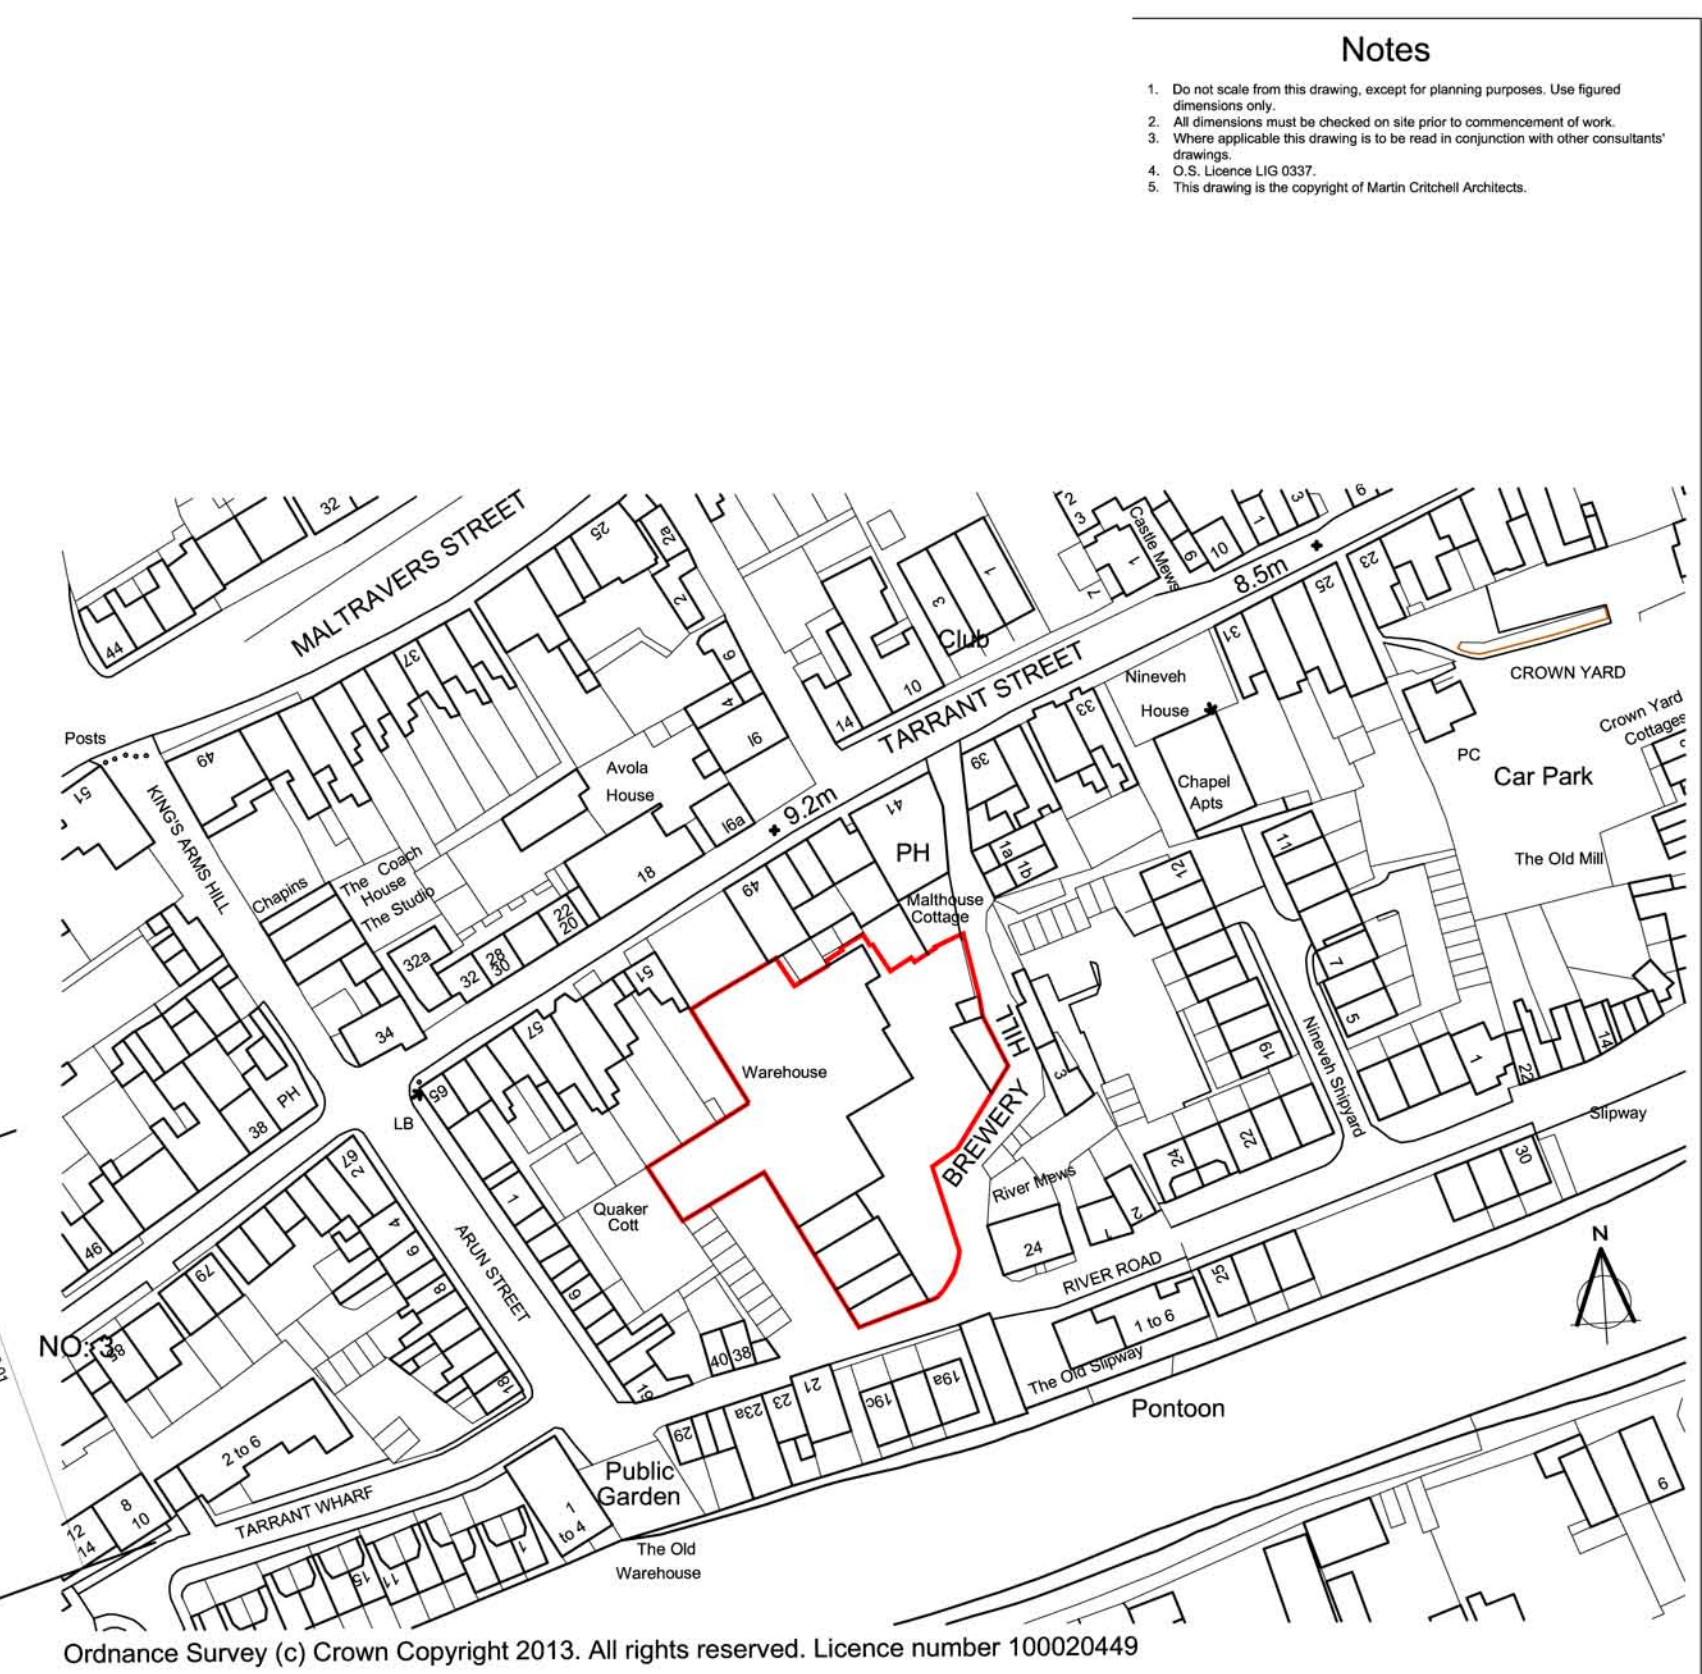

Location Plan

Ordnance Survey (c) Crown Copyright 2013. All rights reserved. Licence number 100020449

Site Area 2214m² (0.55 Acres)
23 parking spaces

SCHEDULE OF ACCOMMODATION

- | | |
|---------|---|
| 1 | Convert rendered building into a 3 bed house |
| 2 to 4 | Convert listed building into 2 x 1 bed & 1 x 2 bed apartments |
| 5 & 6 | Convert structure into 2 x 2 bed houses |
| 7 | Rebuild structure as a 3 bed house |
| 8 & 9 | Part rebuild & convert building into 2 x 2 bed apartments |
| 10 & 11 | New build 2 x 3 bed houses |
| 12 & 13 | New build 2 x 1 bed apartment |

- Notes
1. Do not scale from this drawing, except for planning purposes. Use figured dimensions only.
 2. All dimensions must be checked on site prior to commencement of work.
 3. Where applicable this drawing is to be read in conjunction with other consultants' drawings.
 4. O.S. Licence LIG 0337.
 5. This drawing is the copyright of Martin Critchell Architects.

D	23-07-13	Notes updated.
C	22-03-12	client's revisions
B	11-03-13	houses 10&11 amended
A	14-02-13	One town house omitted
Rev	Date	Amendment

Town Planners & Architects

MARTIN CRITCHELL ARCHITECTS

Metro House ■ Northgate ■ Chichester ■ West Sussex ■ PO19 1BE
tel 01243 531036 fax 01243 782917 e-mail info@mcarchitects.co.uk web www.martincritchell-architects.co.uk

For **T.Hollister(Chertsey) Ltd**

Project
**Bevin Bevin & Co.Ltd.
Brewery Hill
Arundel
West Sussex**

Drawing
**Location Plan
Site/Roof Plan**

Scale @A1
**1:1250
1:250**

Date	25.10.2012	Drawn		Checked	
Job number	11.042	Drawing number	150	Revision	D