

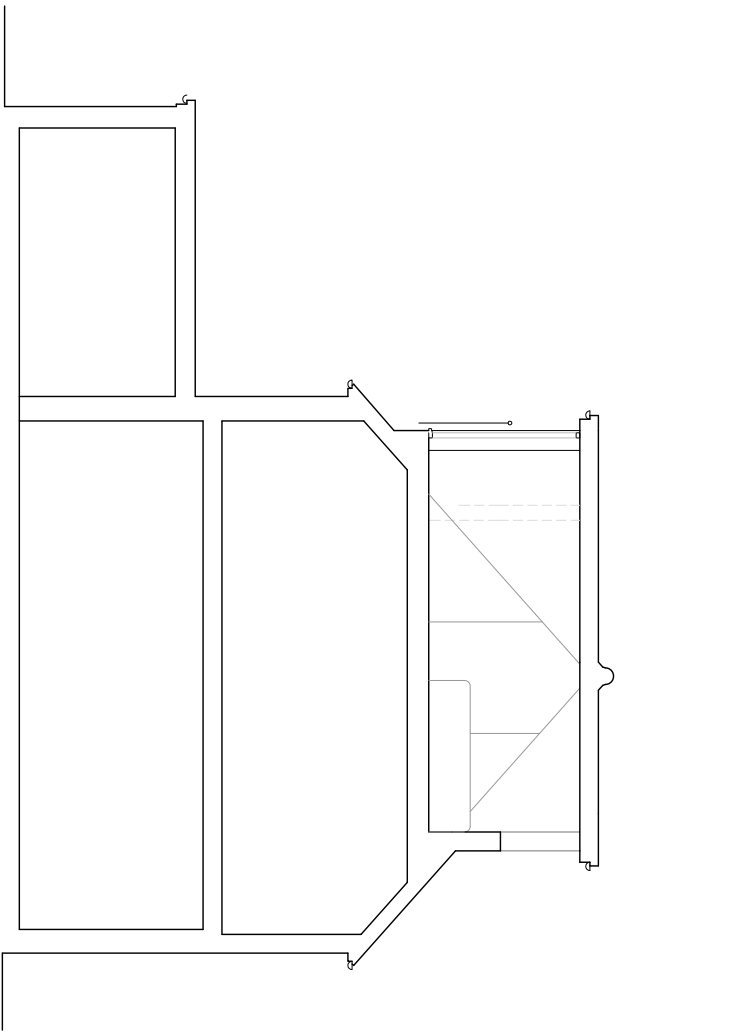


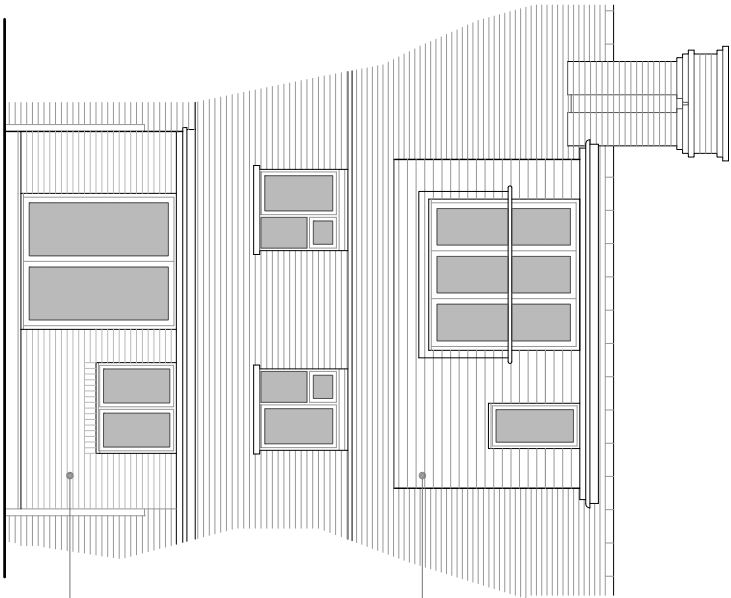

pvcu windows and doors to match the existing
plain tile hanging to match the existing

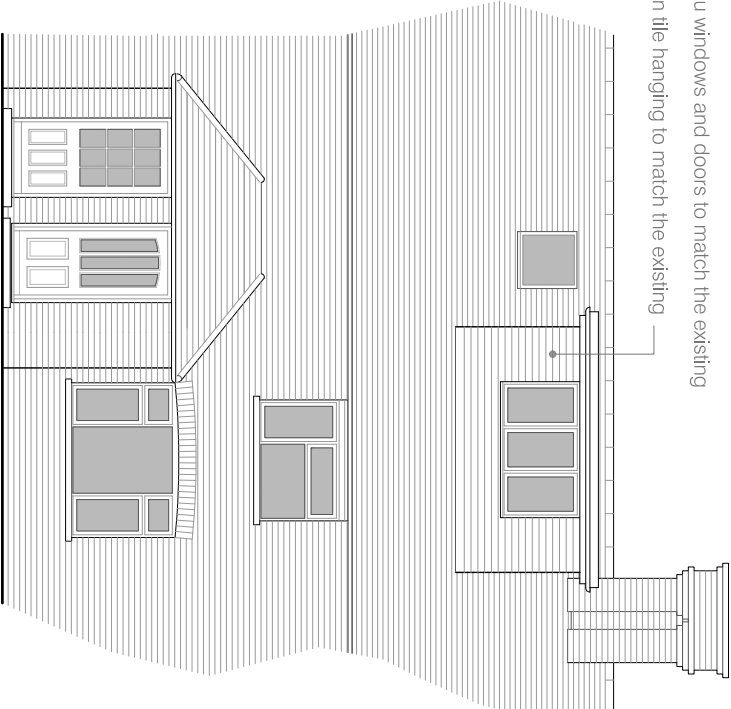

notes

Permission is granted to scale from this drawing for the purpose of Local Authority Planning Approval only. In all other cases DO NOT scale from this drawing. Please contact this office for any additional information required.

Contractors, Sub-Contractors and Suppliers are to check all relevant dimensions, levels and details of the site and any existing buildings before commencing any shop drawings or building work. Any discrepancies should be reported to this office.

This drawing must be read in conjunction with all related drawings and documents relevant to this project, including those prepared by appointed consultants, specialists and sub-contractors etc.

This drawing is the copyright of RDV a Design


revisions

pvcu windows and doors to match the existing
plain tile hanging to match the existing

pvcu windows and doors to match the existing

painted brickwork as existing


Typical Cross Section: Scale 1:100

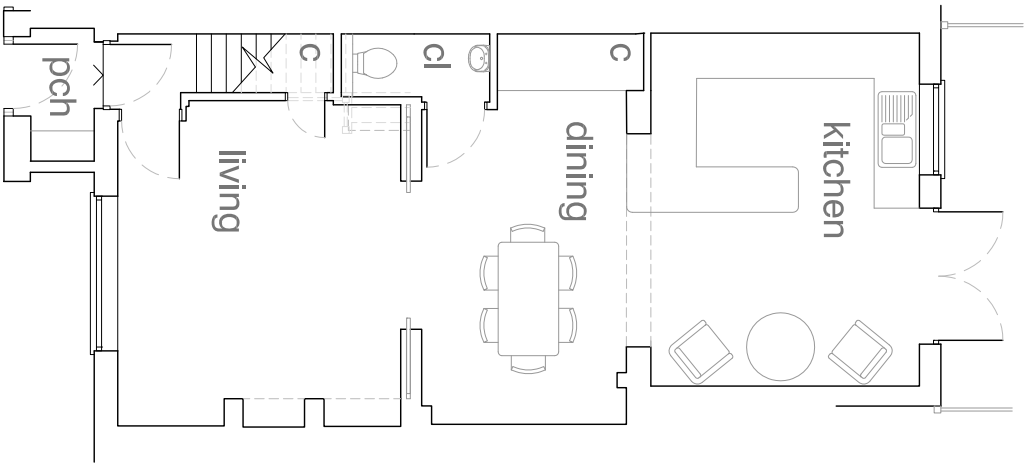


Ground Floor Plan: Scale 1:100



First Floor Plan: Scale 1:100

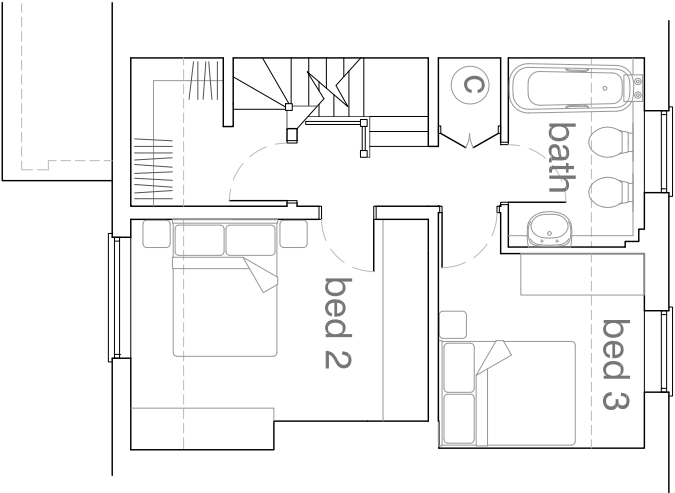

Second Floor Plan: Scale 1:100

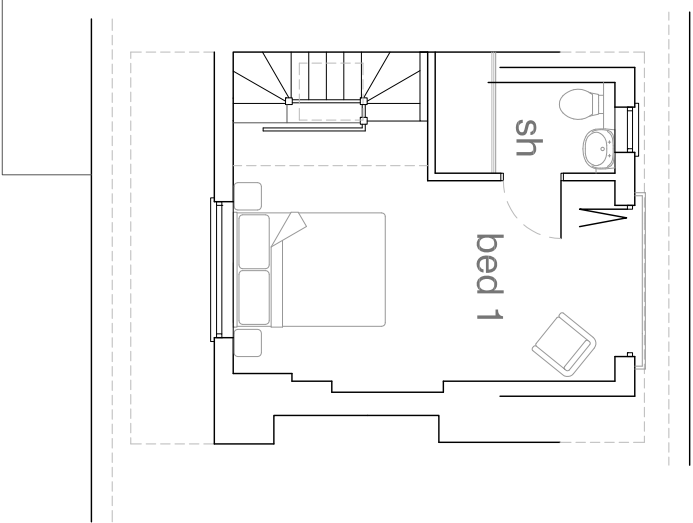

East Elevation: Scale 1:100



West Elevation: Scale 1:100

RDV a Design

9 Oak End | Arundel | West Sussex
Tel: 01903 884013

project
188 Fitzalan Road
Arundel
West Sussex

drawing
Plans, Elevations and
Typical Cross Section
As Proposed

scale	date	rev
1:100 @ A3	August 2021	
job no	drawing no	
21218	02.02	