




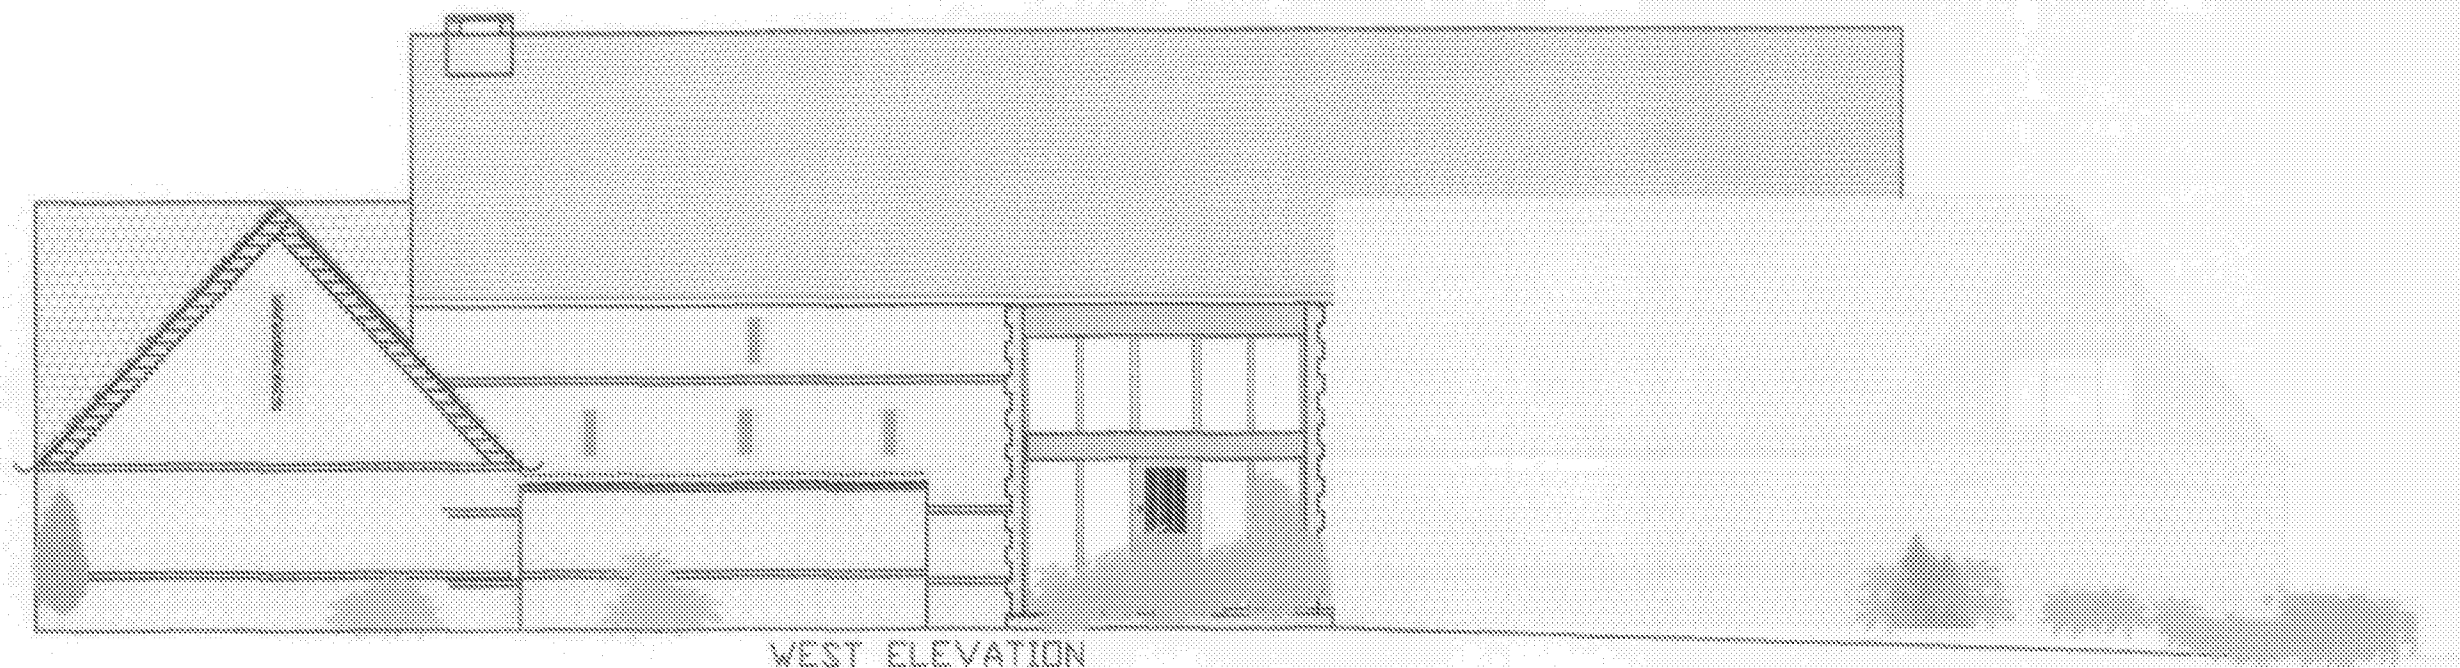

WEST ELEVATION
EXISTING ELEVATIONS 1:100

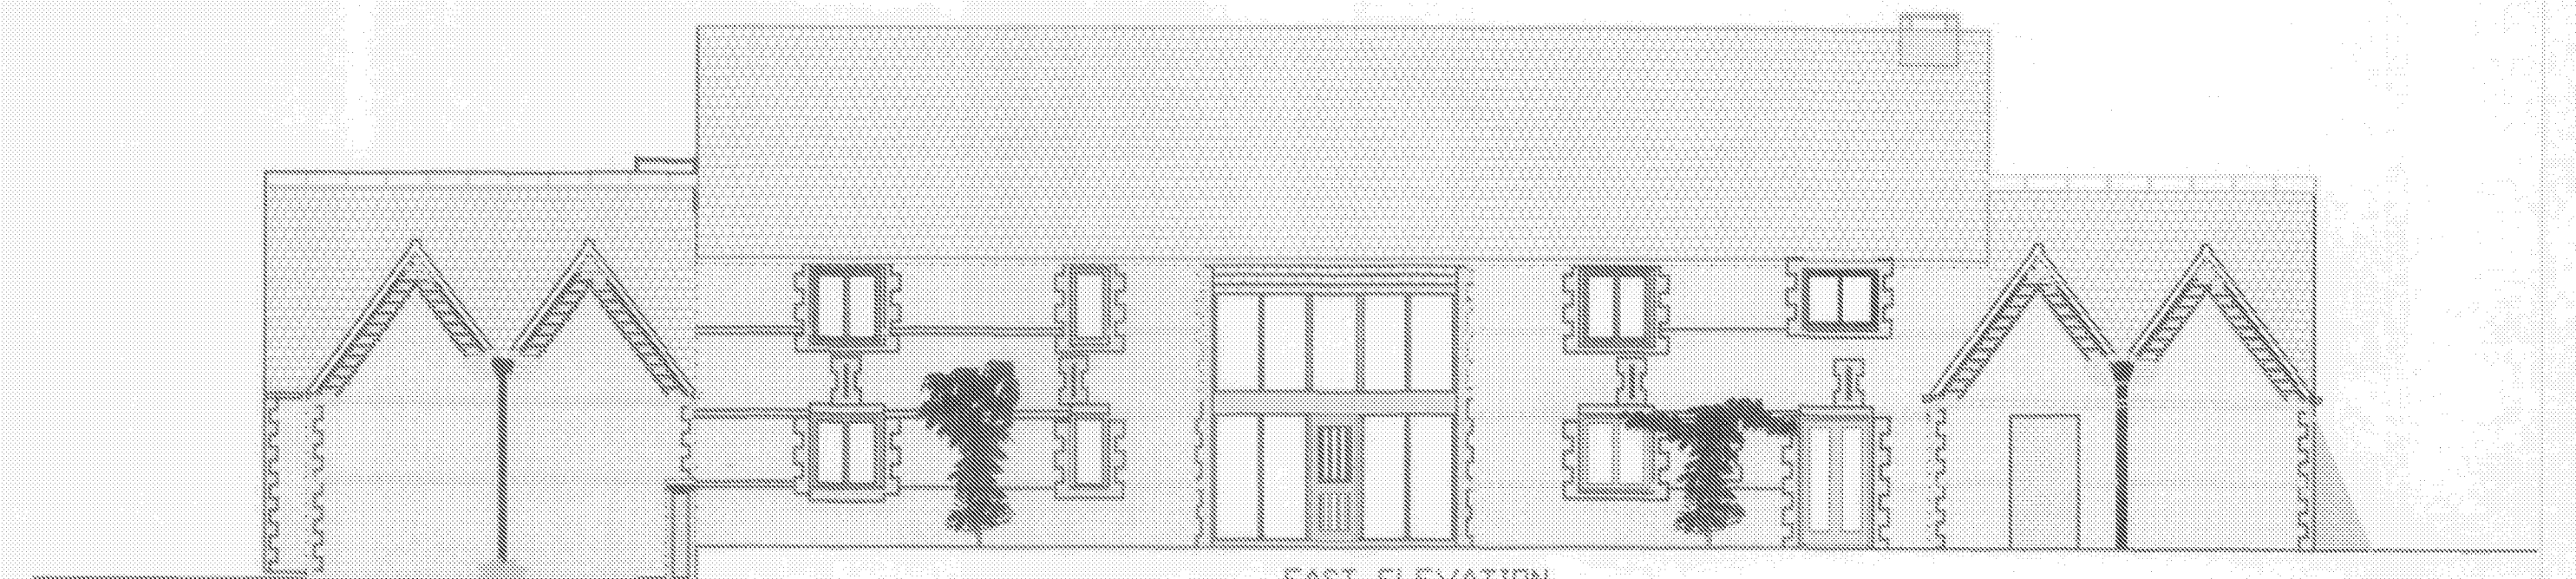


EAST ELEVATION
EXISTING ELEVATIONS 1:100

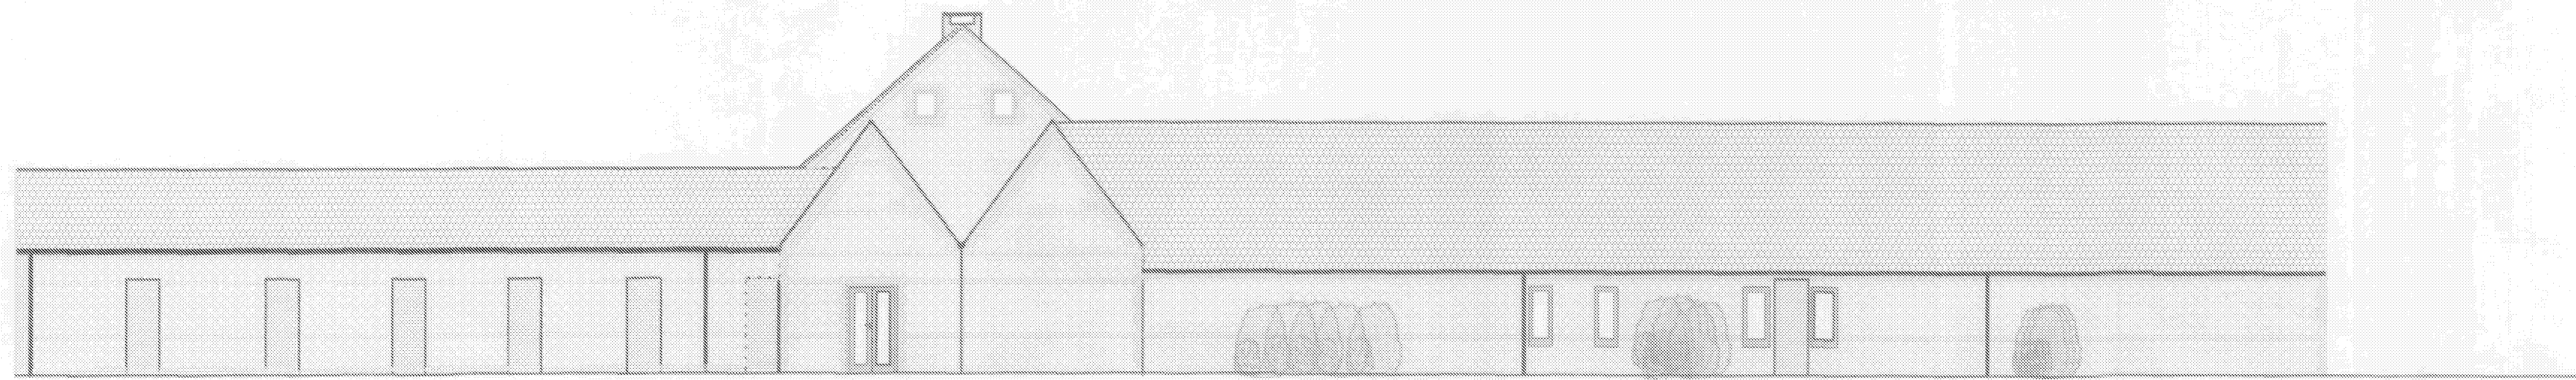

NORTH ELEVATION
EXISTING ELEVATIONS 1:100



SOUTH ELEVATION
EXISTING ELEVATIONS 1:100

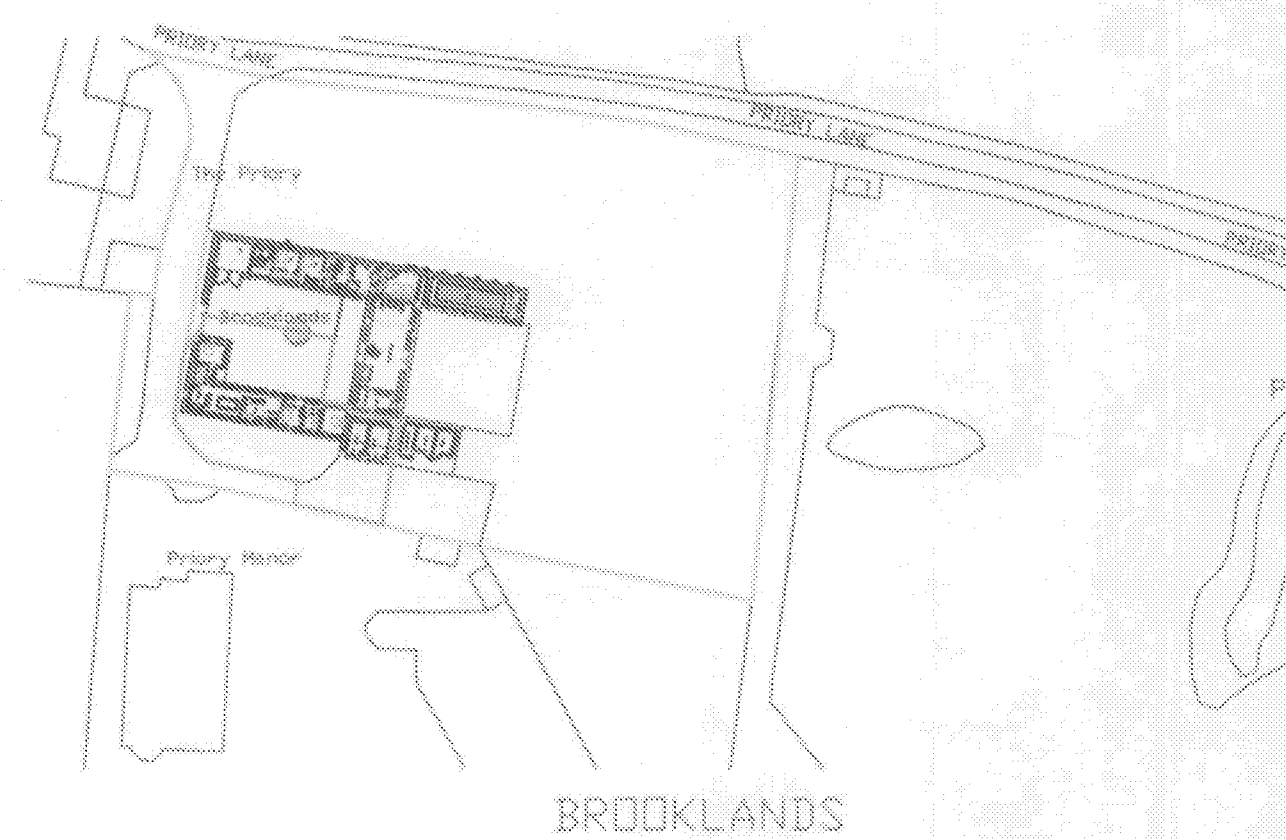

LOCATION 1:1250



BLOCK 1:1500

All dimensions to be checked on site prior to commencement of work, except for planning purposes. This drawing is the copyright of CALDOTEC LTD and may not be copied, altered or reproduced in any way without written authority.			
CALDOTEC LTD 41 WILLOWHAYNE AVE EAST PRESTON WEST SUSSEX BN18 1PL			
EXISTING ELEVATIONS & LOCATION BROOKLANDS PRIORY LANE ARUNDEL BN18 0BG			
CLIENT: MR SIMON GRAY			
D1/RY: AMENITIES TO BOUNDARY EXISTING	ED: 18/04/12 BY: 18/04/12		
SCALE: 1:100 DATE: 28/03/12 DRAWING NUMBER:	AS SHEVEN ON A1 28/03/12 PAGE 1 OF 2		