

ALL DIMENSIONS TO BE TAKEN IN PREFERENCE TO SCALE, AND ARE TO BE CHECKED ON SITE PRIOR TO COMMENCING WORK. THIS DRAWING IS TO BE READ IN CONJUNCTION WITH ALL OTHER DOCUMENTS RELATING TO THIS PROJECT. ANY DISCREPANCIES ARE TO BE REFERRED IMMEDIATELY TO THE PROJECT DESIGNER. THIS DRAWING IS COPYRIGHTED, AND SHOULD NOT BE USED OR REPRODUCED WITHOUT PERMISSION. IT IS THE CONTRACTOR'S RESPONSIBILITY TO ENSURE COMPLIANCE WITH THE BUILDING REGULATIONS.


Scale bar (m)
0
0.5
1
1.5
2
2.5
3
4
5




NORTH ELEVATION





EAST ELEVATION

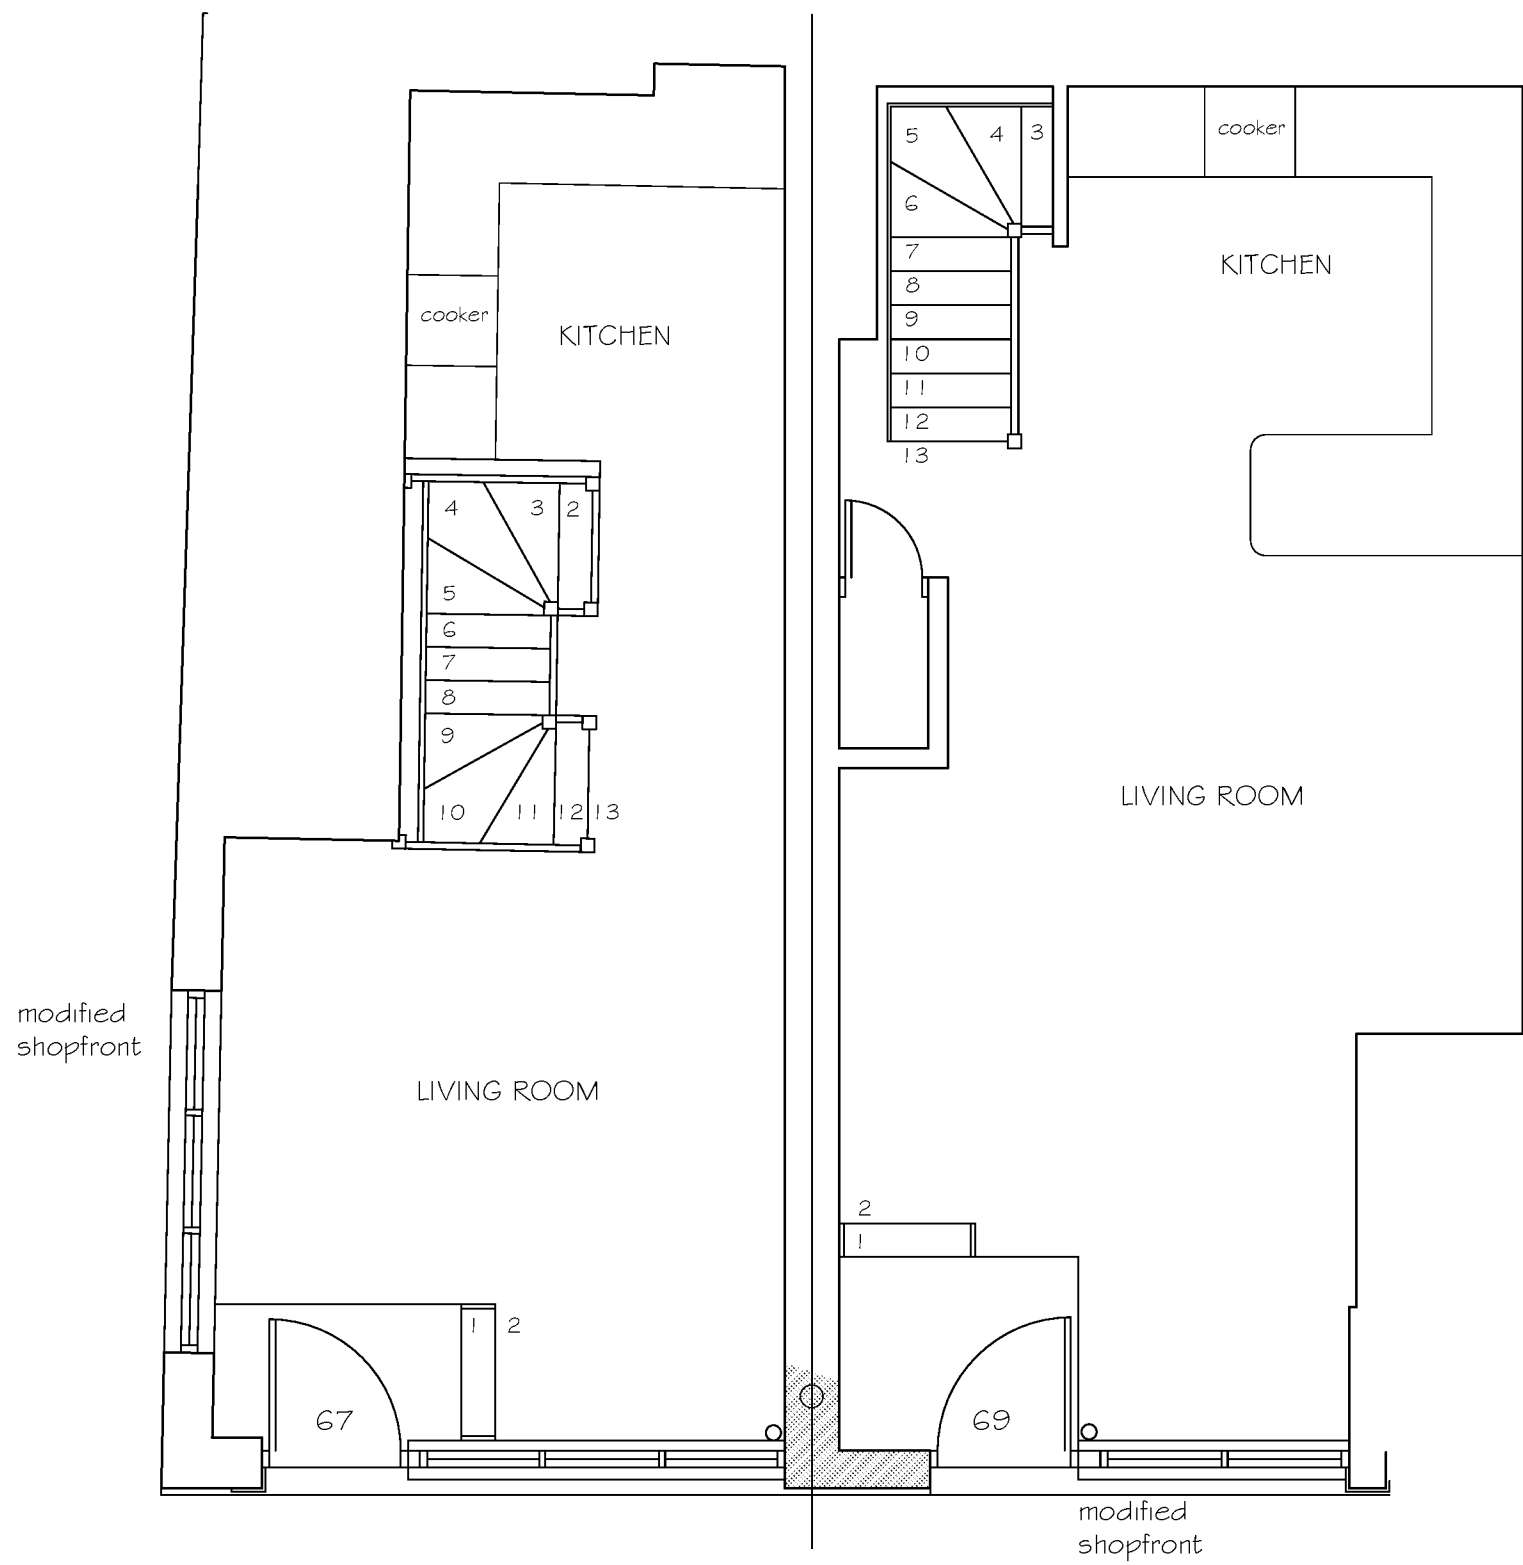


GROUND FLOOR PLAN

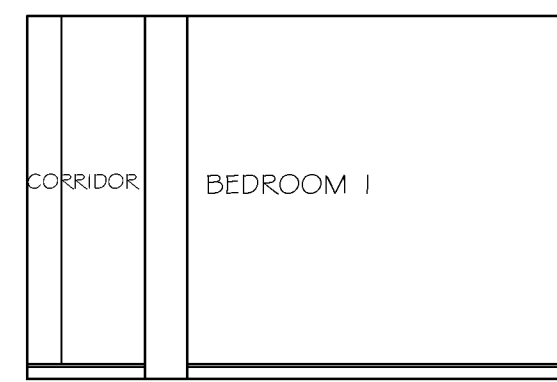


LONG SECTION - 67

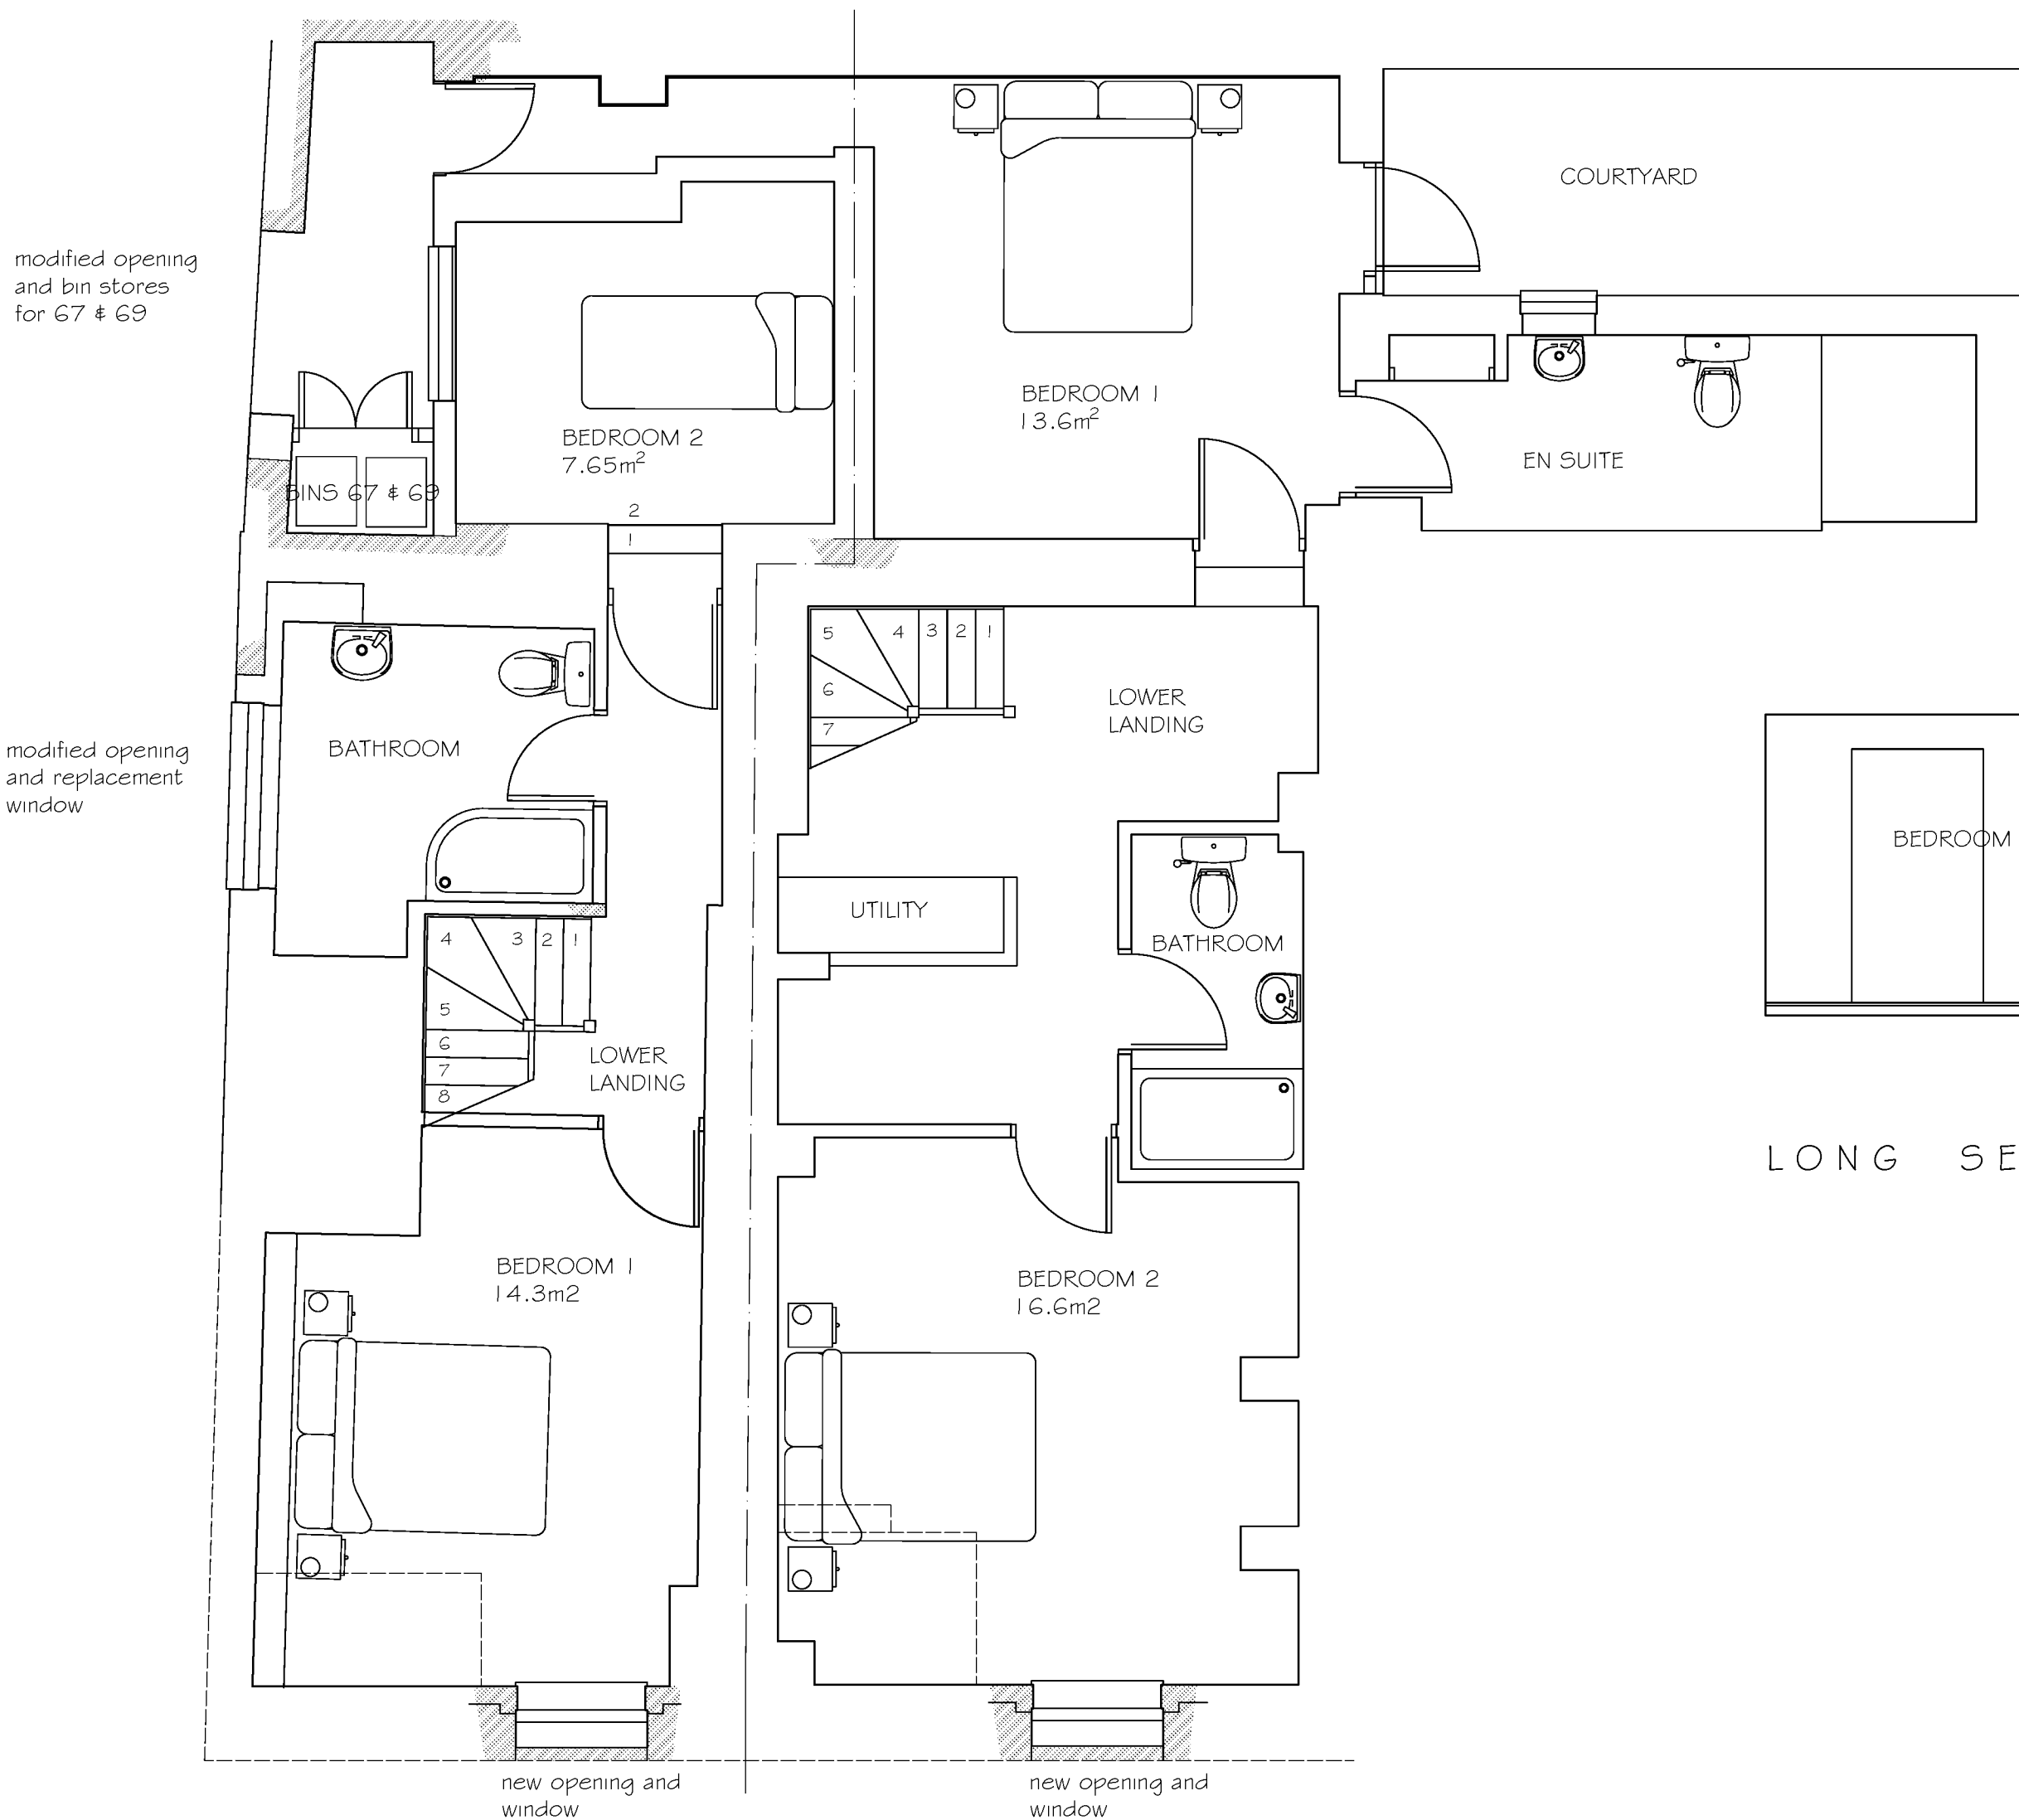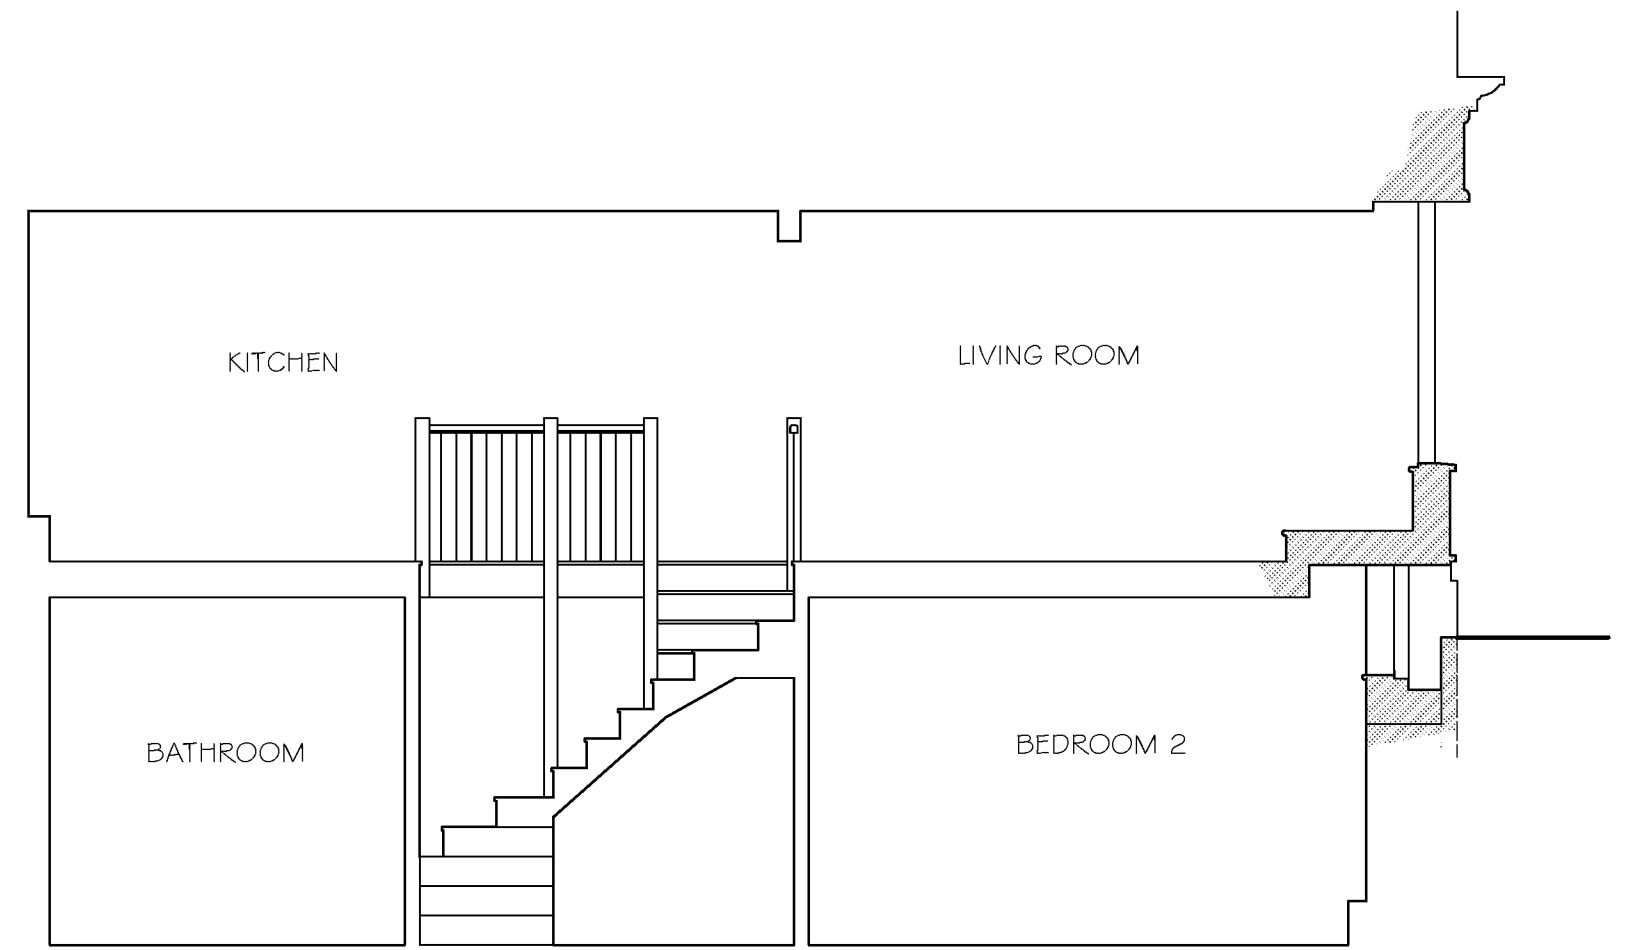

BASEMENT FLOOR PLAN

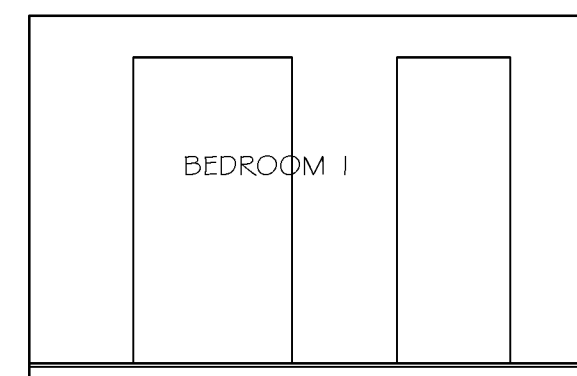

LONG SECTION - 69

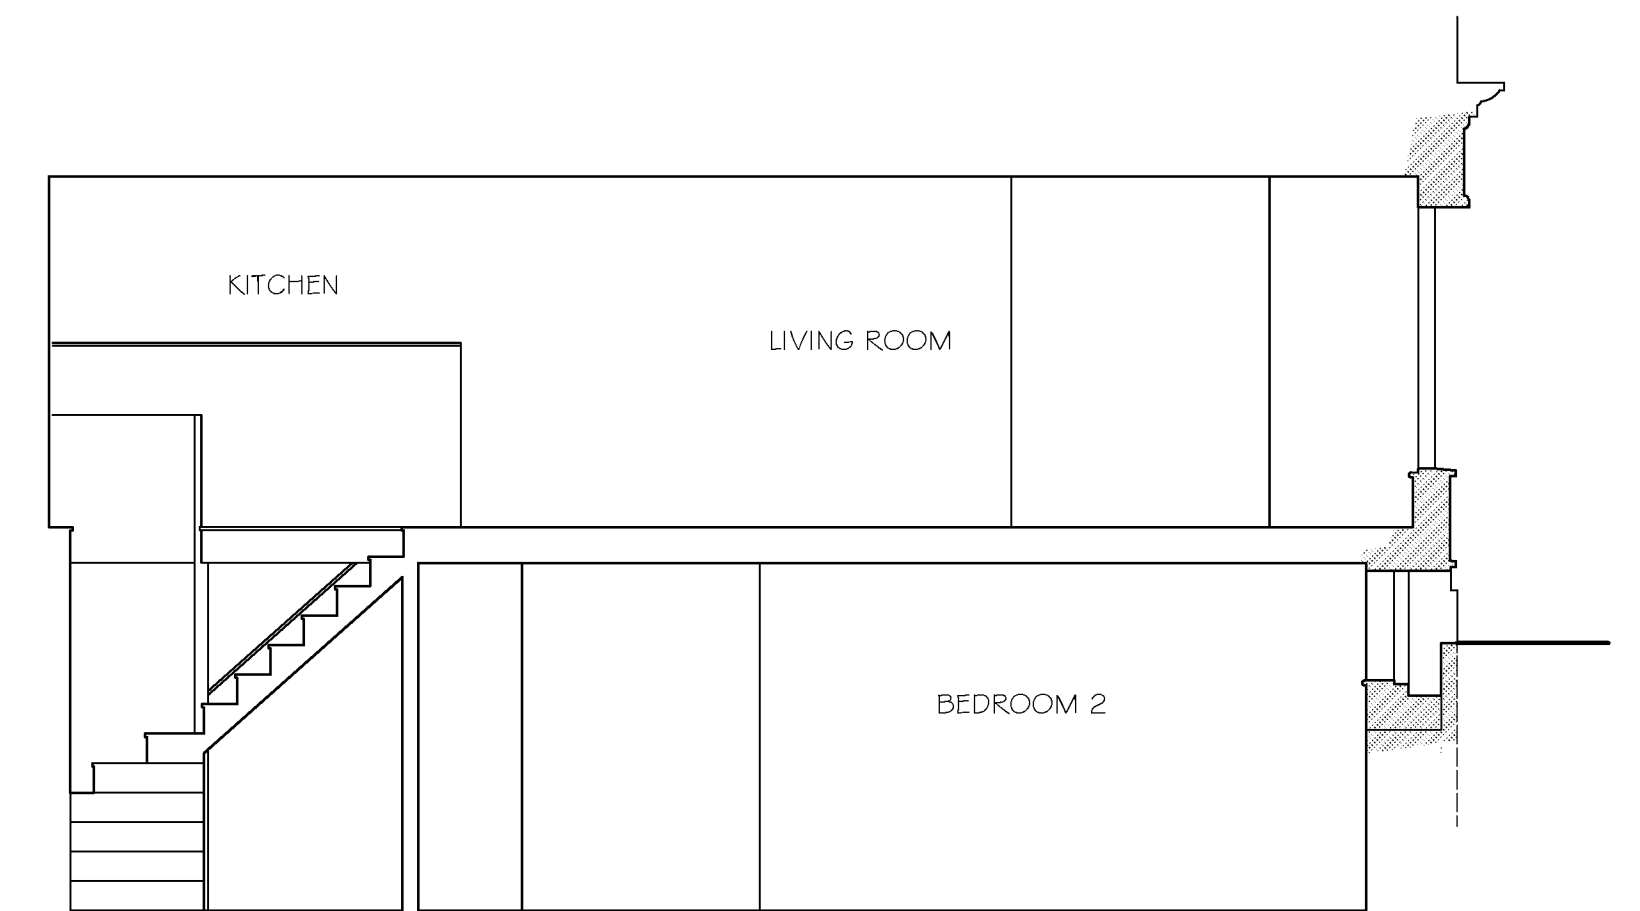

H1	67 - BEDROOM 2 - SIZE CORRECTED, GATES REMOVED	OCT '20
G	FIRE EXIT CORRIDOR AND GATES ADDED + LUNEL CHANGED	AUG '20
REV	DESCRIPTION	DATE

PROJECT

ARUNDEL INTERIORS
67-69 TARRANT STREET &
2A ARUN STREET, ARUNDEL

CLIENT

MR P STOCKLEY

DRAWING TITLE
PROPOSED ELEVATIONS
AND FLOOR PLANS

SCALE	DRAWN BY	DATE
1:50 @ A1	N/A	Dec 18

DWG NO	020/PL01	REV. H
--------	----------	--------

Unit 3b Woodhorn Business Centre
Woodhorn Lane
Oving Chichester
West Sussex PO20 2BX
Tel 01243 774754
www.sloaneandbrown.co.uk

CHARTERED BUILDING SURVEYORS
SLOANE & BROWN
ARCHITECTURAL SERVICES