


THIS DRAWING IS TO BE TAKEN IN CONJUNCTION WITH THE SCALE AND ARE TO BE CHECKED AND APPROVED BY THE ARCHITECT BEFORE ANY CONSTRUCTION WORK IS COMMENCED. THE DRAWING IS TO BE USED AS A GUIDE ONLY AND DOES NOT REPRESENT A GUARANTEE OF ANY KIND. THE ARCHITECT IS NOT RESPONSIBLE FOR ANY CONSTRUCTION WORK THAT IS NOT IN ACCORDANCE WITH THE DRAWING. 




NORTH ELEVATION




EAST ELEVATION

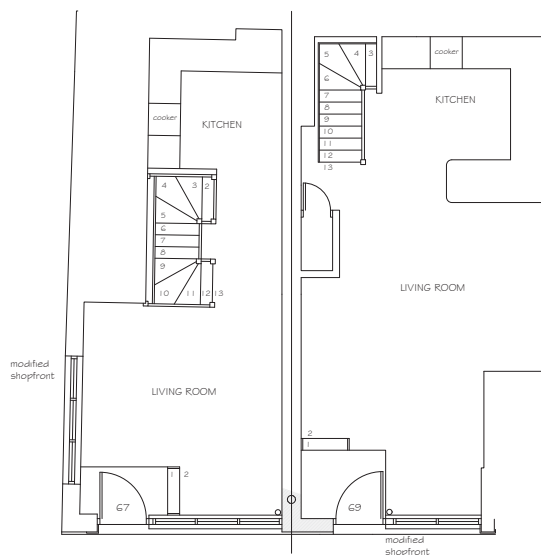


GROUND FLOOR PLAN

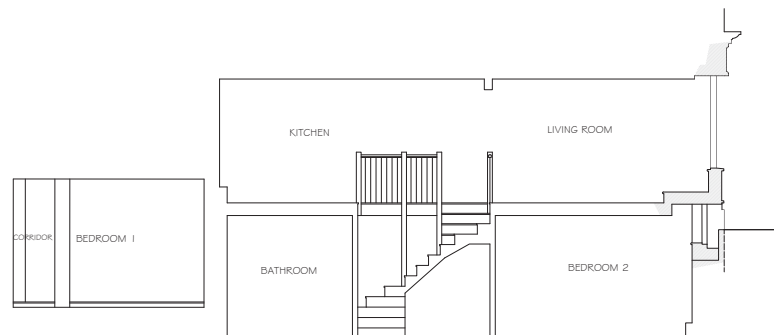

LONG SECTION - 67

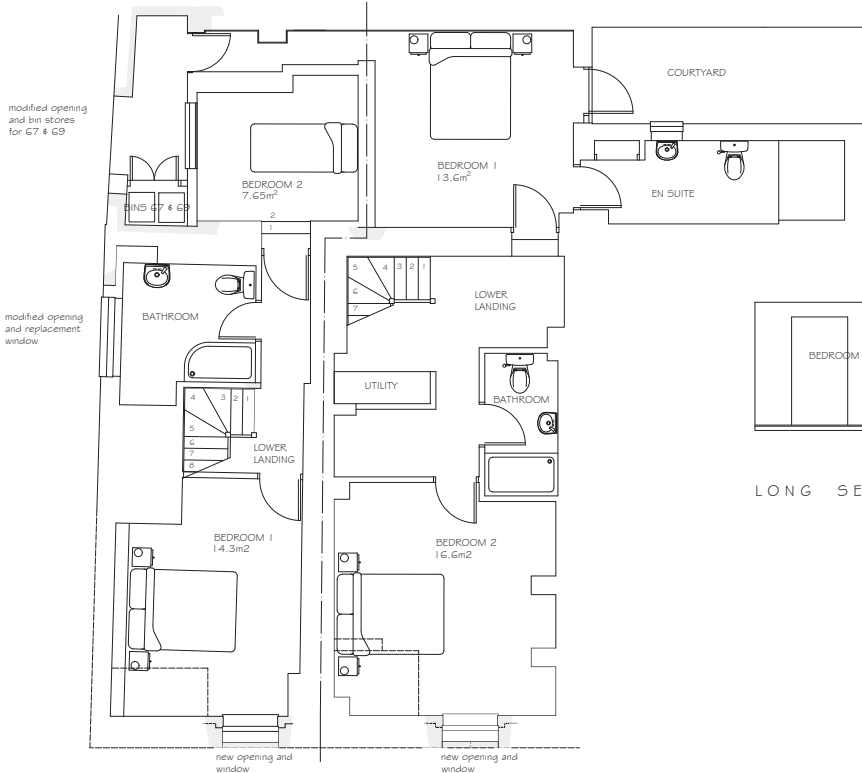

BASEMENT FLOOR PLAN

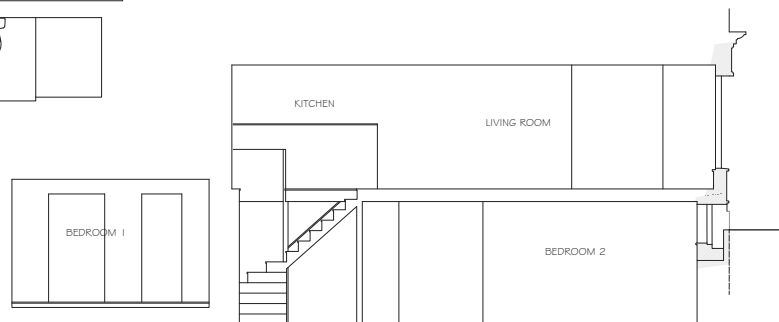

LONG SECTION - 69

H 67 - BEDROOM 2 - SIZE CORRECTED. OCT 20
G GATES REMOVED. OCT 20
REV DESCRIPTION DATE

PROJECT

ARUNDEL INTERIORS
67-69 TARRANT STREET &
2A ARUN STREET, ARUNDEL

CLIENT

MR P STOCKLEY

DRAWING TITLE

PROPOSED ELEVATIONS
AND FLOOR PLANS

SCALE 1:50 @ A1

DRAWN BY 820/PLO1

DATE Dec 18

REV. 11