




NOTES
ALL DIMENSIONS TO BE TAKEN IN PREFERENCE TO SCALE AND
ARE TO BE CHECKED ON SITE PRIOR TO COMMENCING WORK.
THIS DRAWING IS TO BE READ IN CONJUNCTION WITH ALL OTHER
DOCUMENTS RELATING TO THIS PROJECT.
ANY DISCREPANCIES ARE TO BE REFERRED IMMEDIATELY TO THE
PROJECT DESIGNER.
THIS DRAWING IS COPYRIGHT AND SHOULD NOT BE USED OR
REPRODUCED WITHOUT PERMISSION.
IT IS THE CONTRACTOR'S RESPONSIBILITY TO ENSURE COMPLIANCE
WITH THE BUILDING REGULATIONS.

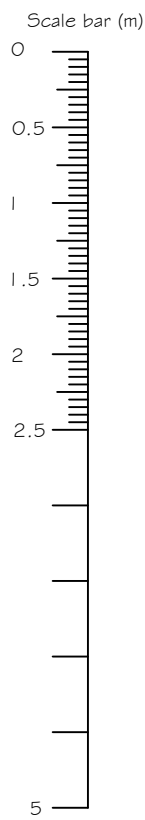


NORTH ELEVATION

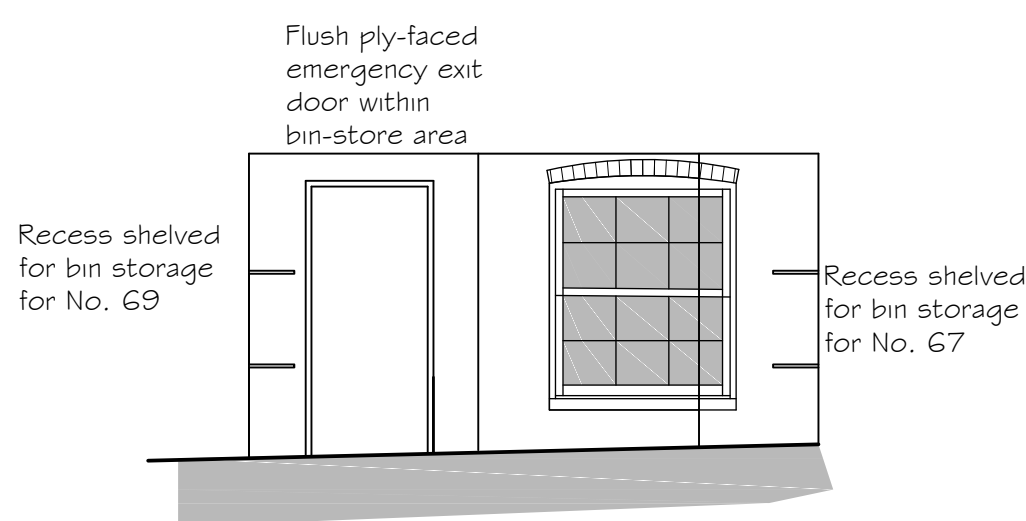


ELEVATION WITHIN
BIN STORE AREA

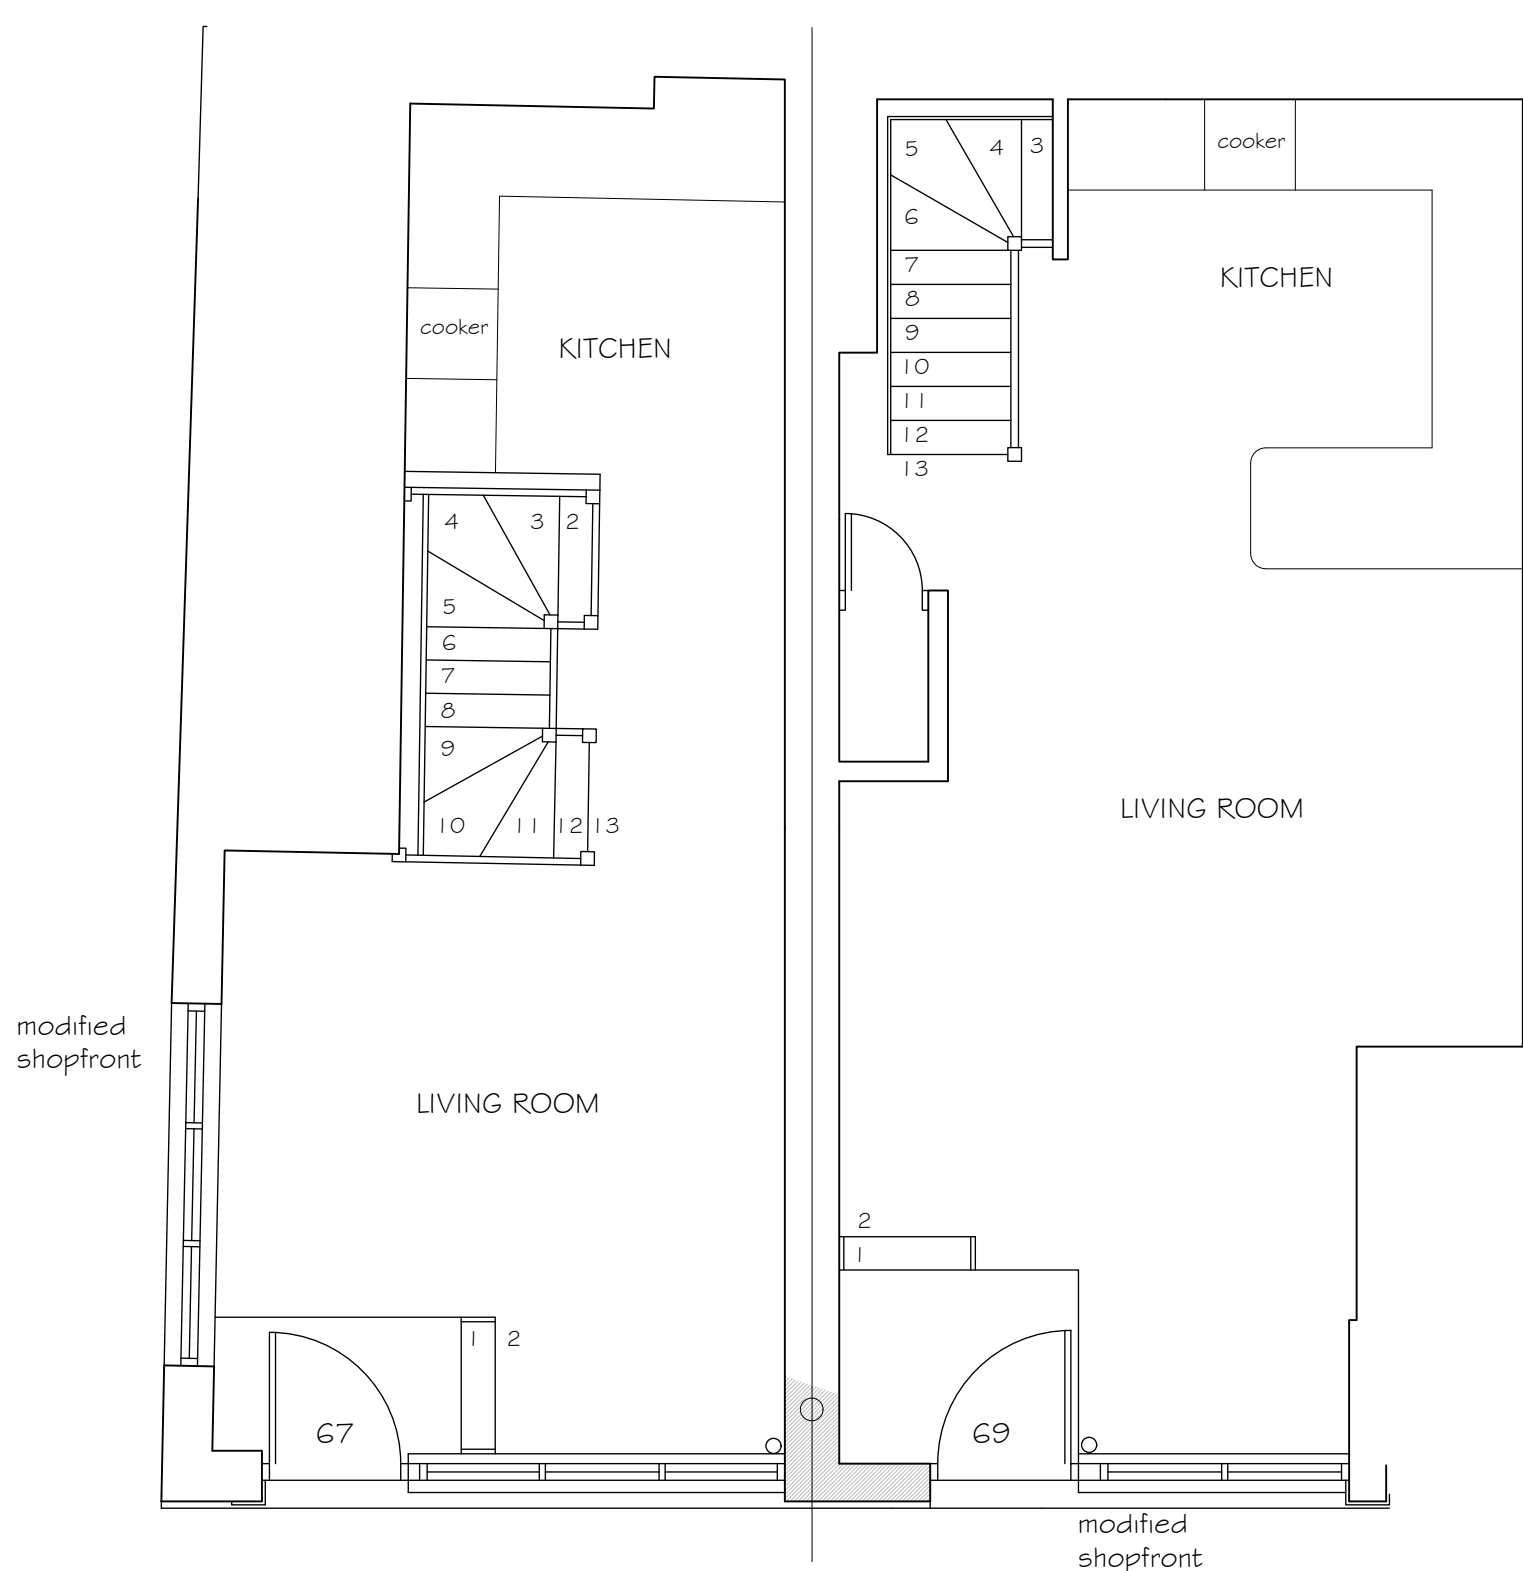


GROUND FLOOR PLAN

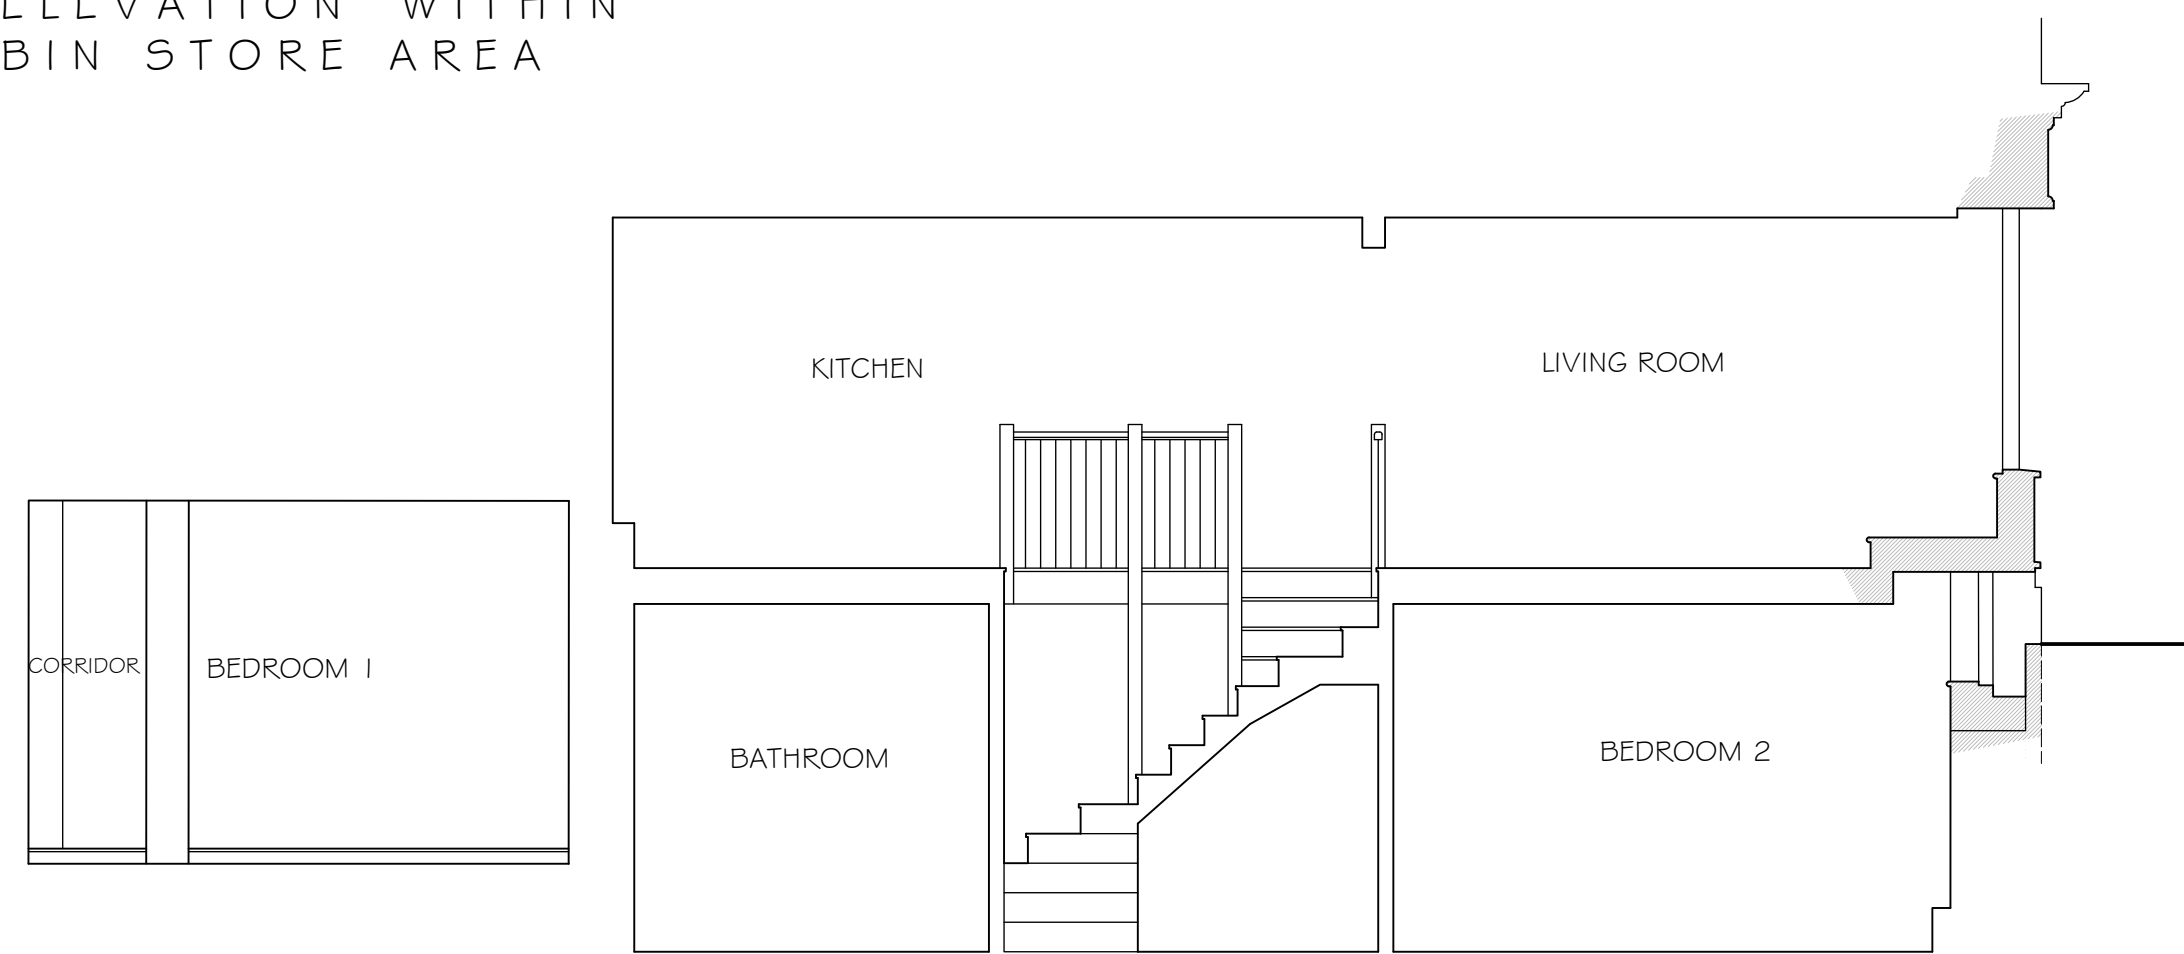

LONG SECTION - 67

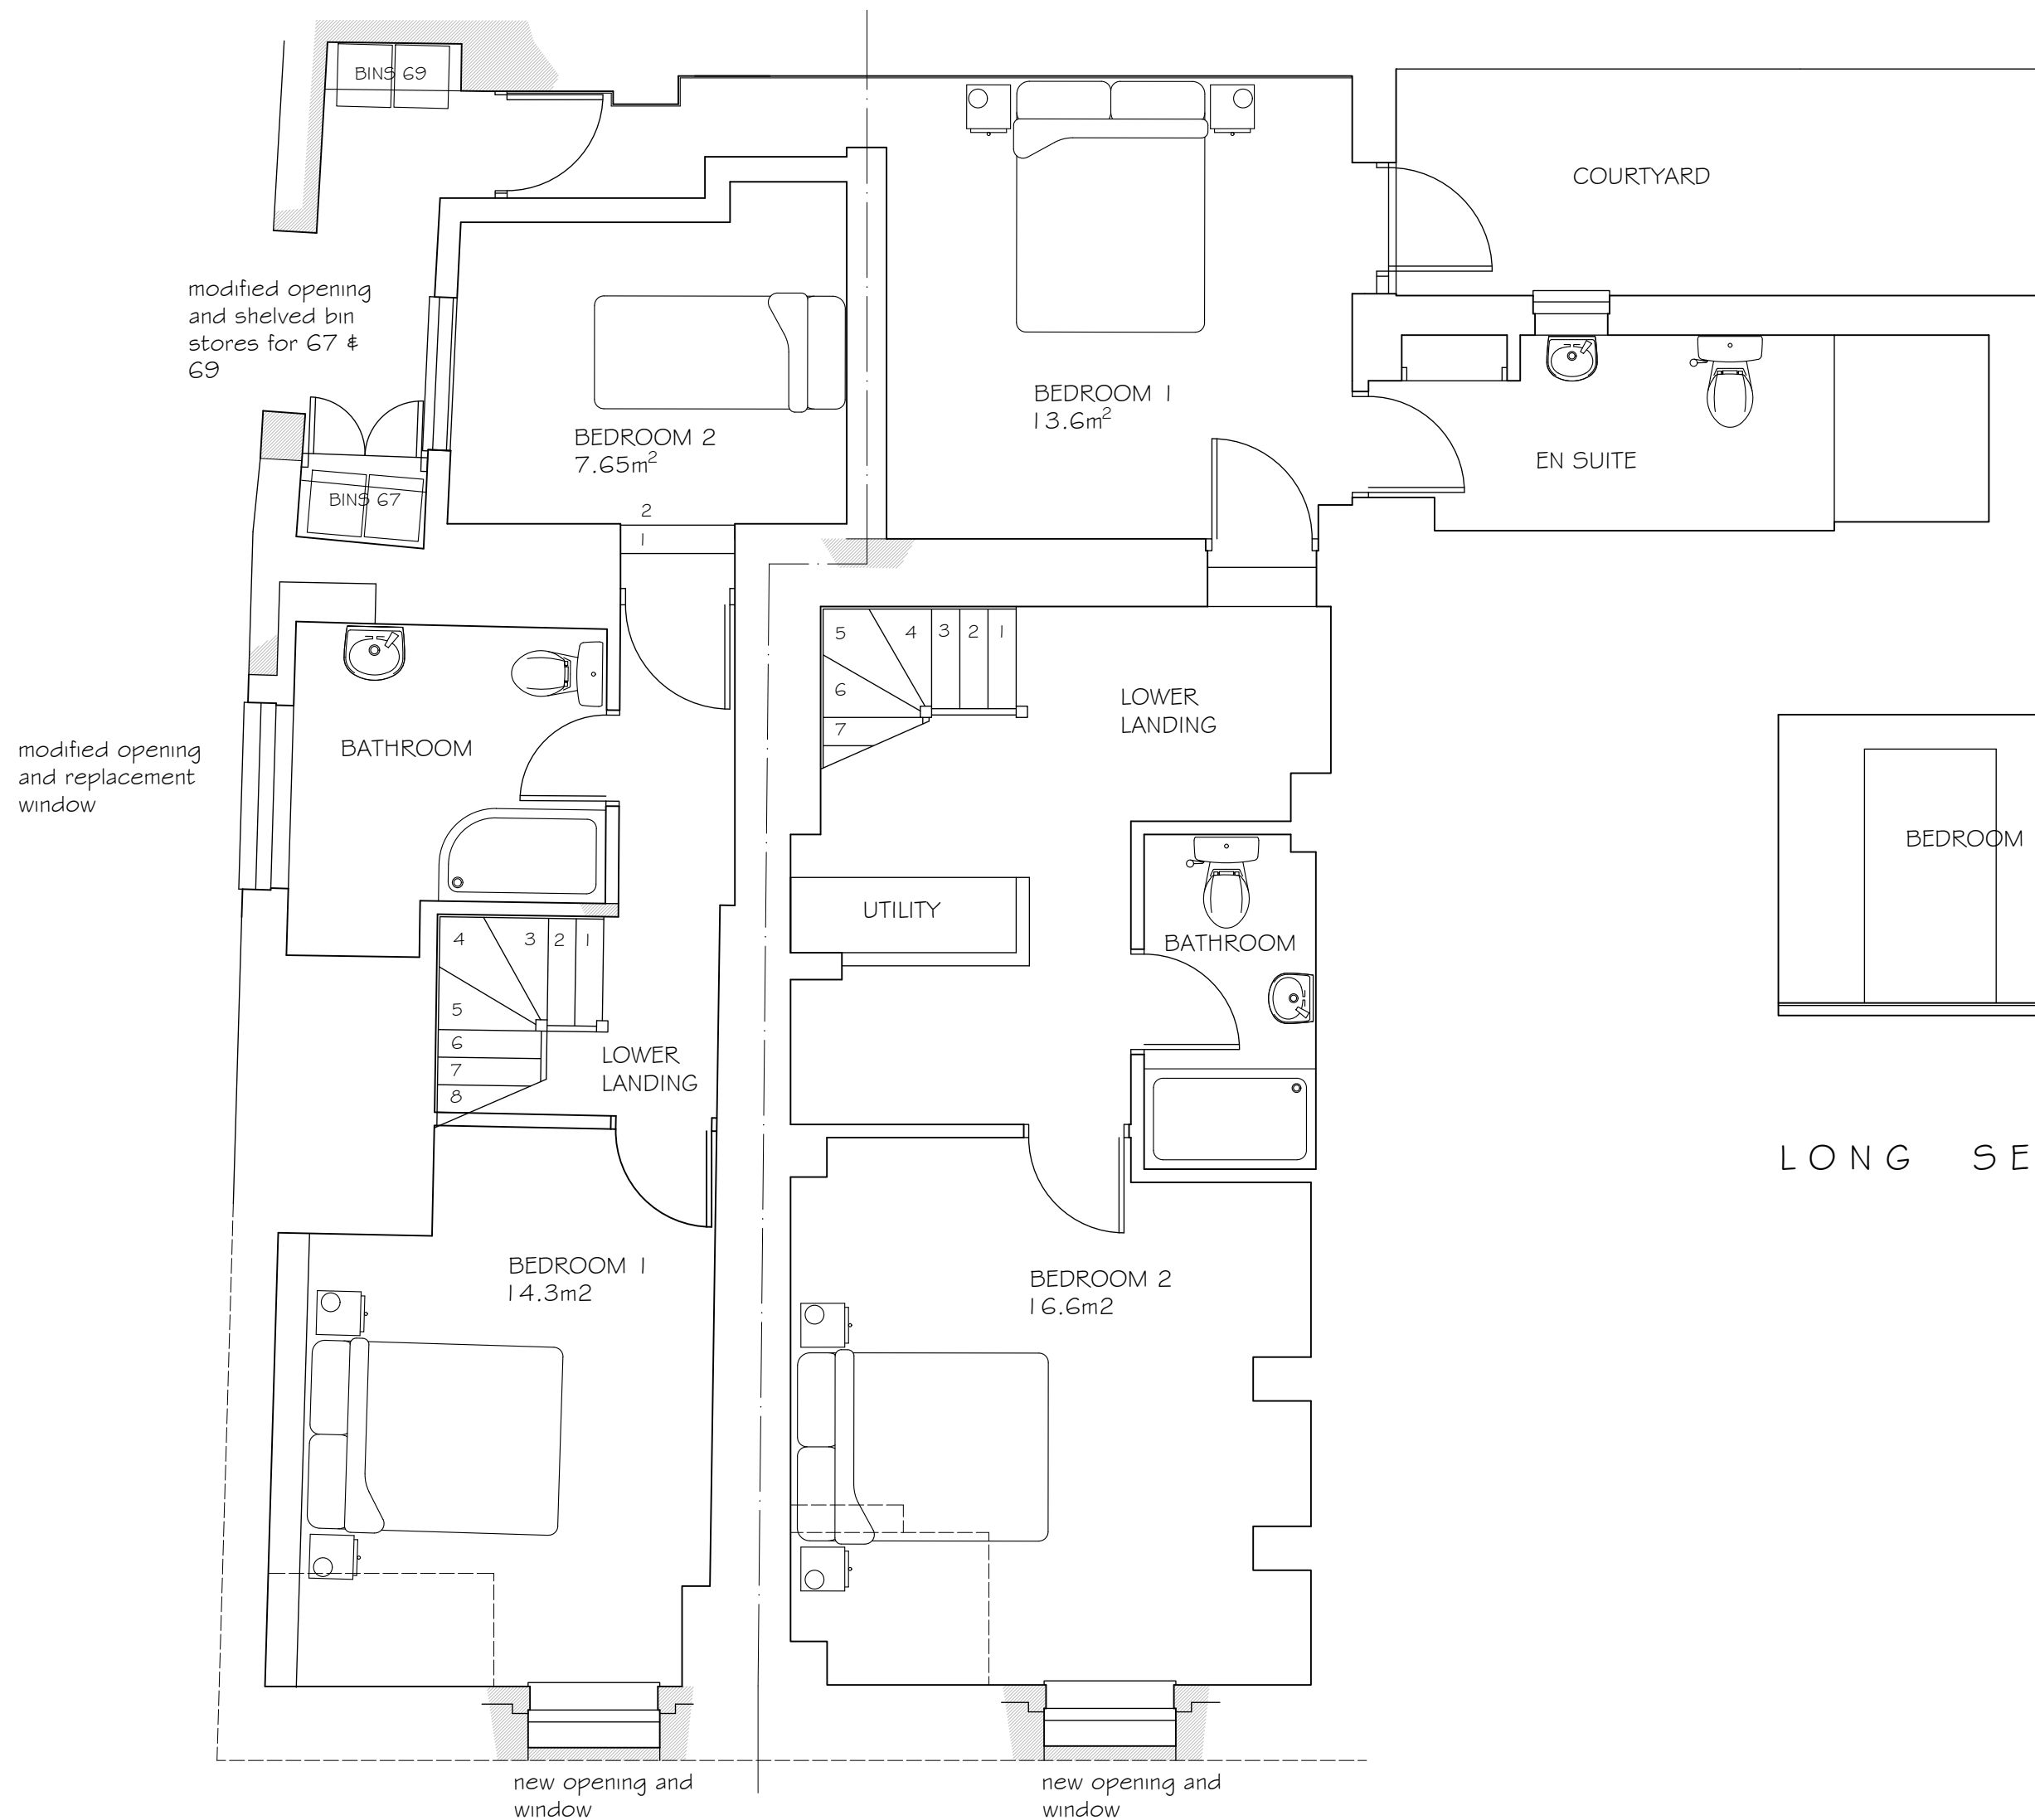

BASEMENT FLOOR PLAN

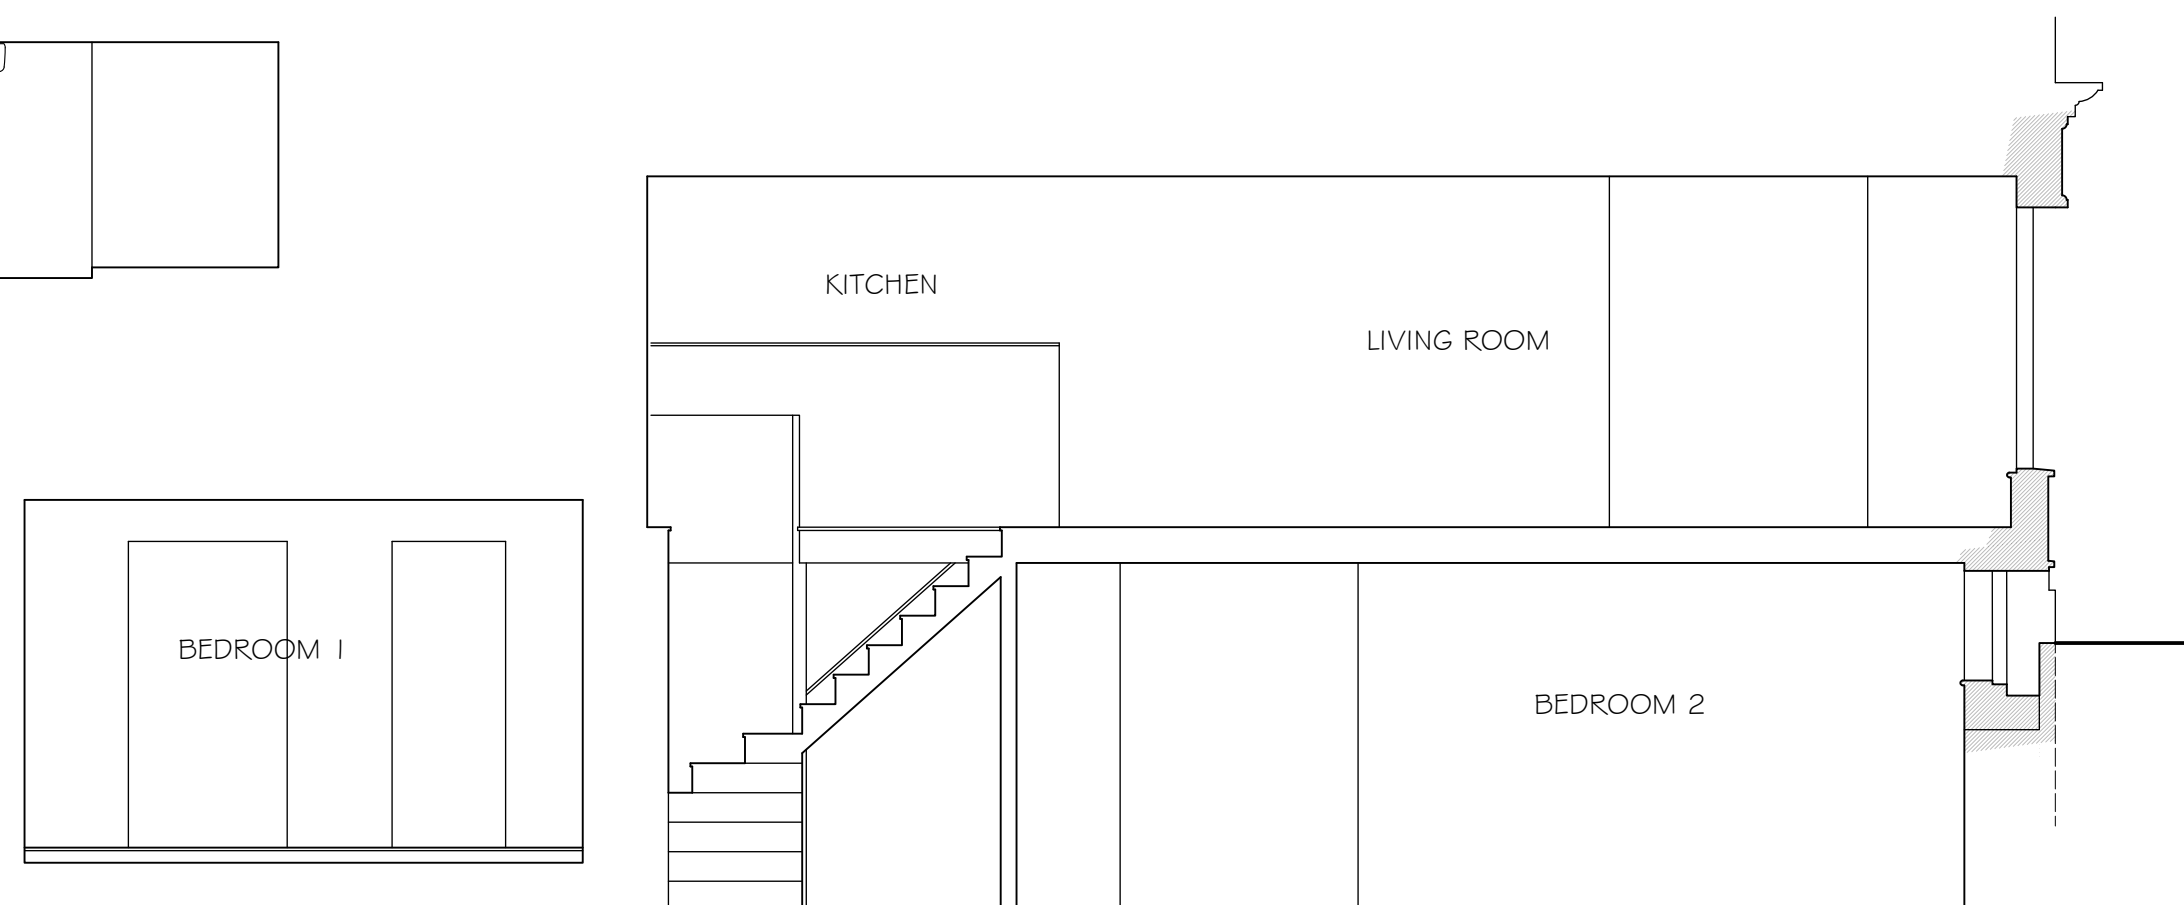

LONG SECTION - 69

J	ELEVATION WITHIN BIN STORE AREA ADDED	OCT '20
H	67 - BEDROOM 2 - SIZE CORRECTED, GATES REMOVED	OCT '20
G	FIRE EXIT CORRIDOR AND GATES ADDED * UNTEL CHANGED	AUG '20
REV	DESCRIPTION	DATE

PROJECT

ARUNDEL INTERIORS
67-69 TARRANT STREET &
2A ARUN STREET, ARUNDEL

CLIENT

MR P. STOCKLEY

DRAWING TITLE
PROPOSED ELEVATIONS
AND FLOOR PLANS

SCALE	DRAWN BY	DATE
1:50 @ A1	MJV	Dec 18

DWG NO	020/PLO1	REV. J
--------	----------	--------

Unit 3b Woodhorn Business Centre
Woodhorn Lane
Oving Chichester
West Sussex PO20 2BX
Tel 01243 774764
www.sloaneandbrown.co.uk

CHARTERED BUILDING SURVEYORS
SLOANE & BROWN
ARCHITECTURAL SERVICES