

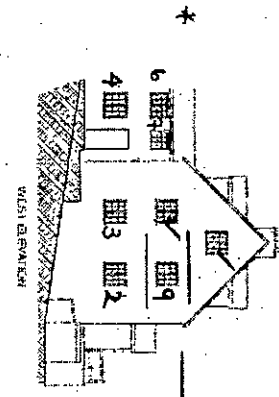
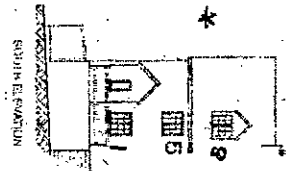
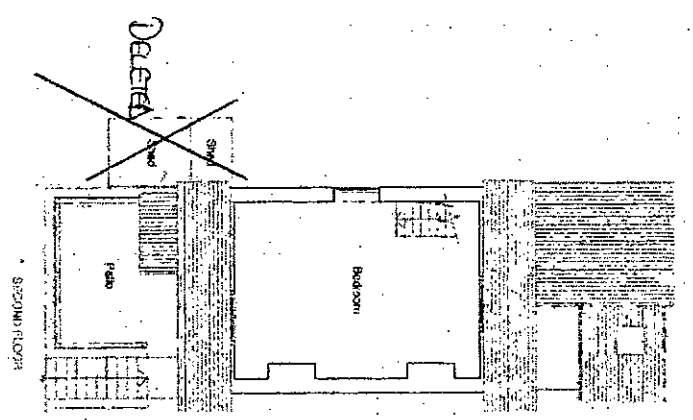


* * REPLACEMENT WINDOW NUMBERS CORRESPOND TO ABOVE.

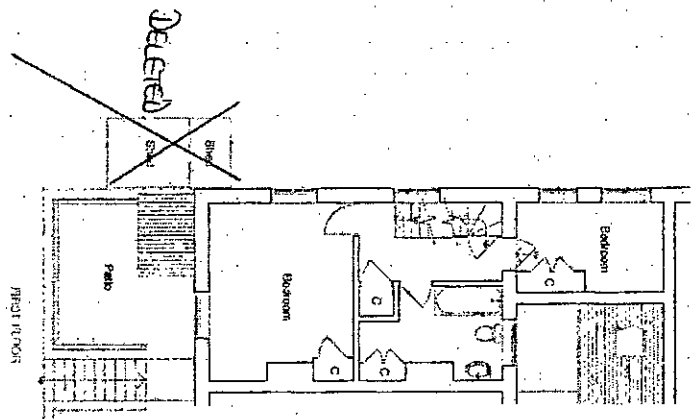

AREAS OF BUILDING WALL TO WEST ELEVATION.

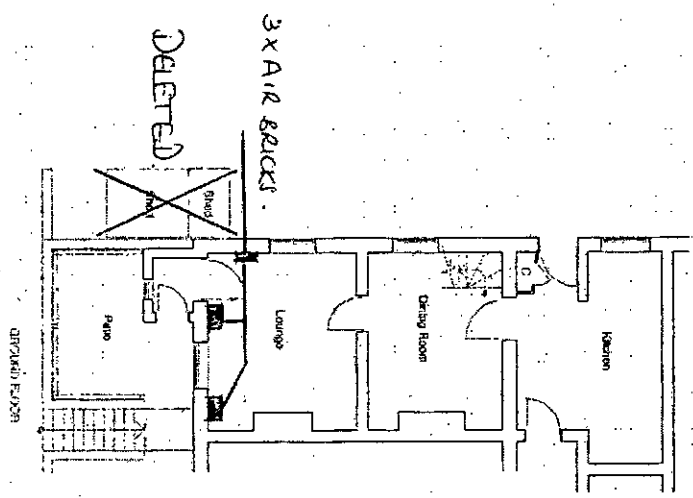

THESE PLANS ARE THE PROPERTY OF THE ARCHITECT AND ARE NOT TO BE REPRODUCED OR USED IN ANY MANNER WITHOUT HIS WRITTEN CONSENT.

NEW PLAN	
24 South Street, Adelaide	
Scale: 1/4" = 1'-0"	
Prepared: Peter & Bradshaw	
Project No.	15570
Drawn By	15570
Checked By	15570
Date	15570

10/10/10
10/10/10

4, 5, 6, 7, 8 no details app wnr 48/123/13/100c