



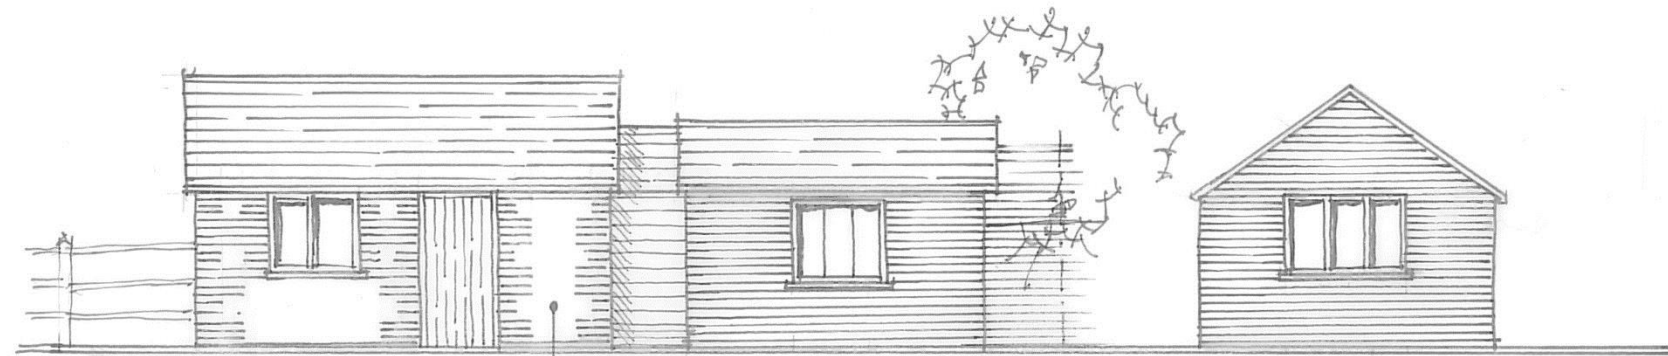


Existing and Proposed Elevations 1:100

Existing Pottery workshop
Constructed approx. 25 years ago

Existing flint and brick walls

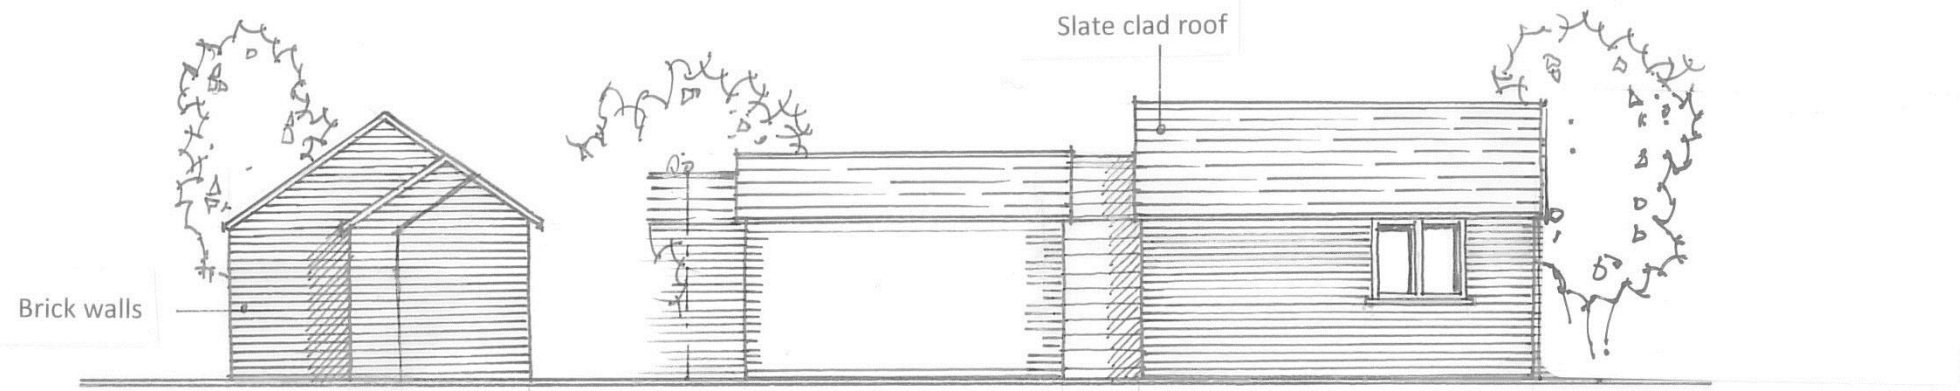

Timber framed link to be finished with dark stained
Feather edge boarding below reclaimed slate roof

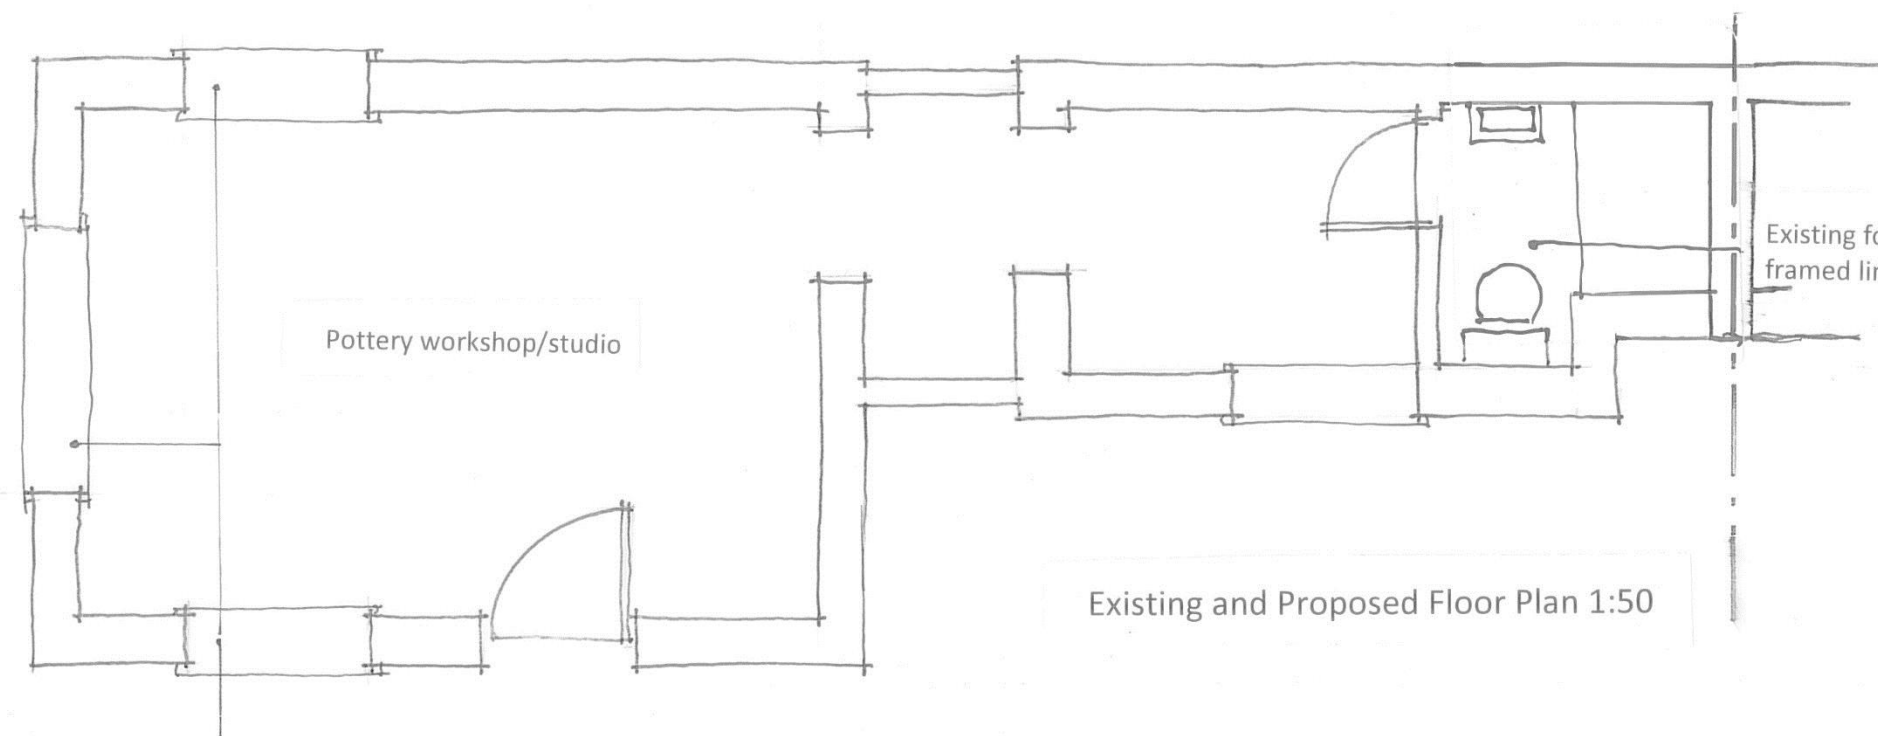

Existing and Proposed Floor Plan 1:50

Existing windows and door



Existing former outhouse and timber
framed link to Pottery workshop

84, Maltravers Street, Arundel, BN18 9DS

Existing Outbuilding Conversion
84 Maltravers Street
Arundel
West Sussex
BN18 9DS

Date Jan 2018
Scale 1:100 1:50 @ A3