

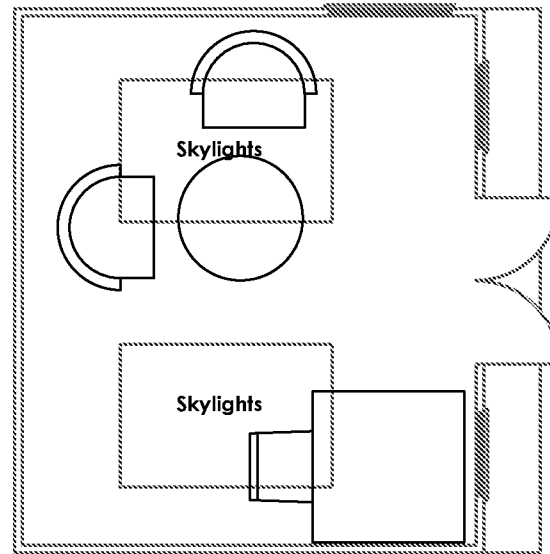


 

Proposed Side North Facing Elevation

Scale 1:50

 

Scale 1:50

Planning Application	Issued to Local Authority	Drawing Title Proposed Floor Plans		Client Susan Elizabeth Craig		 Chartered Building Surveyors Unit 5 Tungsten Building, George Street Portslade, Brighton BN41 1RA Tel. 01273 420606 Fax. 01273 420707 e-mail: info@stuartradleyassociates.co.uk
		Scale 1:50	Paper size A4	Job Title Coachmans Cottage, Kings Arms Hill, Arundel: Erection of a timber constructed outbuilding within the rear garden.		
		Drawn by MT	Date Jan 2019			
		Drawing No. MT/CHA/PL/008	Rev.			
Status						