



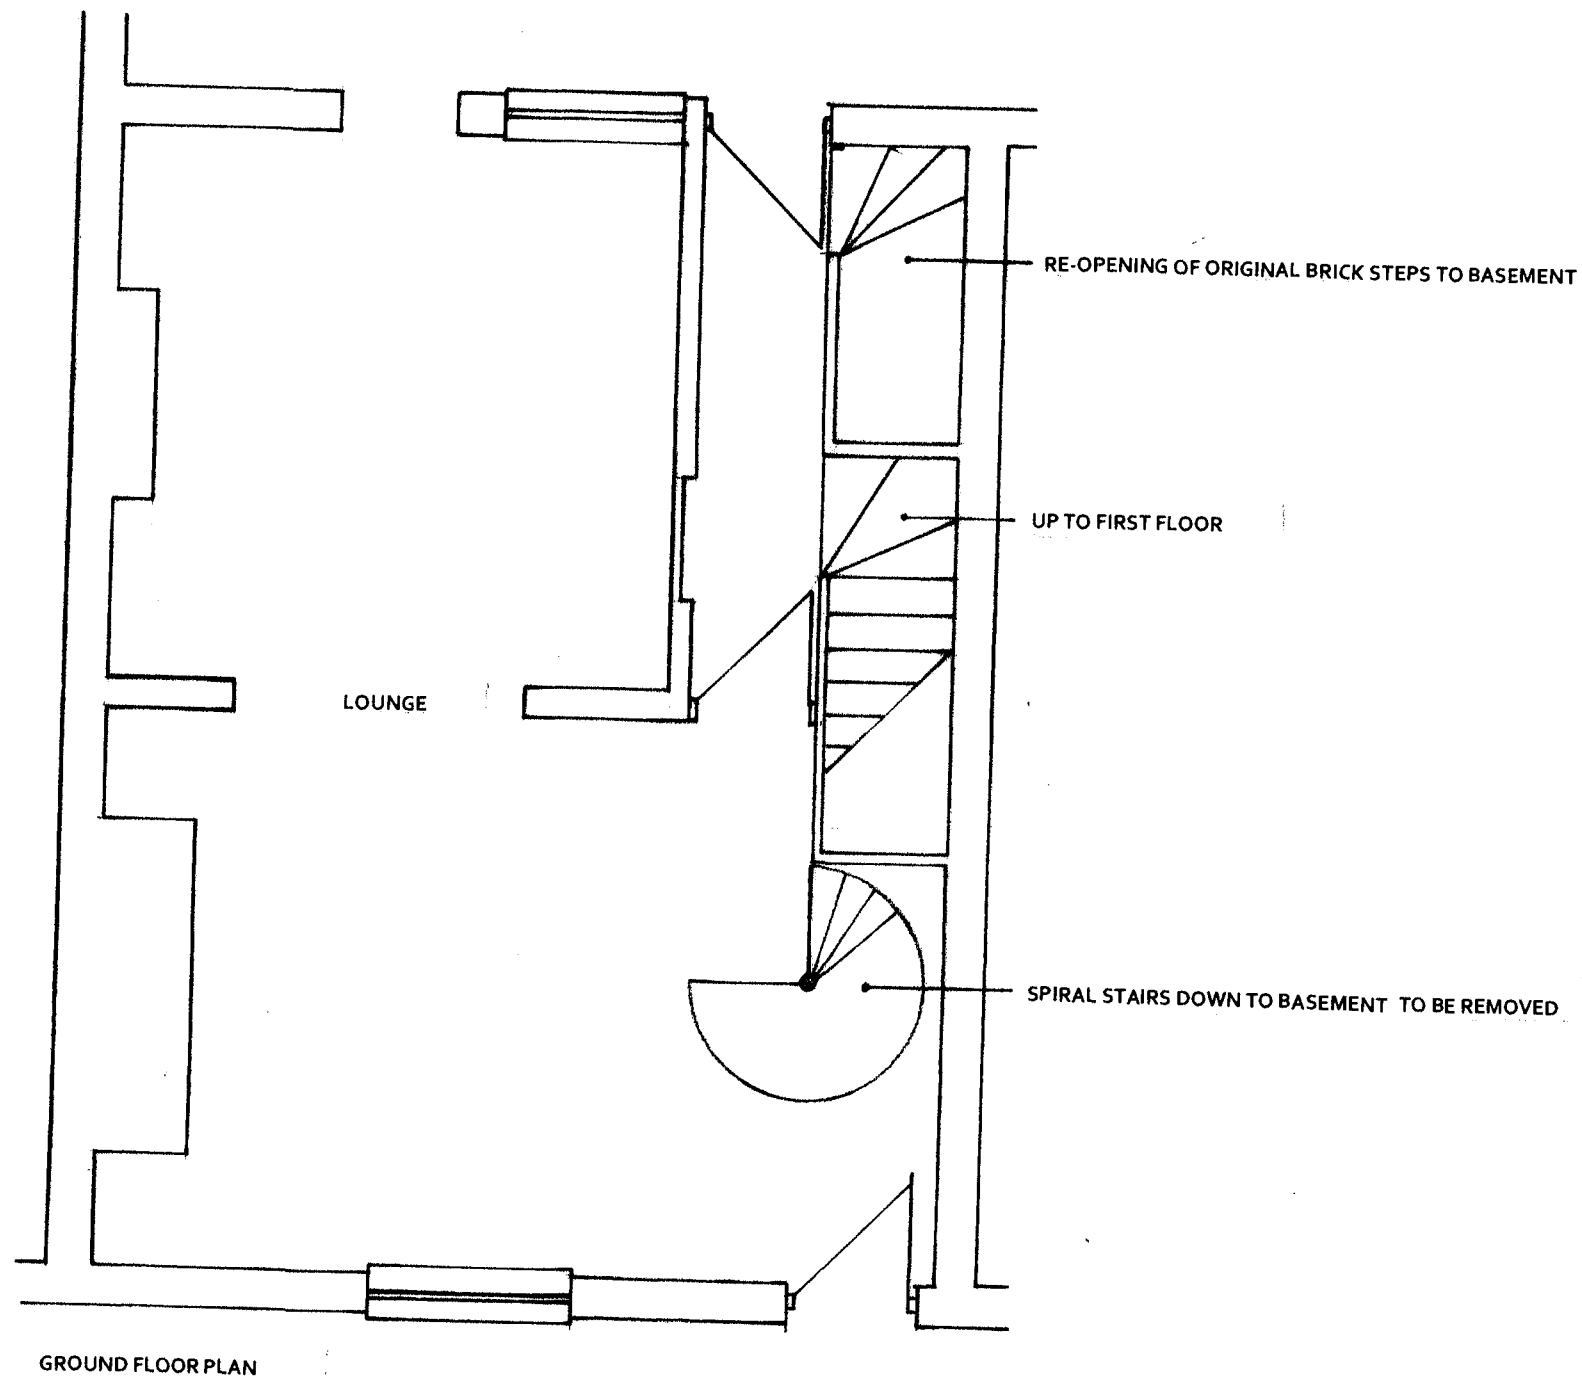

SCALE METRES

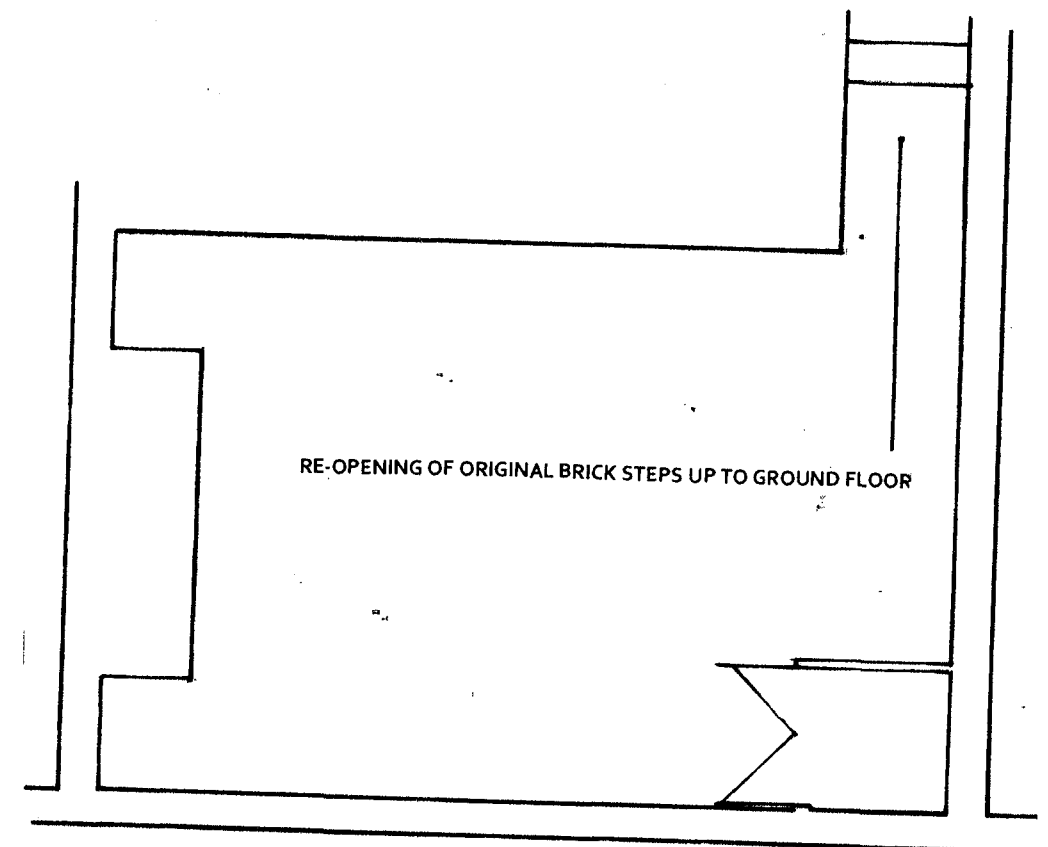

BASEMENT FLOOR PLAN
PROPOSED

TUNMORE DESIGN and BUILD
UNIT 2 HOLLYACRE TODDINGTON LANE
LITTLEHAMPTON W.SUSSEX
BN17 7PP

t: 01903 723791
e: contact@tunmoredesign.co.uk
f: 01903 731825

Removal of spiral staircase from ground
floor to basement, reinstating floor,
re-opening of original brick steps to
basement

25A King Street ARUNDEL
W.Sussex. BN18 9BJ

GROUND FLOOR LAYOUT AND
PROPOSED BASEMENT PLAN

Date.	Scale.	Drawn.
Feb-20	1.50 @ A3	TT

Dwg No	Revn: 1. PROPOSED BASEMENT FLOOR PLAN ADDED
25AKS	27.2.20