




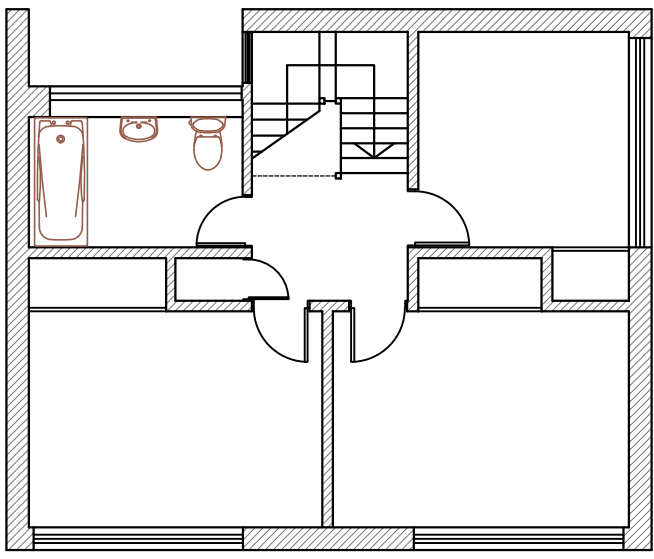


FIRST FLOOR PLAN
[existing]
1:100

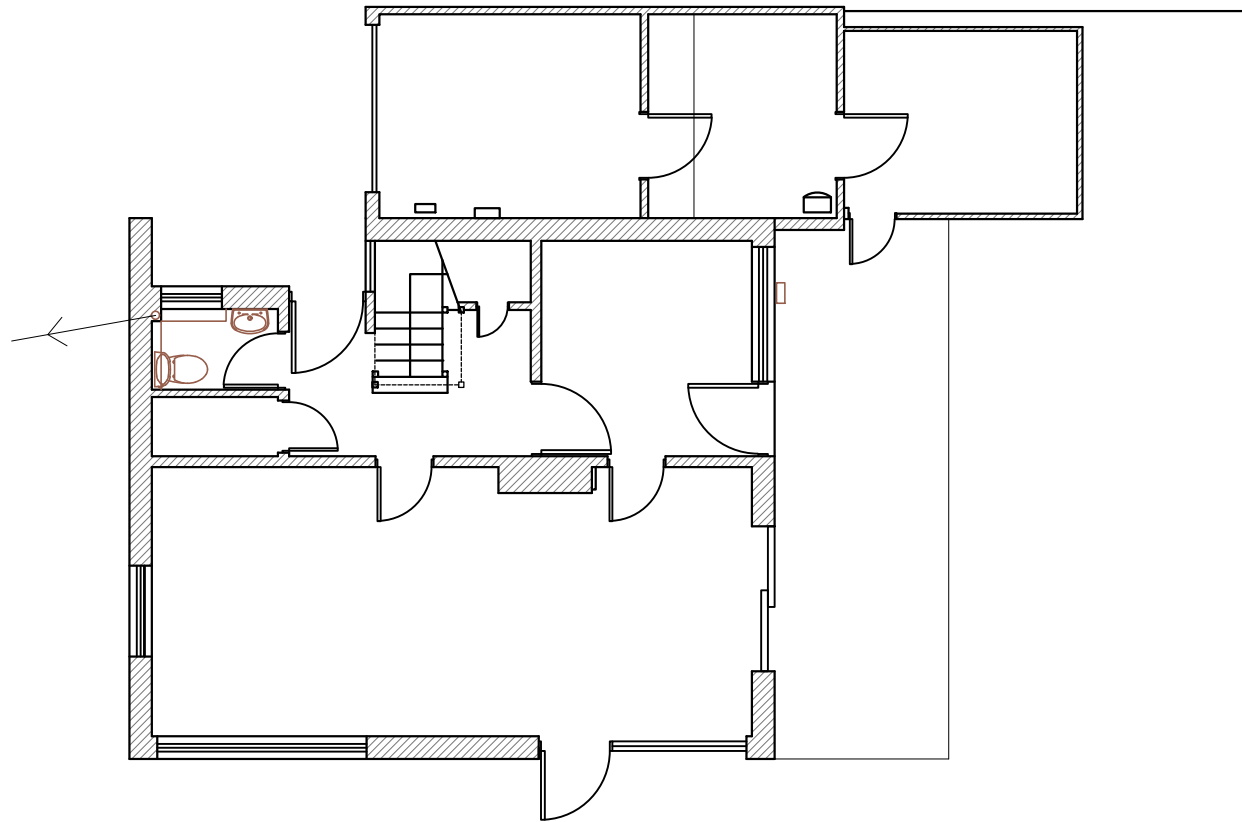

GROUND FLOOR PLAN
[existing]
1:100

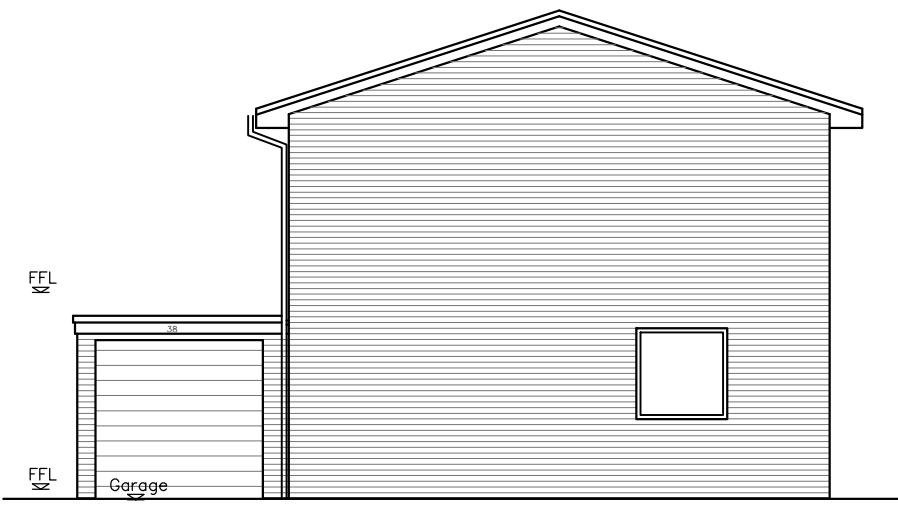

WEST ELEVATION
[existing]
1:100

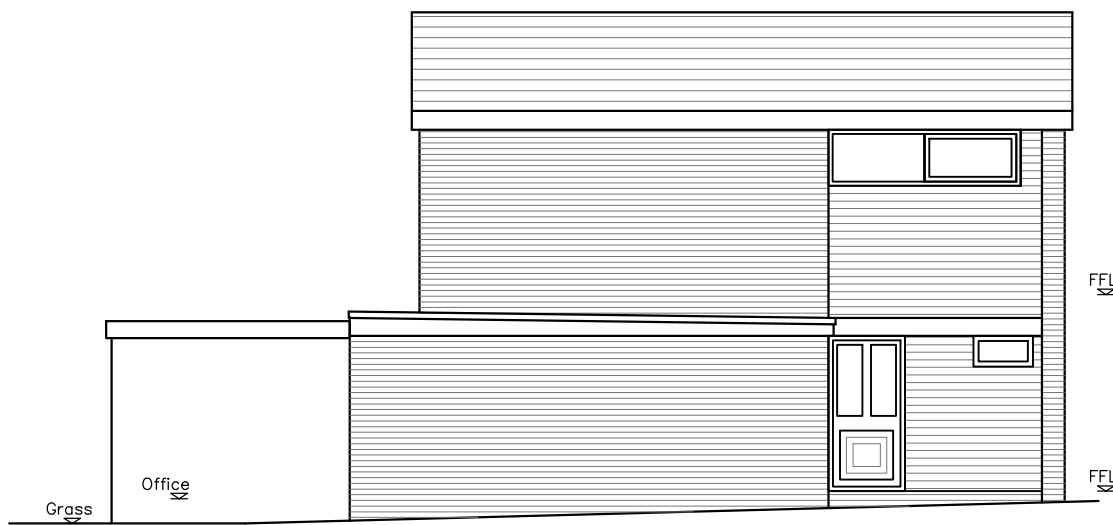


NORTH ELEVATION
[existing]
1:100



SOUTH ELEVATION
[existing]
1:100



EAST ELEVATION
[existing]
1:100

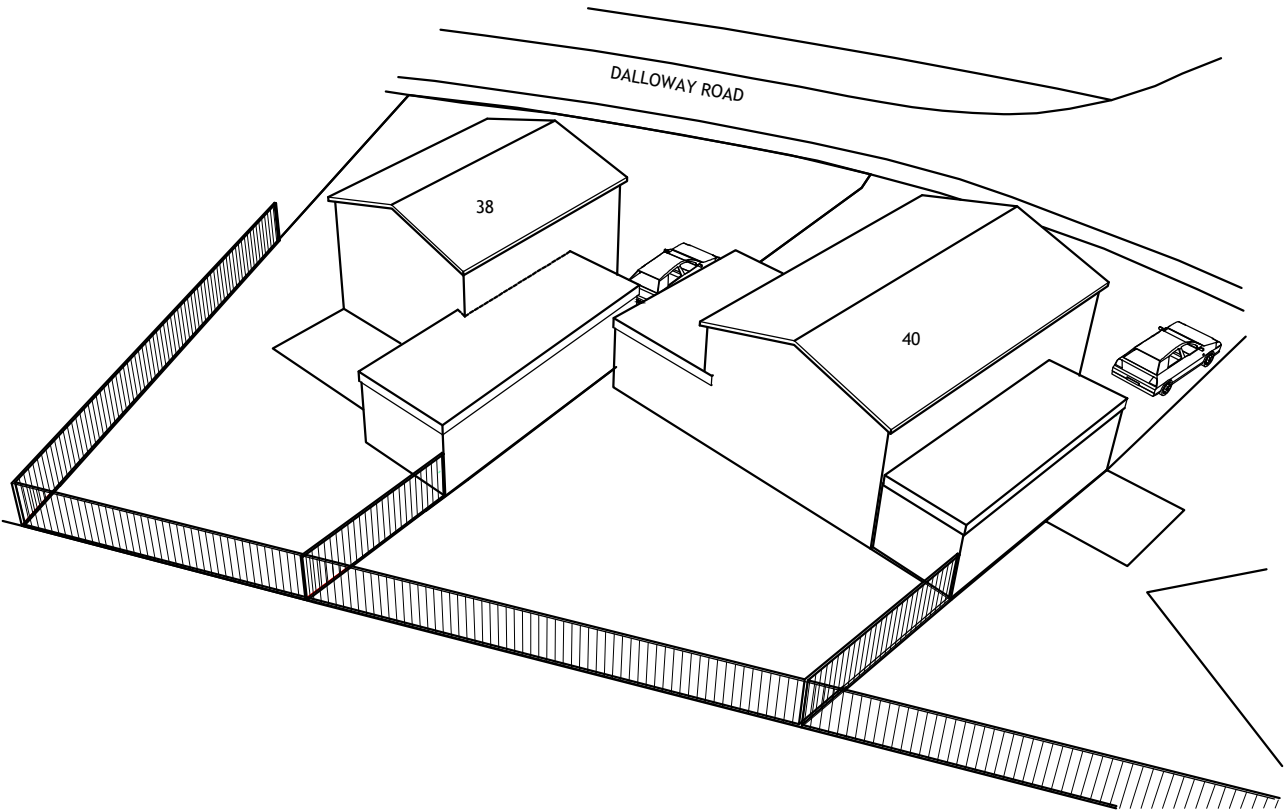

MASSING DIAGRAM
[existing]

NOTES:


Dimensions to be checked on site before commencing work. Any discrepancies shall be reported to the architect immediately.

Do not scale from these drawings except for planning purposes.




Use figured dimensions only.

Where applicable this drawing is to be read in conjunction with other consultants' drawings.


All drawings to be read in conjunction with specification and all other drawings including structural engineer and mechanical and electrical drawings / specification

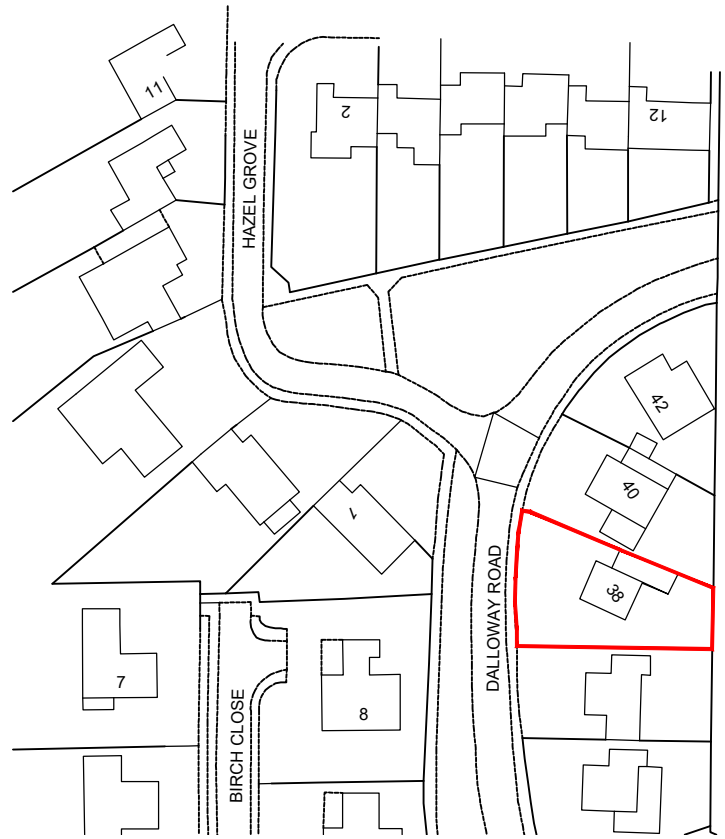

LOCATION PLAN
1:1250
Ordnance Survey
(c) Crown Copyright 2020.
All rights reserved.
Licence number 100022432

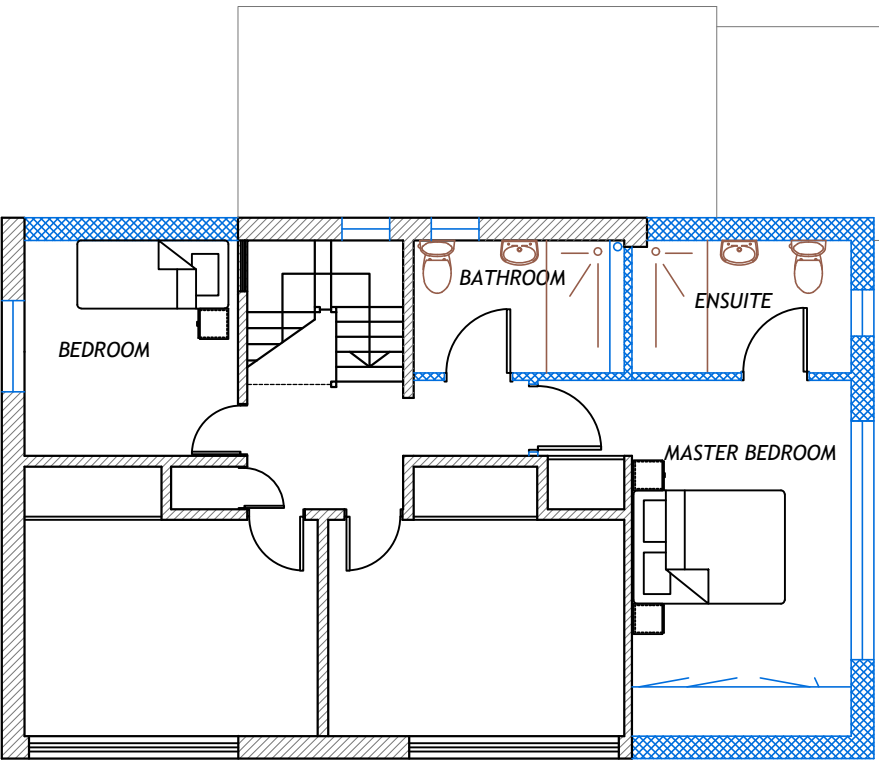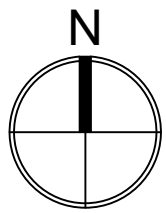 


FIRST FLOOR PLAN
[proposed]
1:100

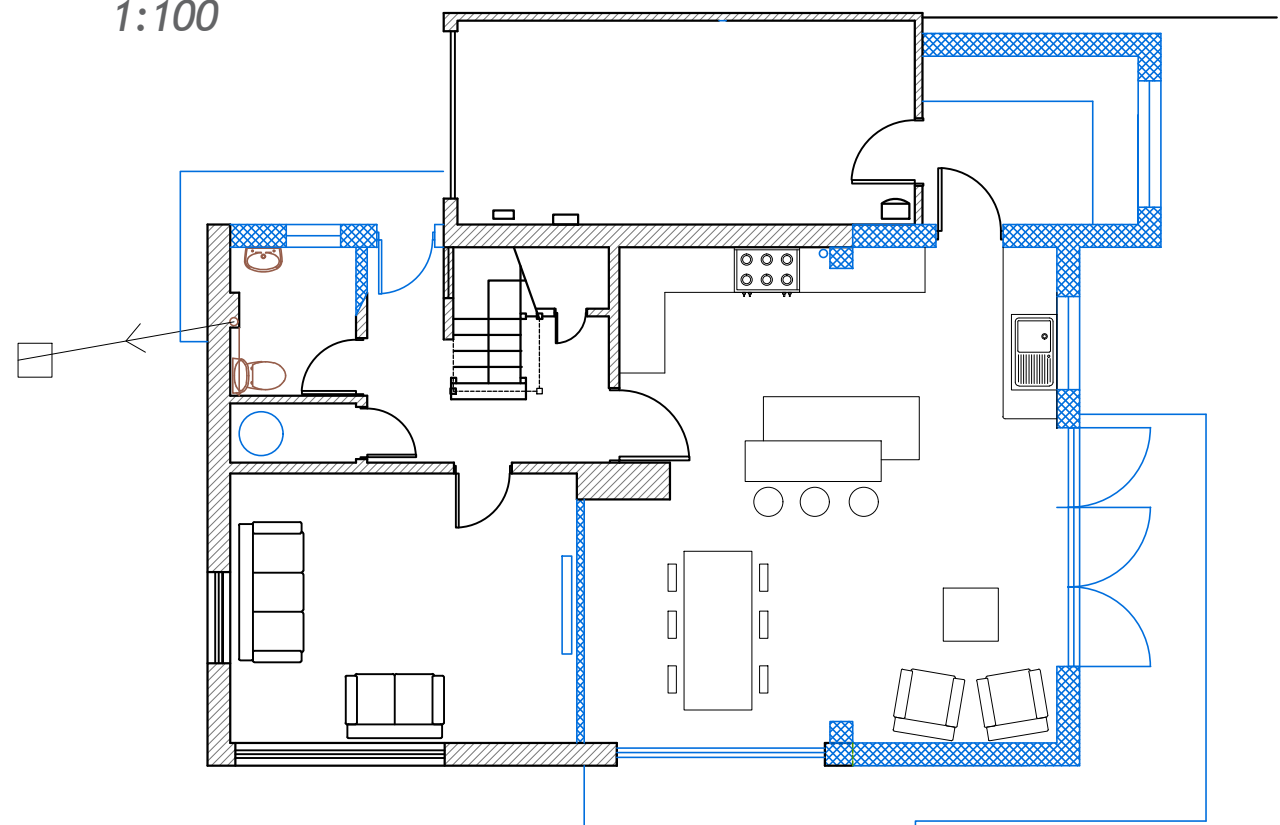


GROUND FLOOR PLAN
[proposed]
1:100




WEST ELEVATION
[proposed]
1:100

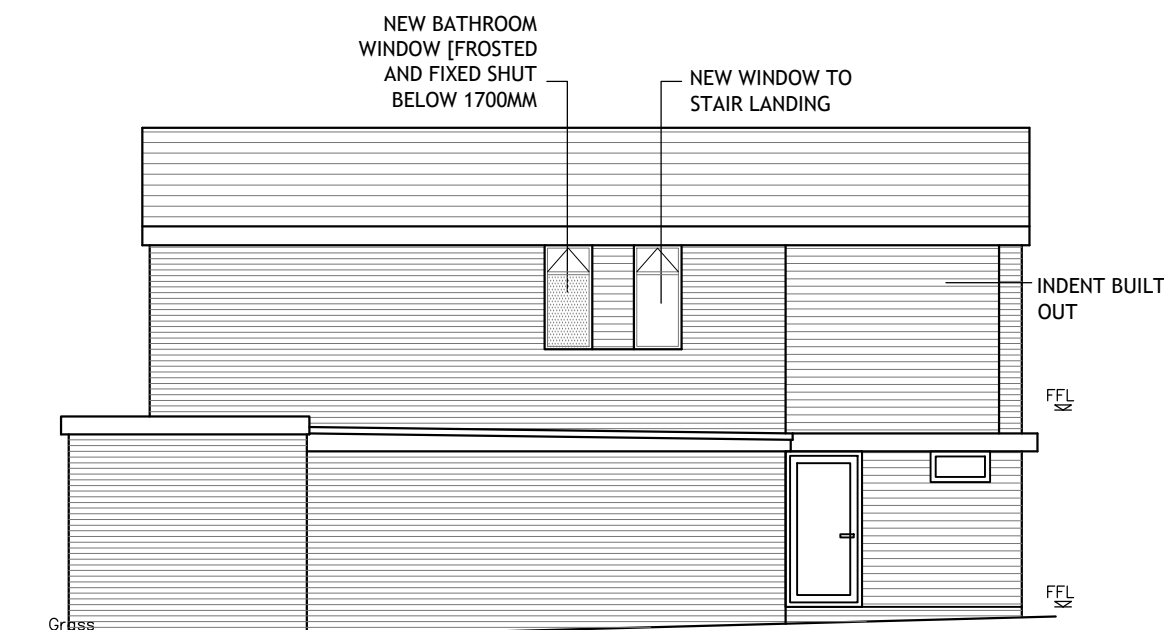


NORTH ELEVATION
[proposed]
1:100

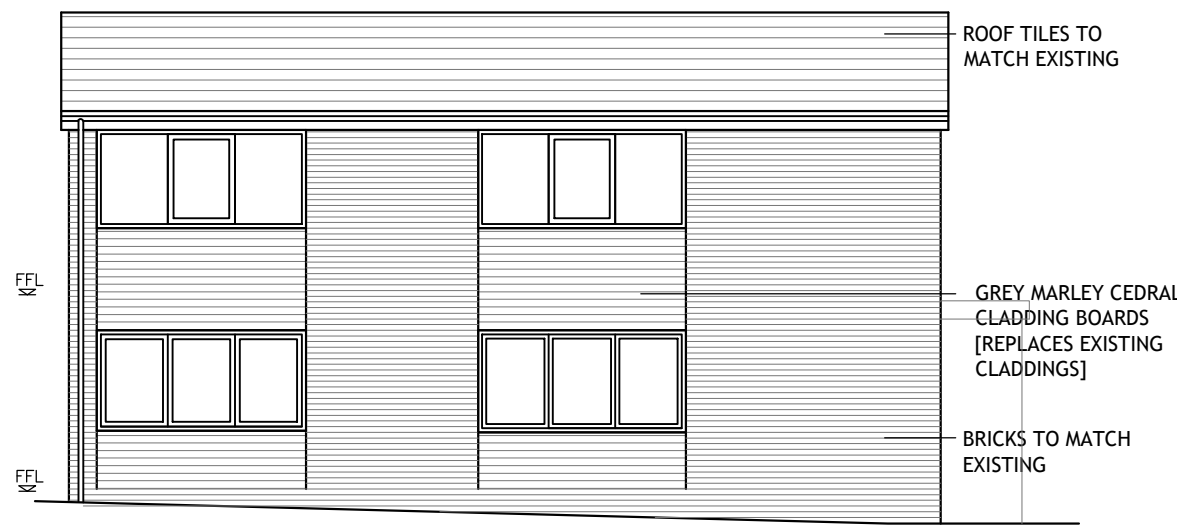

SOUTH ELEVATION
[proposed]
1:100

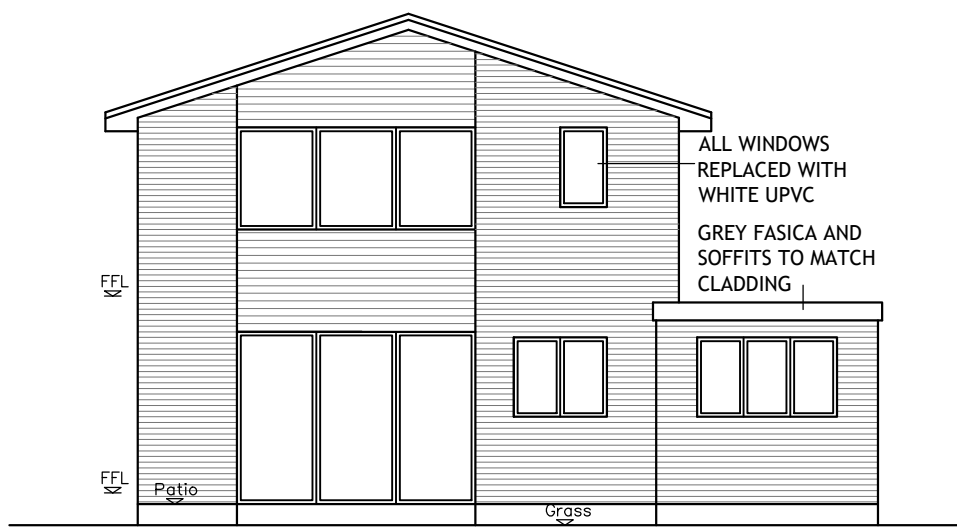



EAST ELEVATION
[proposed]
1:100

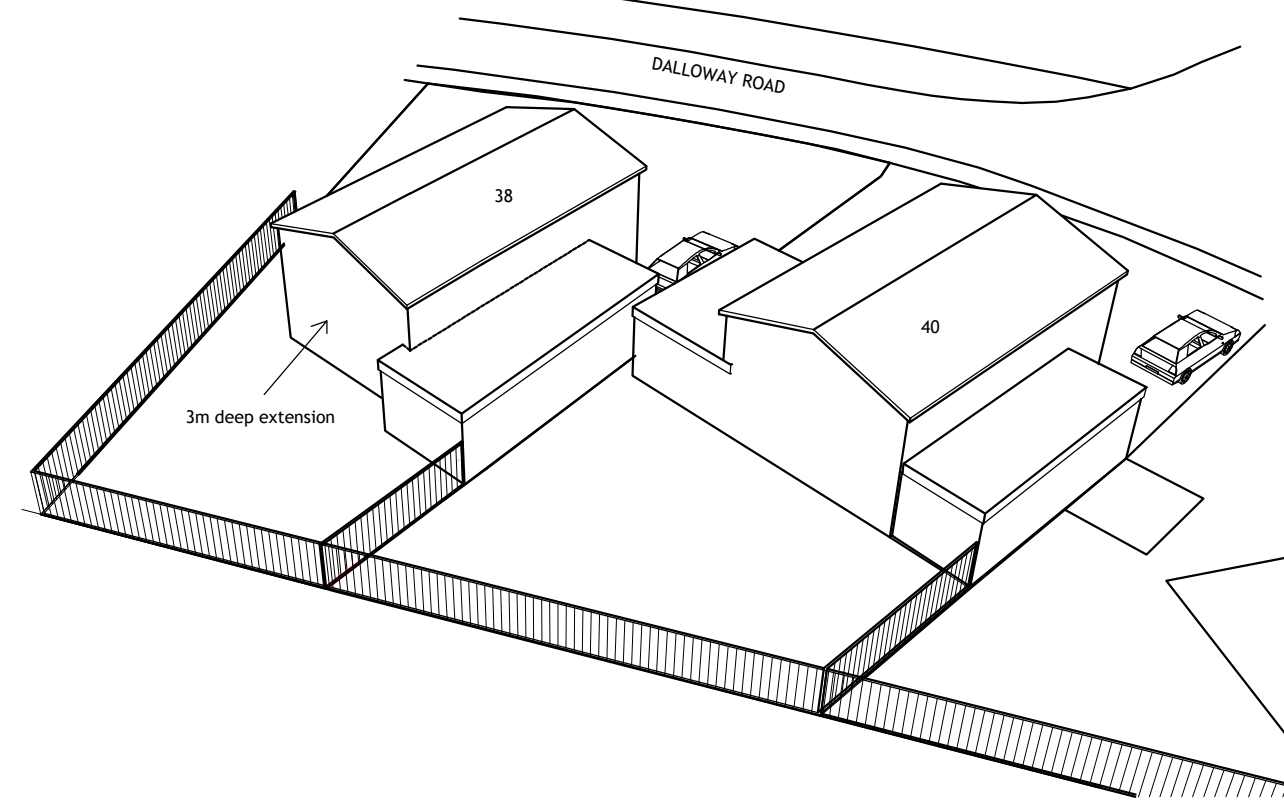

MASSING DIAGRAM
[proposed]



BLOCK PLAN
1:500

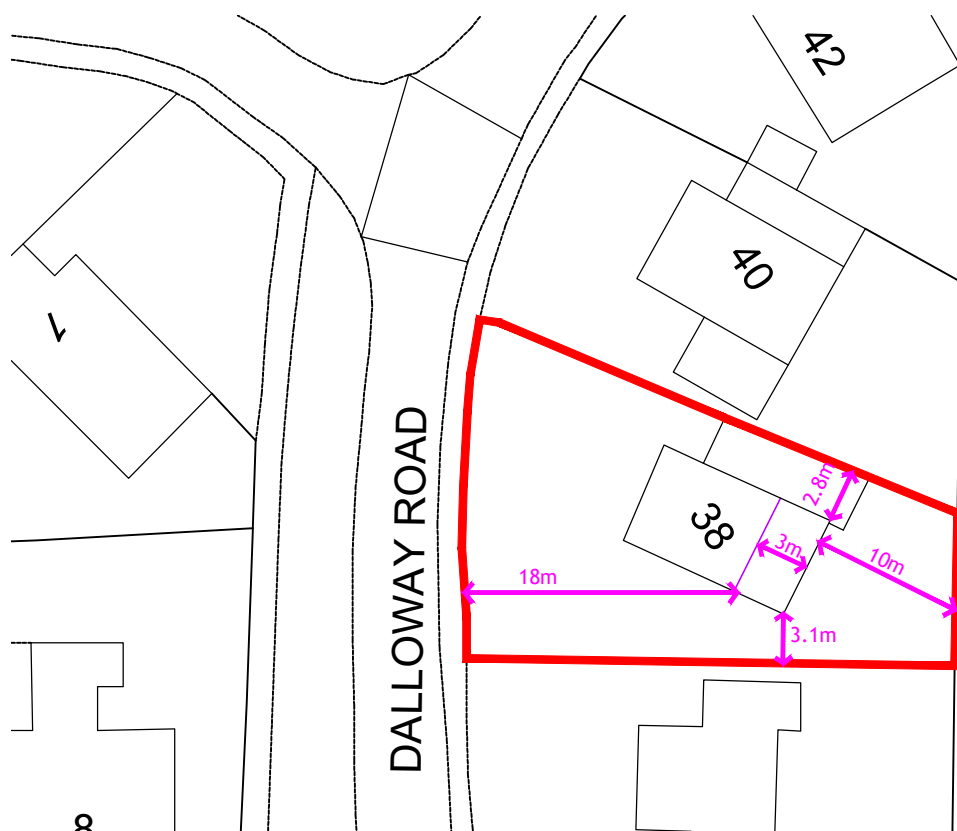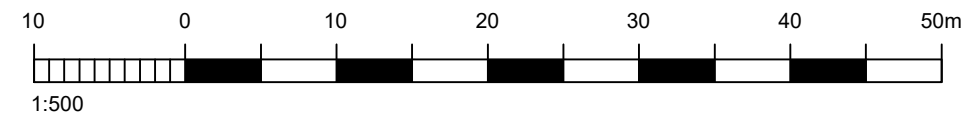

BLOCK PLAN
[proposed]
1:500

REV	DATE	AMENDMENT	DRAWN
hd			
architects			
Helyer Davies Architects Ltd 1 The Old Flour Mill, Emsworth, PO10 7BT 01243 370 715 www.hdarchitects.co.uk mail@hdarchitects.co.uk			
PROJECT 38 Dalloway Road Arundel BN18 9HW			
DRAWING General Arrangement Existing & Proposed			SCALE as noted @ A1
DATE	October 2020	DRAWN	MH
DRAWING NUMBER	20171-01	REVISION	G