



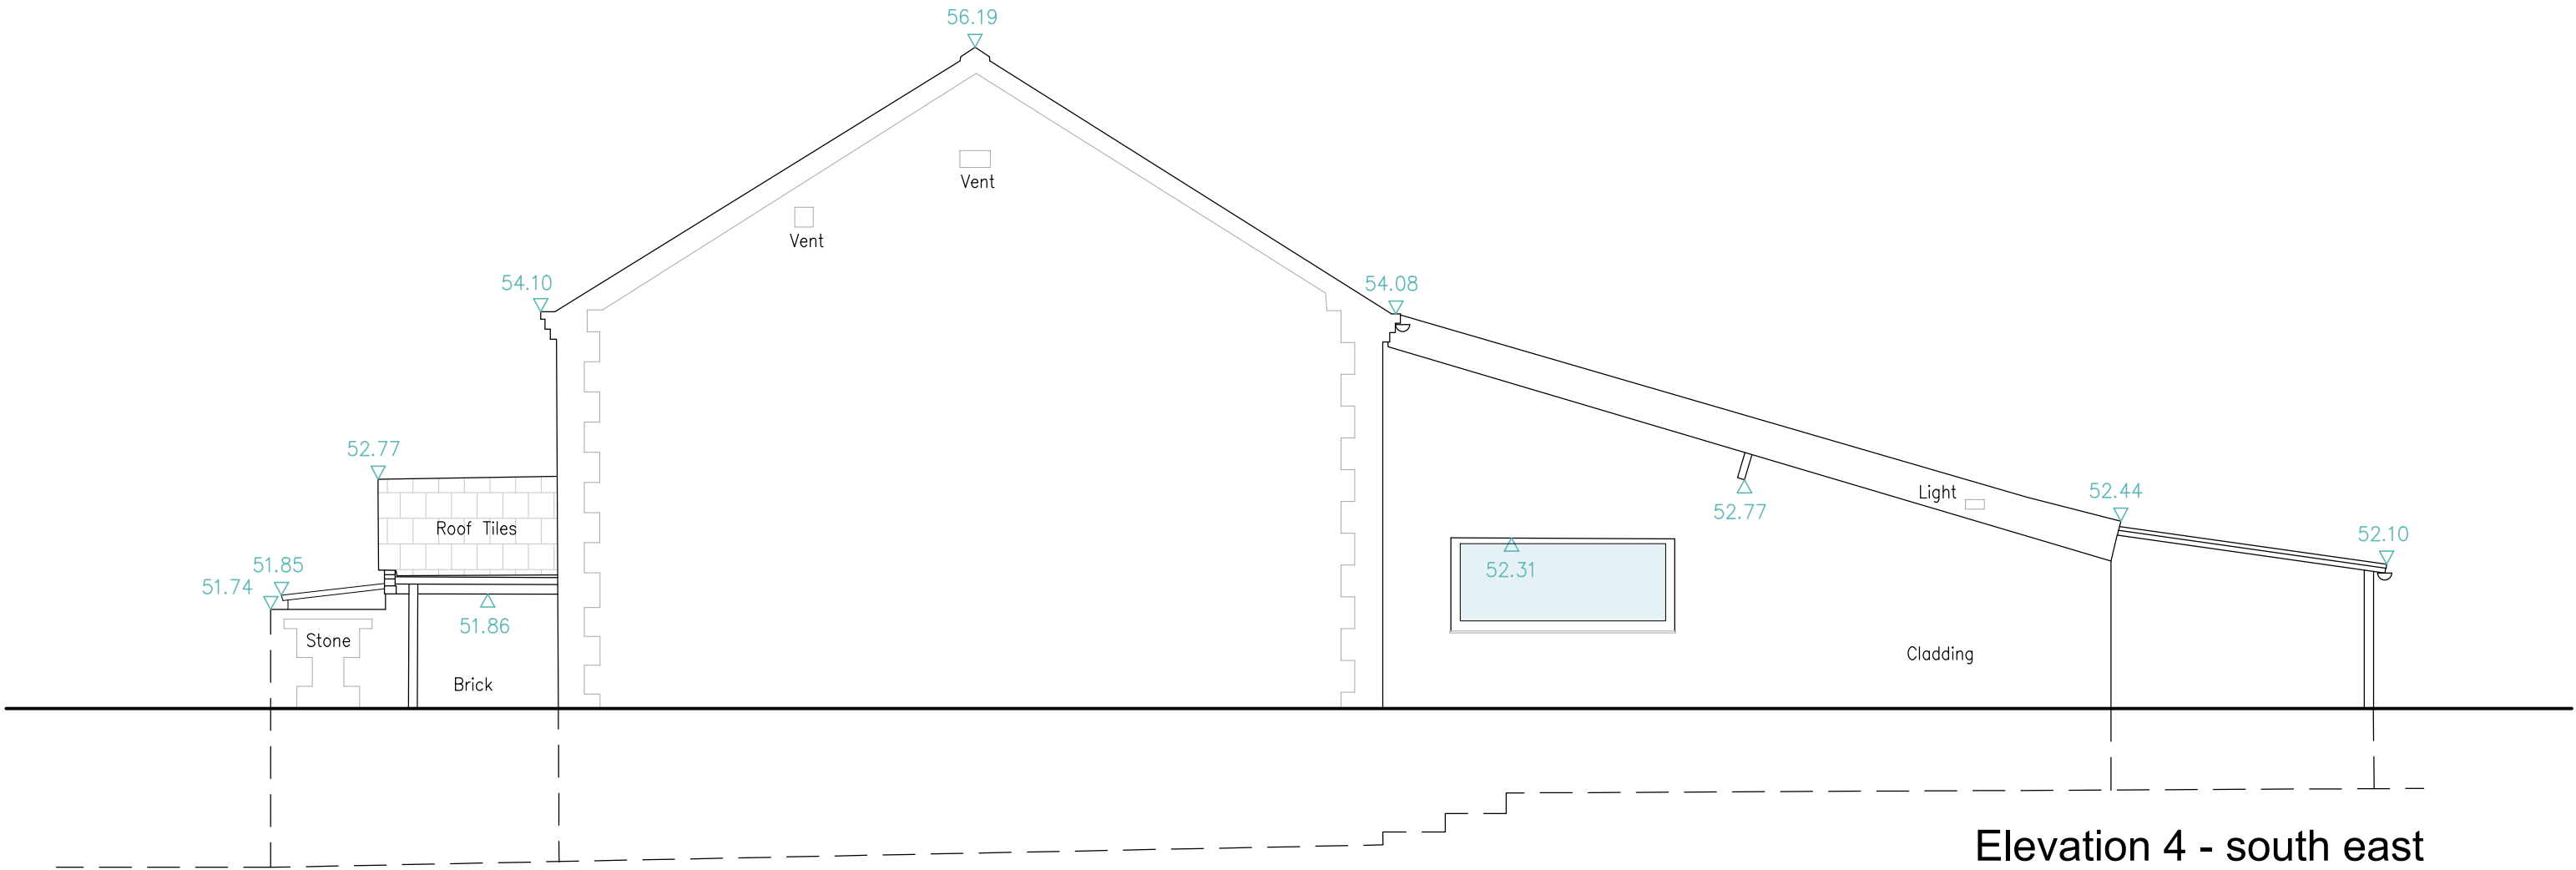


Elevation 4 - south east

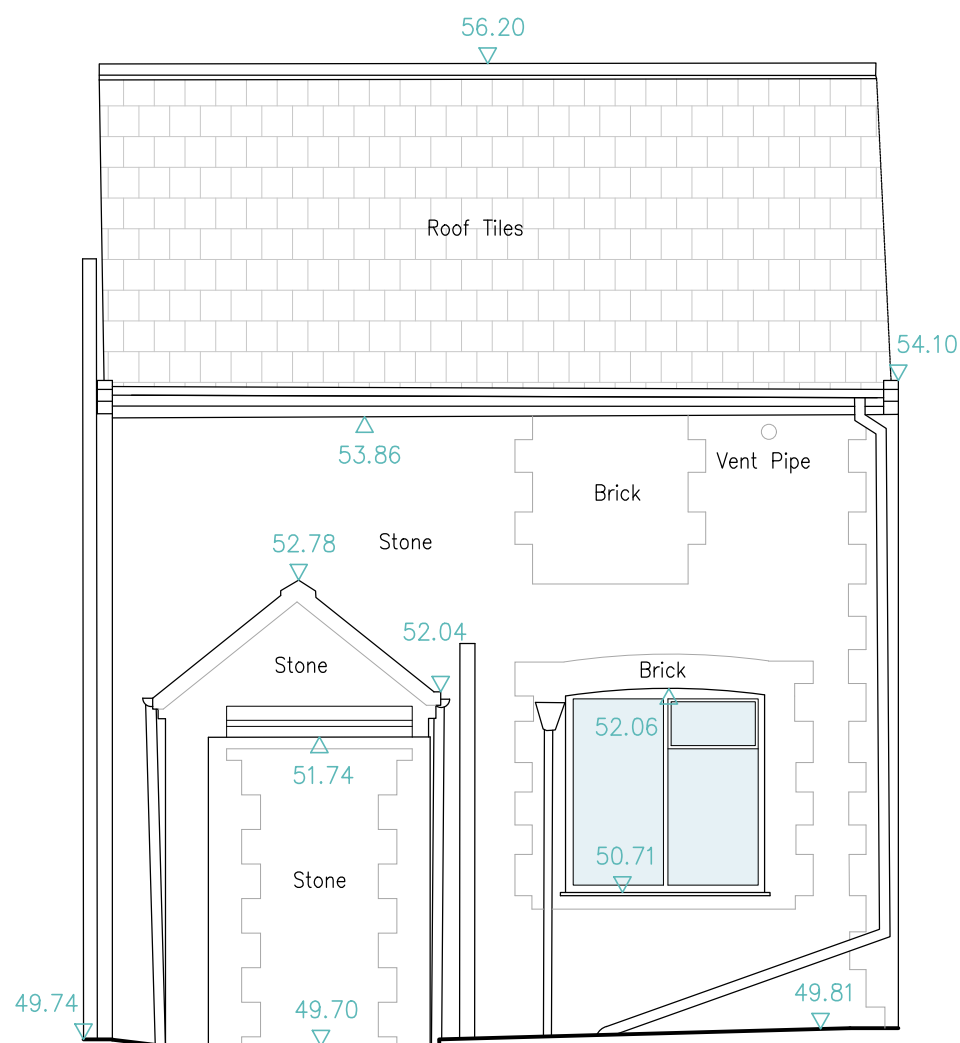


Elevation 1 - south west

Datum 49.00m

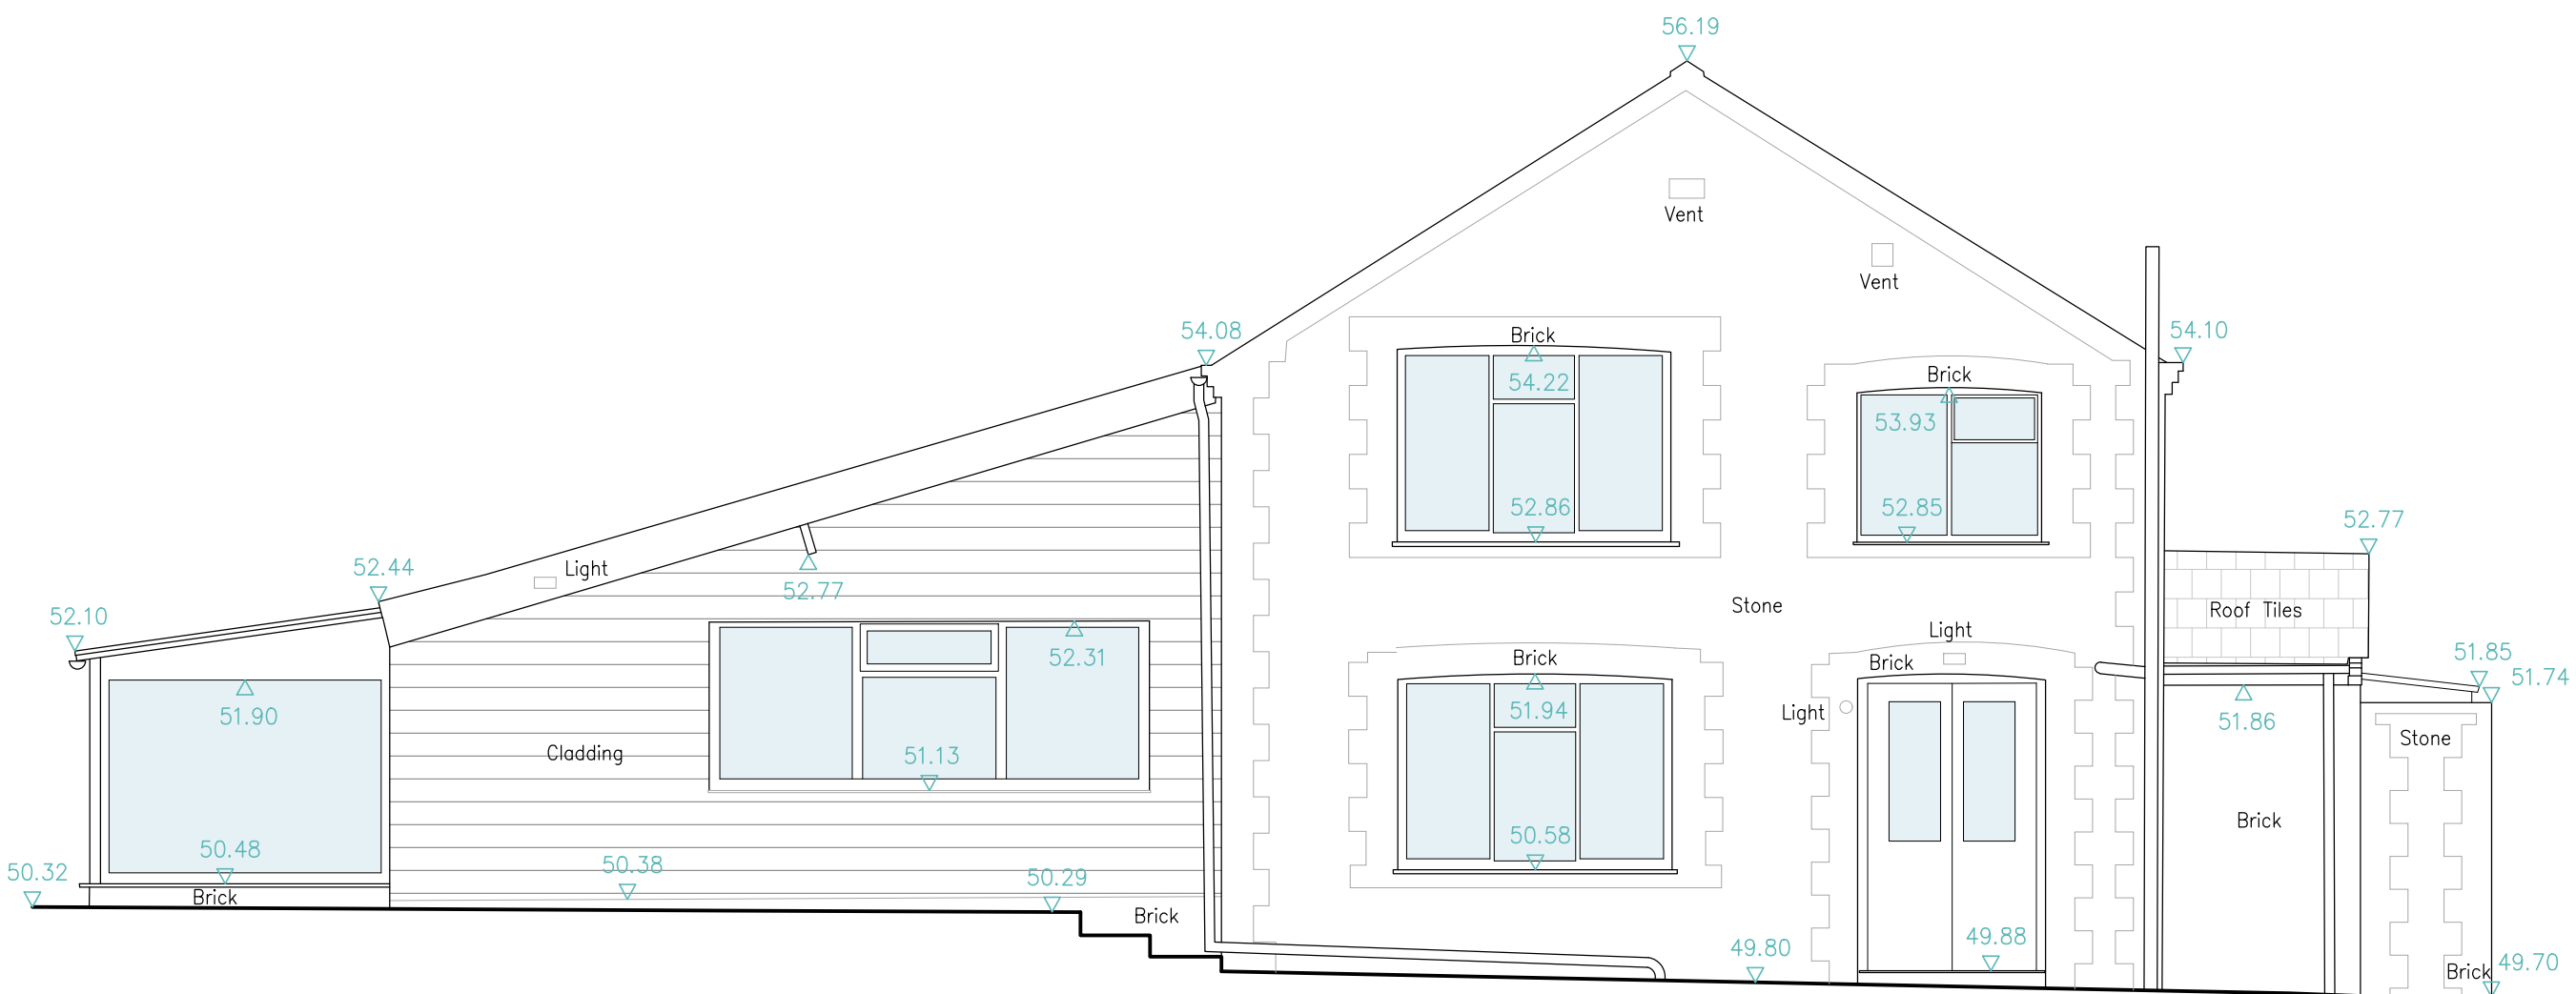

Elevation 2 - north west

Datum 49.00m

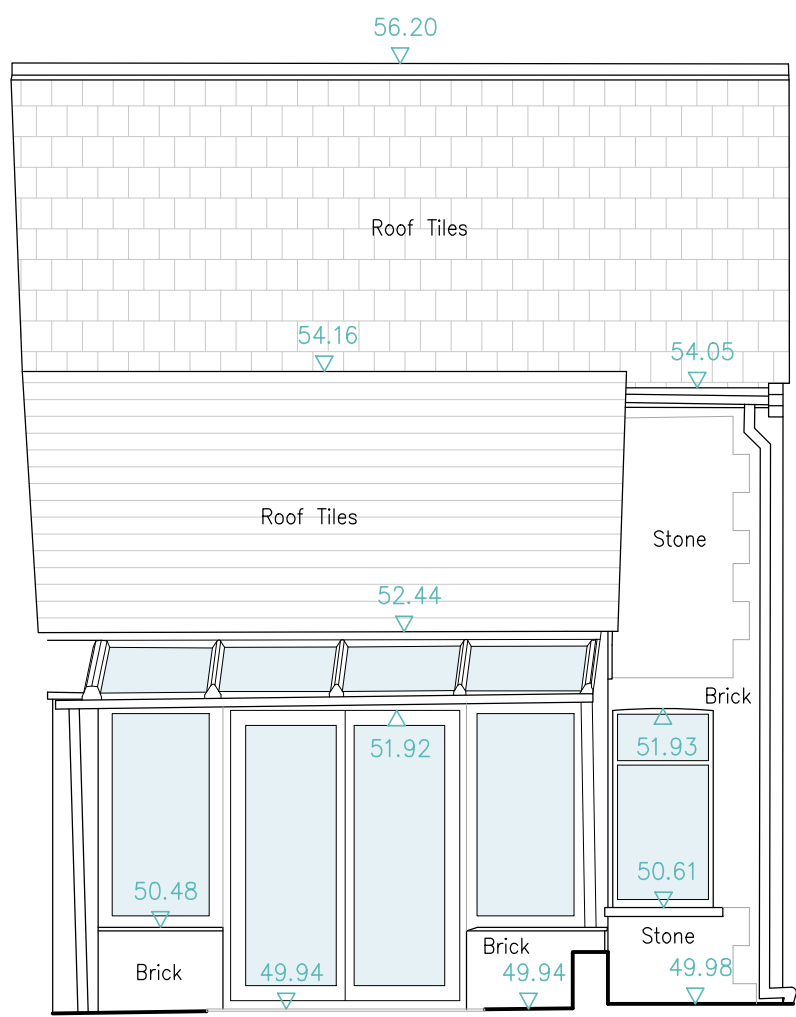

Elevation 3 - north east

Datum 49.00m




Approximate total gross internal
floor space - 78.8 m²
848 ft²



GROUND FLOOR



FIRST FLOOR

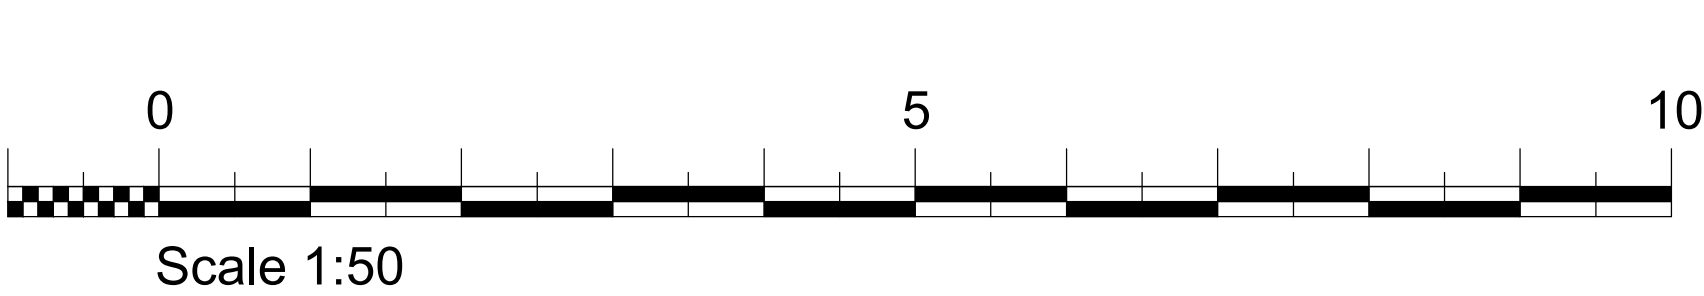

CLIENT
Mr & Mrs Cooper

PROJECT
Owls Hoot
75 Maltrovers St
Arundel
BN18 9BQ

TITLE
Existing
Floor Plans &
Elevations

STATUS
Planning

DATE
Jan. 2022

SCALE
1:50

DRAWN BY
CB

DRAWING NUMBER
1465

REVIEWED BY
CB

P
001

01730 816336
07949 682974
info@boherarchitecture.com
www.boherarchitecture.com
Challenger House, Rumbolds Hill
Midhurst, GU29 9BY

