

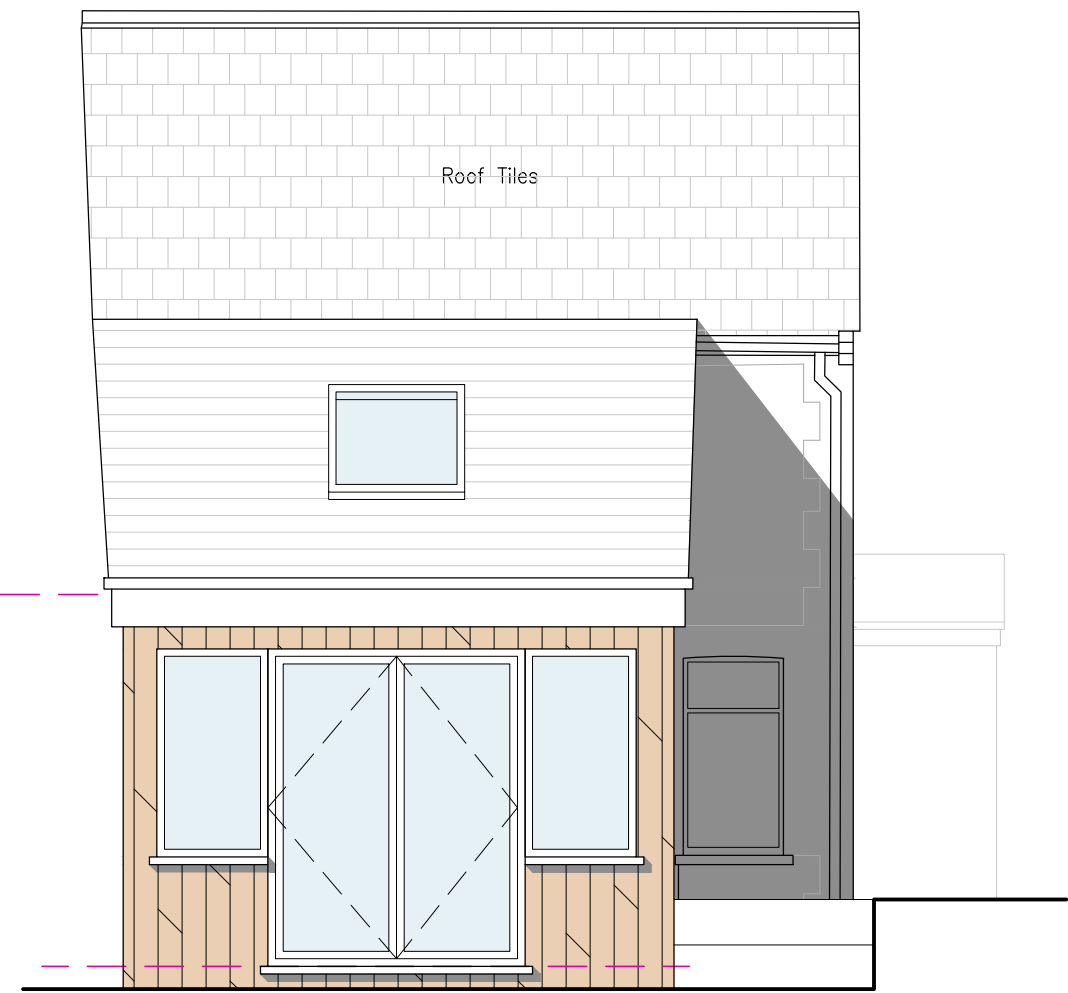
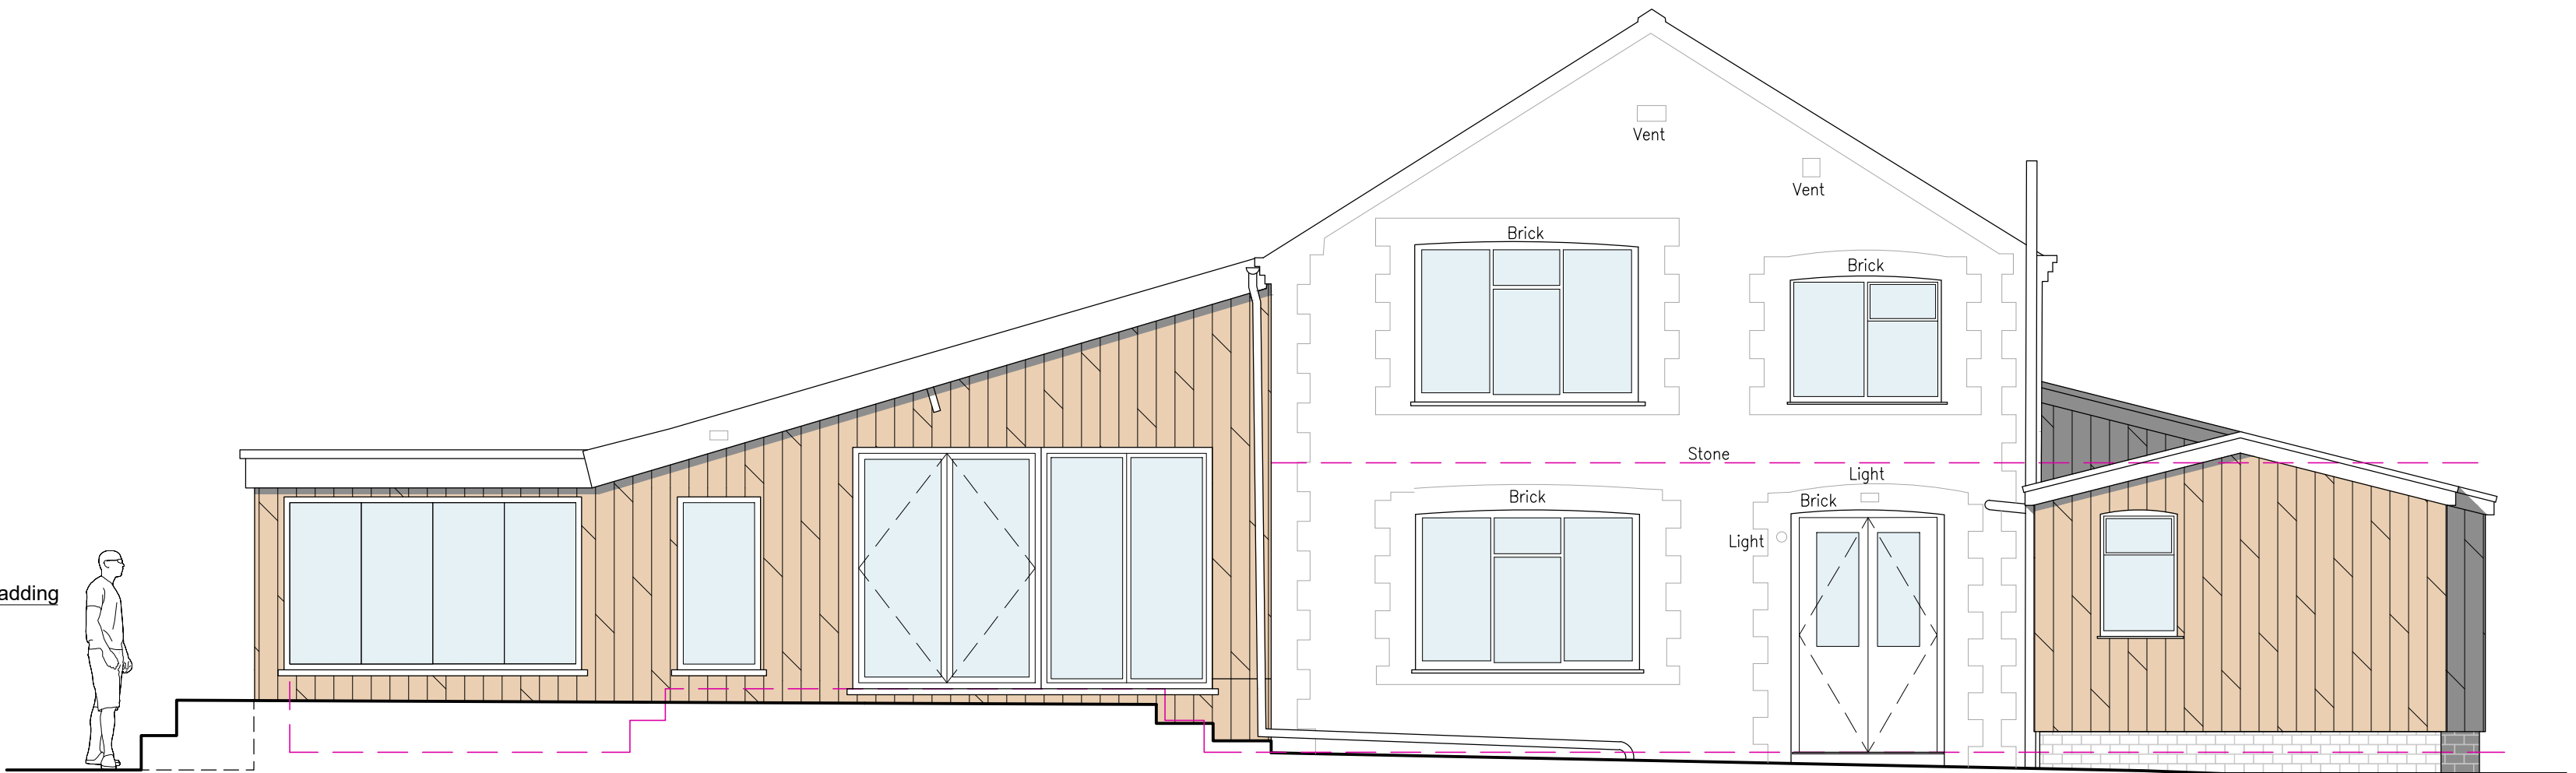
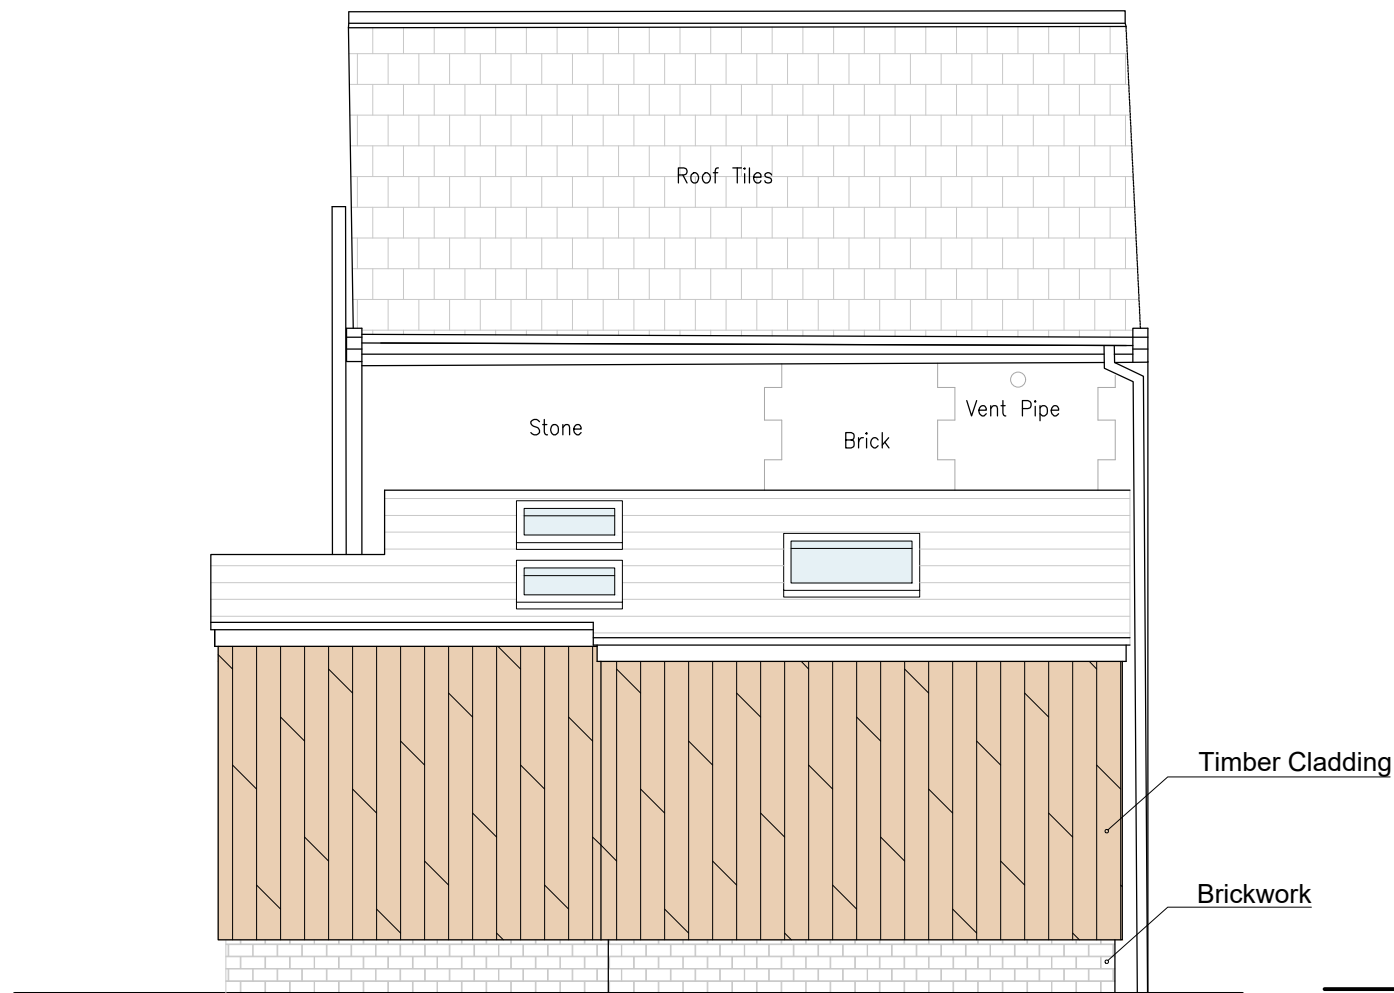
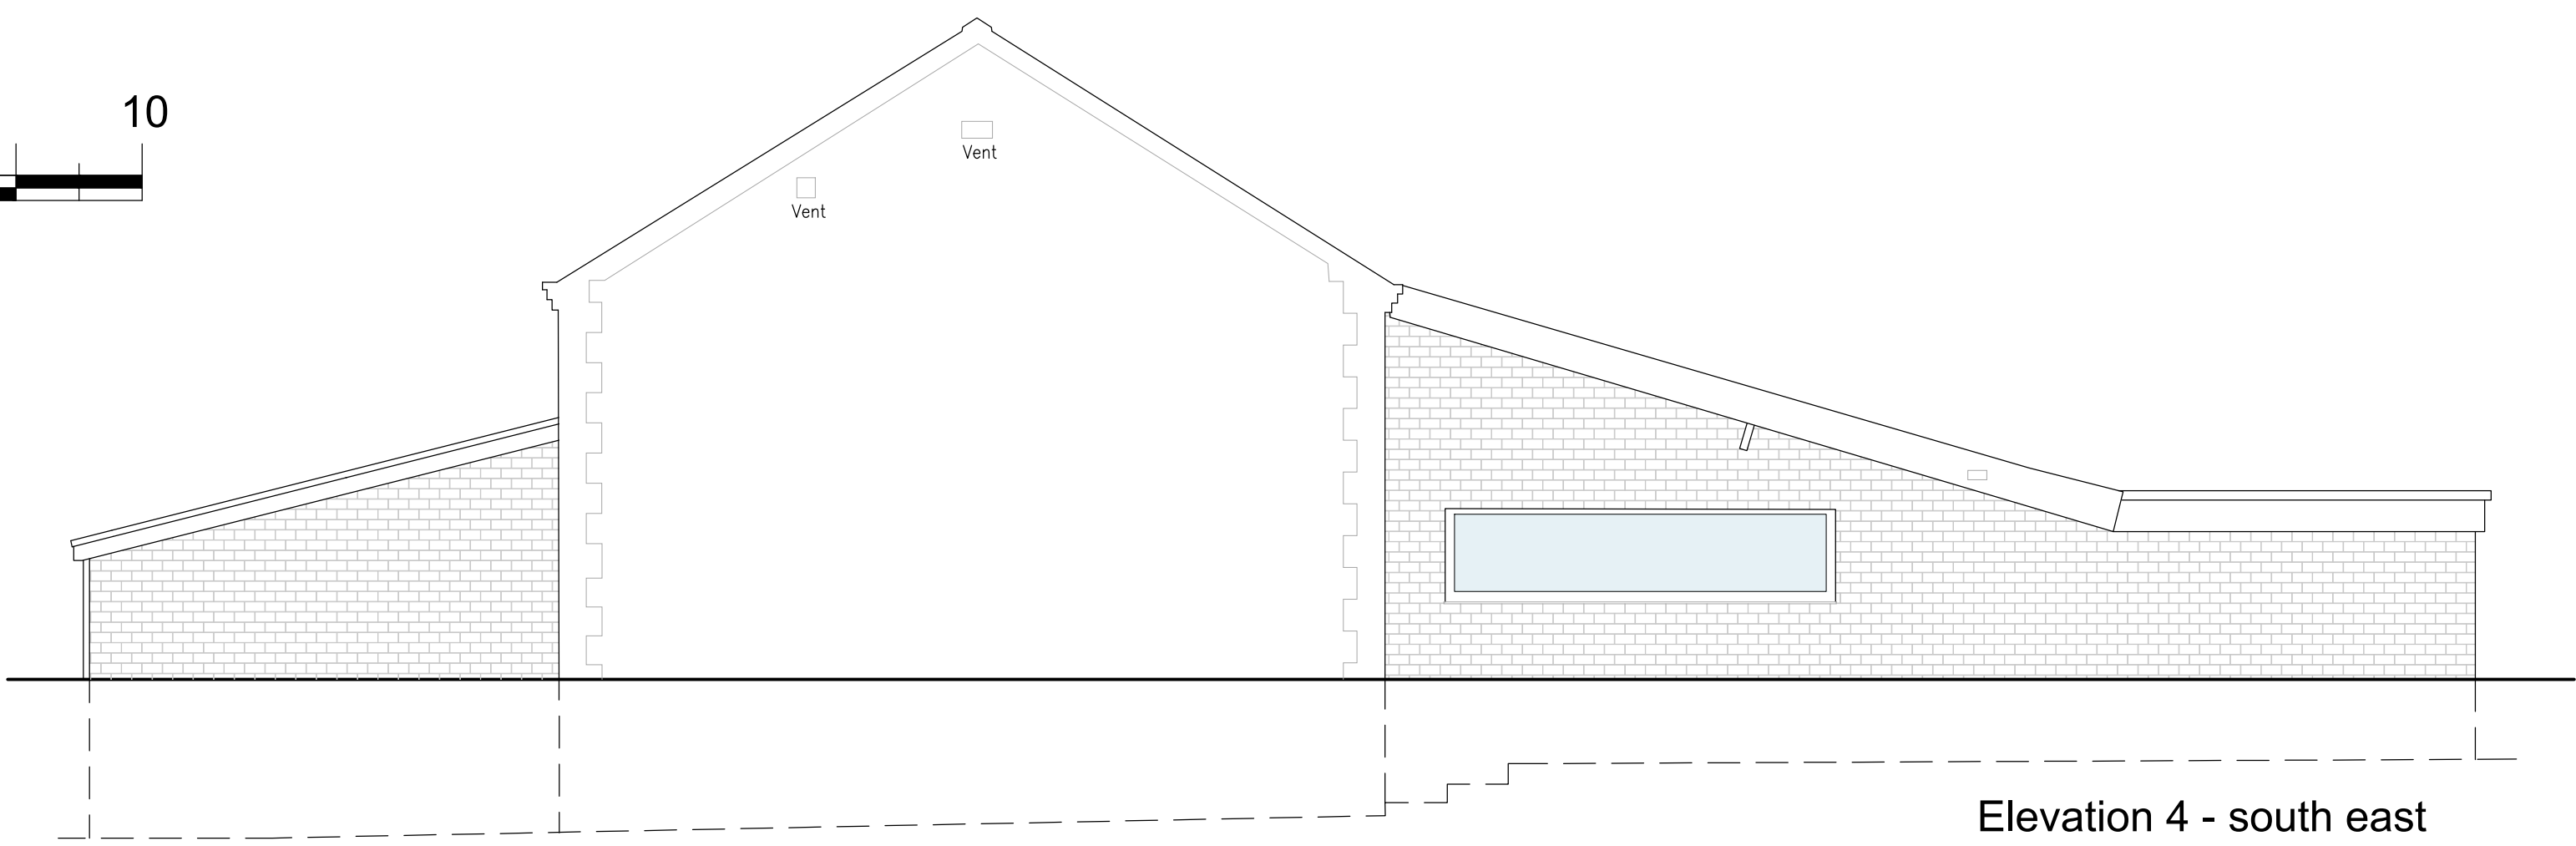
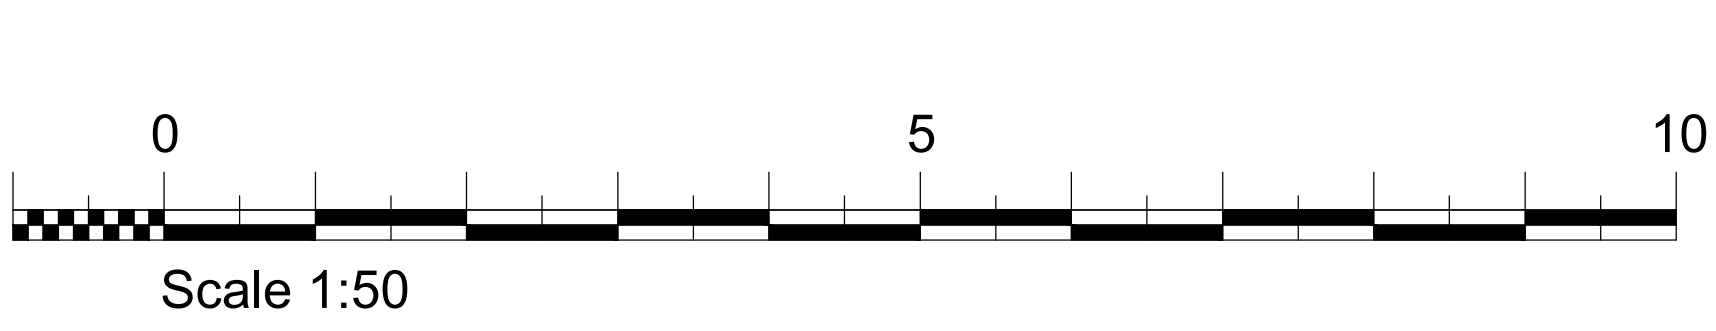


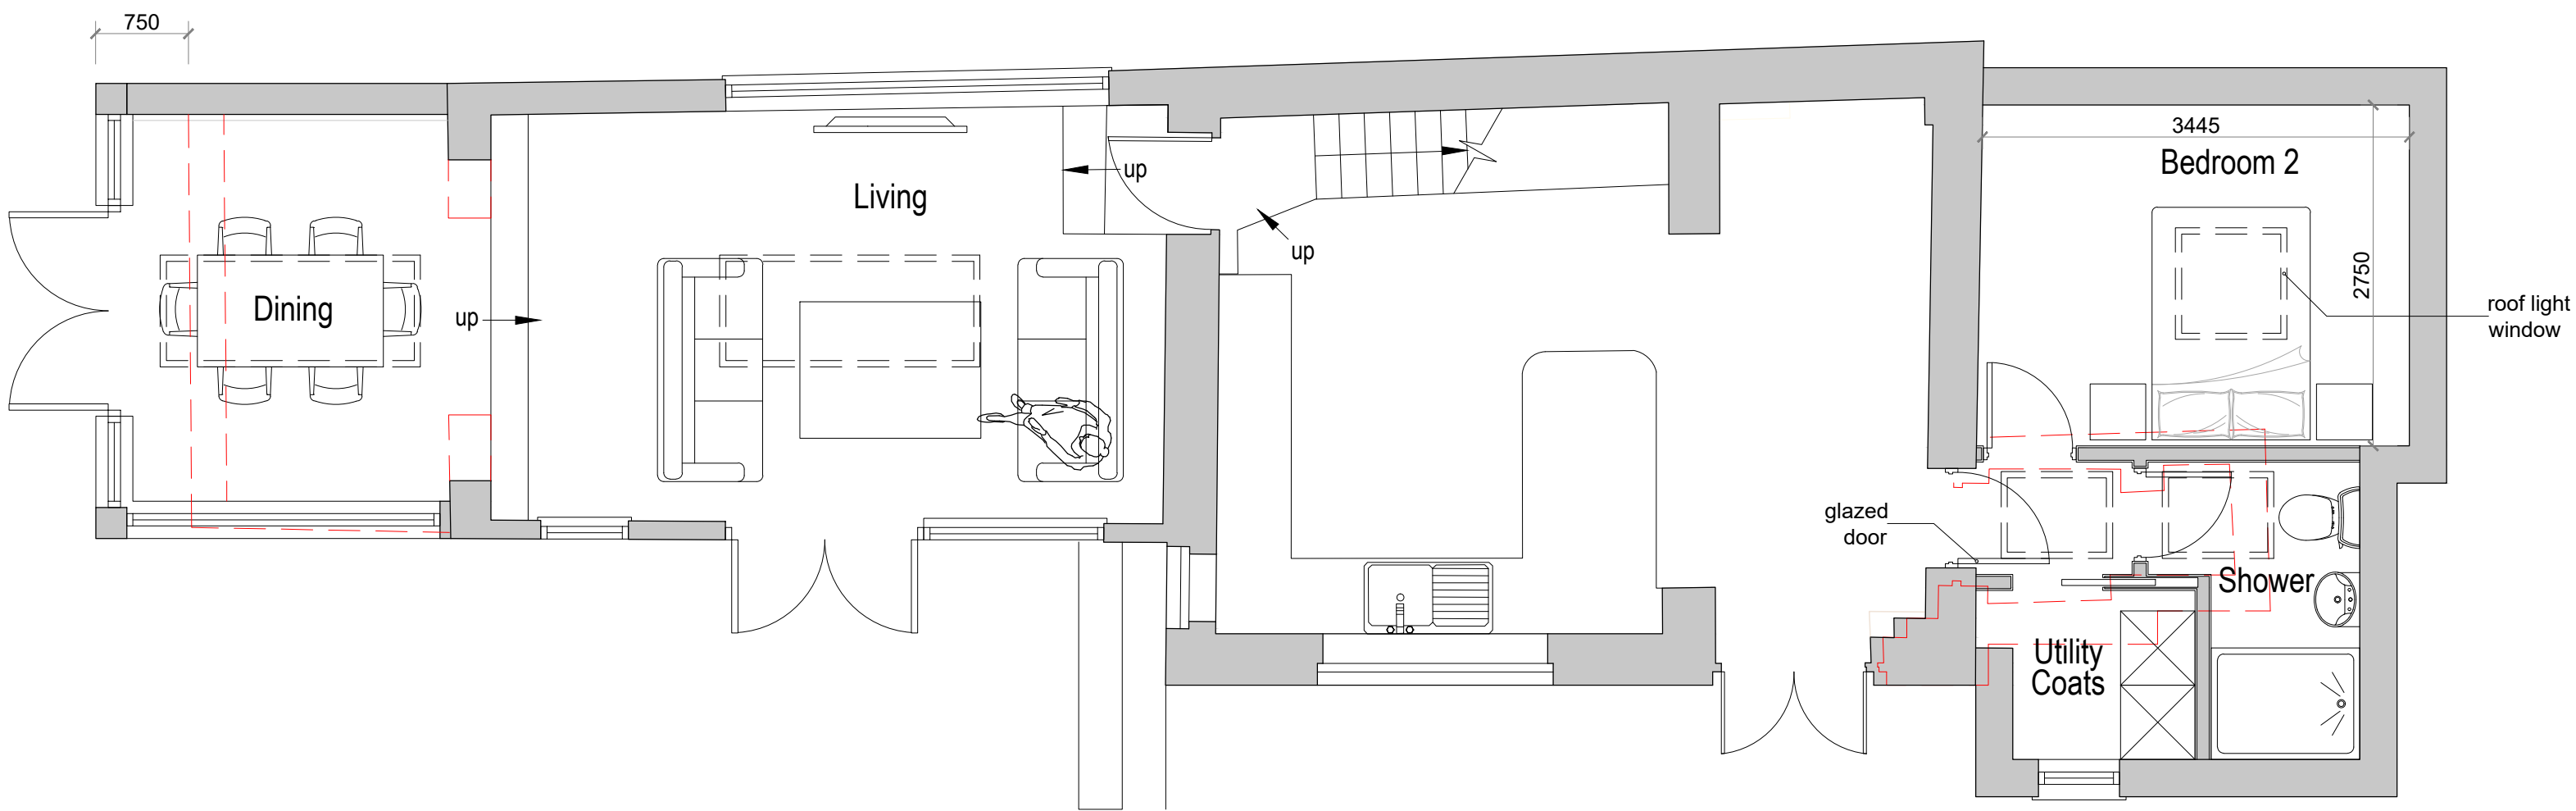

Elevation 1 - south west
Datum 49.00m

Elevation 2 - north west
Datum 49.00m

Elevation 3 - north east
Datum 49.00m

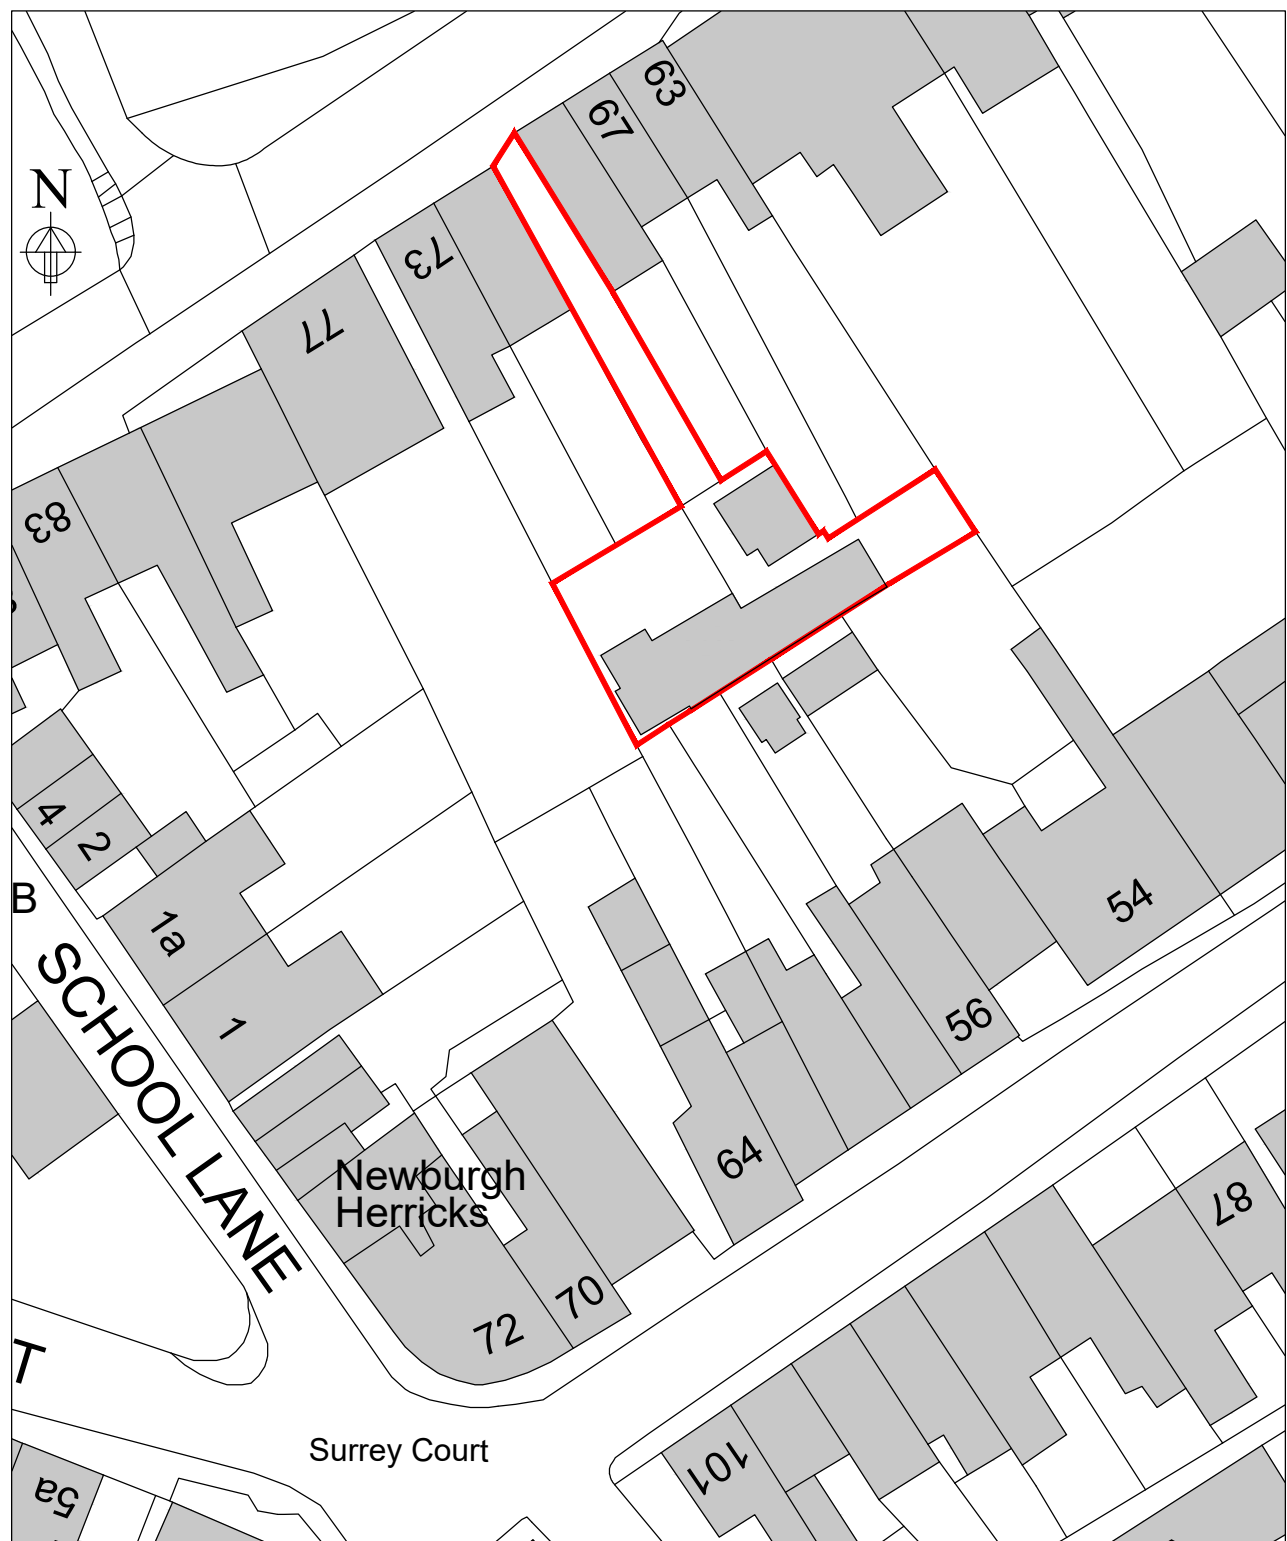

GROUND FLOOR

Approximate total gross internal
floor space - 96 m²
1033 ft²

CLIENT
Mr & Mrs Cooper

PROJECT
Owls Hoot
75 Maltrovers St
Arundel
BN18 9BQ

TITLE
Proposed
Floor Plans &
Elevations

STATUS
Planning

DATE
Jan. 2022

SCALE
1:50

DRAWN BY
CB

DRAWING NUMBER
1465 P

REVIEWED BY
CB

002

01730 816336
07949 682974
info@boherarchitecture.com
www.boherarchitecture.com

Challenger House, Rumbolds Hill
Midhurst, GU29 9BY

