


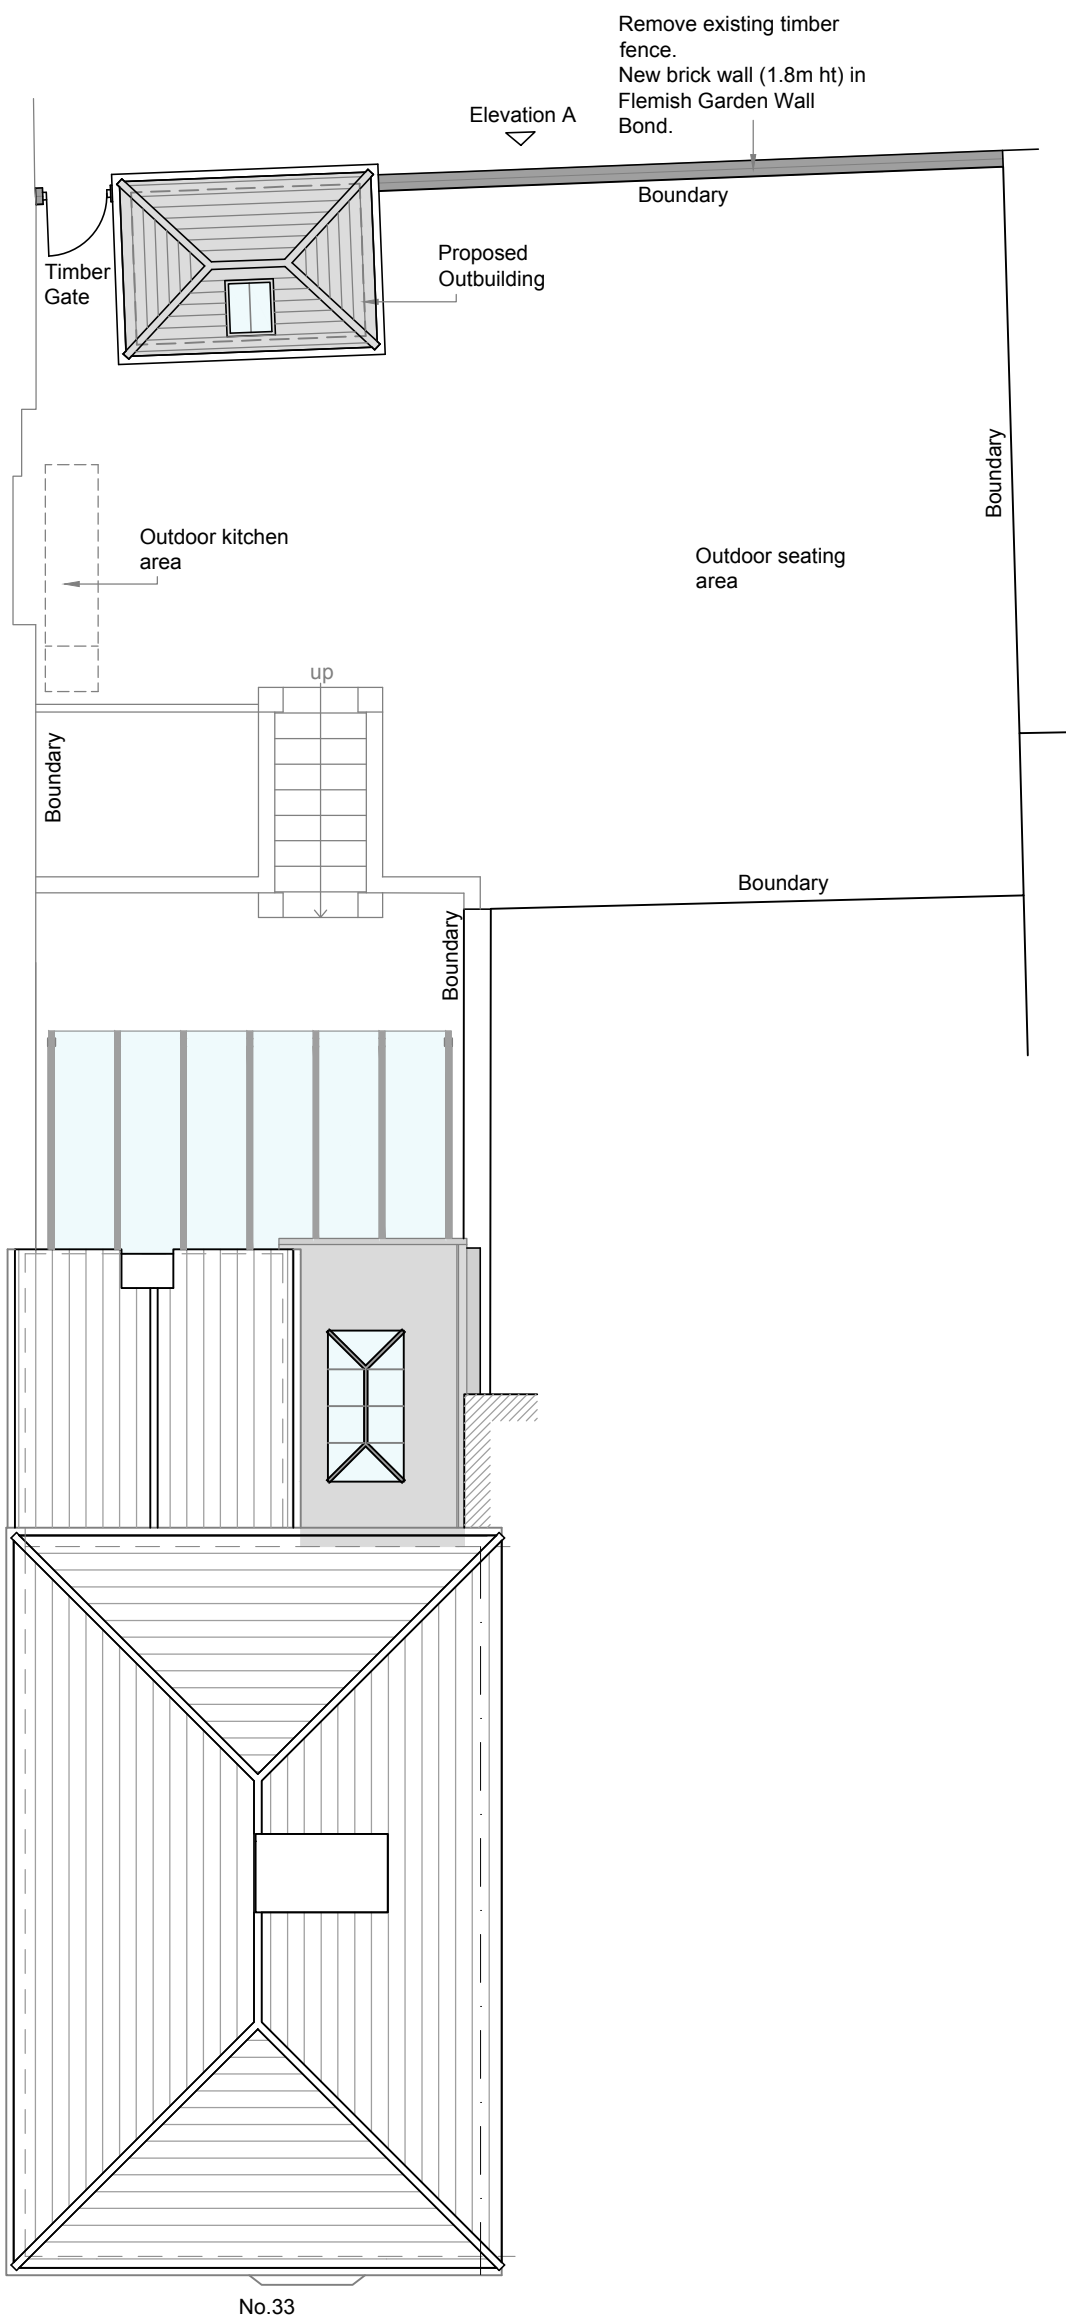


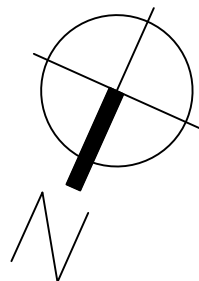


Site Plan 1:100

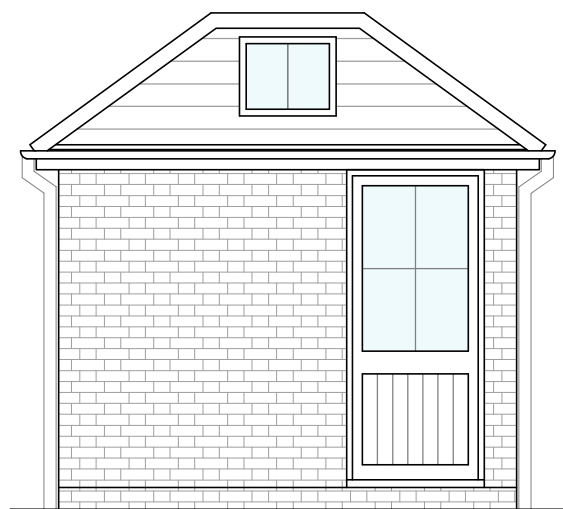


North Elevation  
(Front)

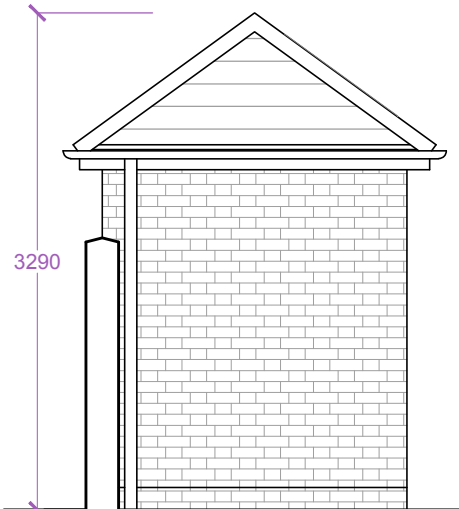


East Elevation  
(Side)

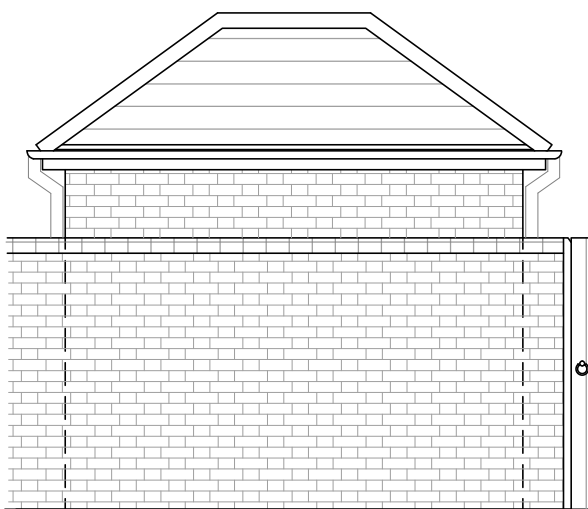


South Elevation  
(Rear)

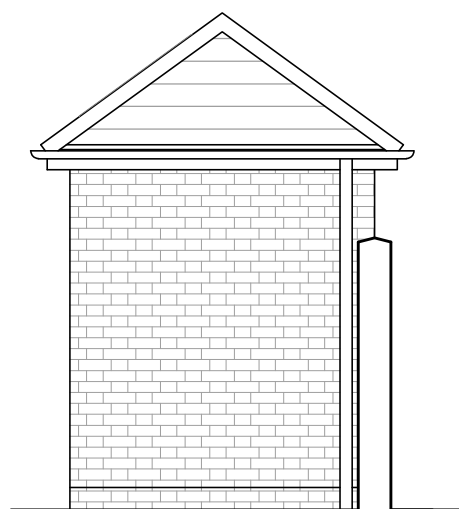

West Elevation  
(Side)

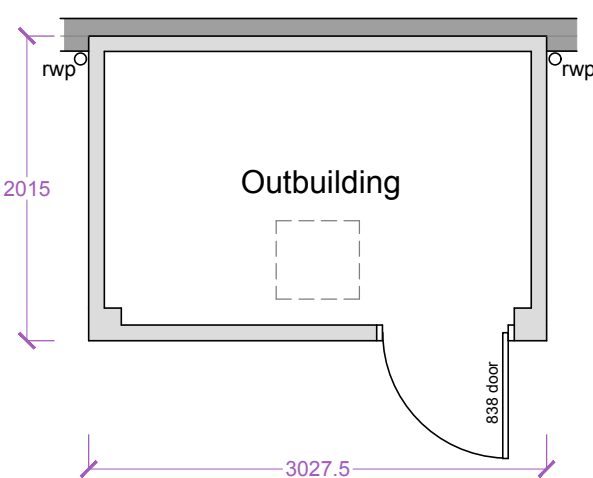


Floor Plan


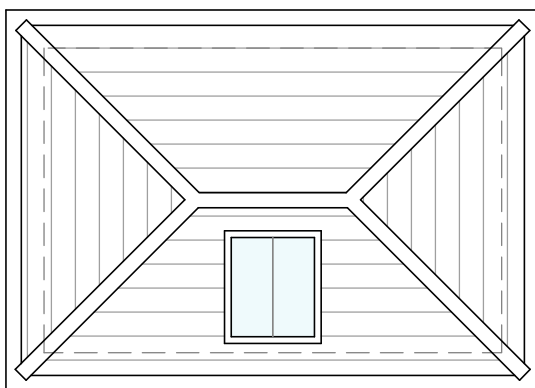


Roof Plan

Outbuilding Plan and Elevations 1:50

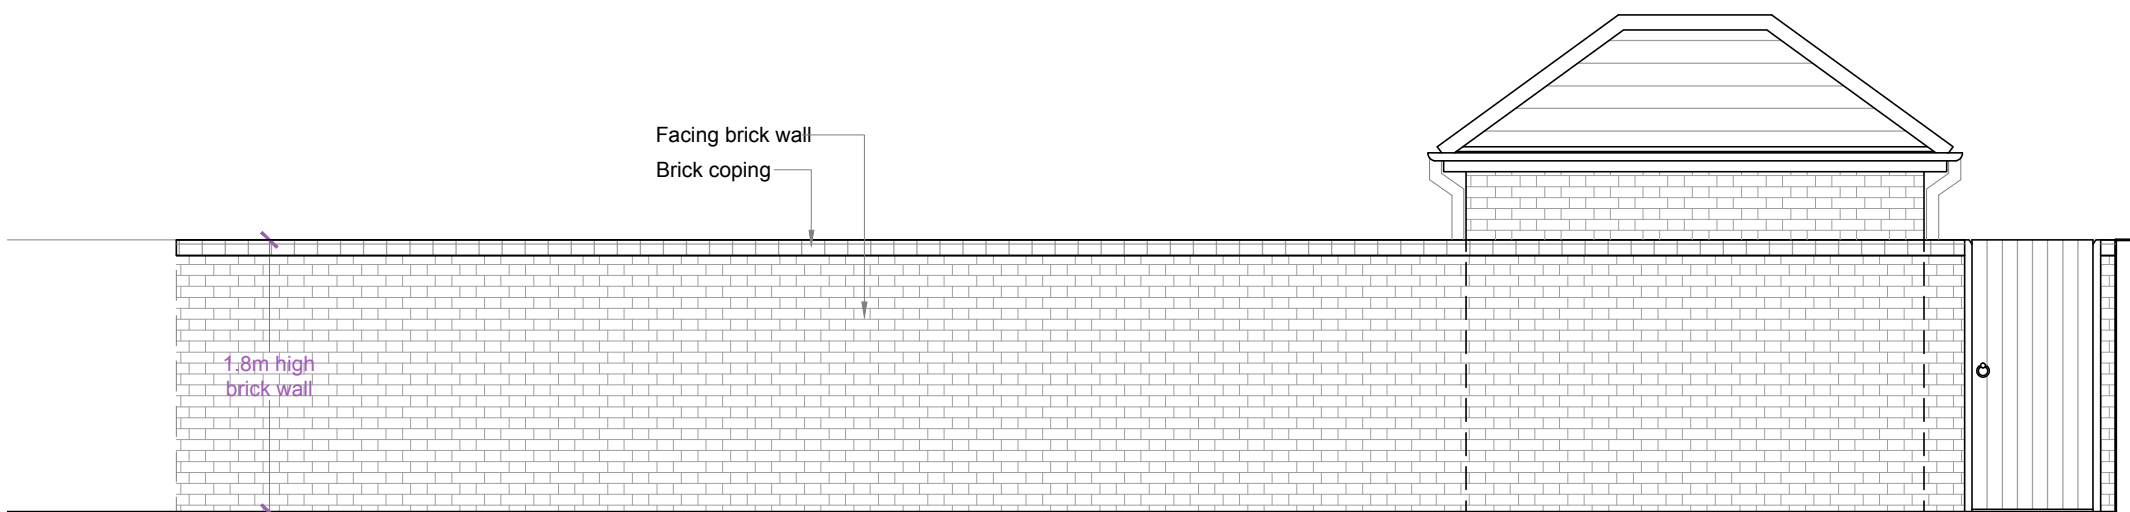

Elevation A 1:50

  

PRELIMINARY

Revisions:  
A Brickwork bond updated to Conservation Officer's requirements. 1/8/25 ALP  
B Outbuilding and gate relocated 27/10/25 ALP

This drawing is the property of Fuller Architects and is not to be copied reproduced, retained or disclosed to any unauthorised person either wholly or in part without prior consent. Do not scale from this drawing except for Planning purposes. Use all figured dimensions only. All figured dimensions to be checked on site prior to construction. All discrepancies, errors and omissions to be reported to Fuller Architects prior to construction. Layout and dimensions existing building to be checked on site.

**FULLER**  
ARCHITECTS

11 The Parade, Willowhayne Crescent,  
East Preston, West Sussex BN16 1NS

tel: 01903 774754

email: info@fuller-architects.co.uk  
www.fuller-architects.co.uk

Job Title  
33 Tarrant Street, Arundel  
Client  
Mr D York

Drawing Name  
Site Plan and Outbuilding -  
Proposed

Drawing Status  
Planning

Drawn by ALP Date May 25  
Checked by LW Date May 25

Drawing Scale  
1:50, 1:100 at A2

Drawing No Status Revision  
230048/ 05 B