




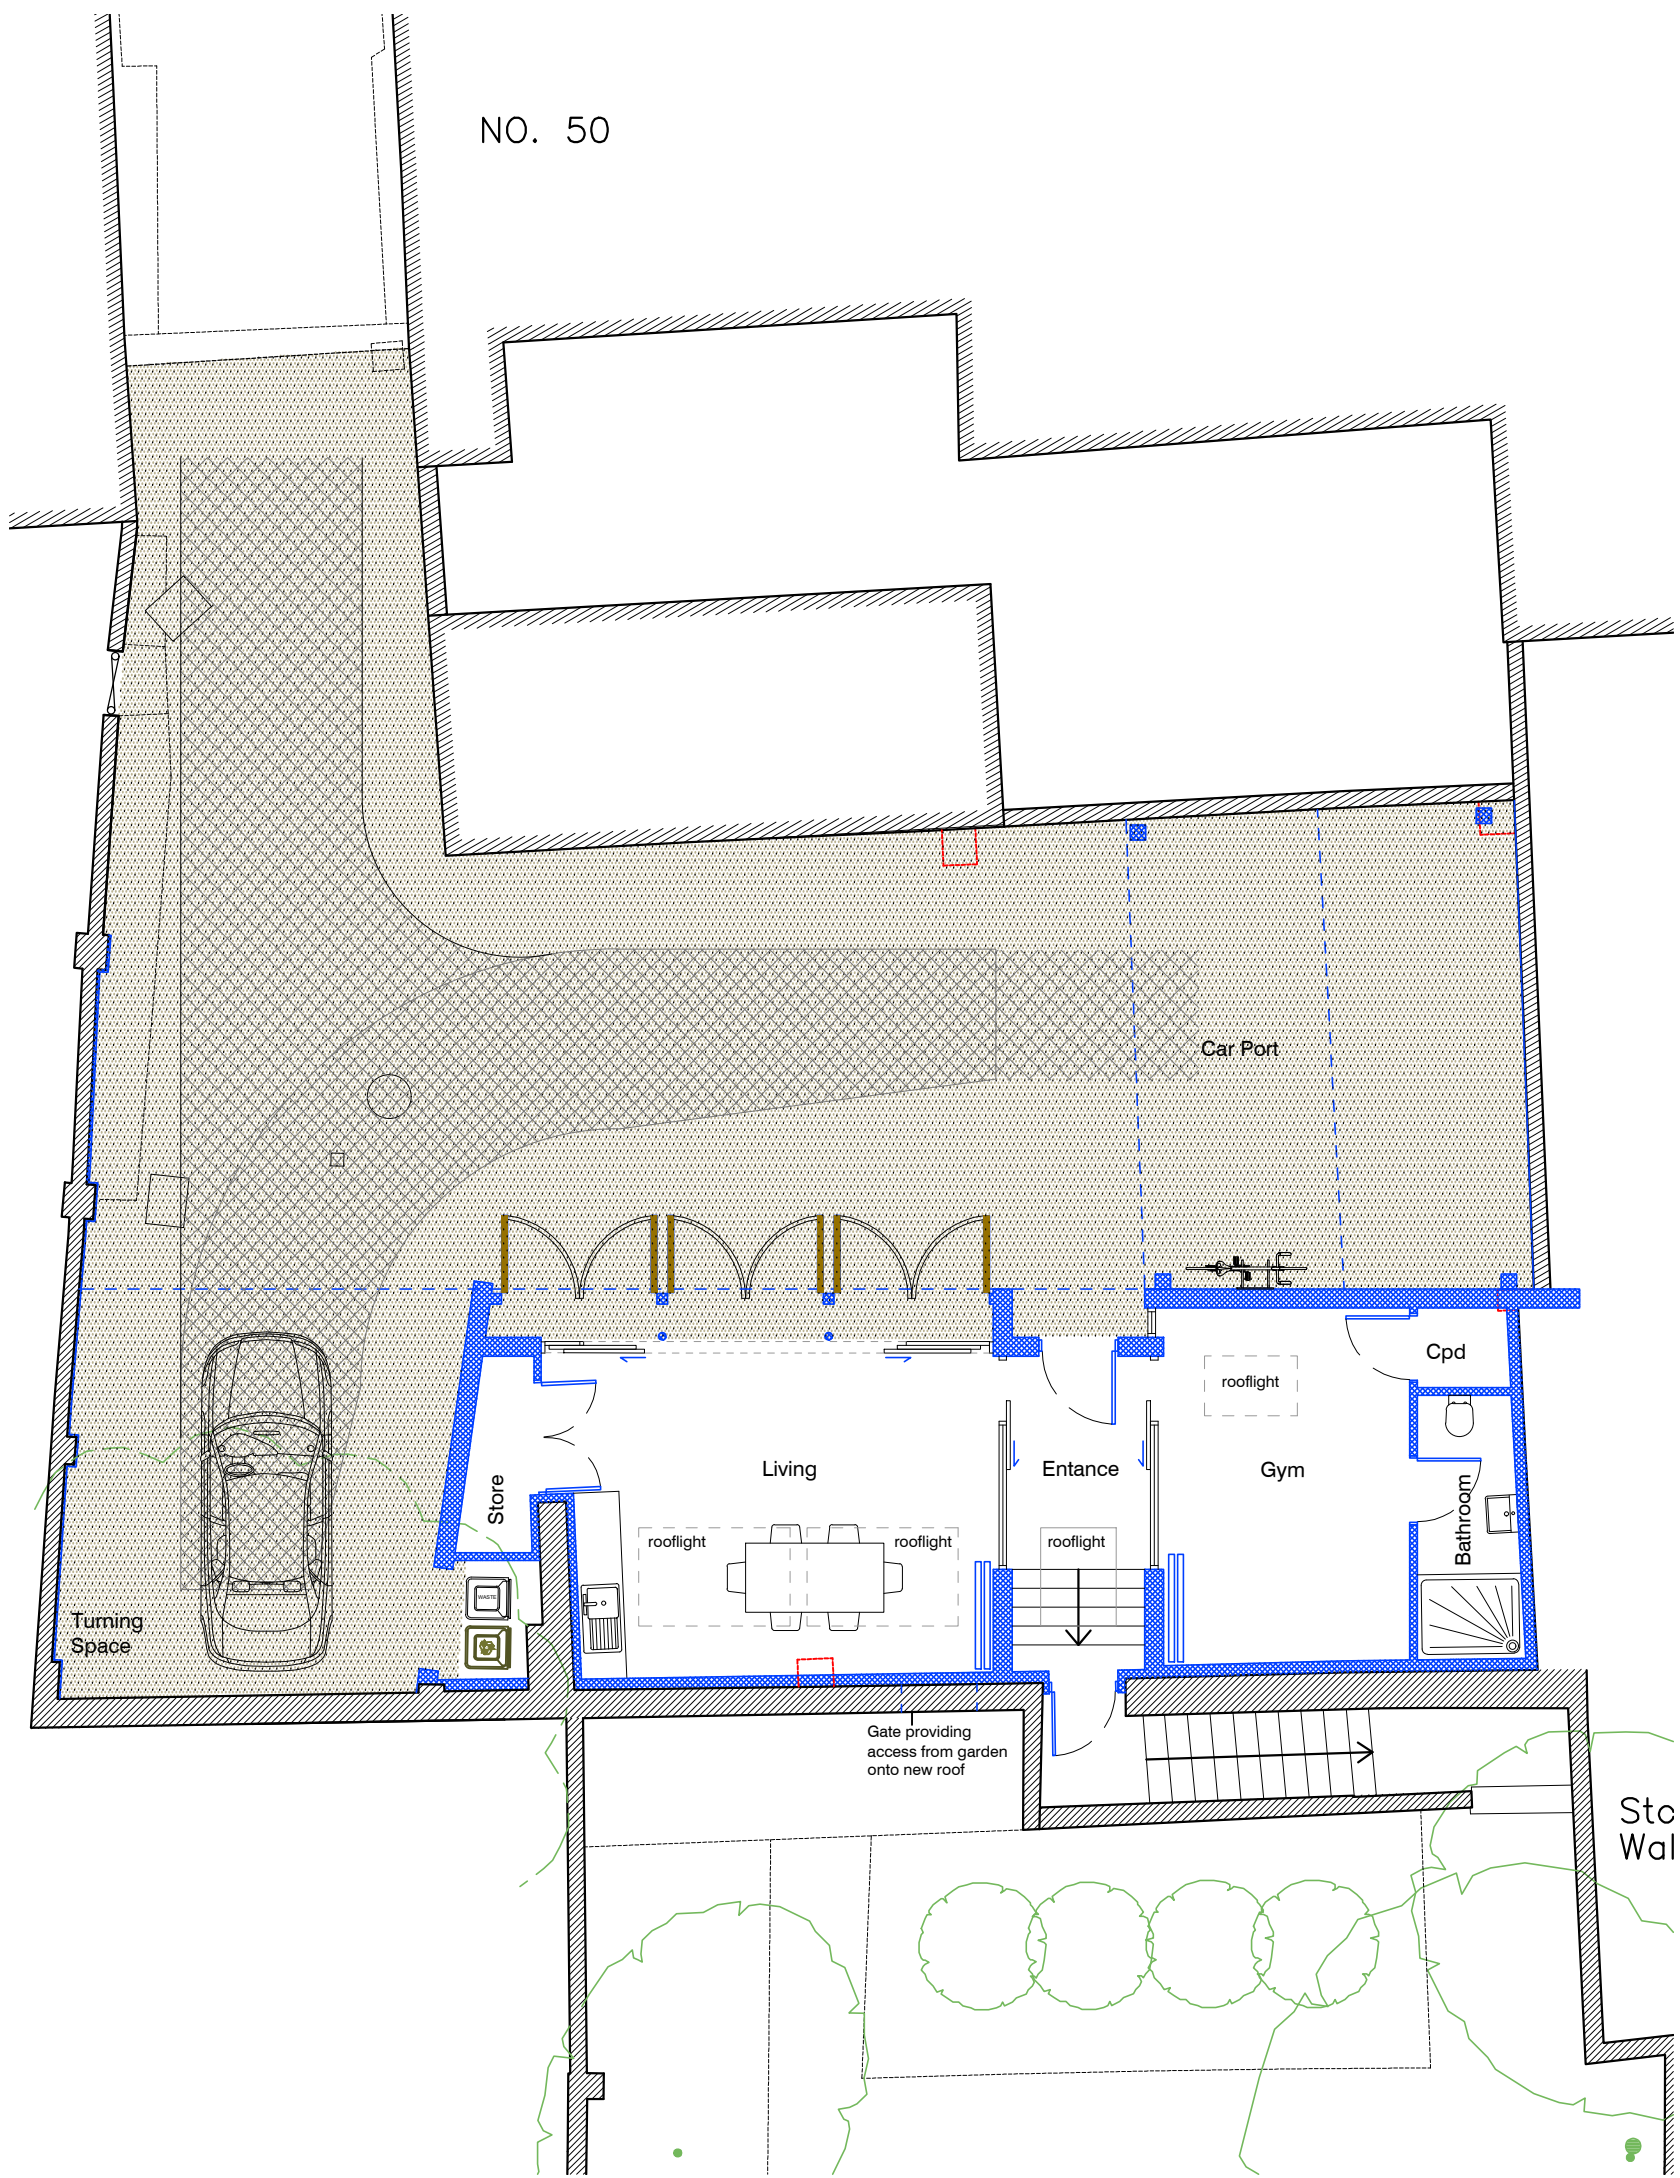


Proposed Ground Floor 1:100

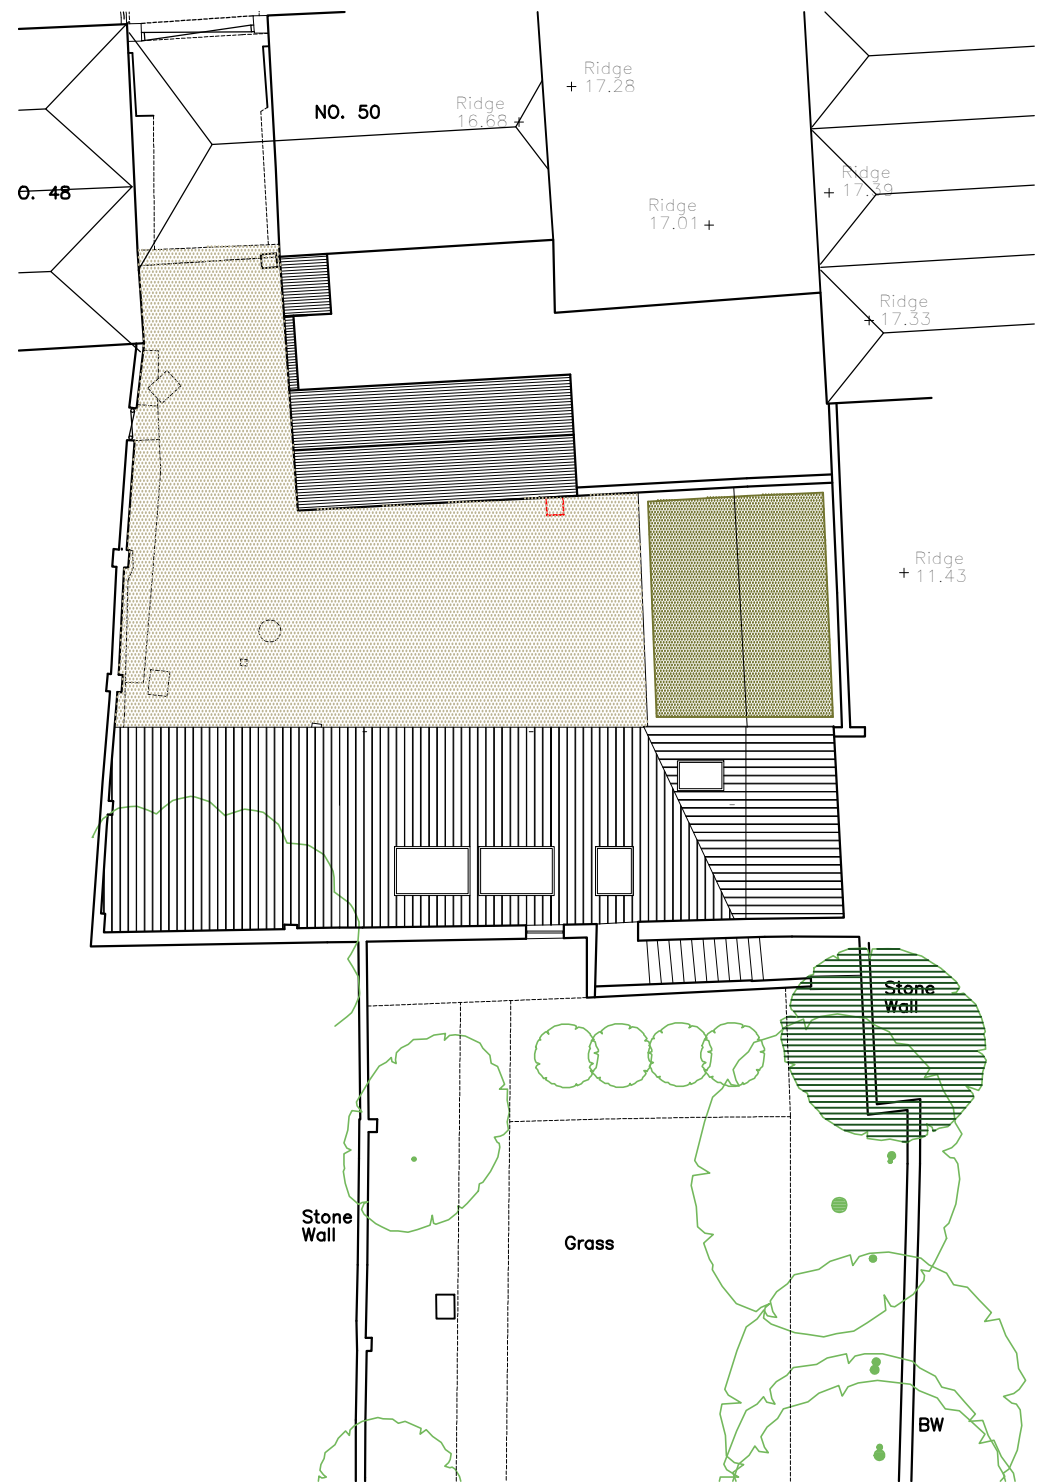


Proposed Roof Plan 1:200

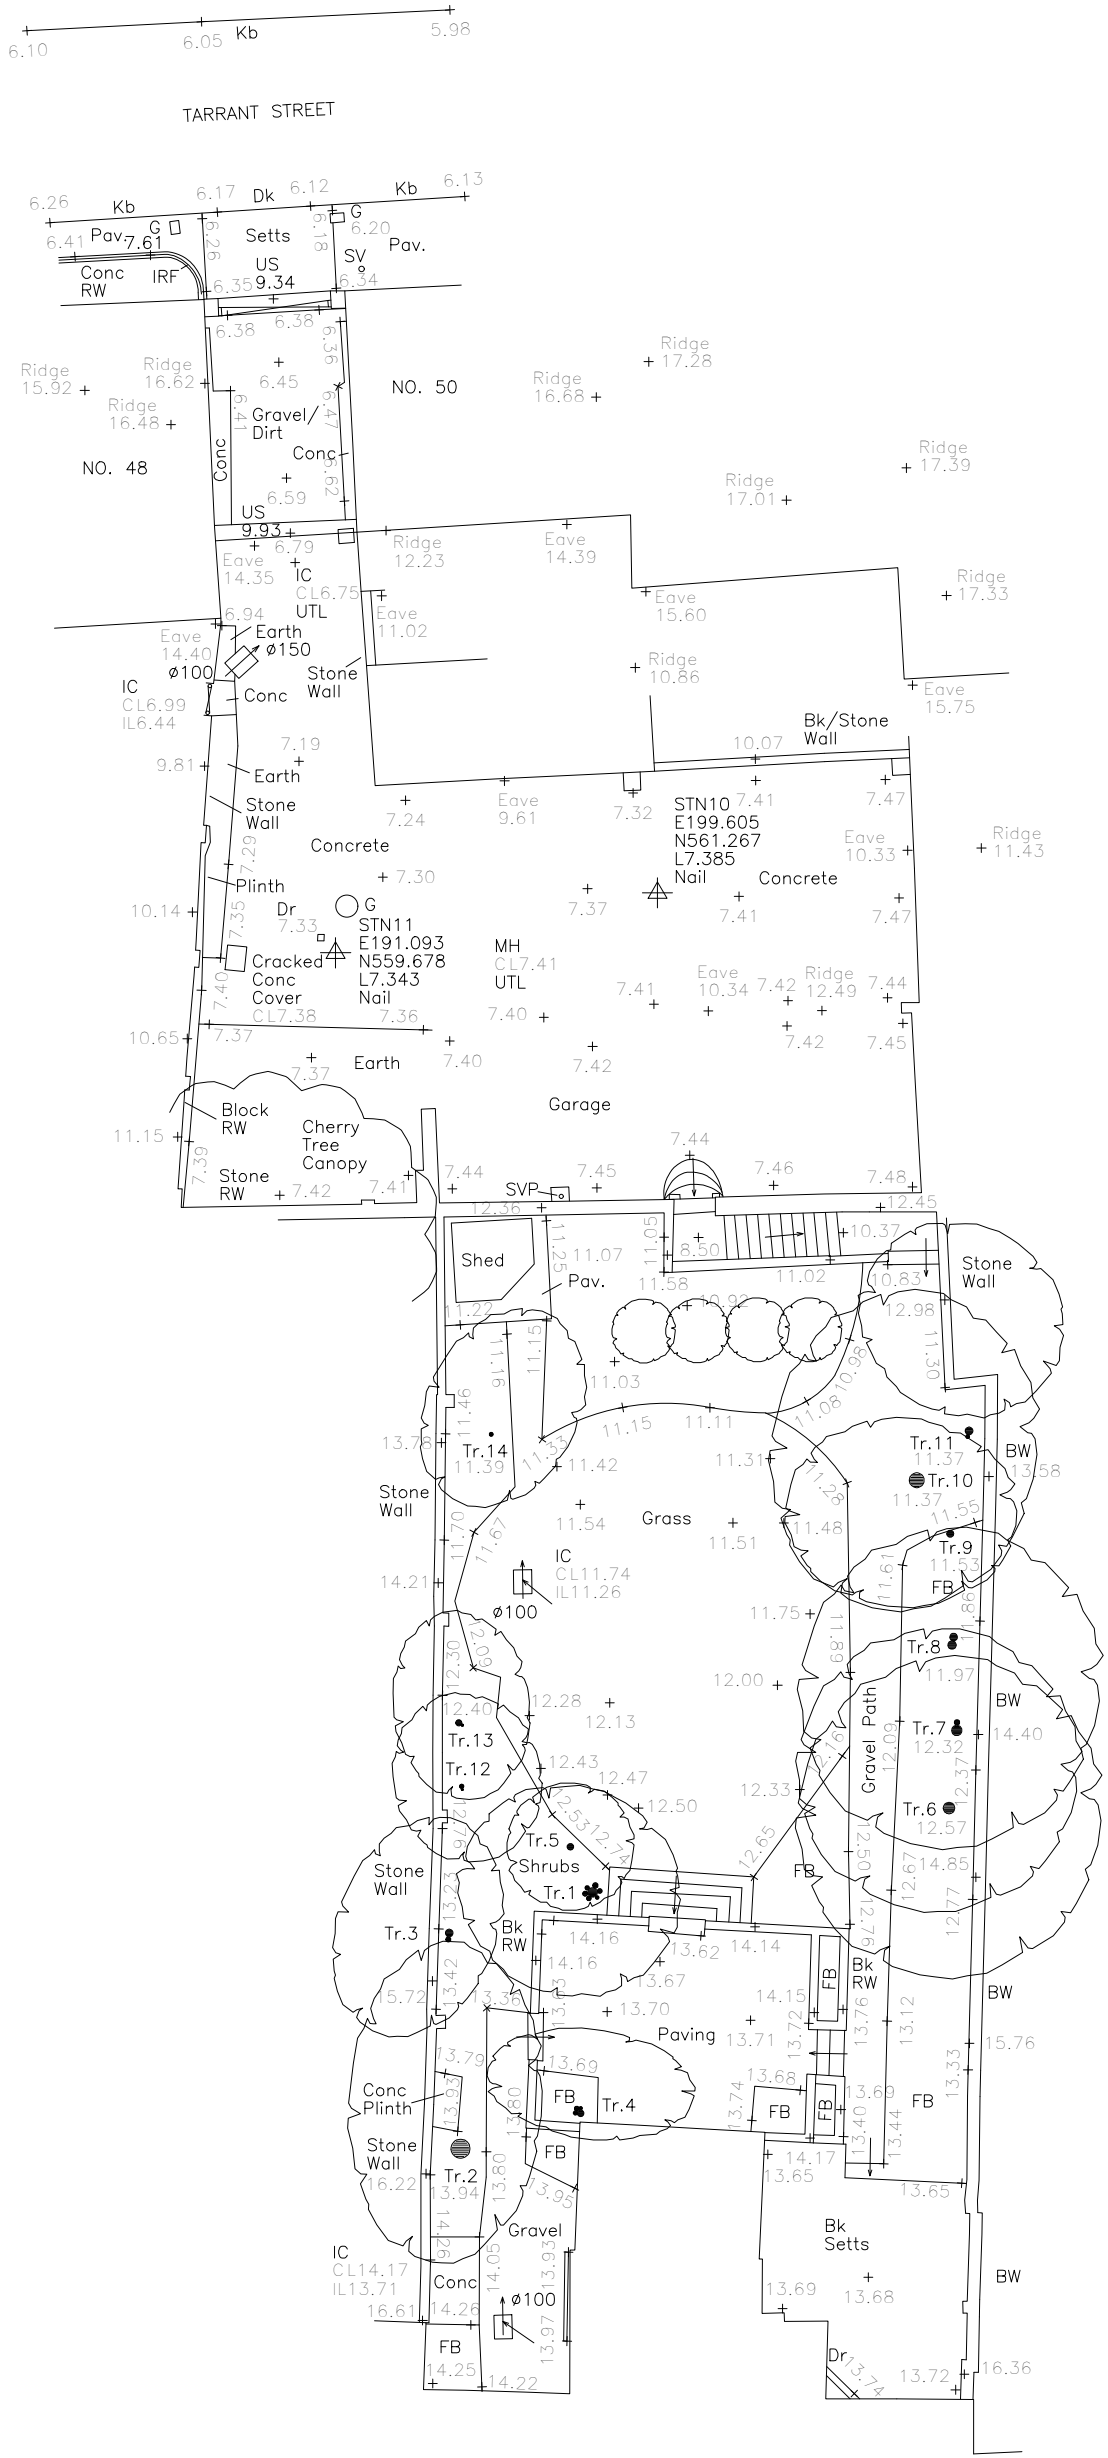

Existing (Survey) 1:200

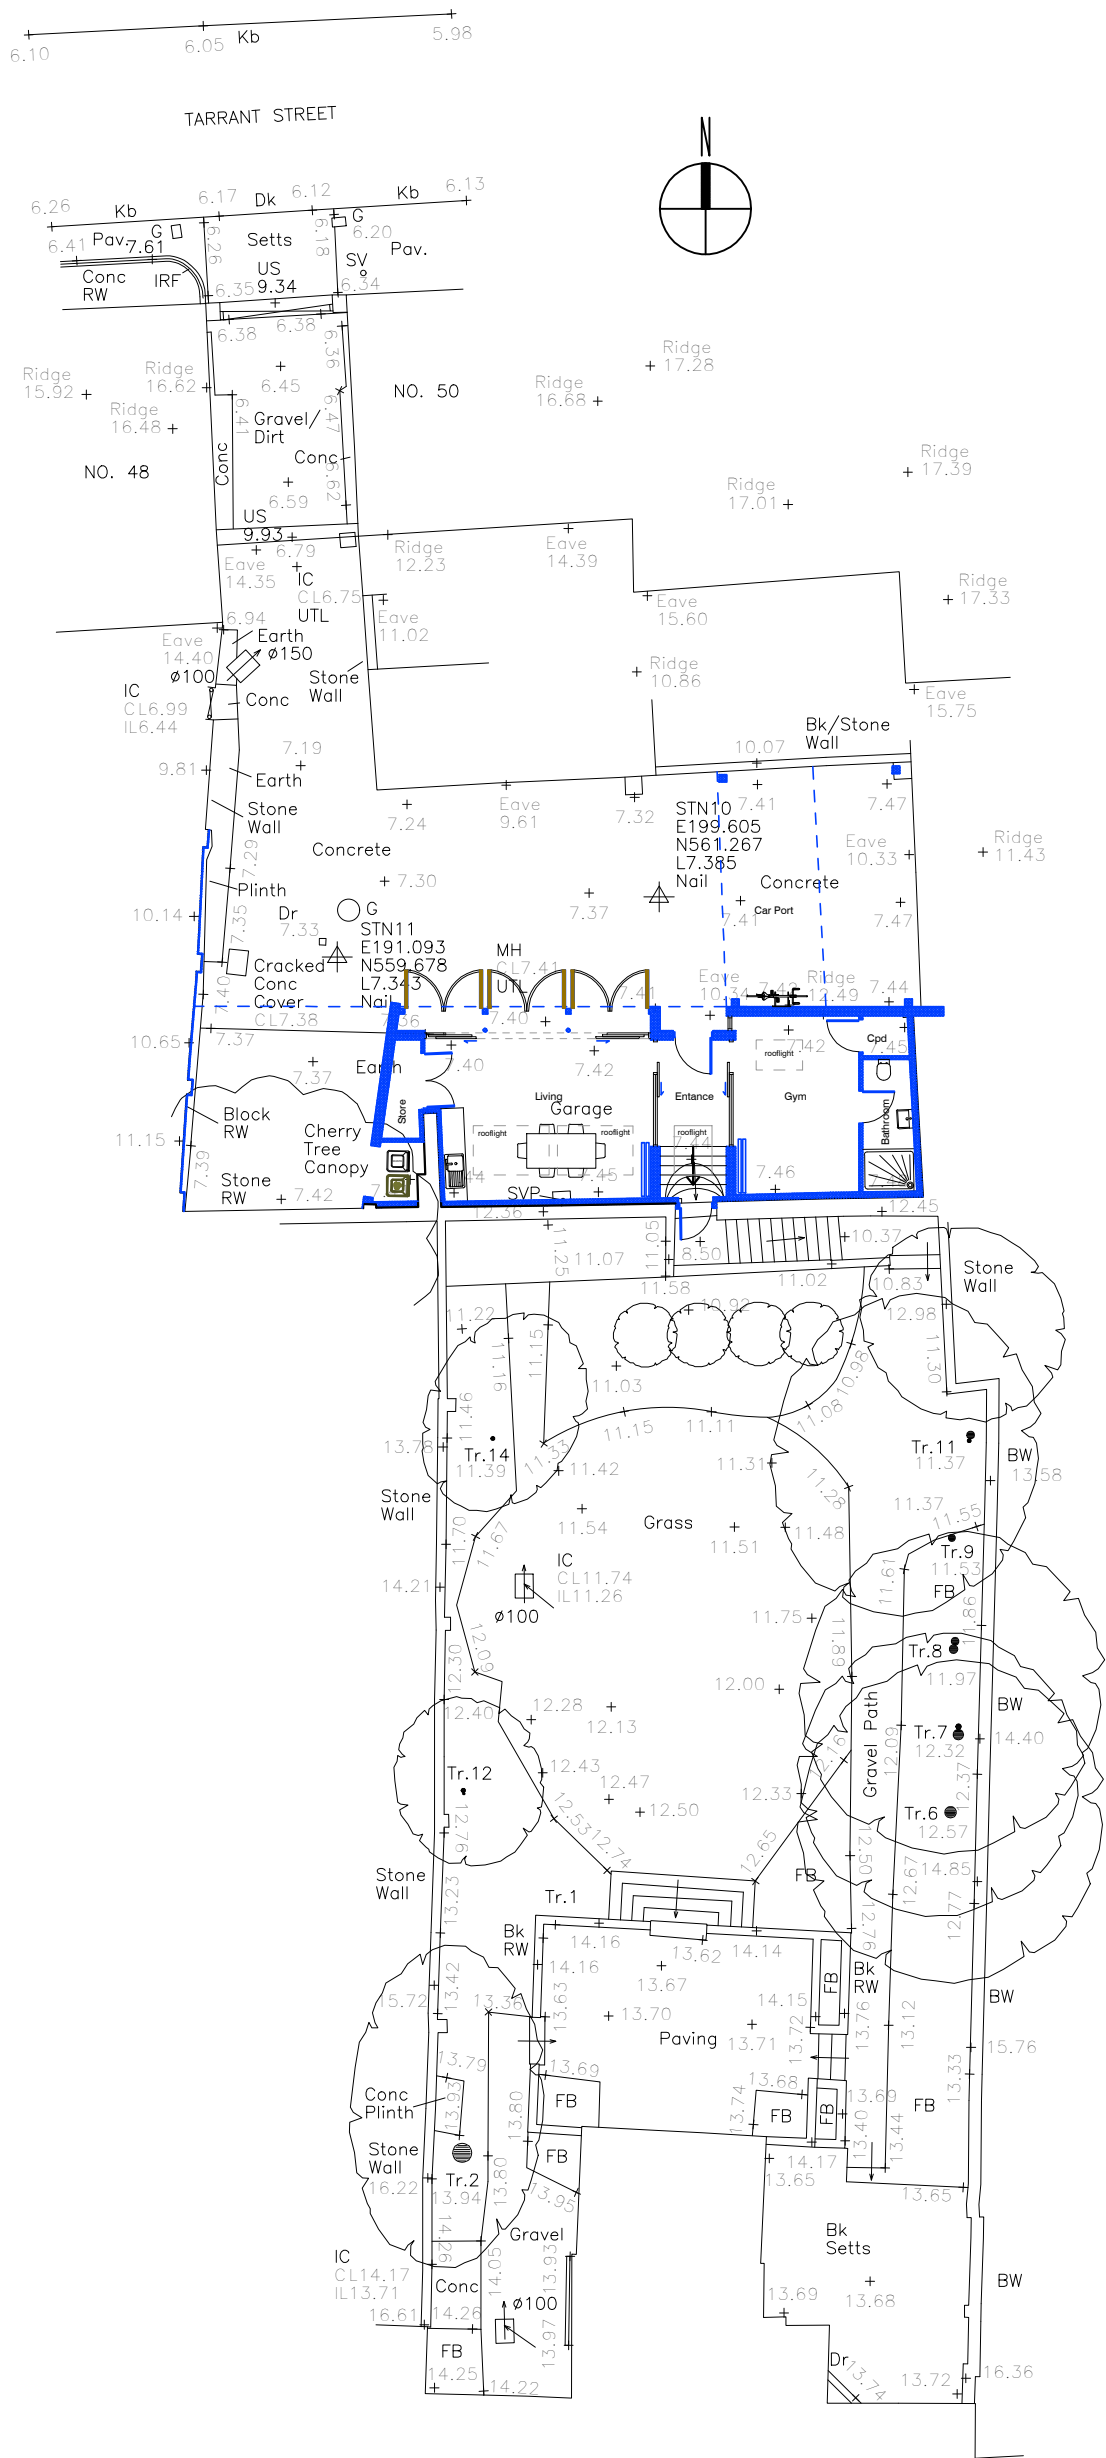

Proposed Ground Floor 1:200  
(with survey data)

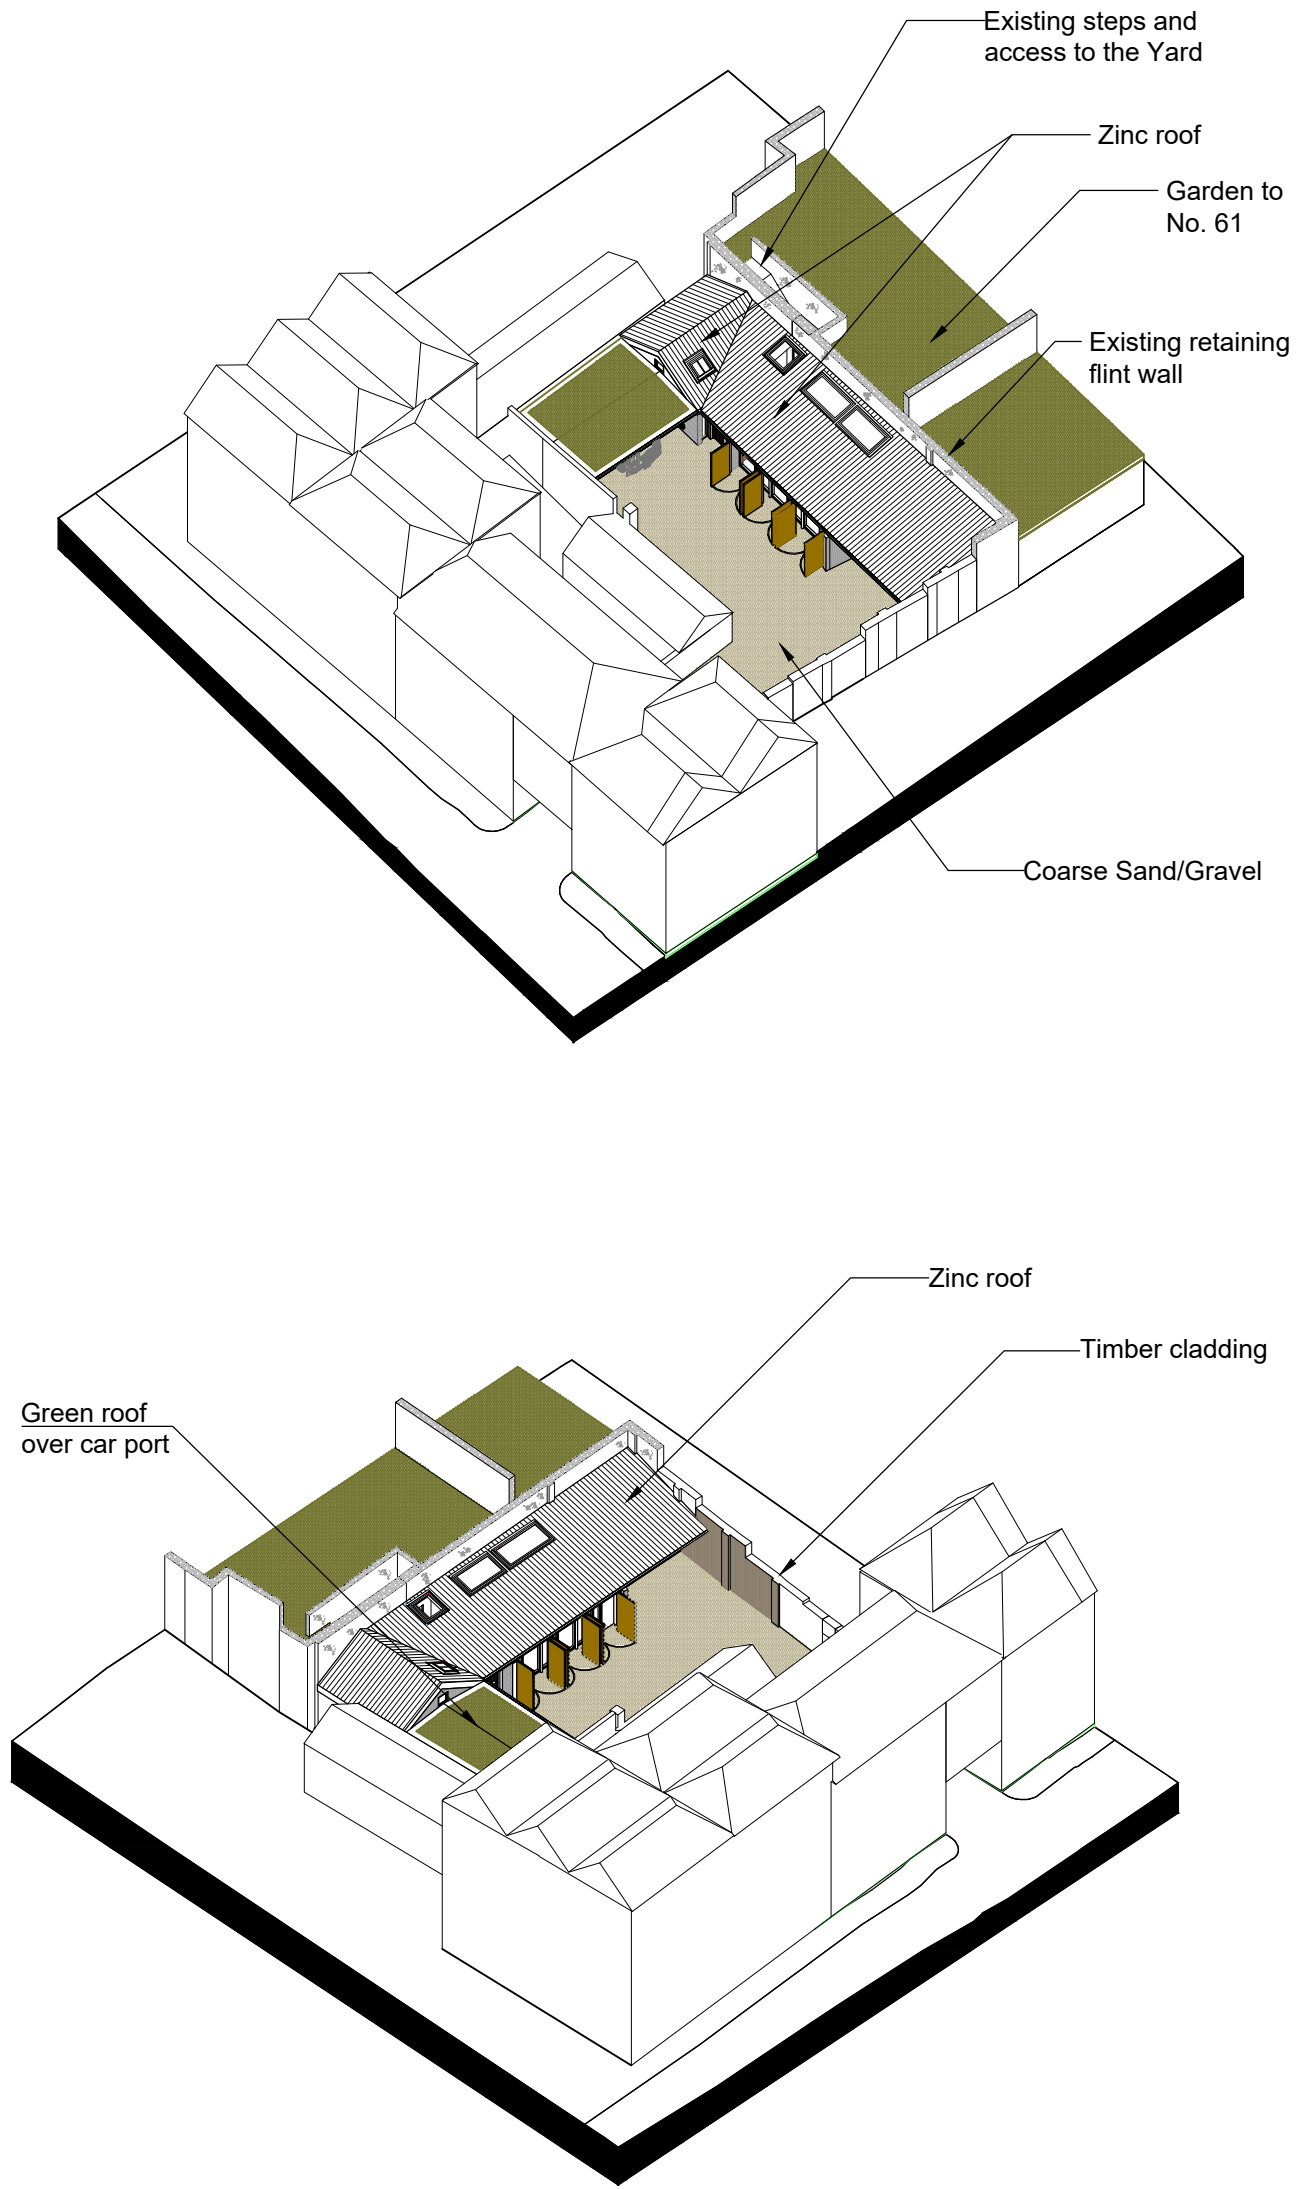

NOTES:  
Dimensions to be checked on site before commencing work. Any discrepancies shall be reported to the architect immediately.  
Do not scale from these drawings except for planning purposes.  
Use figured dimensions only.  
Where applicable this drawing is to be read in conjunction with other consultants' drawings.  
All drawings to be read in conjunction with specification and all other drawings including structural engineer and mechanical and electrical drawings / specification

|   |      |                                                          |       |
|---|------|----------------------------------------------------------|-------|
| REV   | DATE | AMENDMENT                                                | DRAWN |
| <div><div>hdarchitects</div><div>Helyer Davies Architects Ltd<br/>1 The Old Flour Mill,<br/>Emsworth, PO10 7BT<br/>01243 370 715</div><div>www.hdarchitects.co.uk mail@hdarchitects.co.uk</div></div> |      |                                                          |       |
| <div><div>PROJECT</div><div>48 Tarrant Street<br/>Arundel</div></div>   |      |                                                          |       |
| <div><div>DRAWING</div><div>Proposed Plans<br/>Proposed Visualisations</div></div>   |      | <div><div>SCALE</div><div>1:100, 1:200 (@A1)</div></div> |       |
| <div><div>DATE</div><div>July 2017</div></div>   |      | <div><div>DRAWN</div><div>JF/NW</div></div>              |       |
| <div><div>DRAWING NUMBER</div><div>17104/02</div></div>   |      | <div><div>REVISION</div><div></div></div>                |       |