
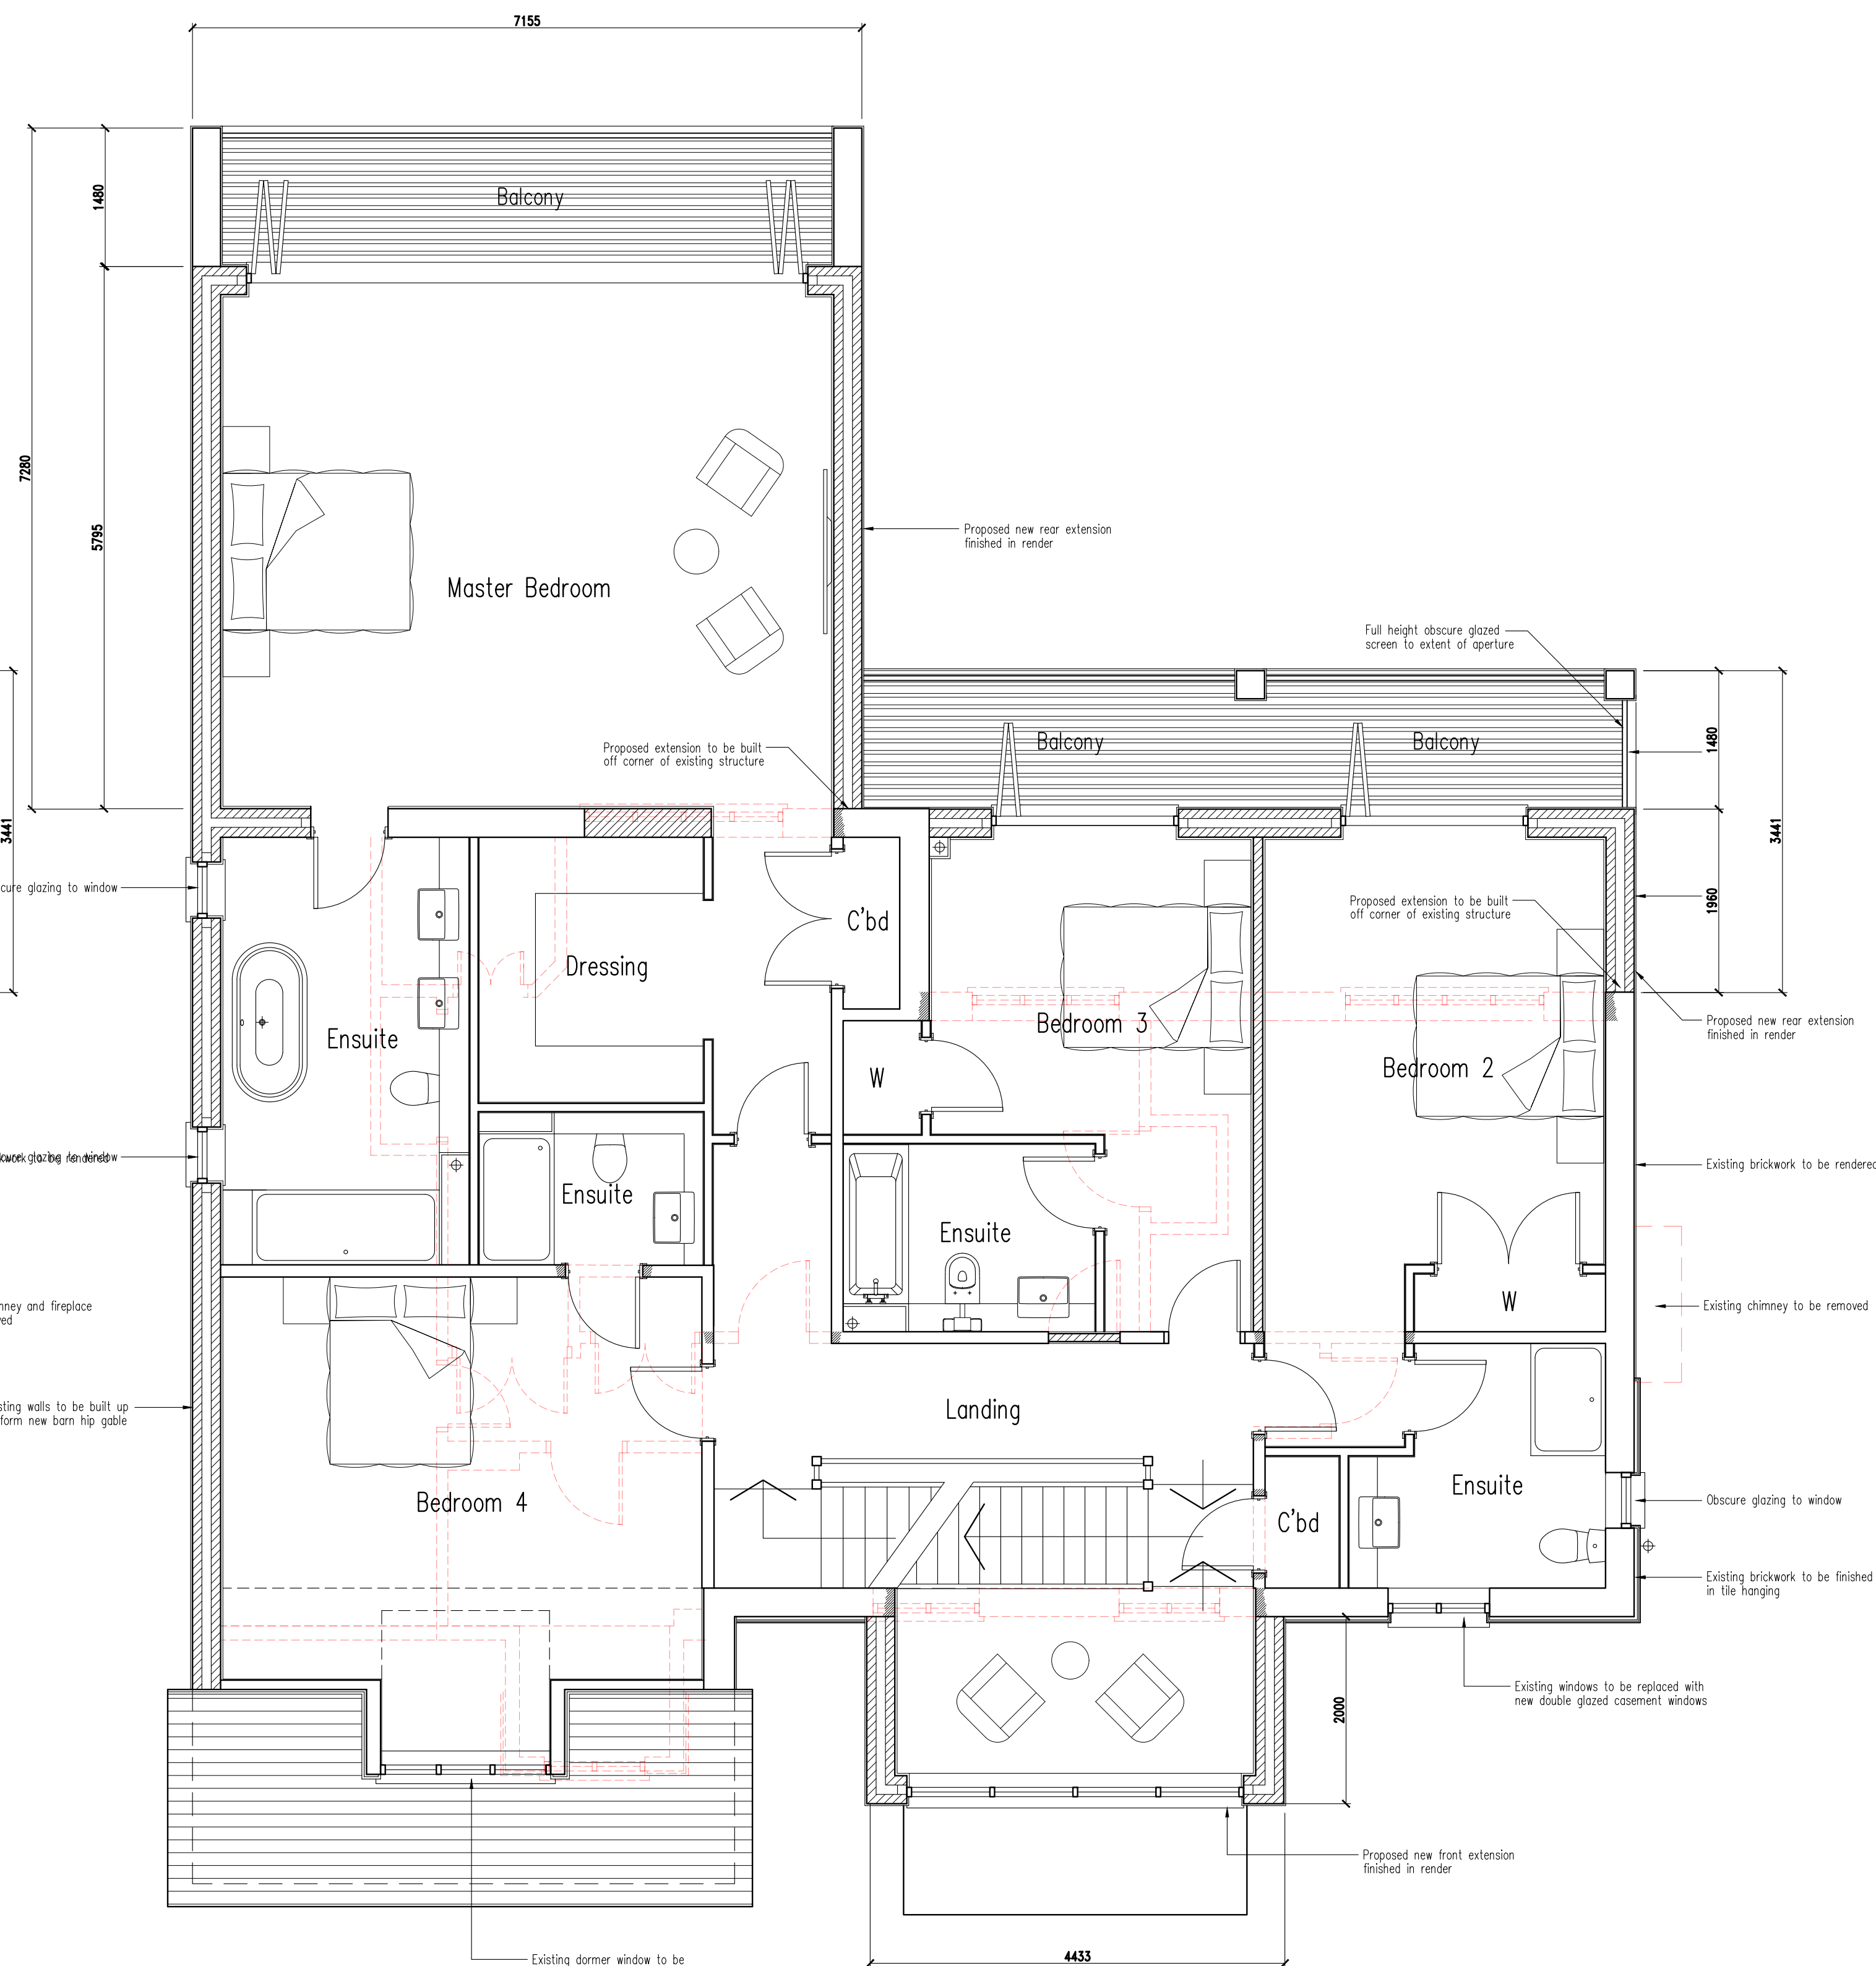


ARCH-TECH LIMITED OWN THE COPYRIGHT OF THIS DRAWING. WRITTEN CONSENT MUST BE OBTAINED BEFORE THIS DRAWING IS COPIED OR USED FOR ANY PURPOSE OTHER THAN THE ONE FOR WHICH IT WAS SUPPLIED.

ARCH-TECH LIMITED TO BE IMMEDIATELY INFORMED OF ANY DISCREPANCIES THAT ARE DISCOVERED ON SITE.

[illegible]

Date	Site
	Proposed Extension & Alterations
	Orchard House
	33a Torton Hill Road
	ARUNDEL
	Title
	Proposed Ground and First Floor Plans

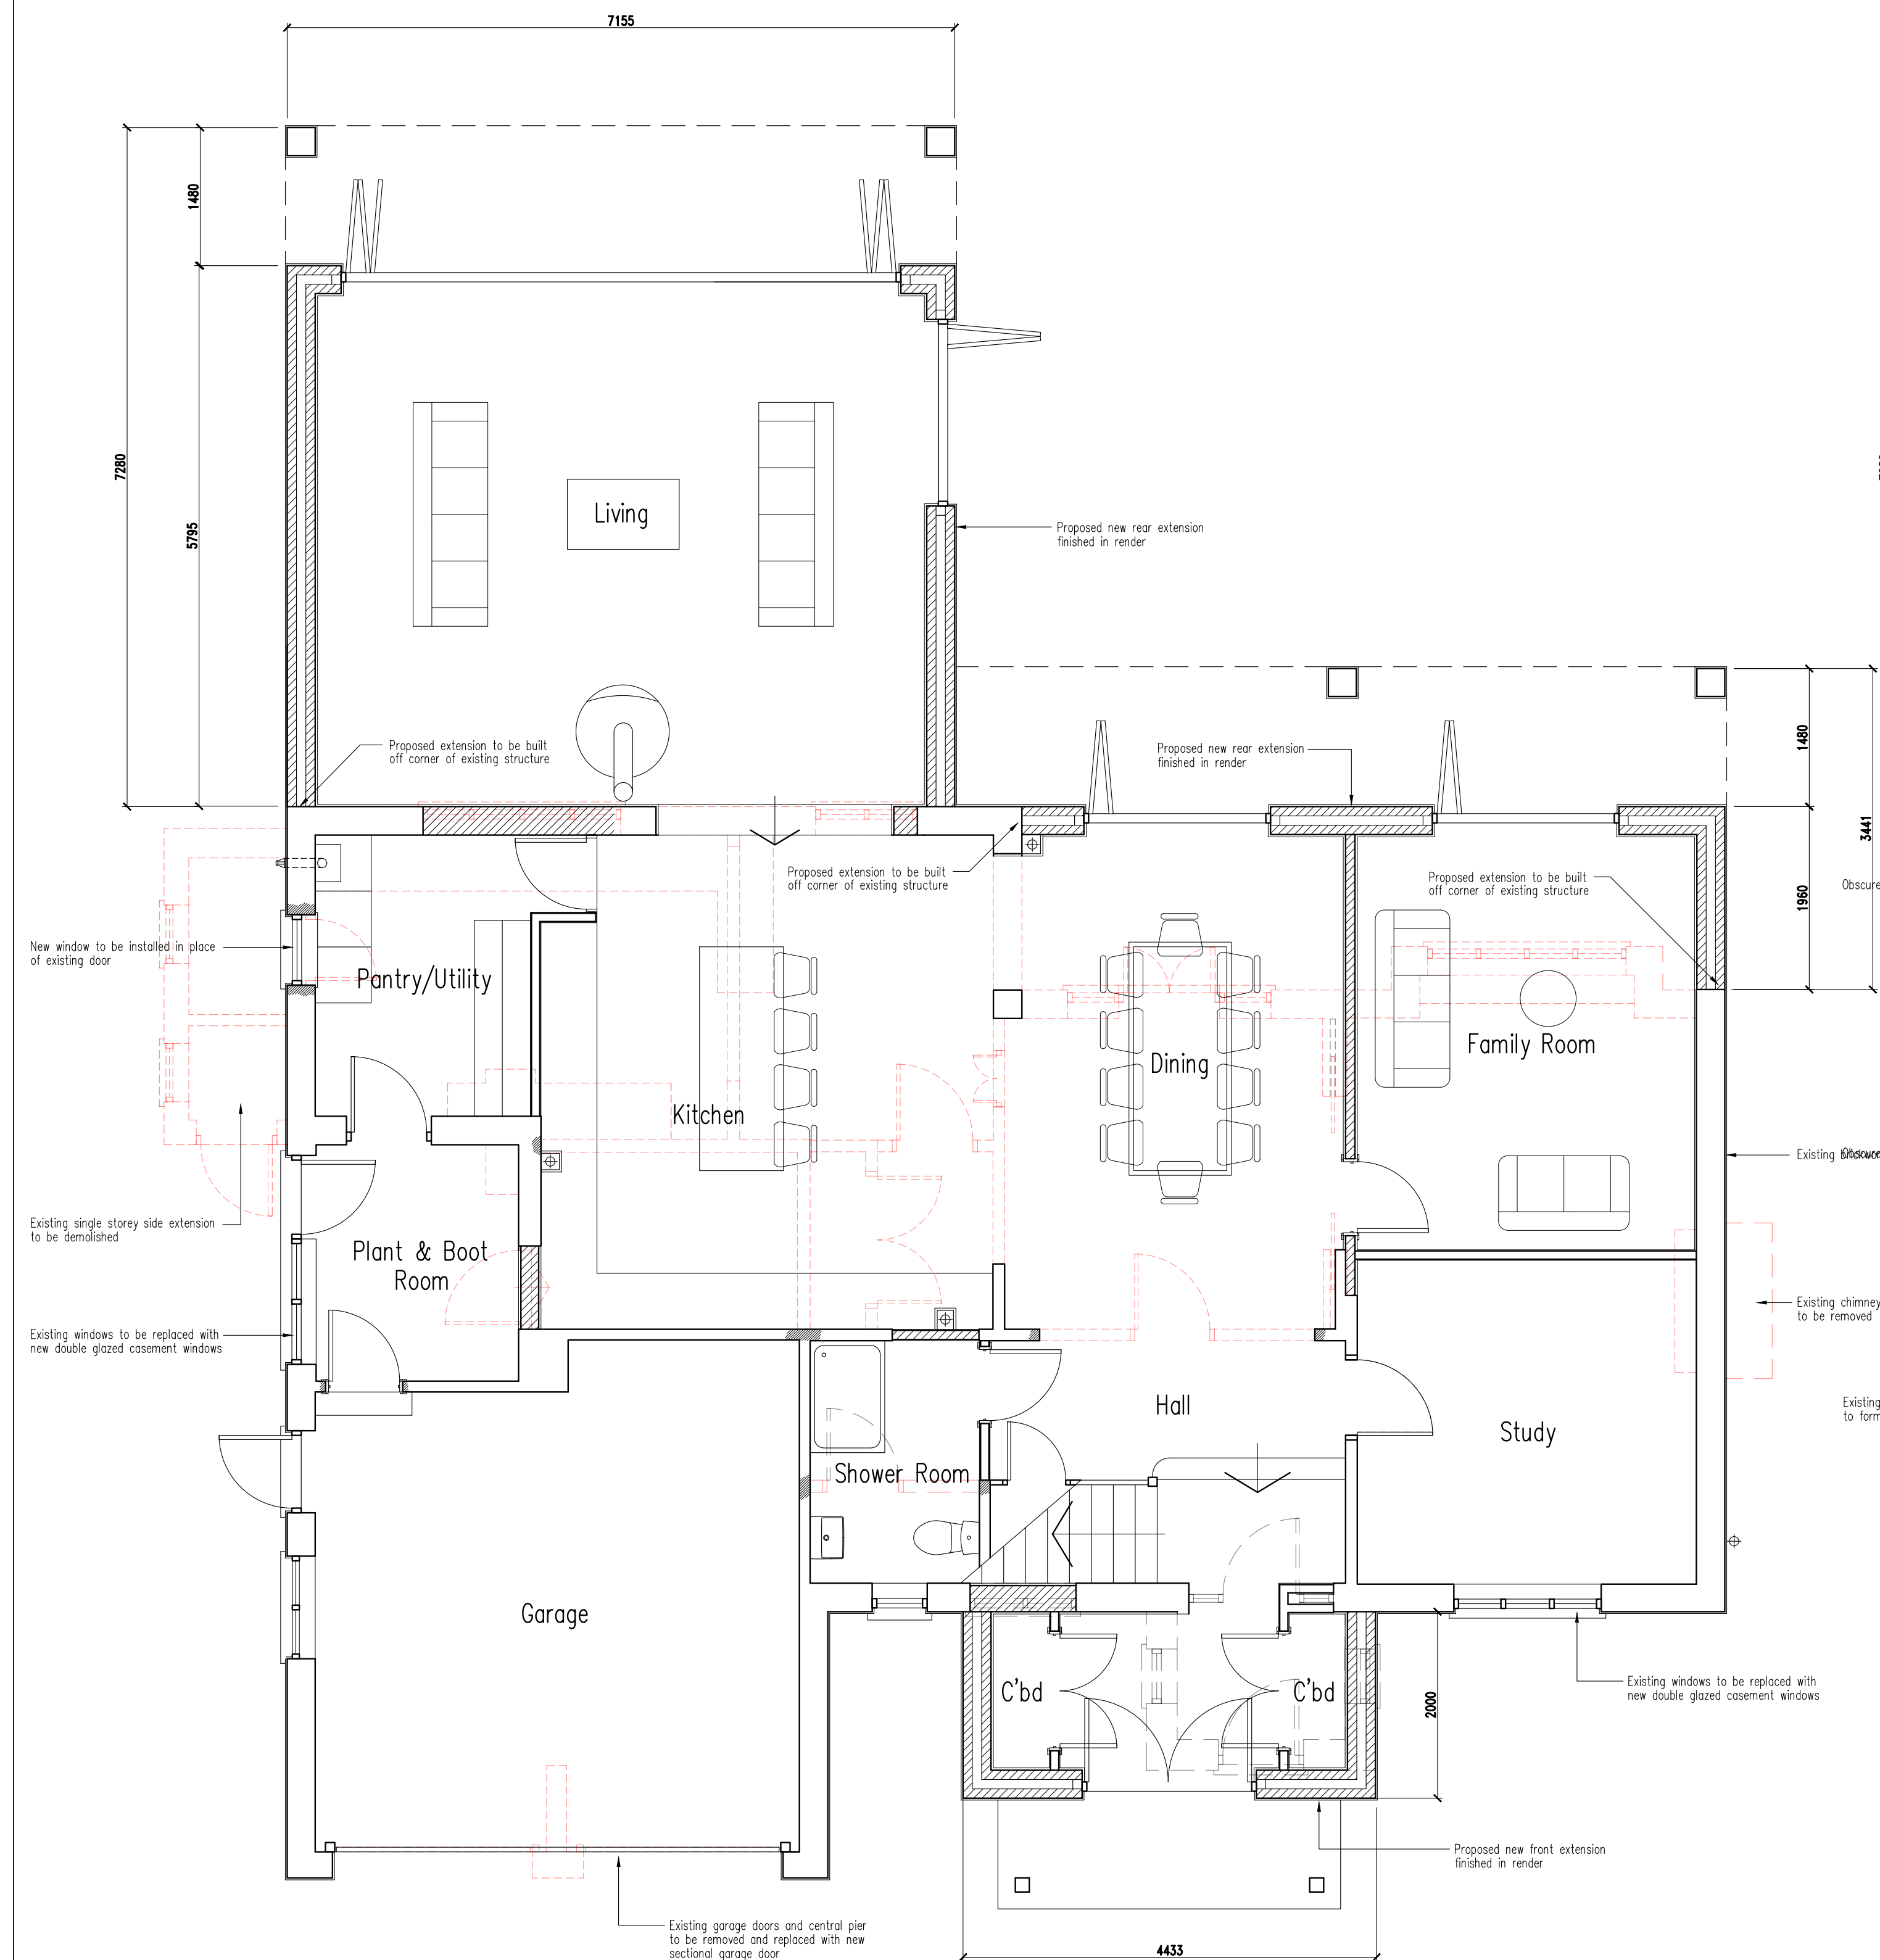

Unit 15, Finns Business Park, Mill Lane, Crondall, Surrey, GU10 5HP
t: +44 (0) 1252 852007 e: mail@archtech.co.uk

Date	May '21	Drawn	MDG
Scale	1:50	Sheet Size	A1
Drawing No.			Rev
1876/04			