




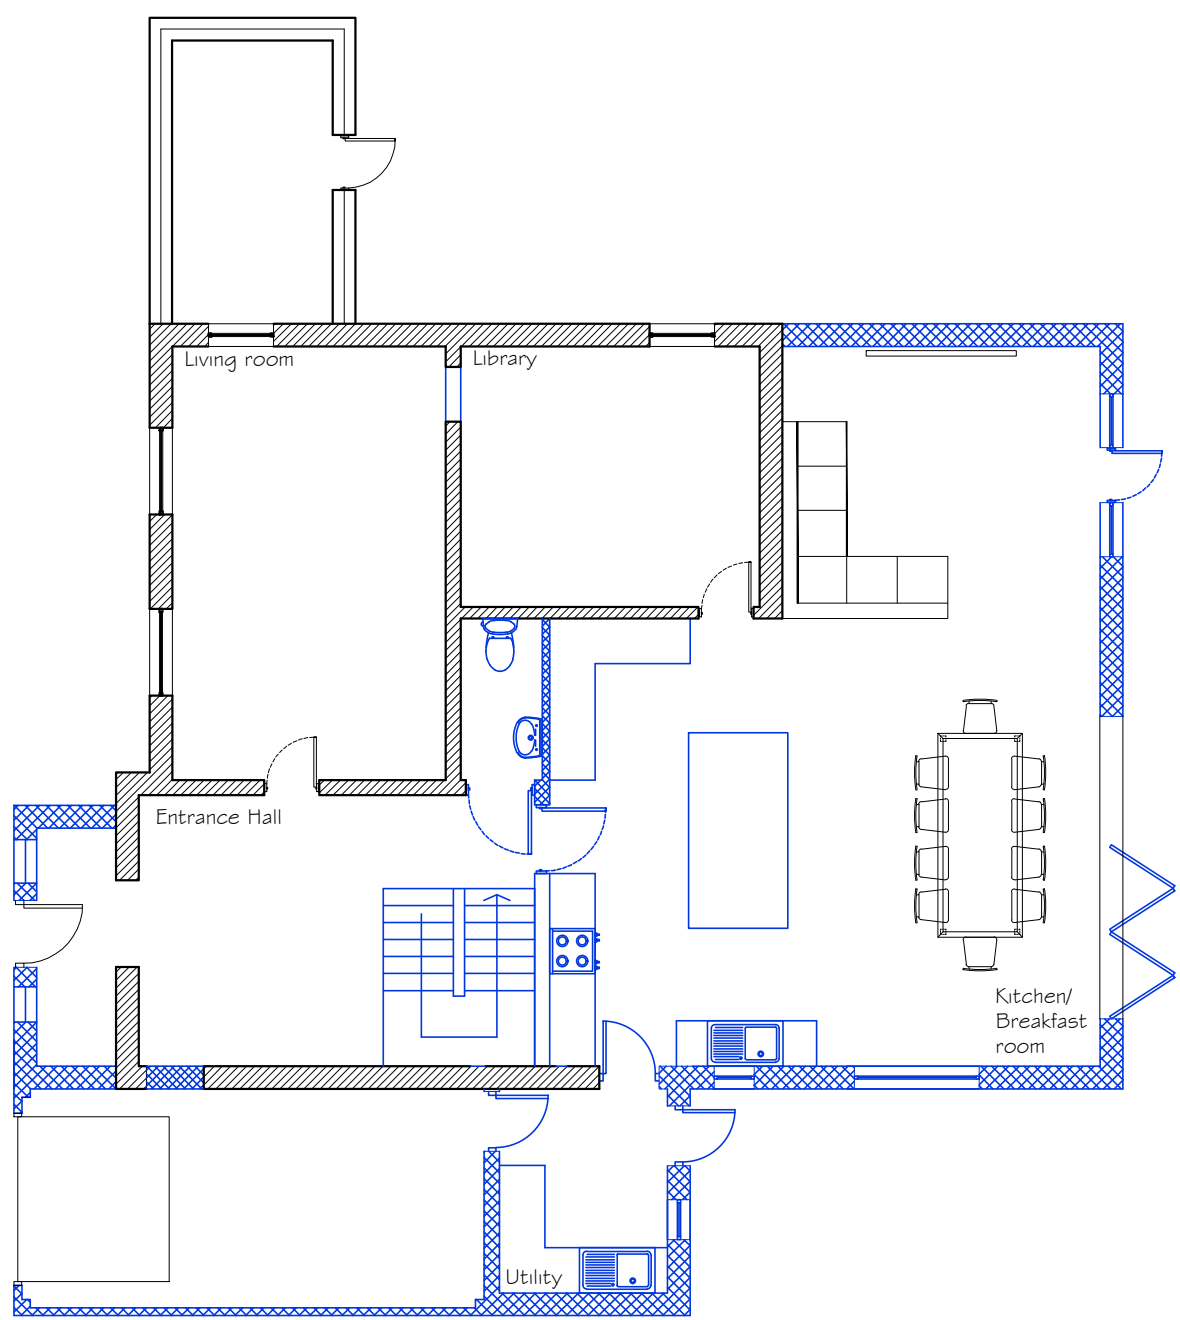


GROUND FLOOR
1. 100

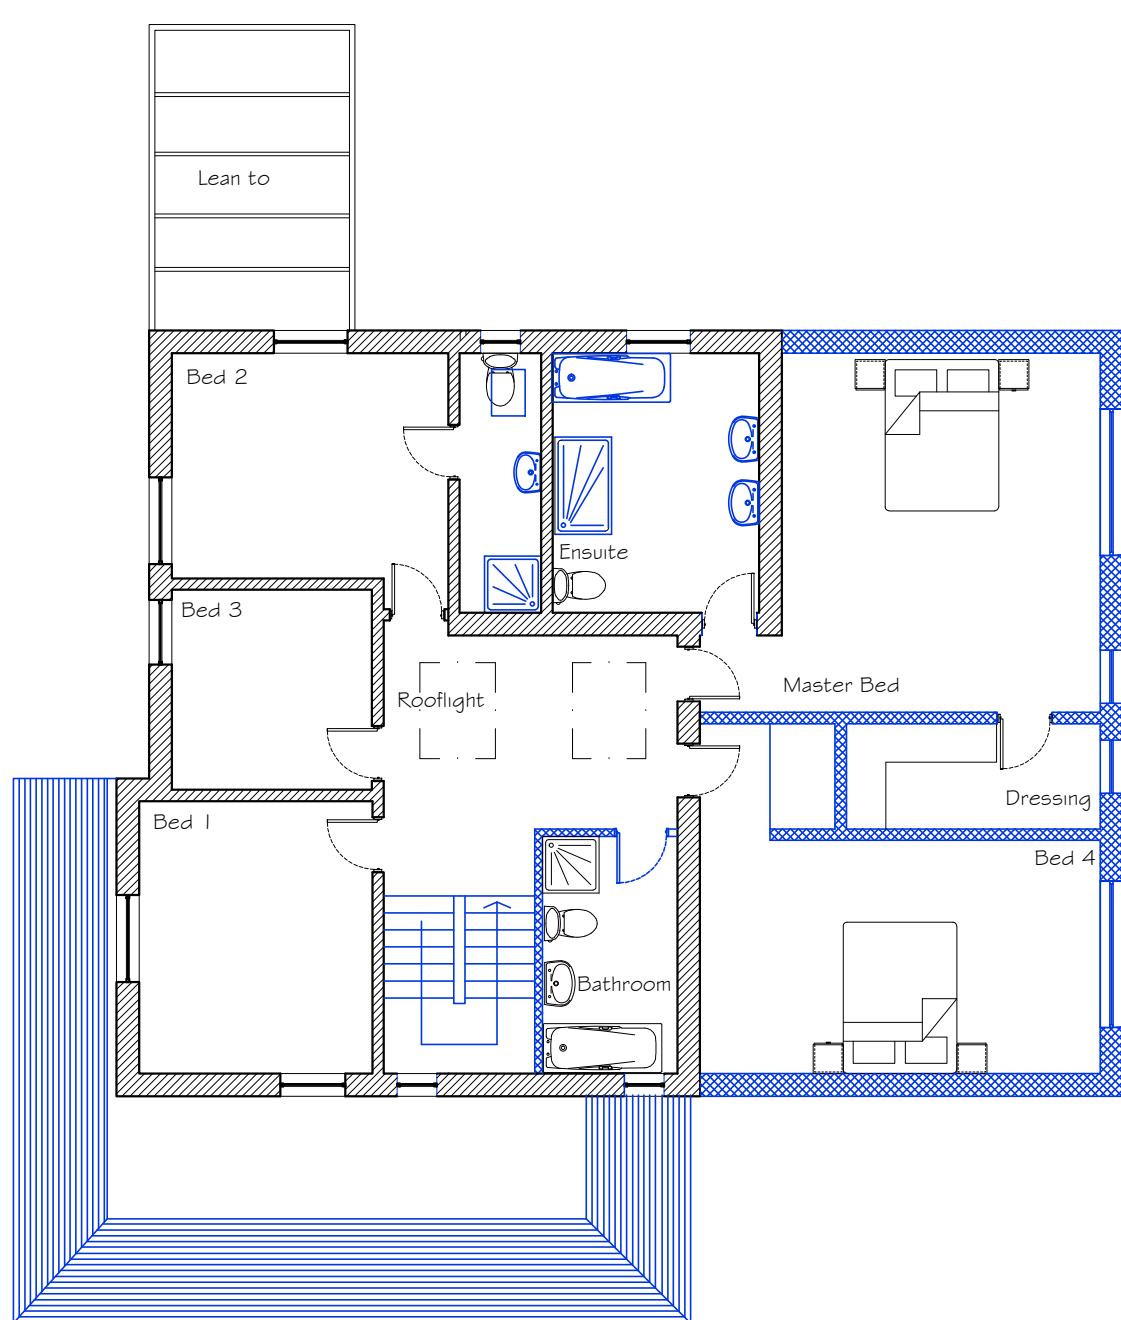


FIRST FLOOR
1. 100

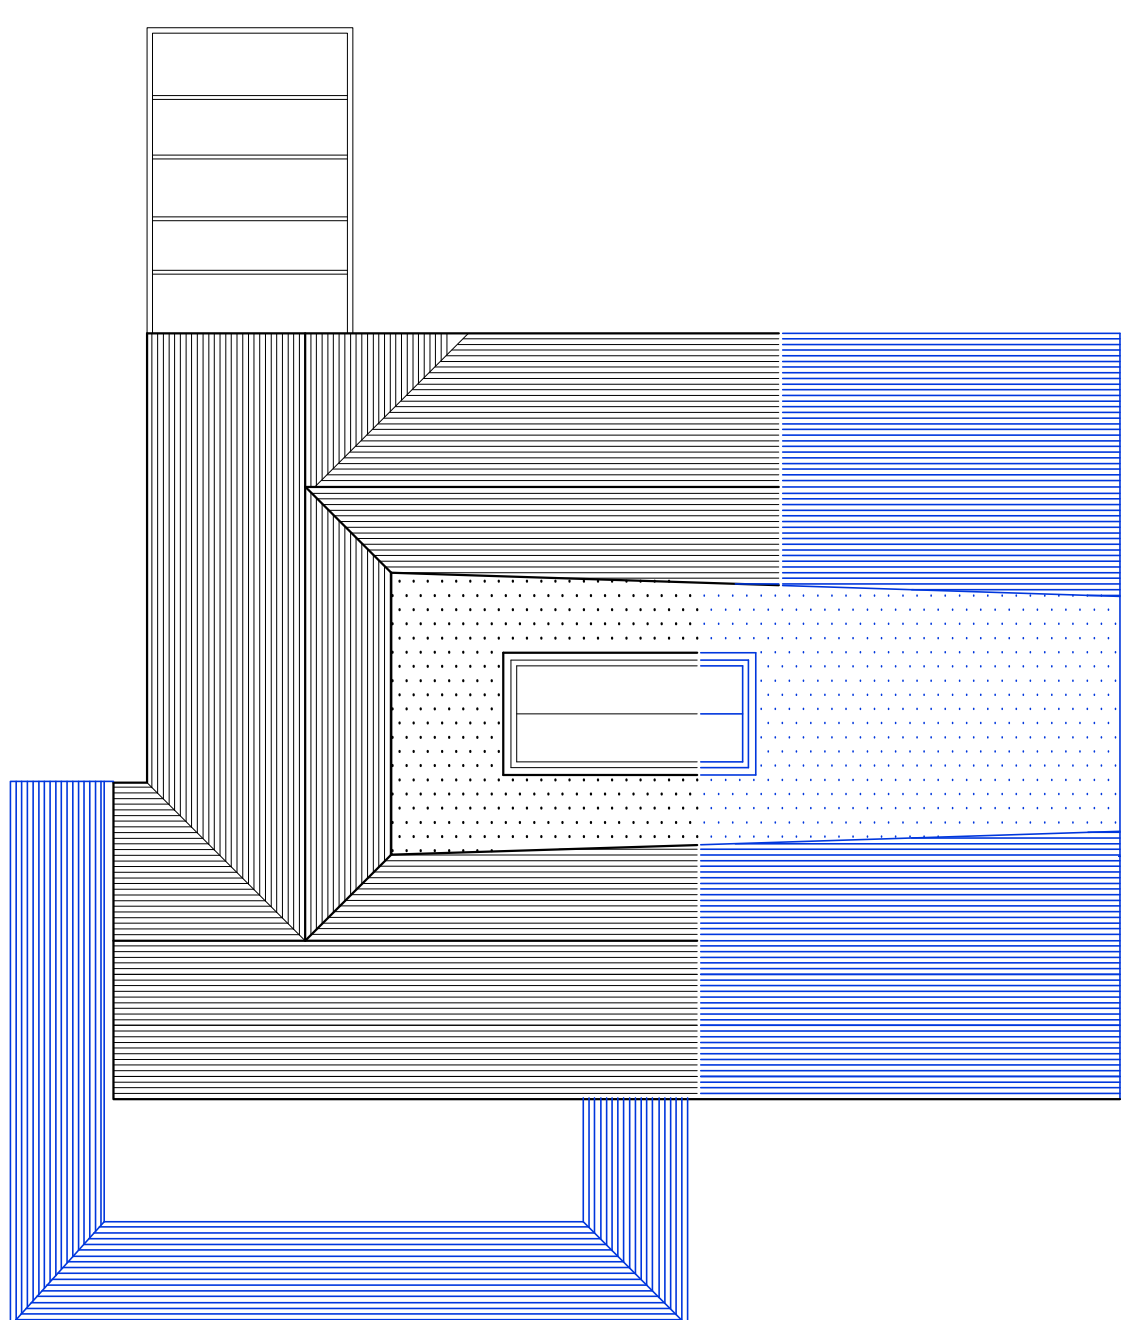

ROOF PLAN
1. 100

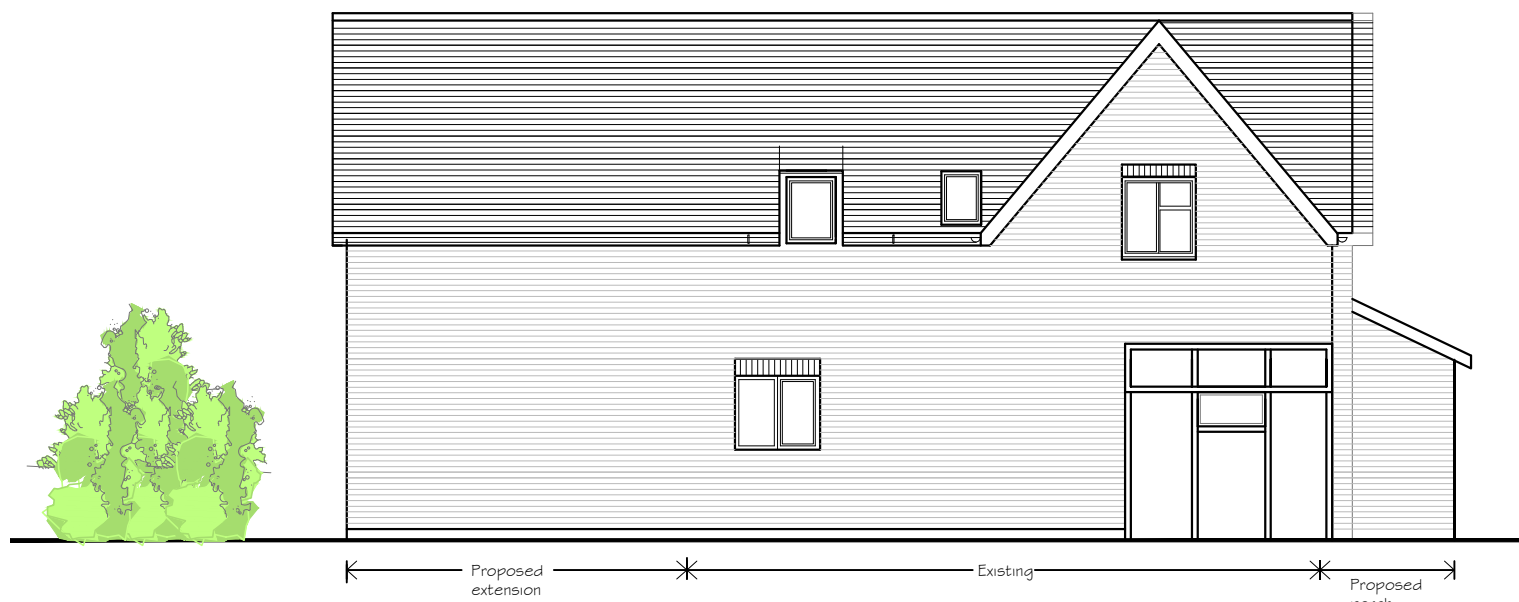

SIDE ELEVATION
1. 100

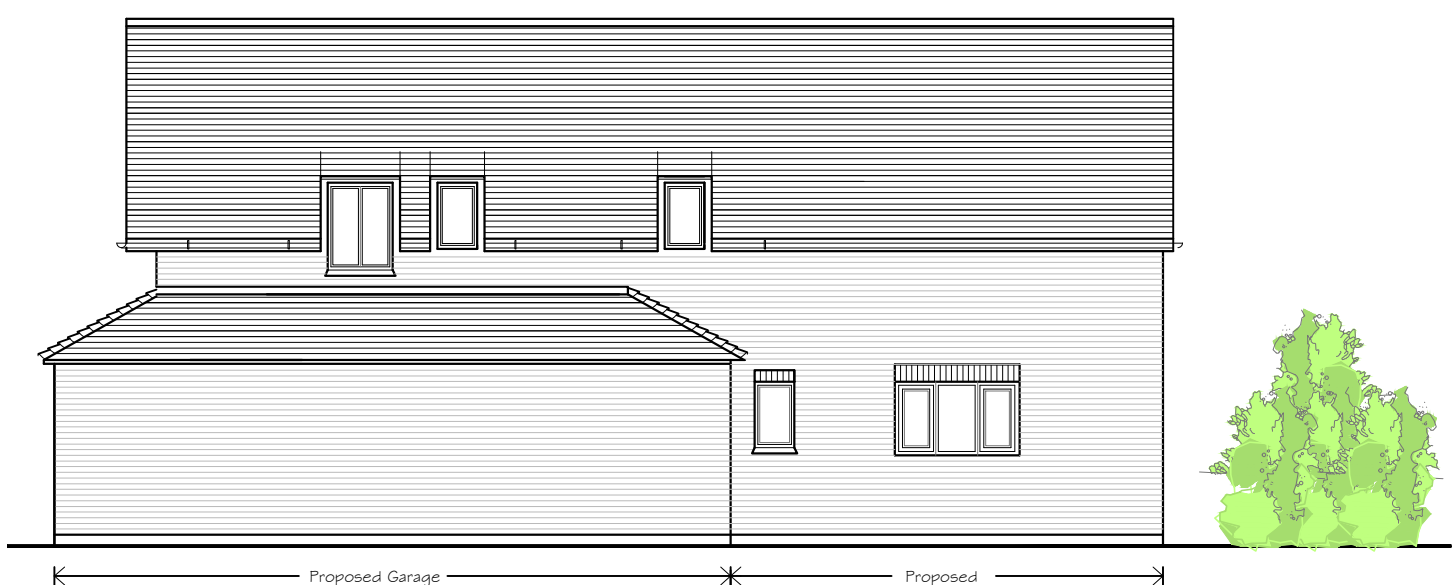

SIDE ELEVATION
1. 100



FRONT ELEVATION
1. 100



REAR ELEVATION
1. 100




SITE LOCATION
1. 500



SITE LOCATION
1. 1250

NOTES:
Dimensions to be checked on site before commencing work.
Any discrepancies shall be reported to the architect immediately.
Do not scale from these drawings except for planning purposes.
Use figured dimensions only.
Where applicable this drawing is to be read in conjunction with other consultants' drawings.
All drawings to be read in conjunction with specification and all other drawings including structural engineer and mechanical and electrical drawings / specification

 

REV	DATE	AMENDMENT	DRAWN

Helyer Davies Architects Ltd
1 The Old Flour Mill,
Ensworth, PO10 7BT
01243 370 715
www.hdarchitects.co.uk mail@hdarchitects.co.uk

CLIENT
Nigel Wright

PROJECT
**10, Torton Hill Road
Arundel
West Sussex
BN18 9HE**

DRAWING
Proposed Plans and Elevations

SCALE
as noted @A1

DATE	June 2015	DRAWN	CH
DRAWING NUMBER	15097-02	REVISION	D