





Existing West Elevation

1 : 100

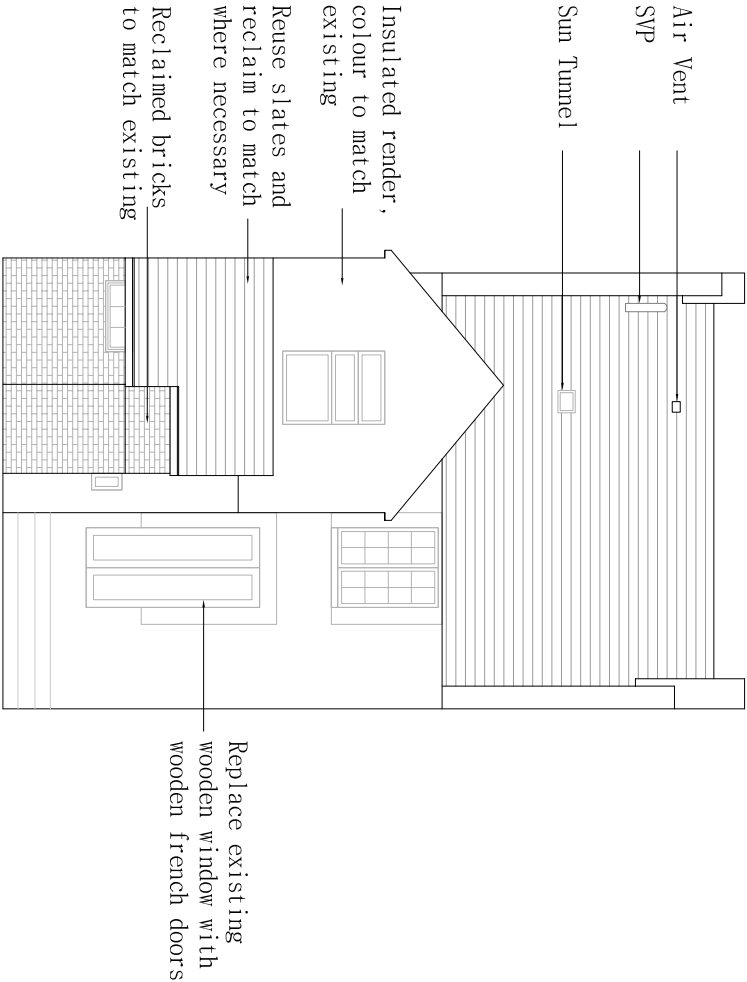


Proposed West Elevation

1 : 100

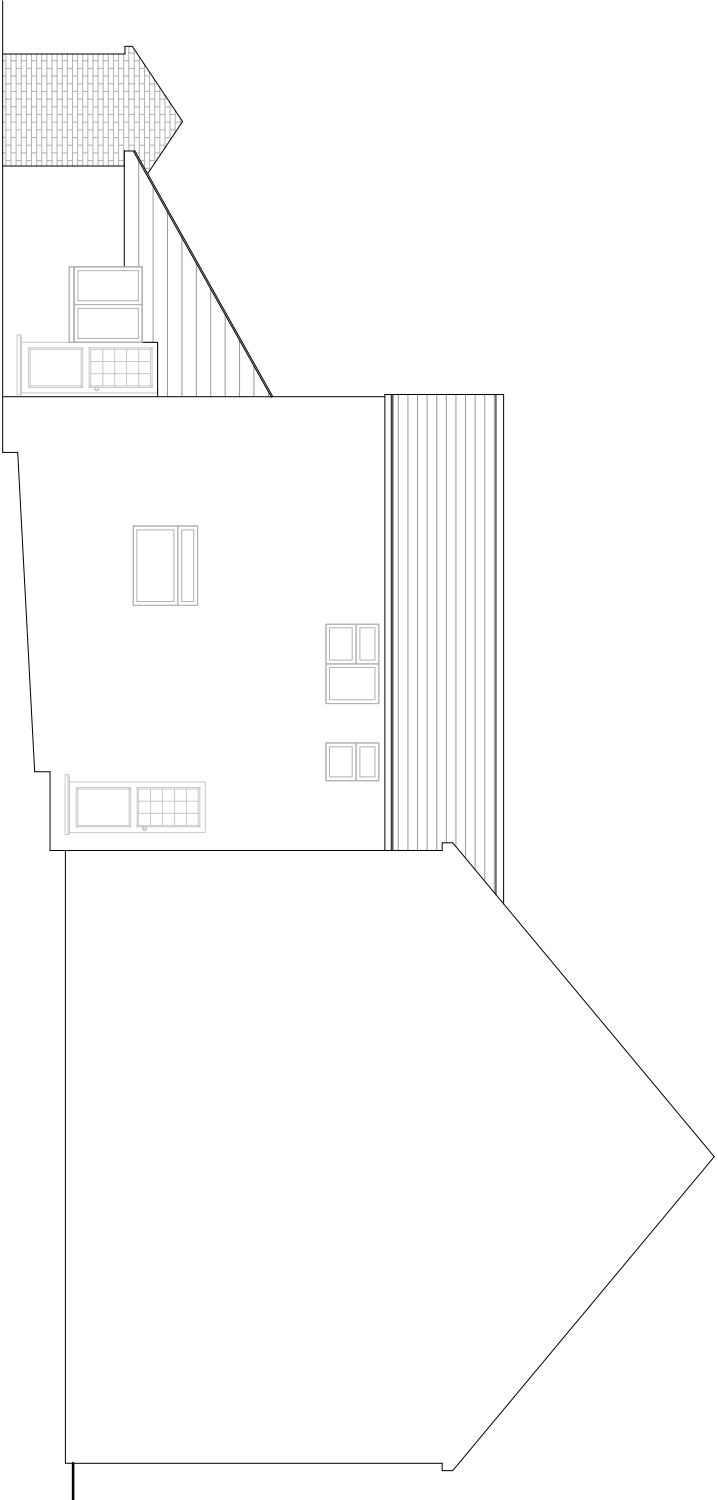



Existing South Elevation

1 : 100

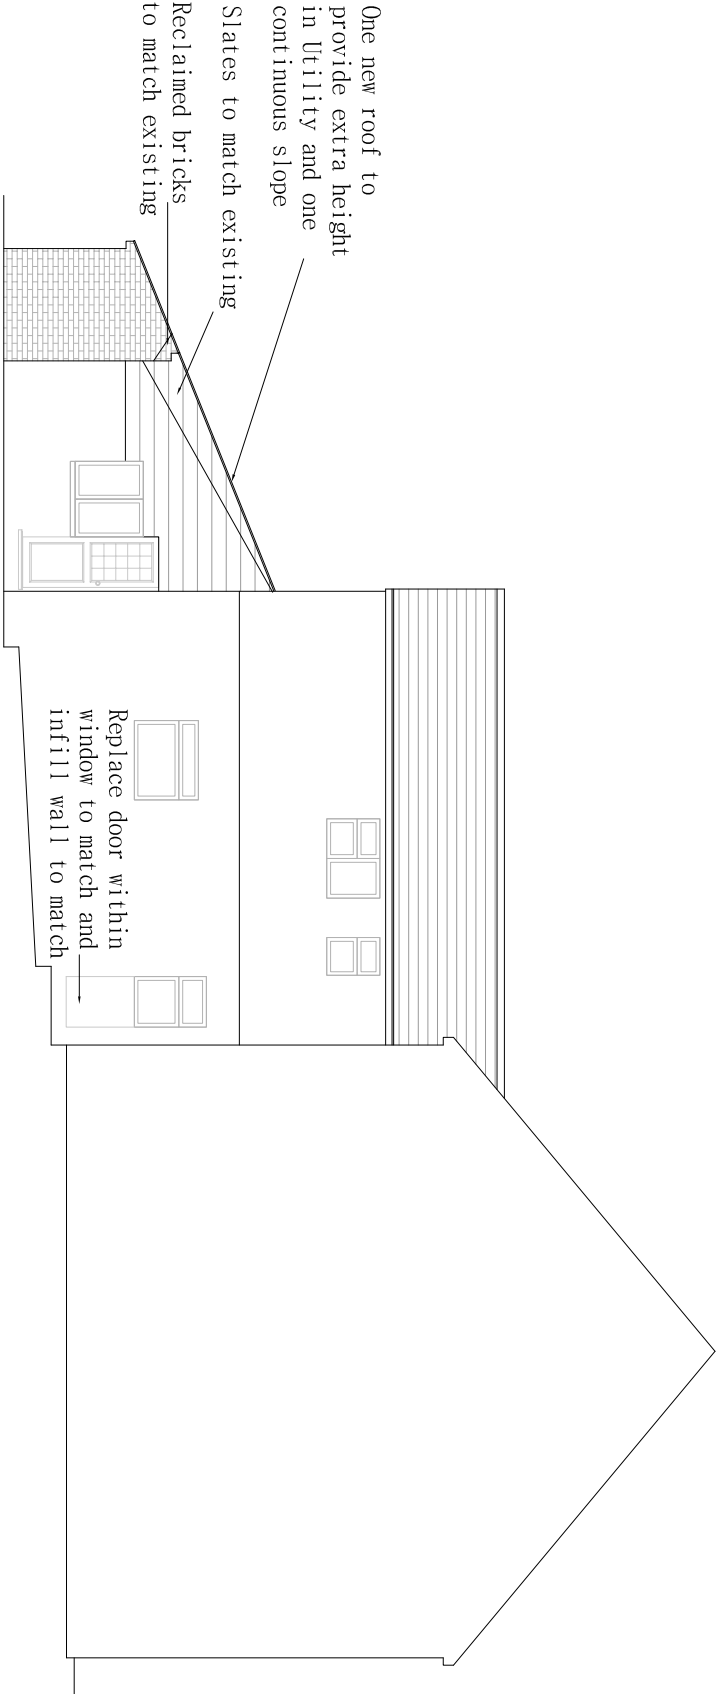

Proposed South Elevation

1 : 100

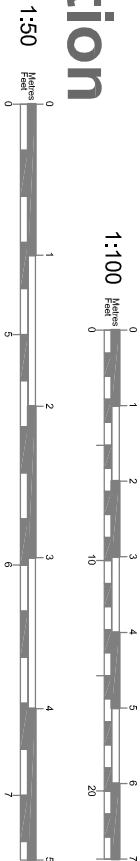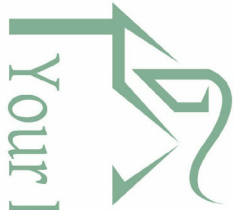

Your Home Plans

Tel: 0800 6127 664


www.yourhomeplans.co.uk

These drawings are for approval purposes. Materials and products should not be ordered based on dimensions of drawings as errors may occur along existing building lines. All measurements are to be checked on site.

Mr D Clifton
23 King Street
Arundel
West Sussex
BN18 9BJ


Elevations

Project number	23KIN-14	A101
Date	8th August 2014	
Drawn by	June Grinstead	
Checked by	Checker	Scale
		1 : 100

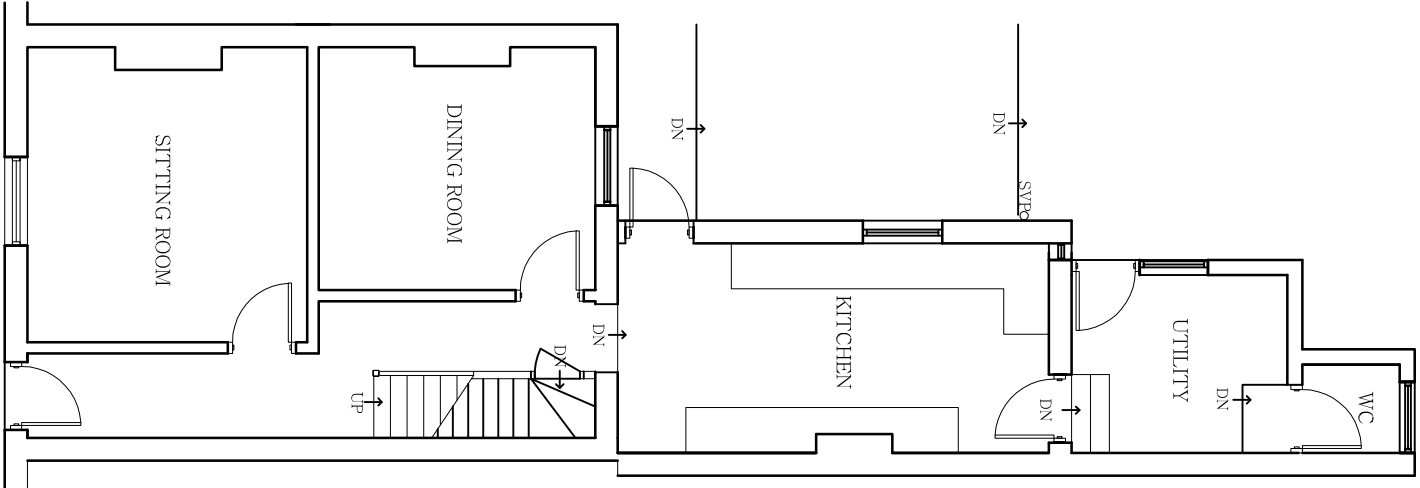


Existing Ground Floor

1 : 100

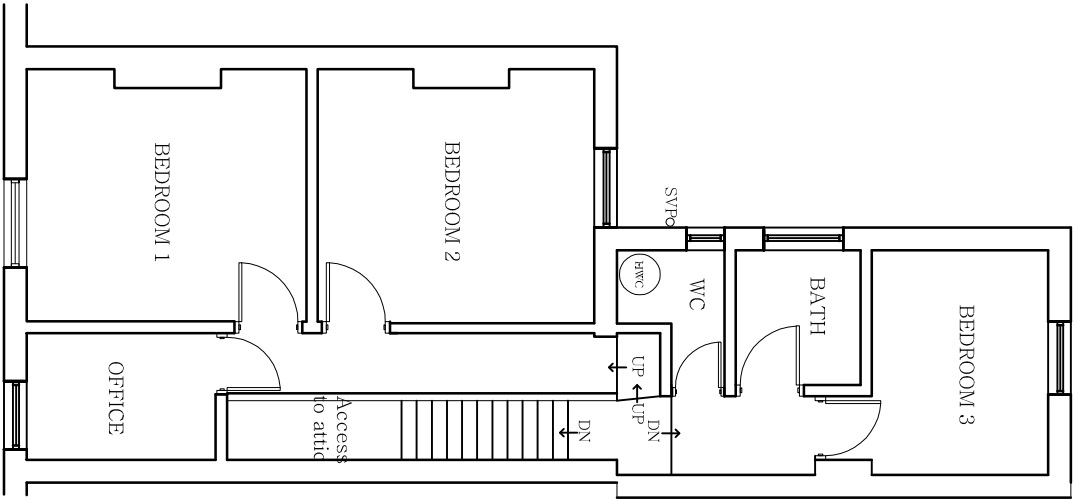



Existing First Floor

1 : 100

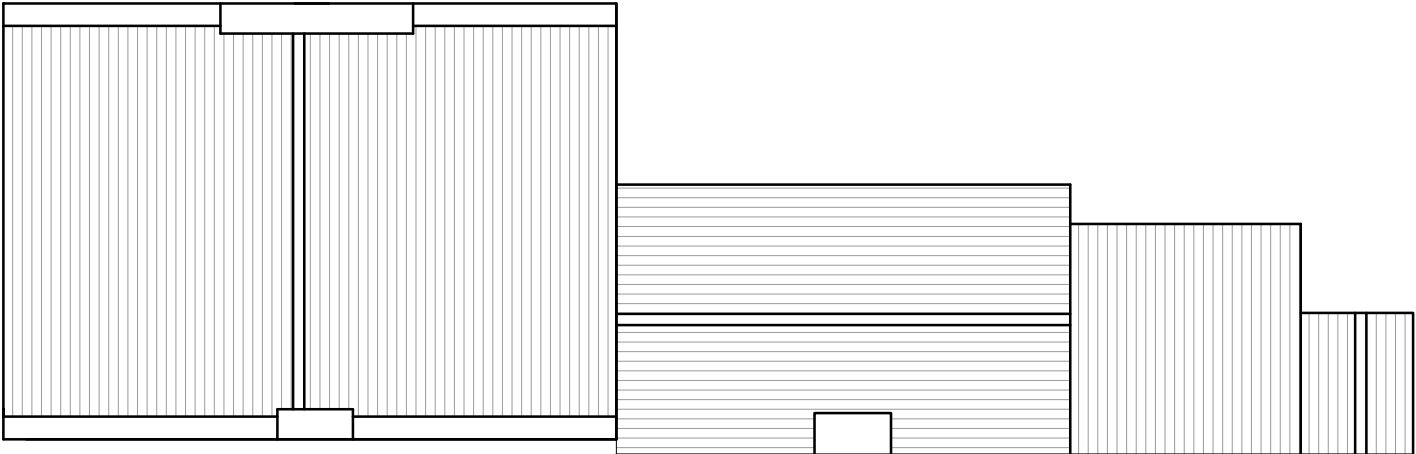

Existing Roof Plan

1 : 100

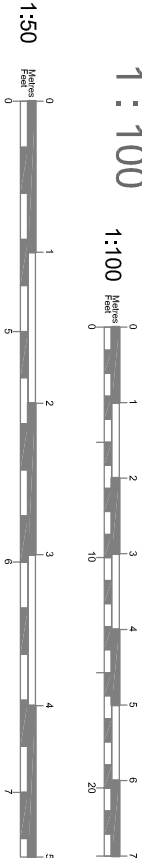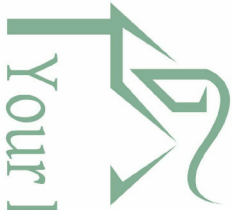

Your Home Plans


Tel: 0800 6127 664
www.yourhomeplans.co.uk

These drawings are for approval purposes. Materials and products should not be ordered based on dimensions of drawings as errors may occur along existing building lines. All measurements are to be checked on site.

Mr D Clifton
23 King Street
Arundel
West Sussex
BN18 9BJ

Existing Elevations


Project number	23KIN-14	A102
Date	8th August 2014	
Drawn by	June Grinstead	
Checked by	Checker	
Scale		1 : 100

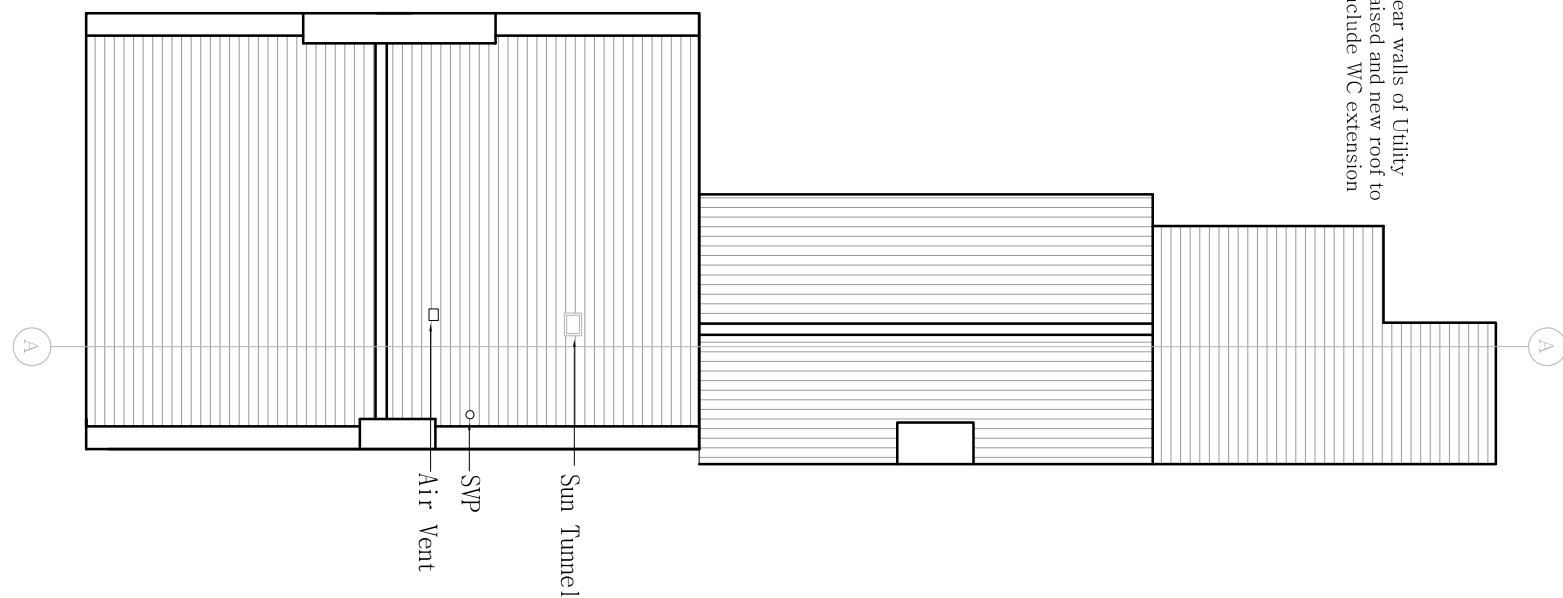

Proposed Roof Plan


1:100



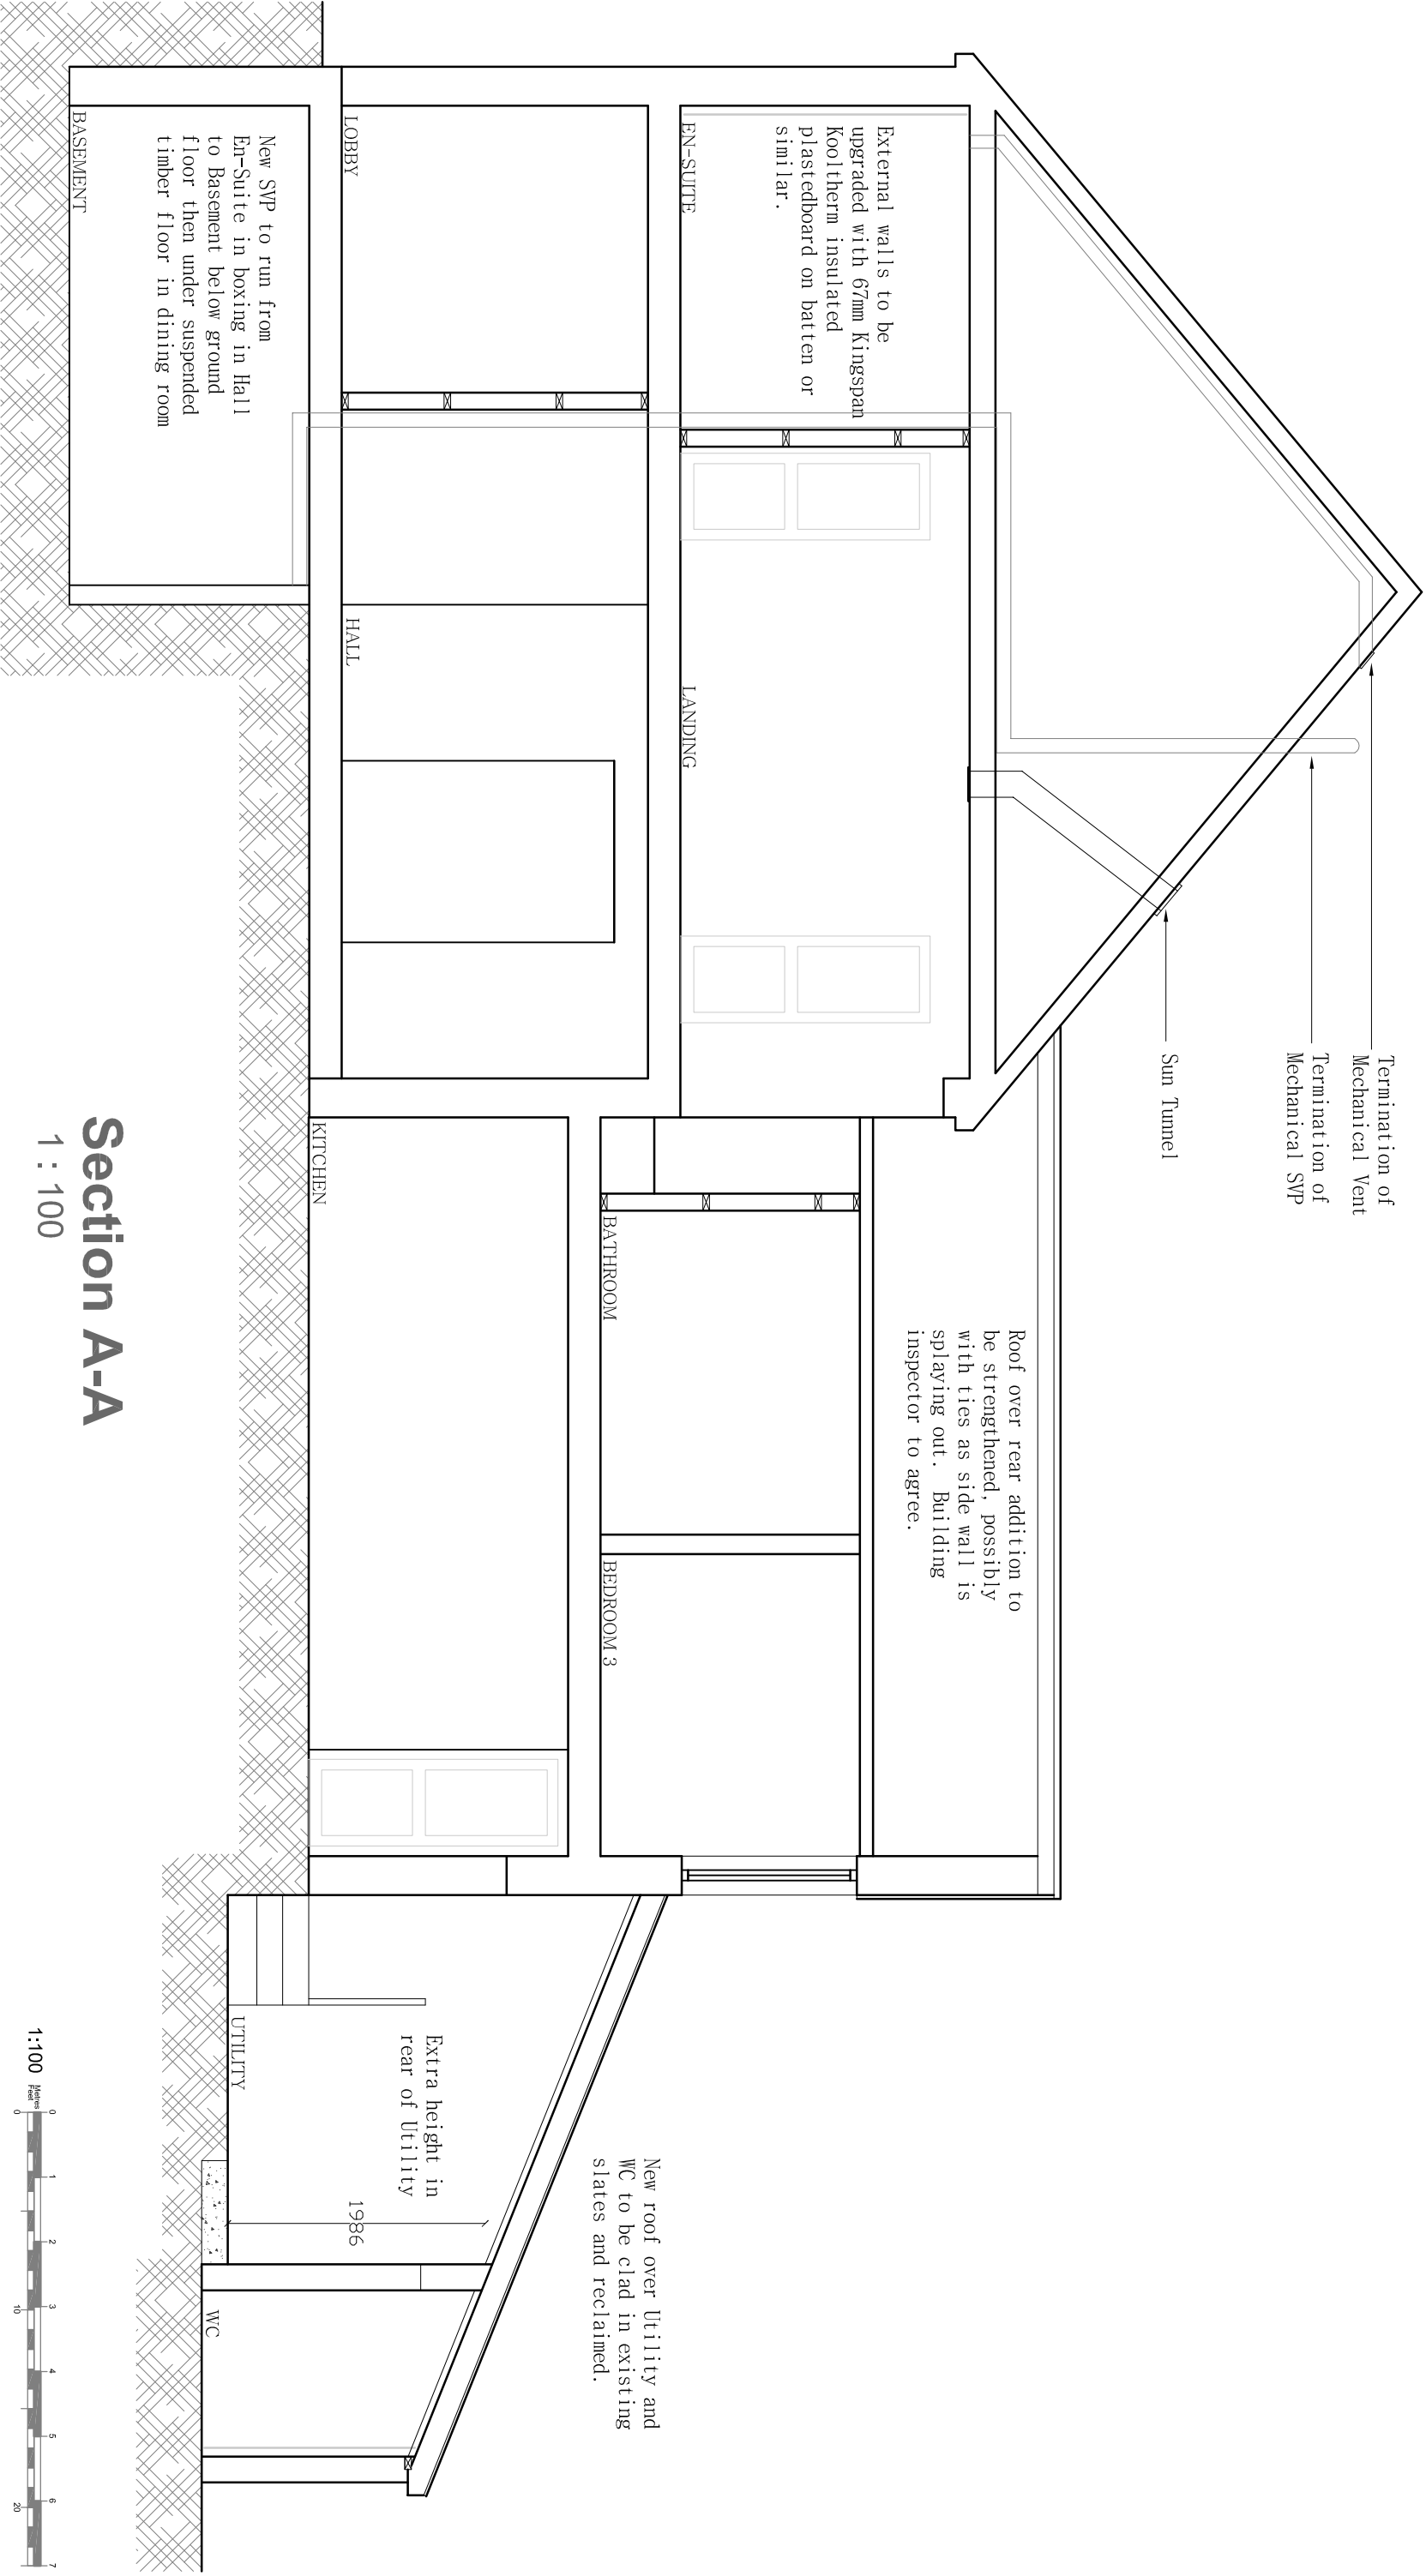

Section A-A

1 : 100

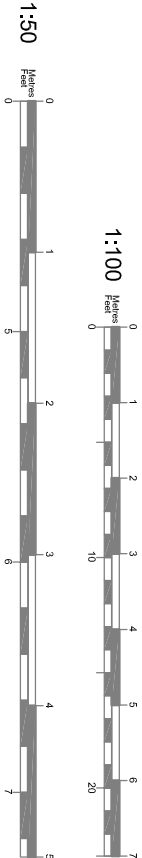


These drawings are for approval purposes. Materials and products should not be ordered based on dimensions of drawings as errors may occur along existing building lines. All measurements are to be checked on site.

Mr D Clifton
23 King Street
Arundel
West Sussex
BN18 9BJ

Existing Elevations

Project number	23KIN-14	A104
Date	8th August 2014	
Drawn by	June Grinstead	
Checked by	Checker	

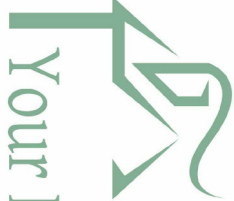

Your Home Plans

Tel: 0800 6127 664
www.yourhomeplans.co.uk