



This drawing has been prepared for the purpose of gaining planning permission only and does not purport to be a working or contractual drawing and should not be used for any building or contractual purposes. This drawing has been prepared based on survey drawings and information prepared by others. All dimensions and levels on all drawings must be checked and verified on site before commencement of works

© VICTORIA HOLLAND ARCHITECTURE LTD 2017
GENERAL NOTES

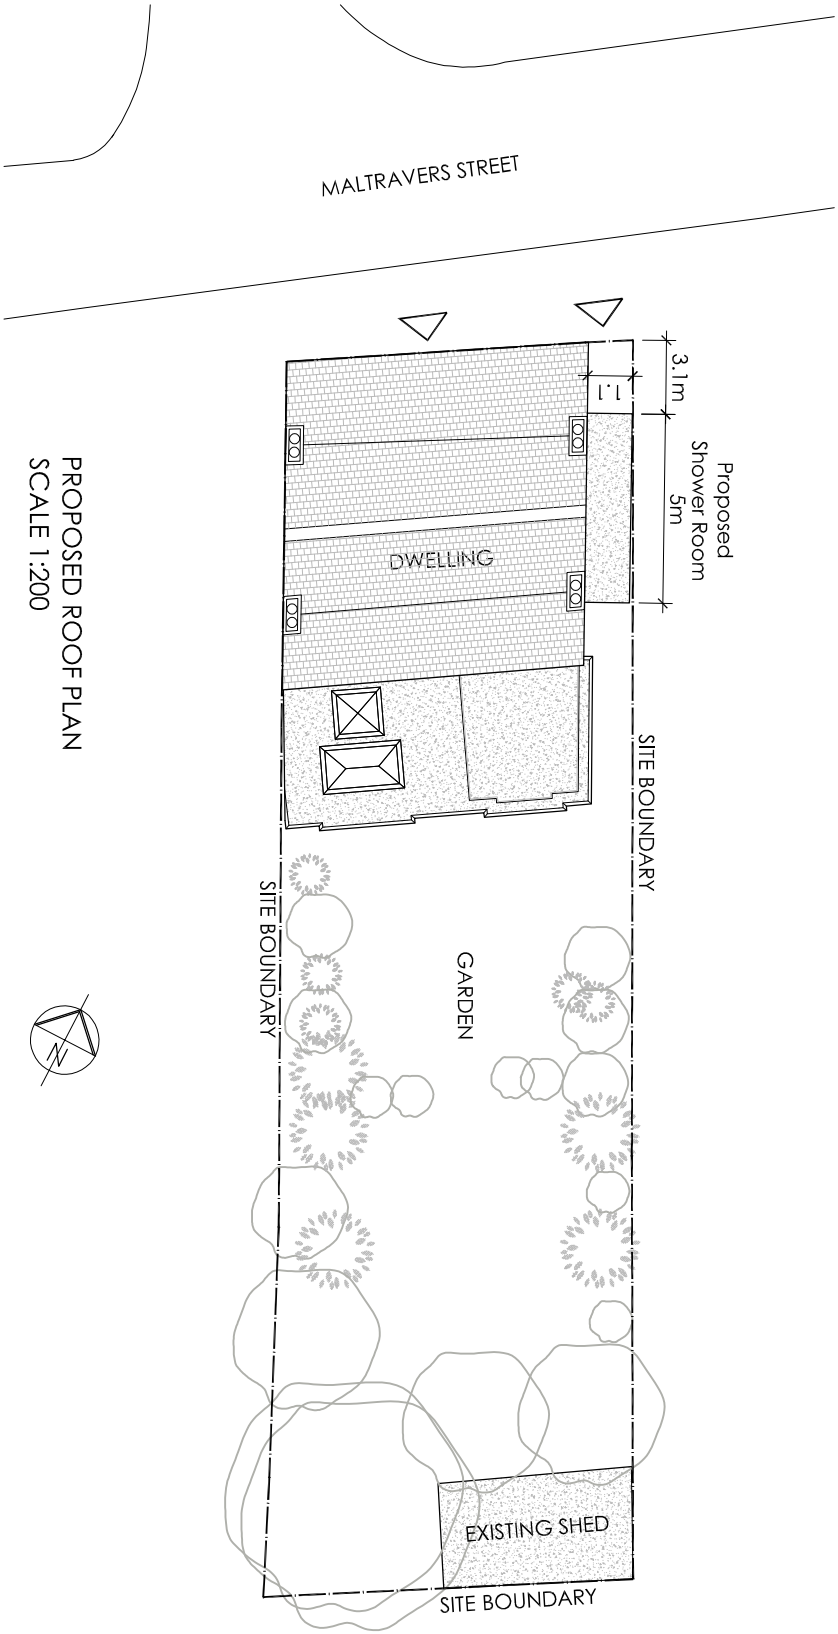

PROPOSED ROOF PLAN
SCALE 1:200

 

77 MALTRAVERS STREET
ARUNDEL - BN18 9BQ
WEST SUSSEX

DATE July 2017
SCALE 1:200 @ A3
JOB No 1012
DRWG No 104 Rev.

ROOF PLAN



Victoria Holland RIBA
71 Peppering High Barn - Burpham
Arundel - West Sussex - BN18 9BN
Tel 01903 882923