



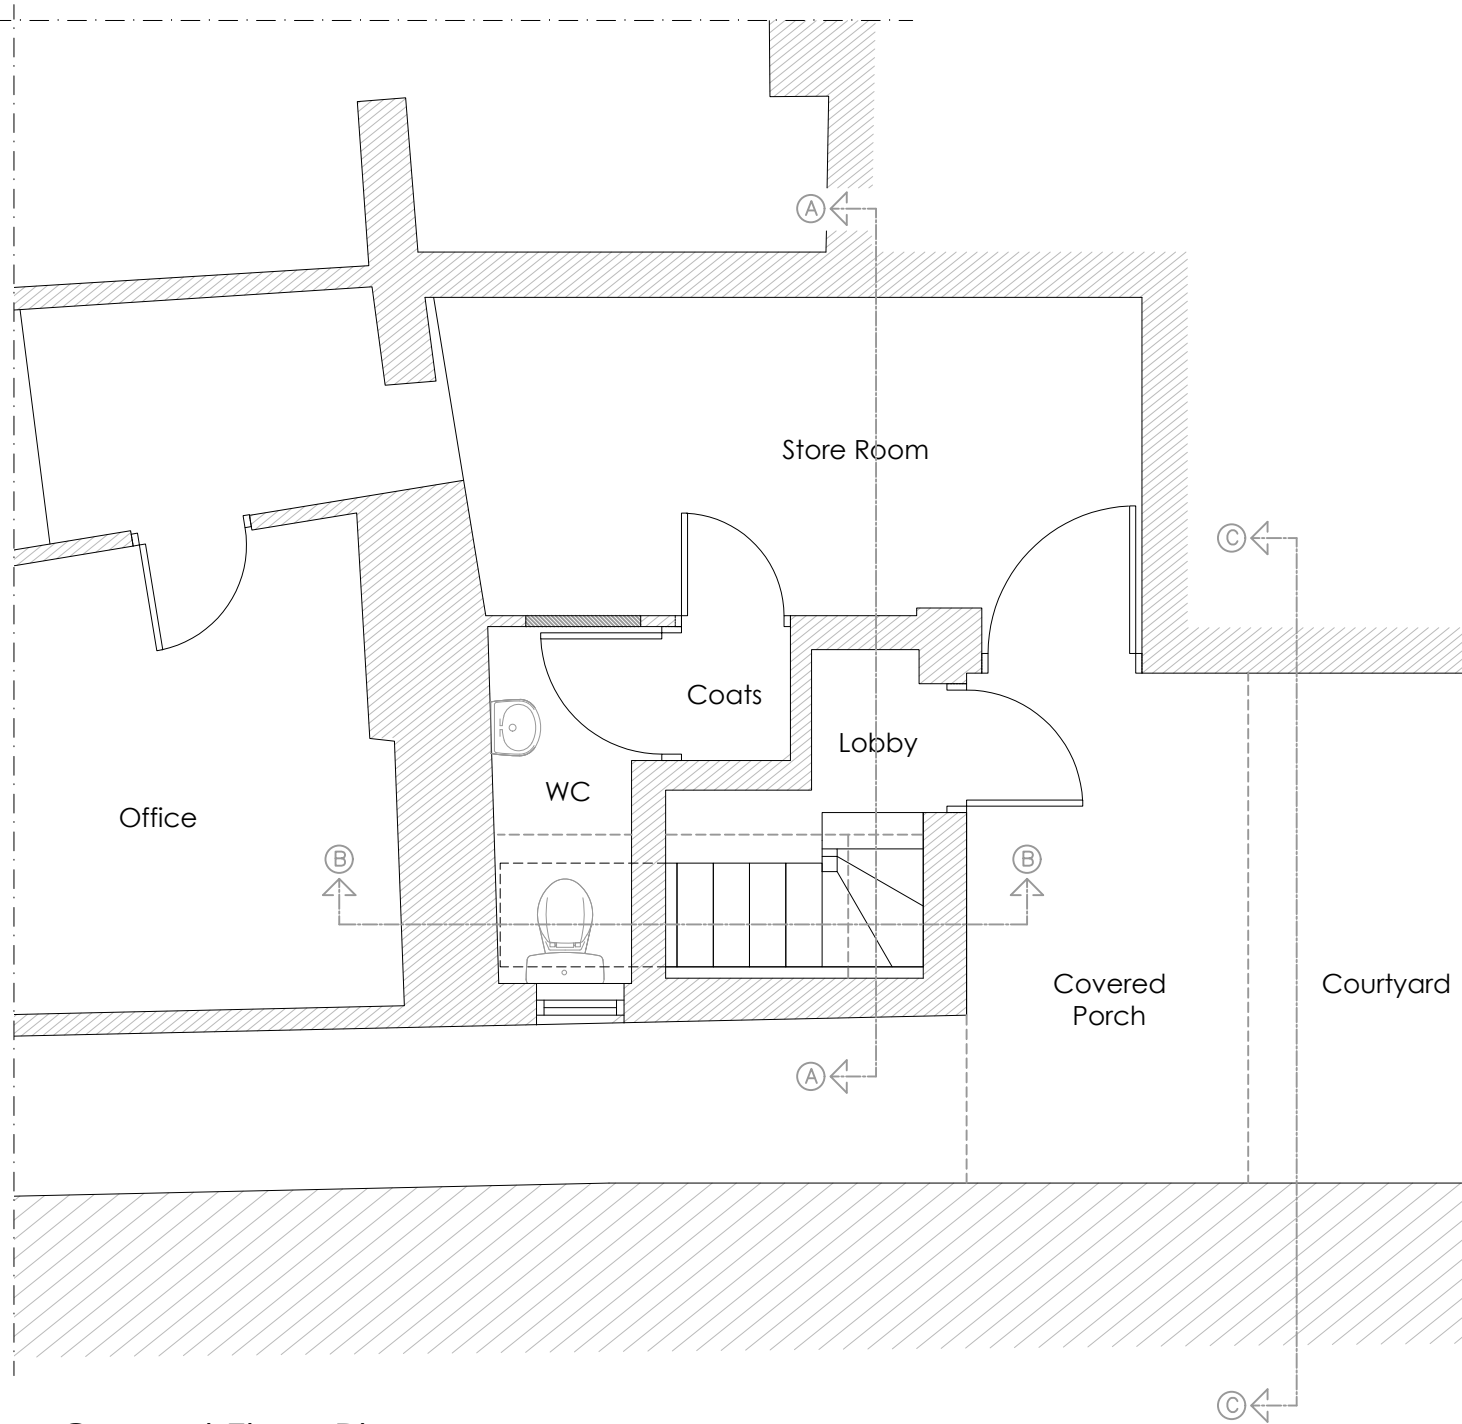

Ground Floor Plan  
EXISTING

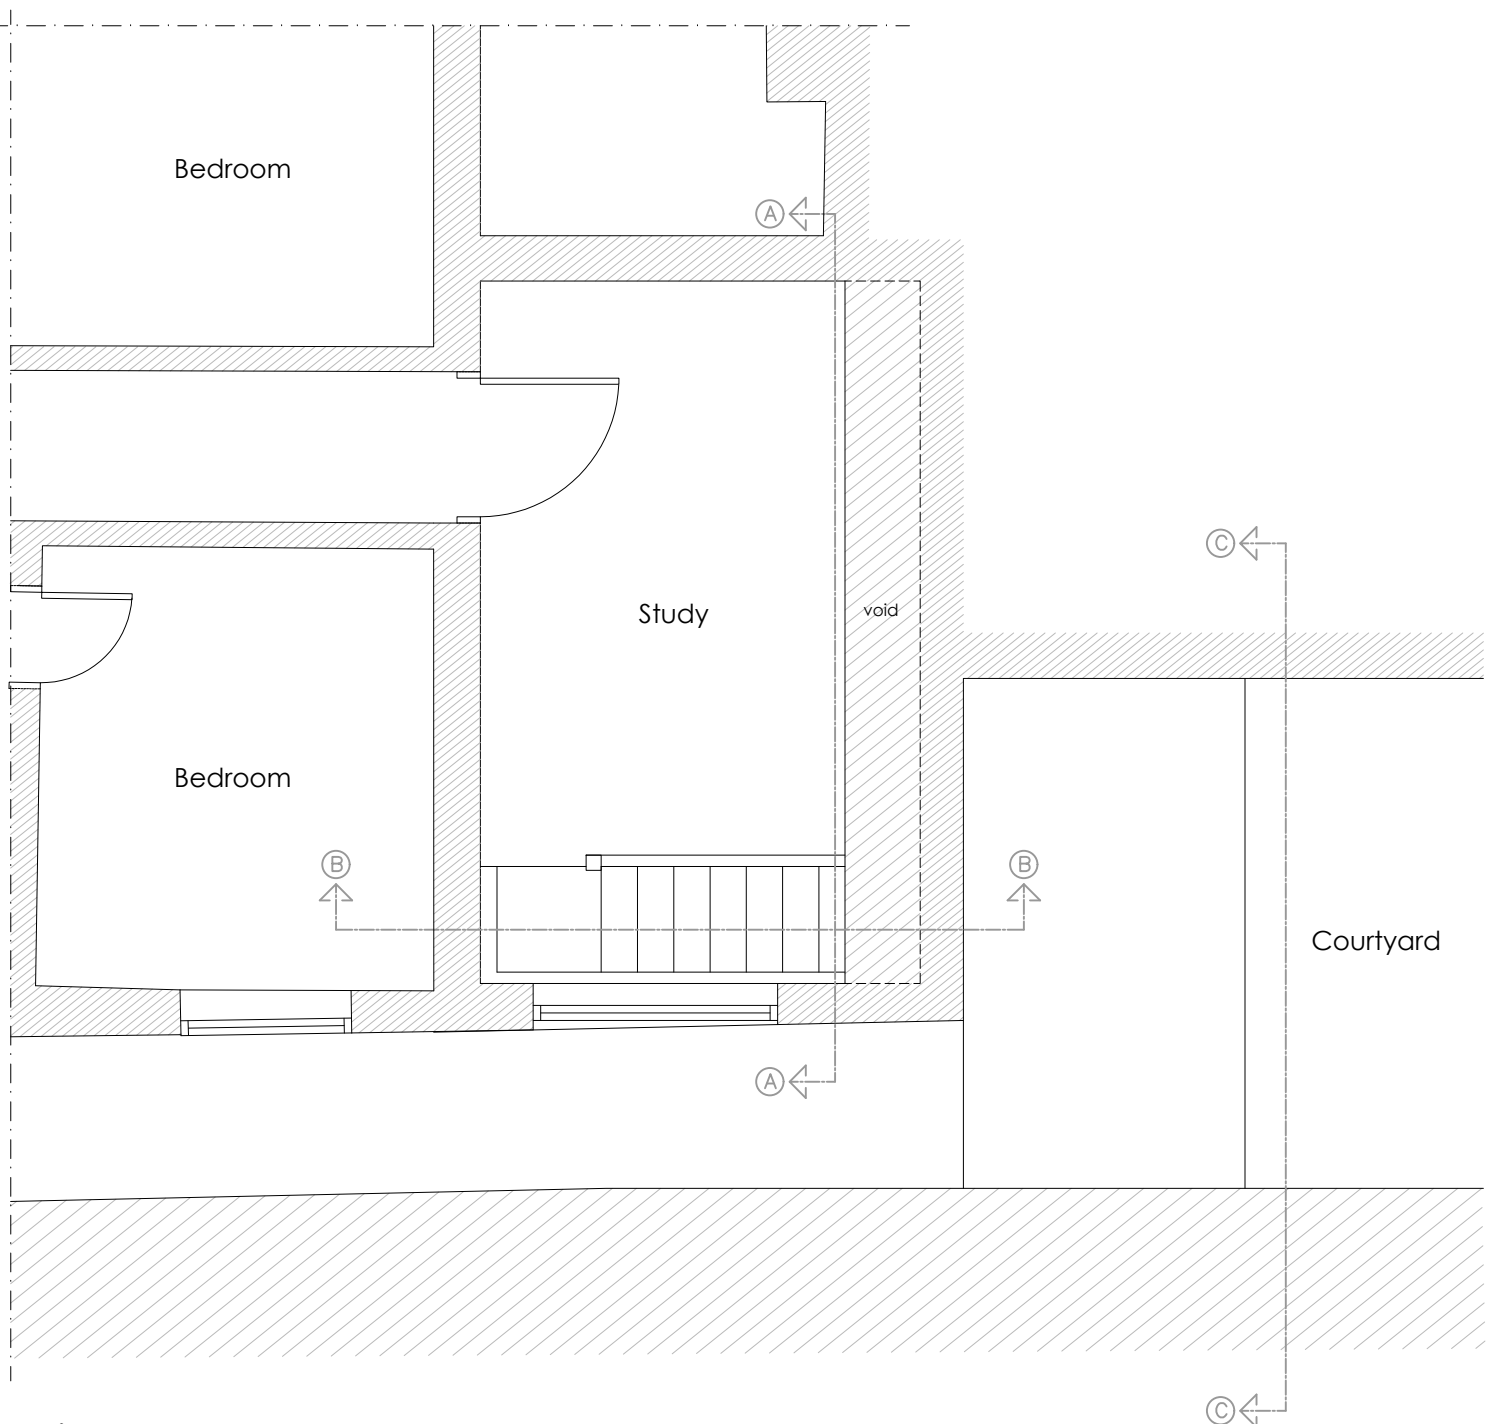

First Floor Plan  
EXISTING



Key Plan



SCALE BAR 1:50



| Project                     | Drawing                 | Scale     | Drawing No       | Date     |
|-----------------------------|-------------------------|-----------|------------------|----------|
| 17A High Street,<br>Arundel | Existing<br>Floor Plans | 1:50 @ A3 | 1006 - DPA - 001 | 06.11.24 |

Use figured dimensions only. All dimensions are to be checked on site before any work is carried out. Please contact the Architect immediately regarding any discrepancies discovered on site.