



PROPOSED NEW PORCH + DORMER WINDOW
86, FORD ROAD. ARCHTEL. SUSSEX.
SCALE / 1:50
DATE / 10.08.06
DWG. NO. / 011004 / TP.08

PART SECTION THRO' DORMER.

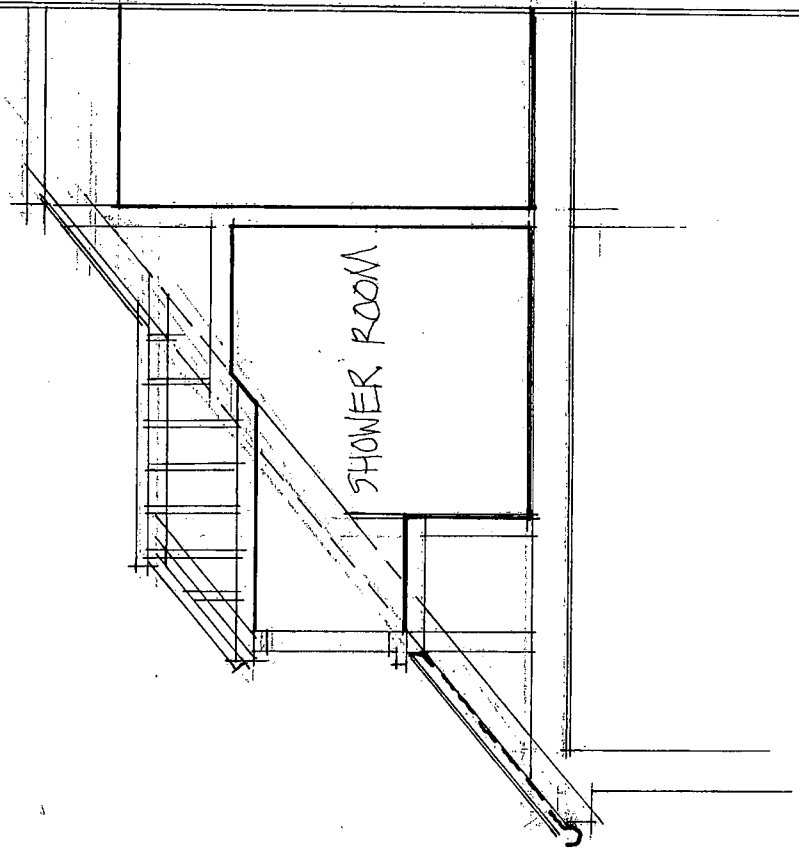

NEW SECOND FLOOR PLAN.

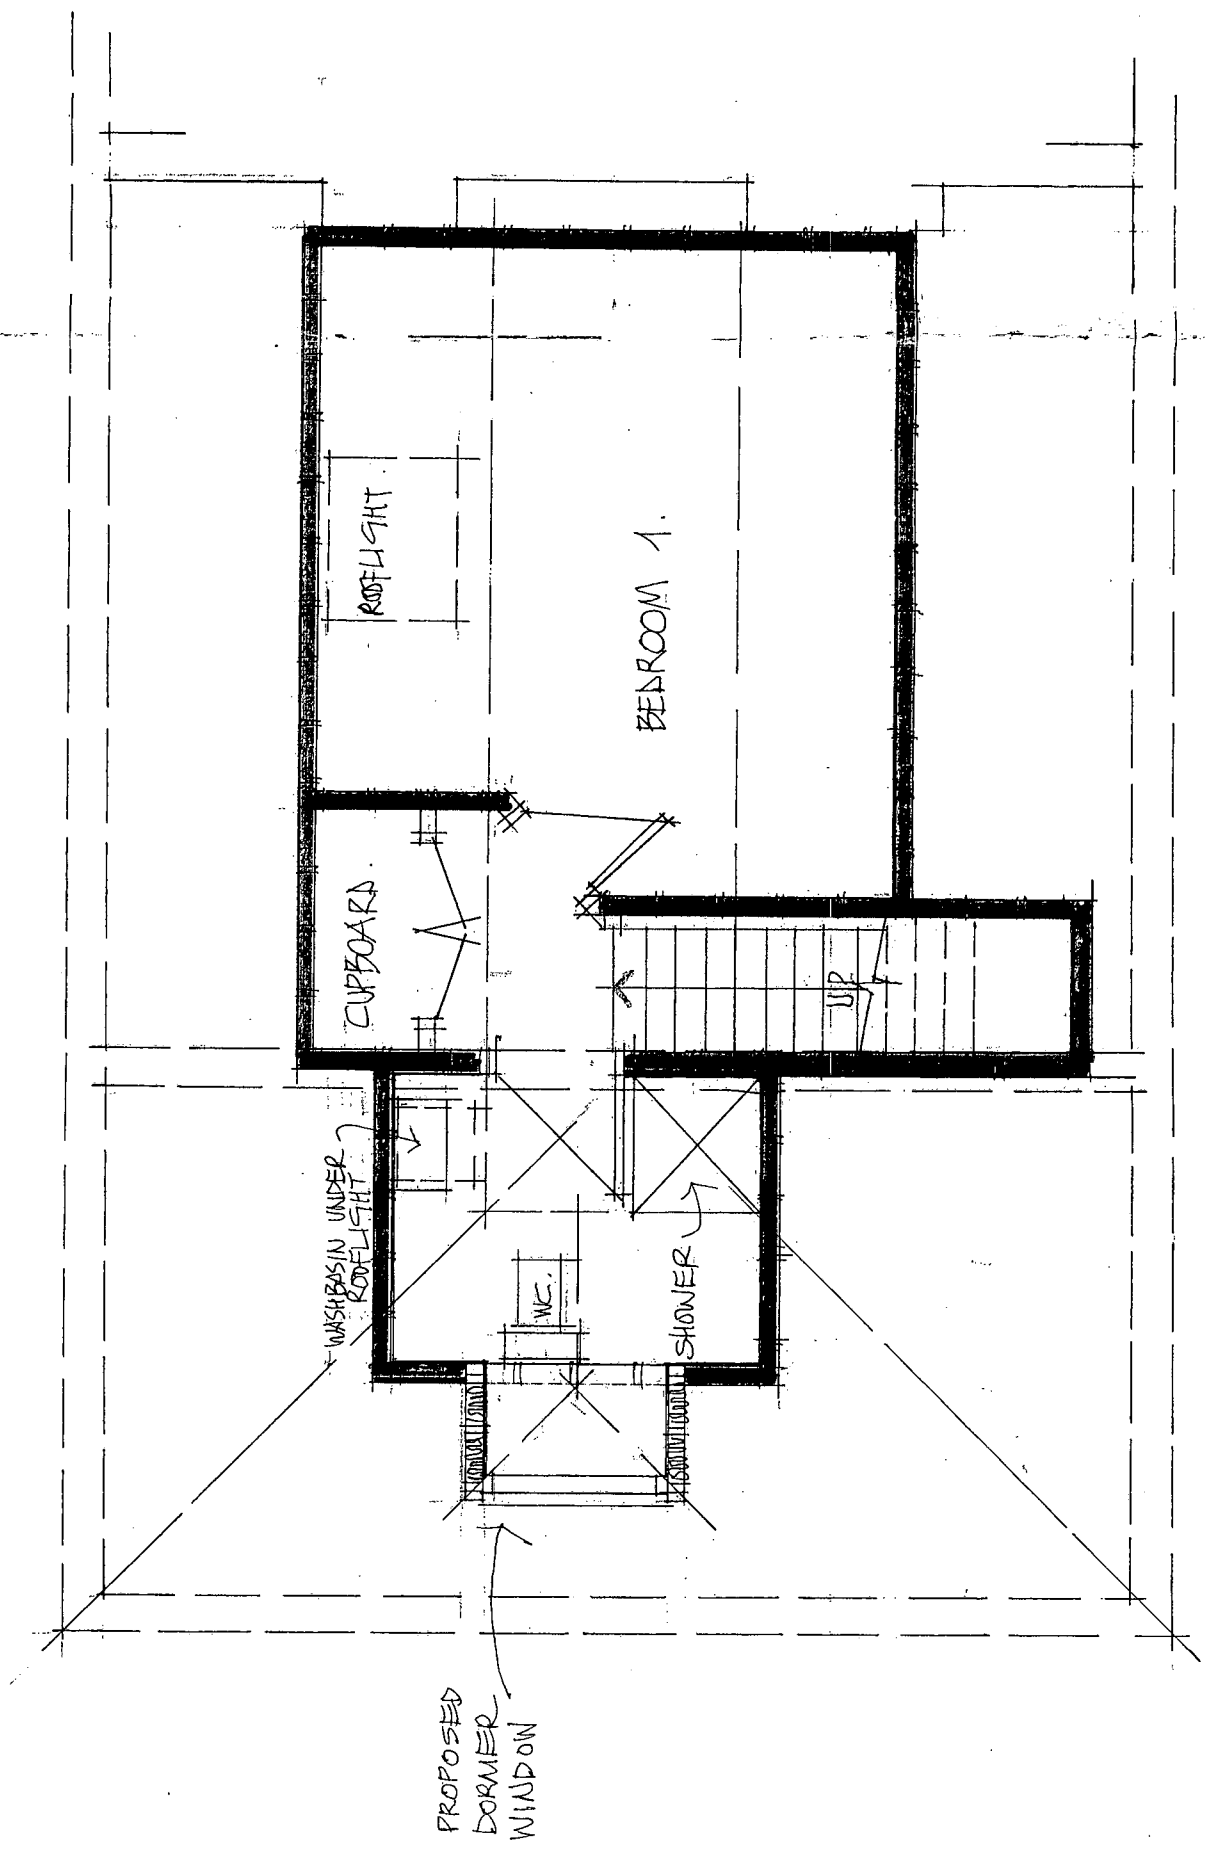

ARUN DISTRICT COUNCIL			
No.	AB	113	06
RECEIVED			
8.9.06			