


PROPOSED NEW PORCH + FORMER WINDOW.
86, FORD ROAD, ARUNDEL, SUSSEX.

SCALE / 1:100

DATE / 10.08.2006

DWG. NO / 011004.TP09


Tel / 07990-522709

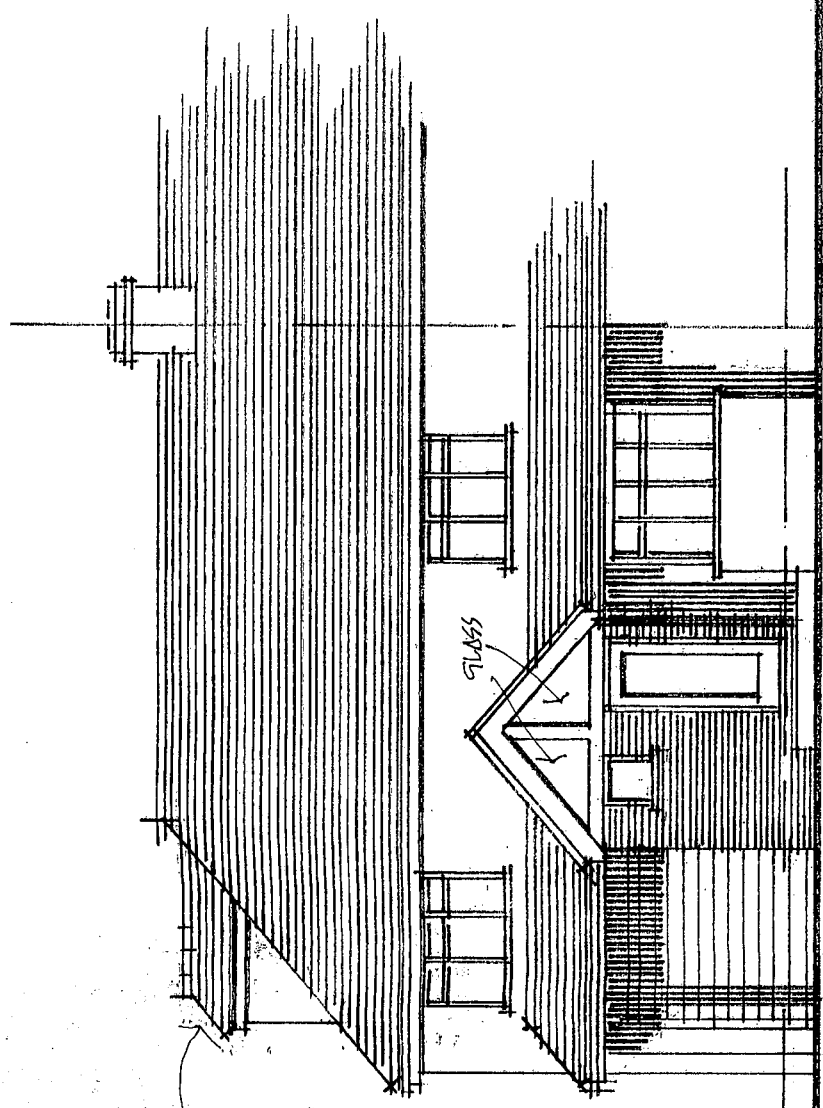

FRONT ELEVATION


NEW PORCH/WC.
BRICKS, TILES AND
FRAMES TO MATCH
EXISTING.

ARUN DISTRICT COUNCIL				
No.	AB	113	06	
RECEIVED				8.9.06

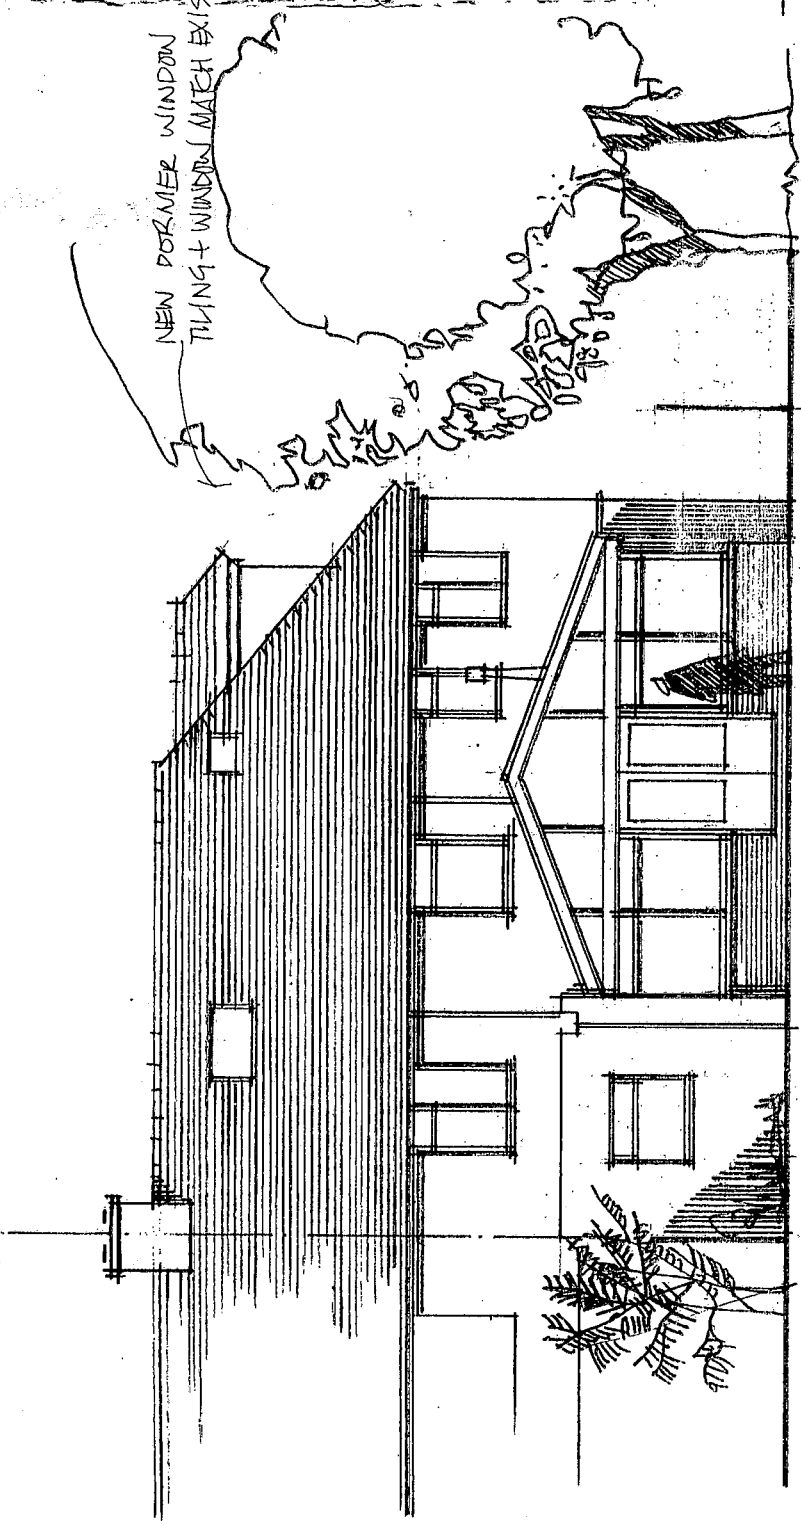

BACK ELEVATION

NEW FORMER

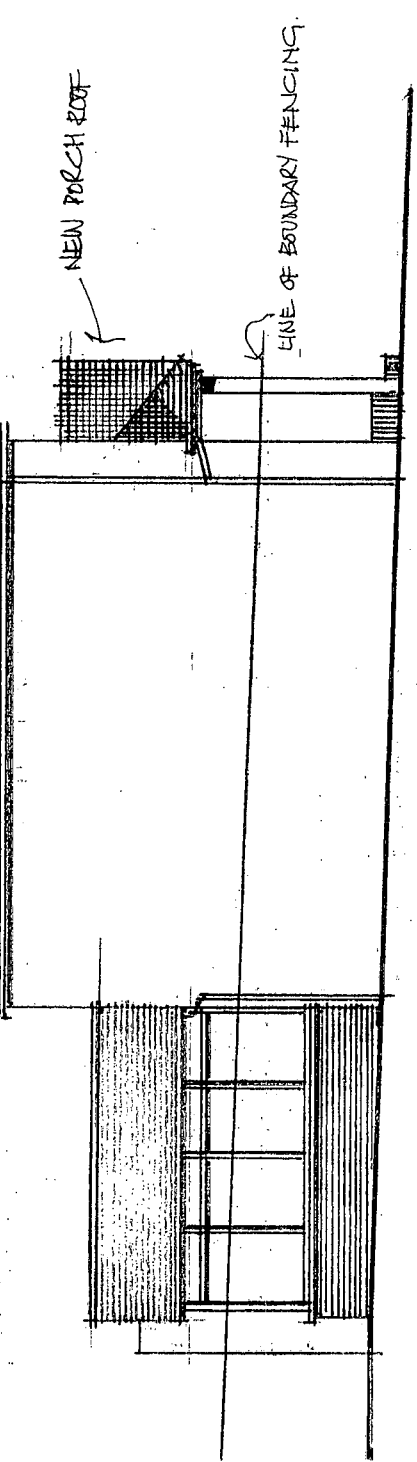

SIDE ELEVATION: