

PROPOSED NEW PORCH + DORMER WINDOW.
86, FORD ROAD, ARUNDEL, SUSSEX.


SCALE / 1:100

DATE / 10.08.2006

DWG. NO / 011004.TP.09 A

Tel / 07990-522709

REVISION-A - SIDE ELEV. OF PORCH ADDED AND
ROT ADJUSTED

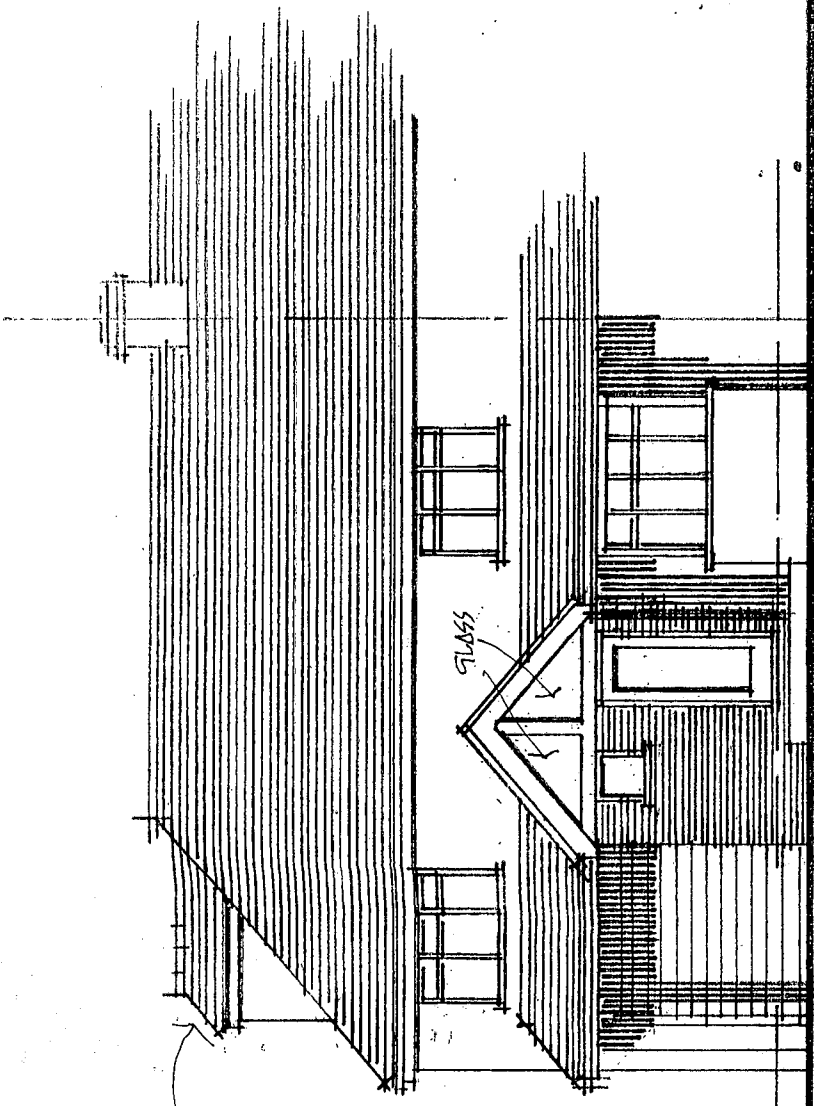


FRONT ELEVATION

NEW PORCH/NC.
BRICKS, TILES AND
FRAMES TO MATCH
EXISTING.


ARUN DISTRICT COUNCIL			
No.	AB	113	66
SUBSTUTION			
RECEIVED	20/9/06		

SIDE OF PORCH
WITH EXISTING SITTING ROOM BAY OMITTED.

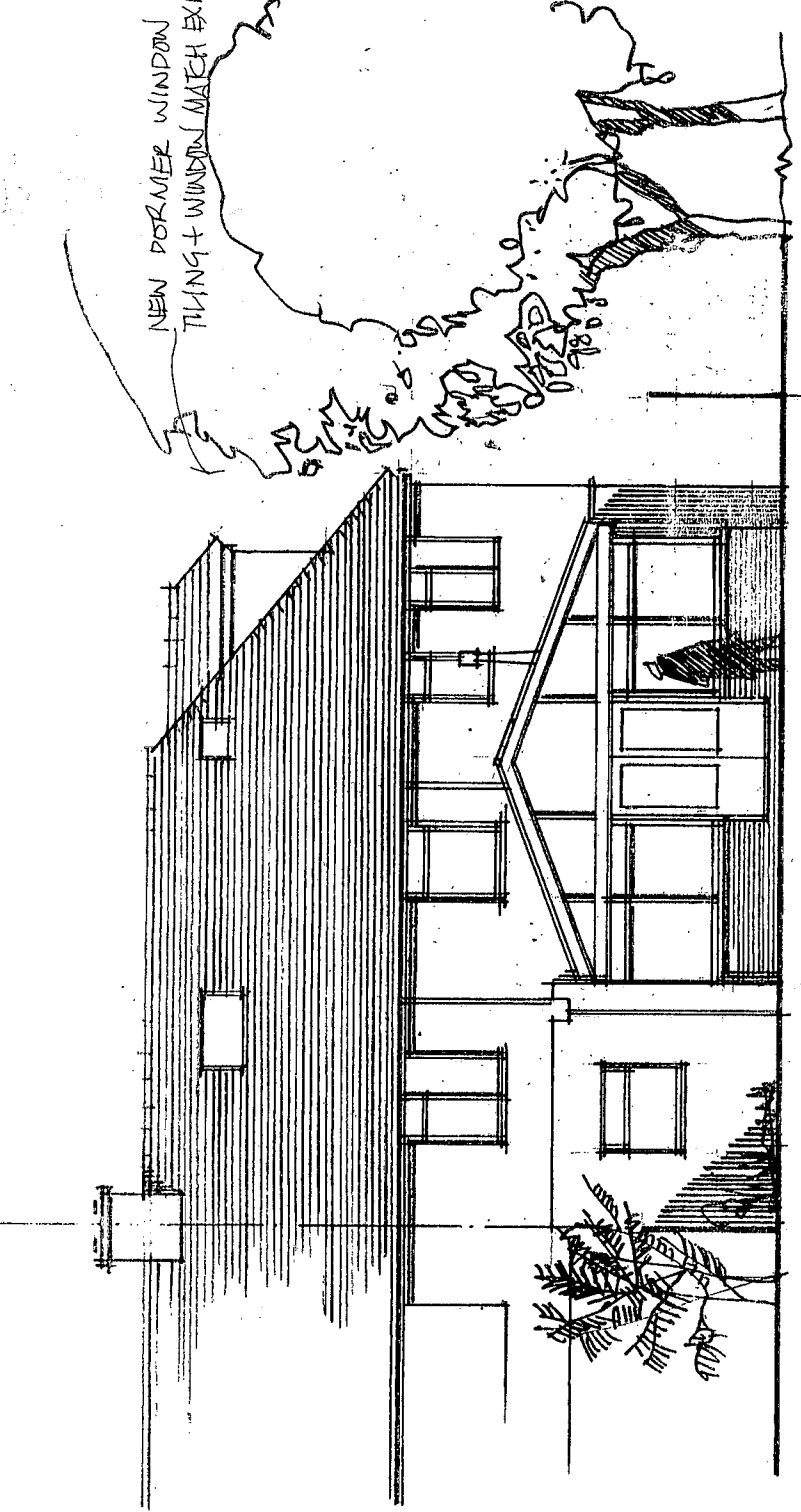

BACK ELEVATION

NEW DORMER

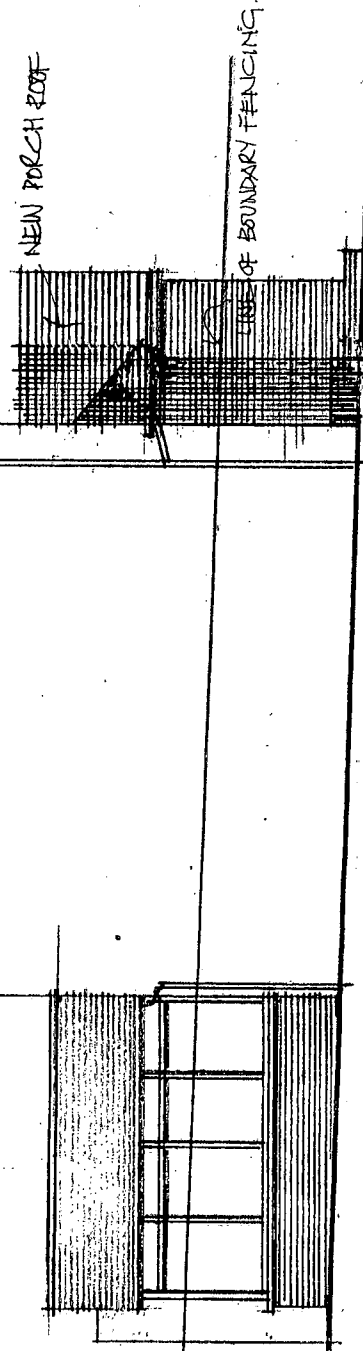

SIDE ELEVATION

NEW PORCH ROOF

LINE OF BOUNDARY FENCING