




Note:
 Do not Scale from this Drawing (except for planning approval).
 All dimensions are in millimetres and to be checked on site.
 All Dimensions relating to subcontractors or suppliers work must be checked
 and agreed between the main contractor and the sub-contractors and suppliers.

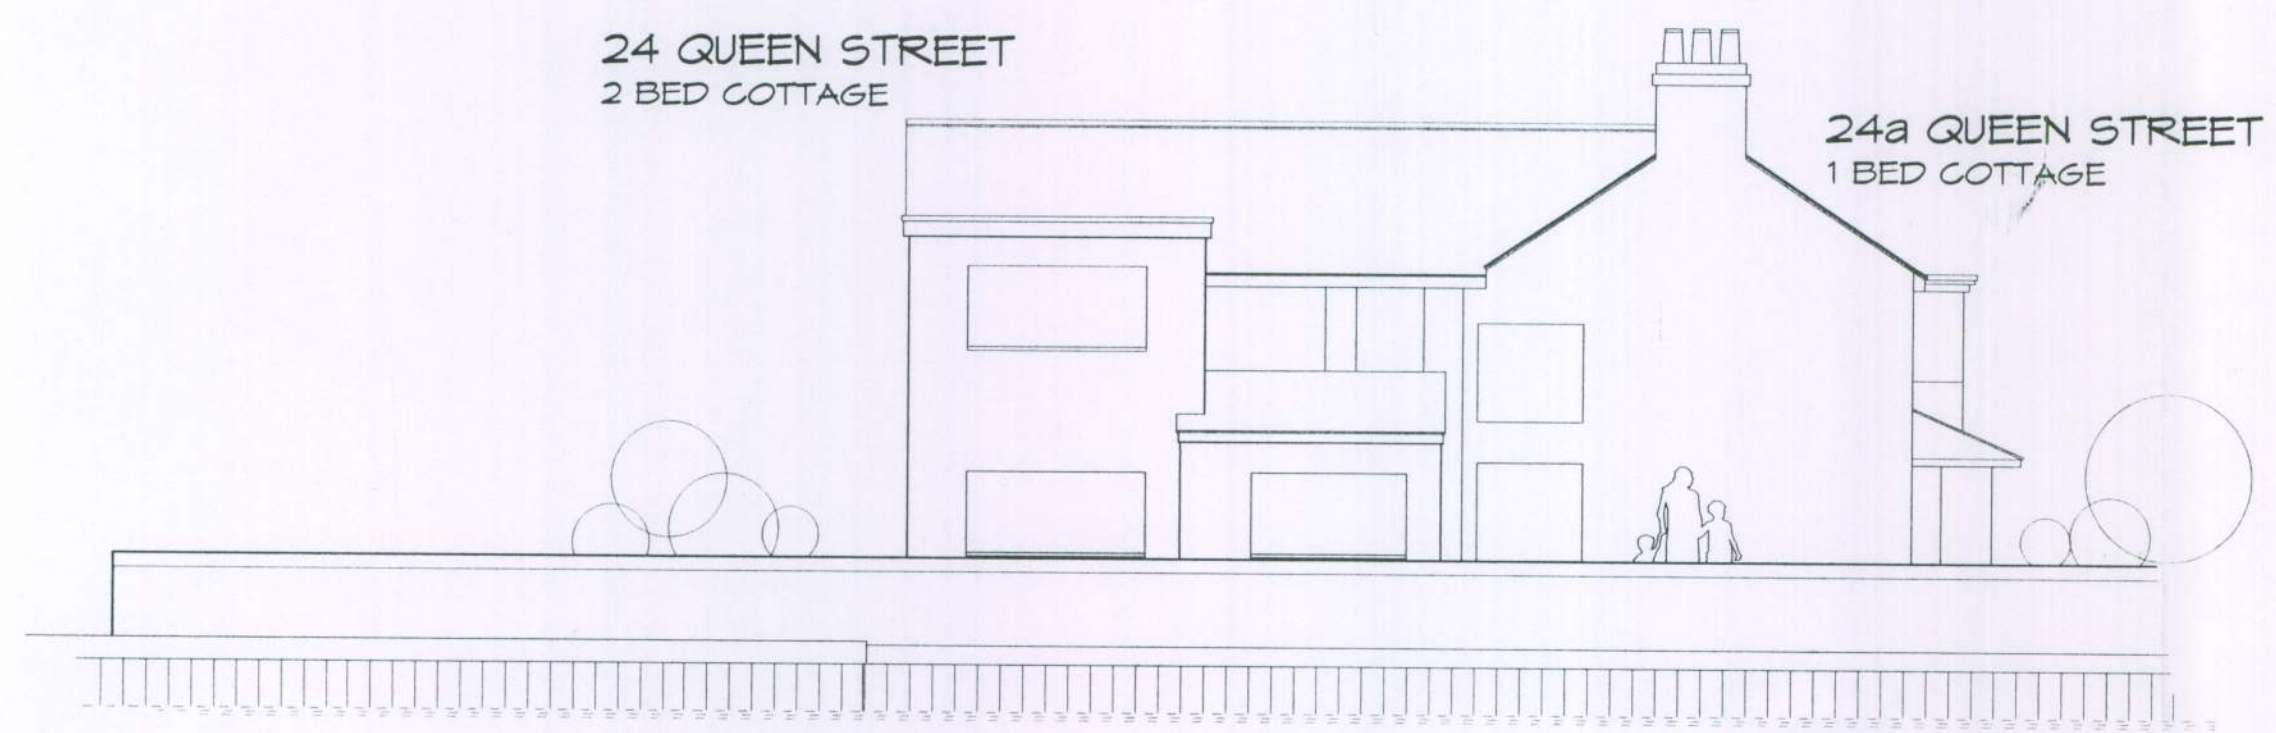


NORTH ELEVATION
 1:100

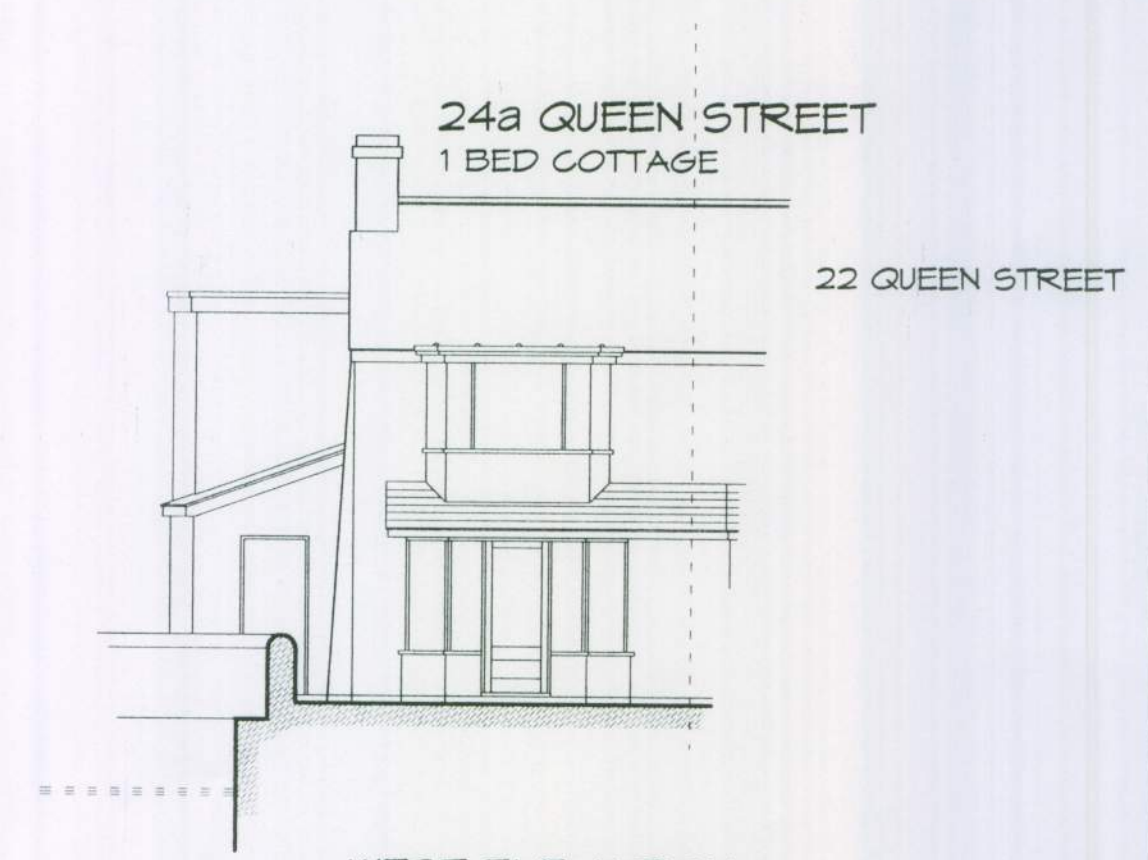


WEST ELEVATION
 1:100

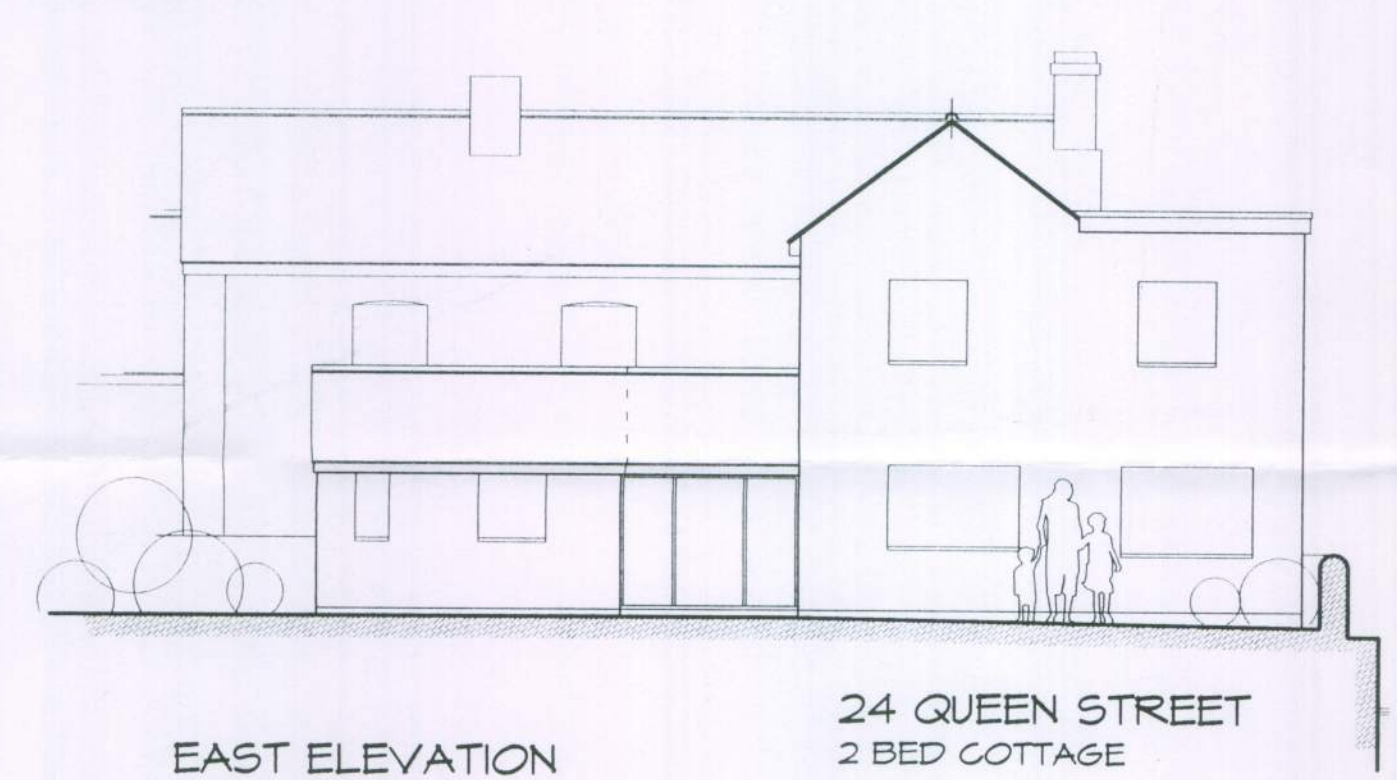

EAST ELEVATION
 1:100

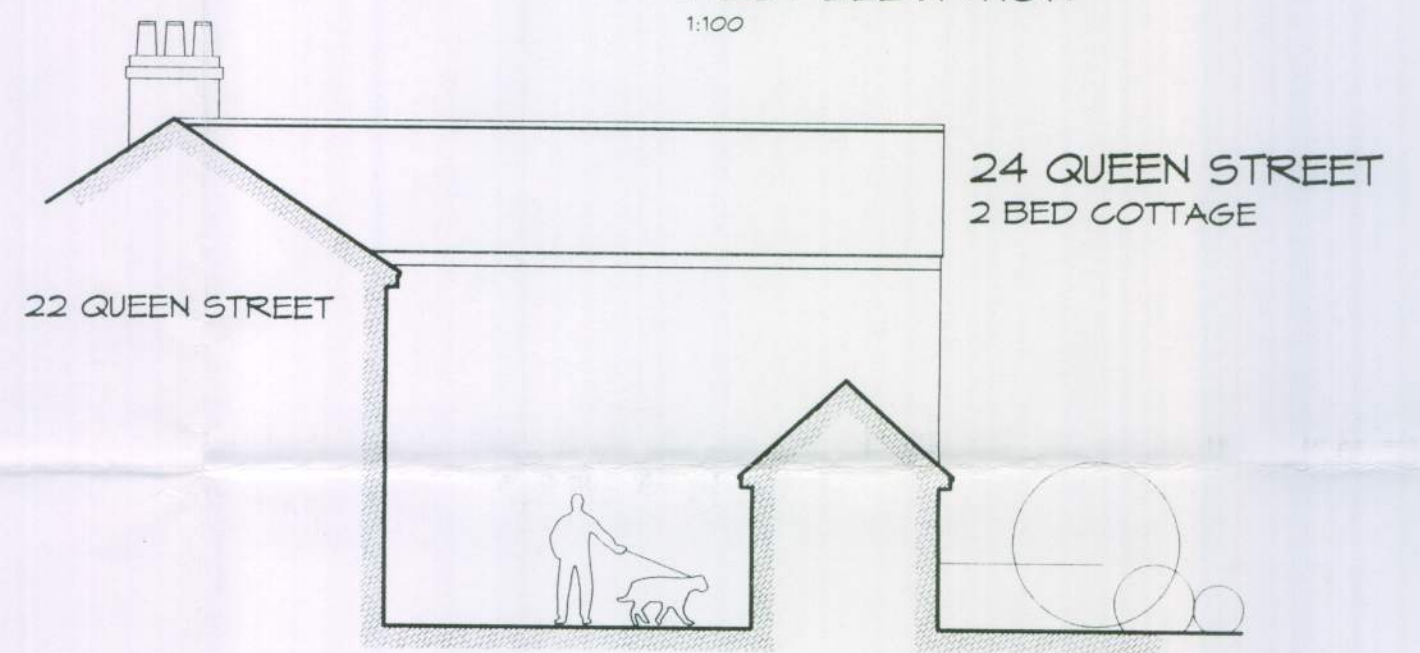

SOUTH ELEVATION
 1:100

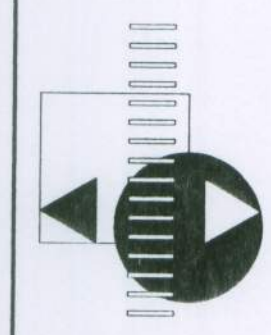

**WATKINS WOOD
 SURVEYORS**
 37 North Street
 Emsworth
 Hampshire PO10 7DA
 Tel : (01243) 371956
 Fax : (01243) 379009
 admin@watkinswoodsurveyors.co.uk

SURVEY AS EXISTING - ELEVATIONS
 24 / 24a QUEEN STREET
 ARUNDEL
 Mr R May

Drawn by: MJW Checked by: AA
 Scale: 1:100 Date: SEPT 10
 Job No: 4098 Drawing: EX02

Survey as Existing - 24 / 24a Queen Street, Arundel