



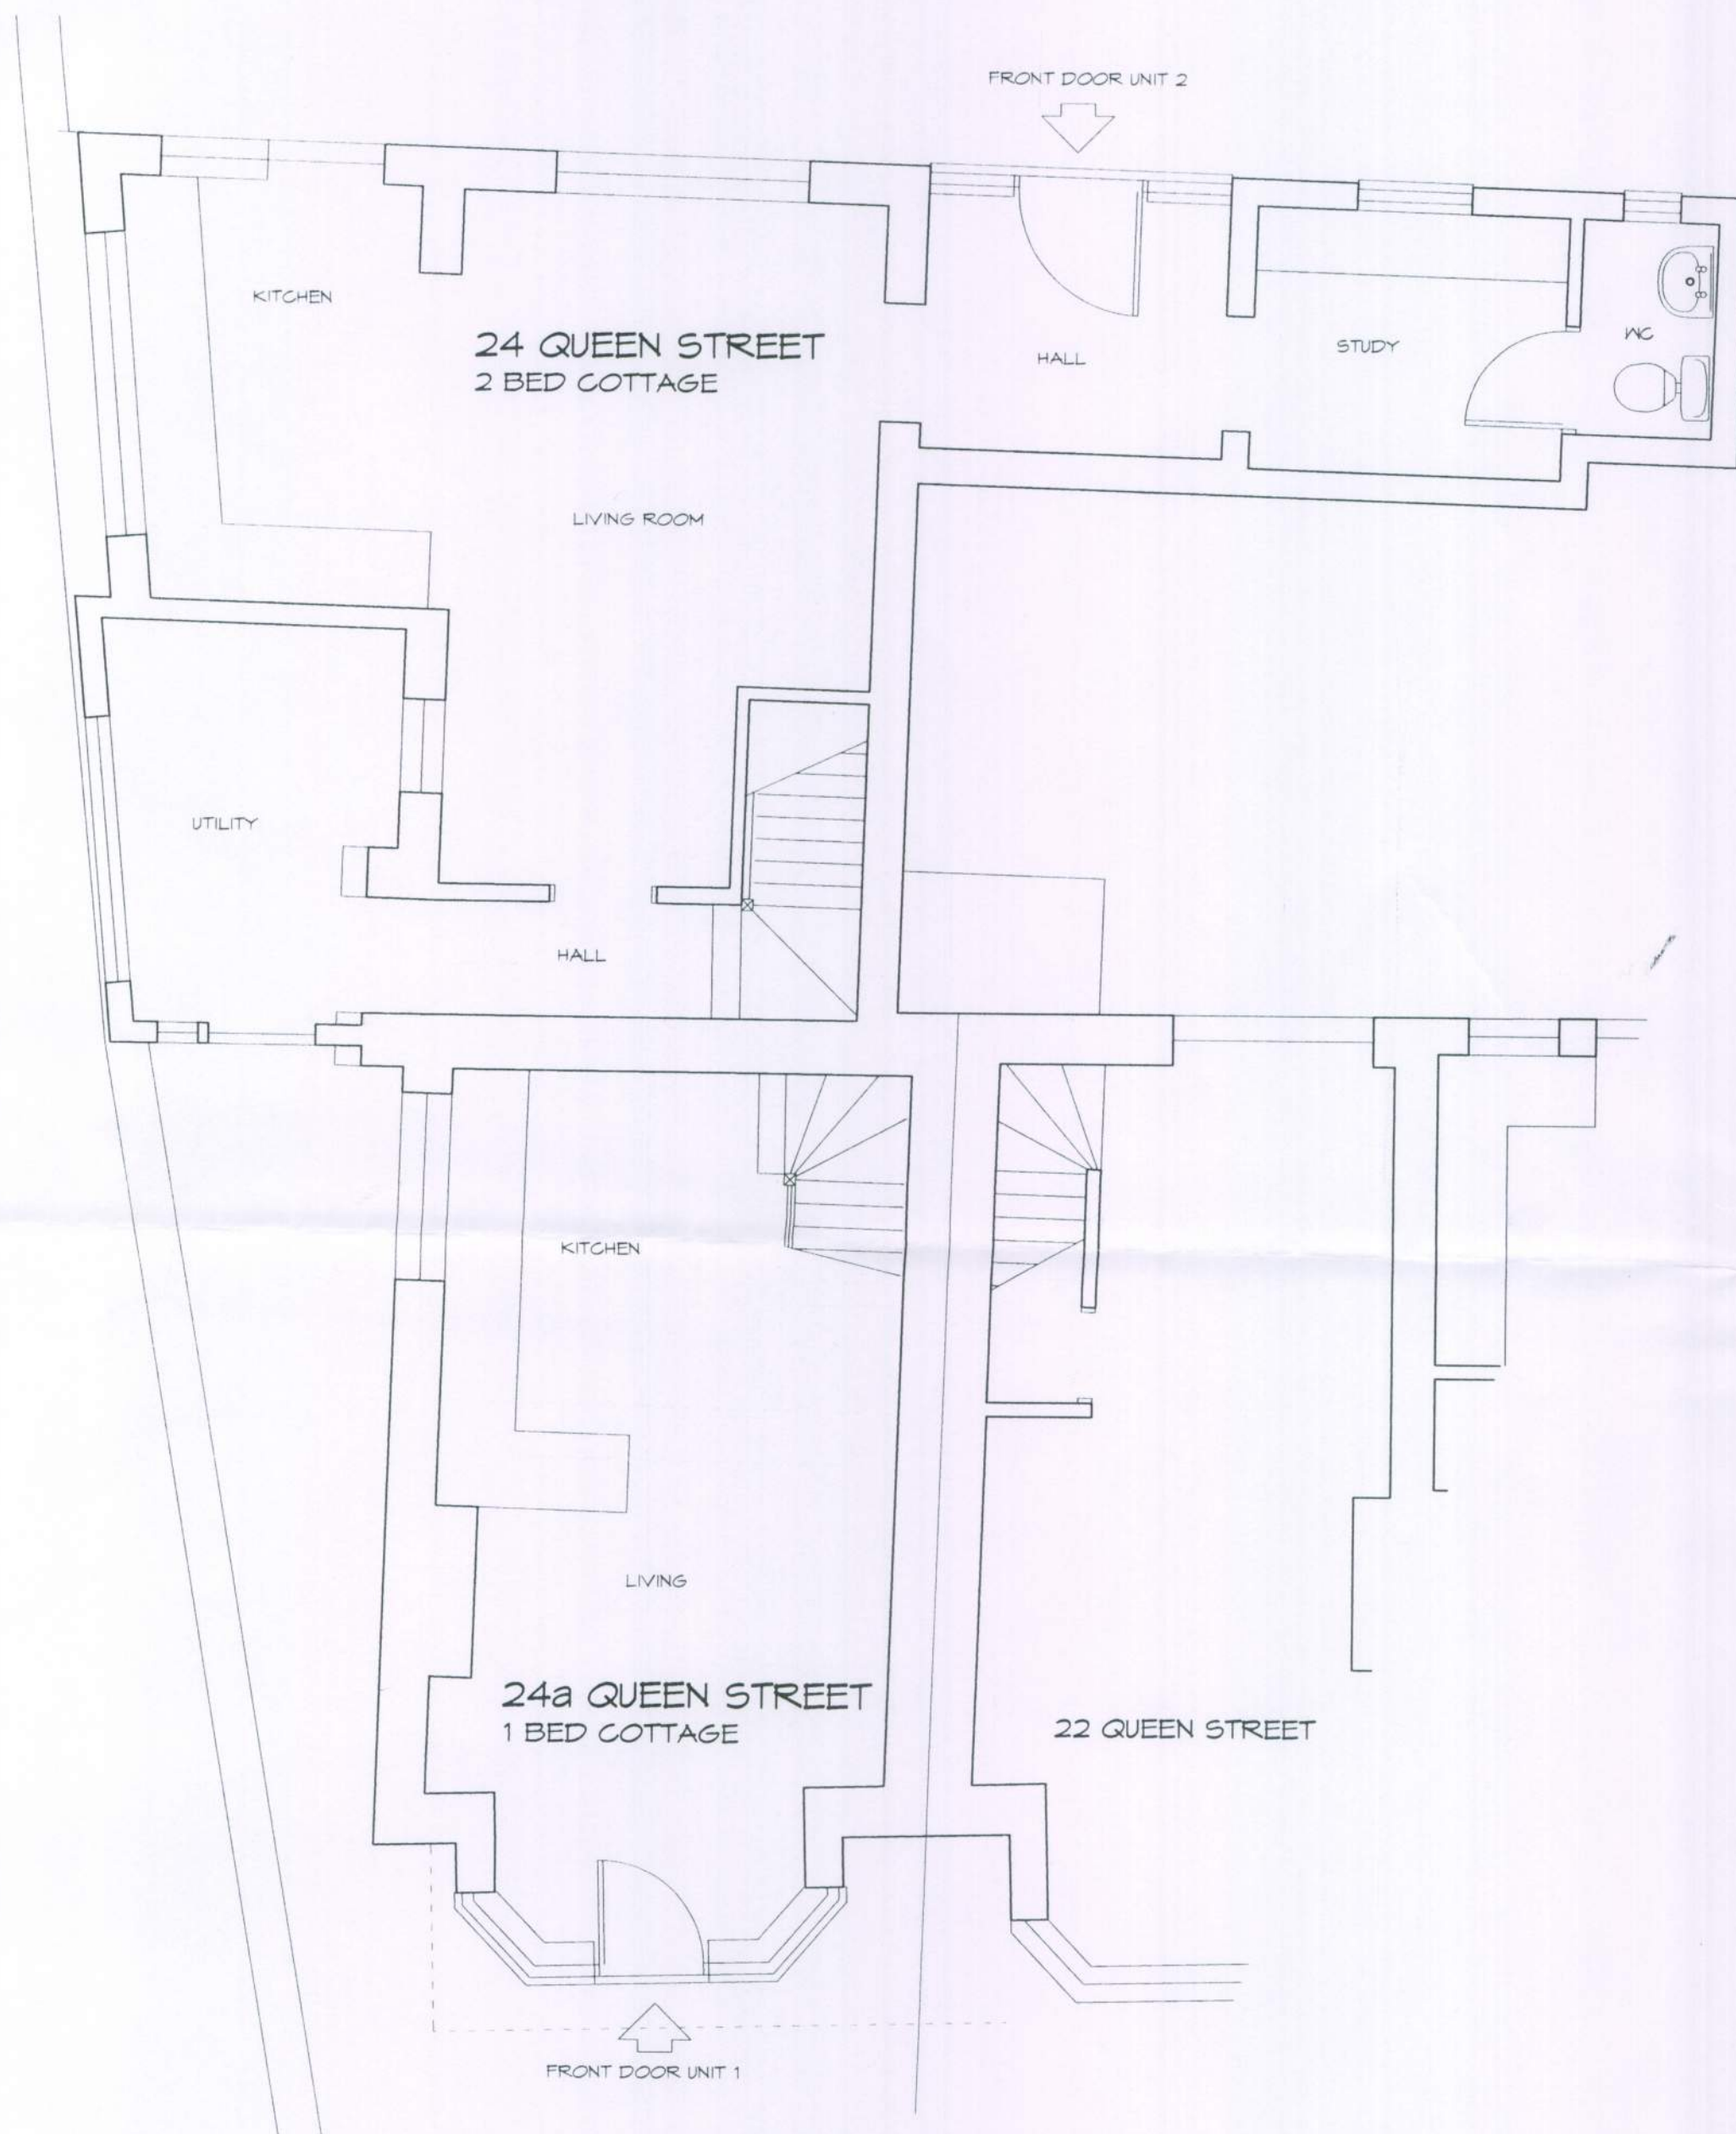


GROUND FLOOR PLAN
1:50

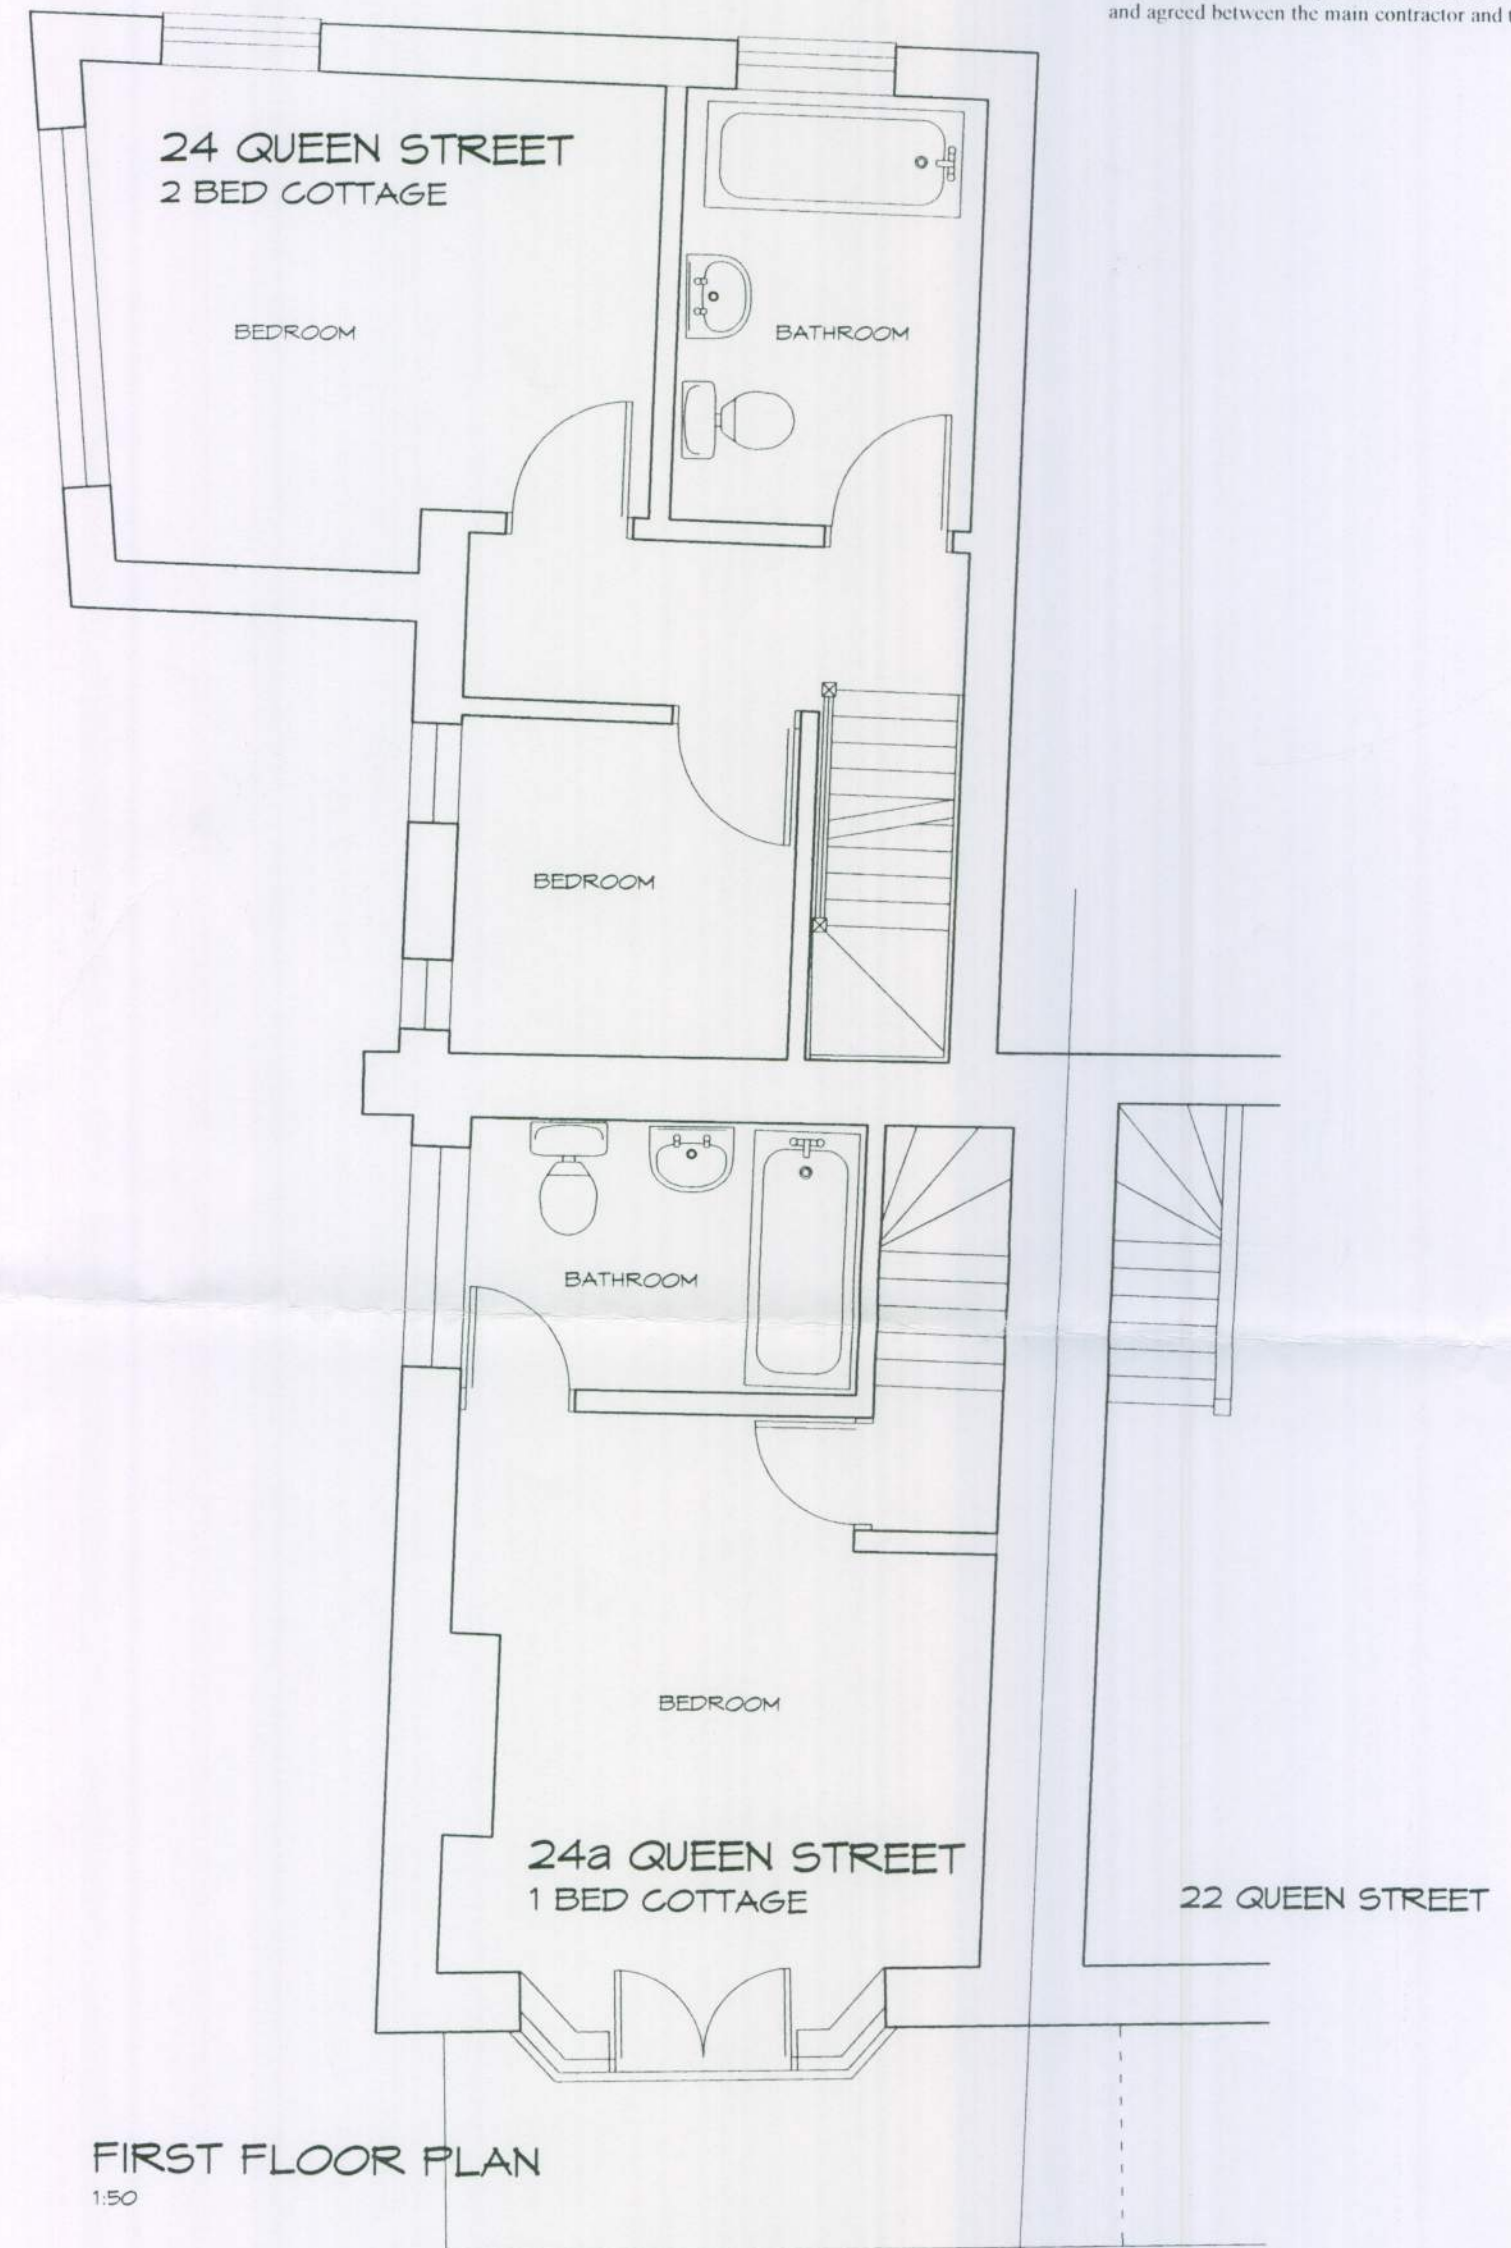

FIRST FLOOR PLAN
1:50

Note:
Do not Scale from this Drawing (except for planning approval).
All dimensions are in millimetres and to be checked on site.
All Dimensions relating to subcontractors or suppliers work must be checked
and agreed between the main contractor and the sub-contractors and suppliers.

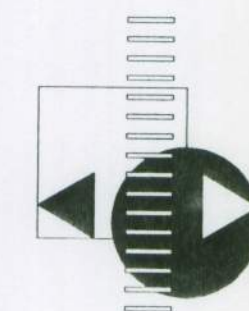

**WATKINS WOOD
SURVEYORS**
37 North Street
Emsworth
Hampshire PO10 7DA
Tel : (01243) 371956
Fax : (01243) 379009
admin@watkinswoodsurveyors.co.uk

SURVEY AS EXISTING - PLANS
24 / 24a QUEEN STREET
ARUNDEL
Mr R May

Drawn by: MJW

Checked by: AA

Scale: 1:50

Date: SEPT 10

Job No: 4098

Drawing: EX01

Survey as Existing - 24 / 24A Queen Street, Arundel