




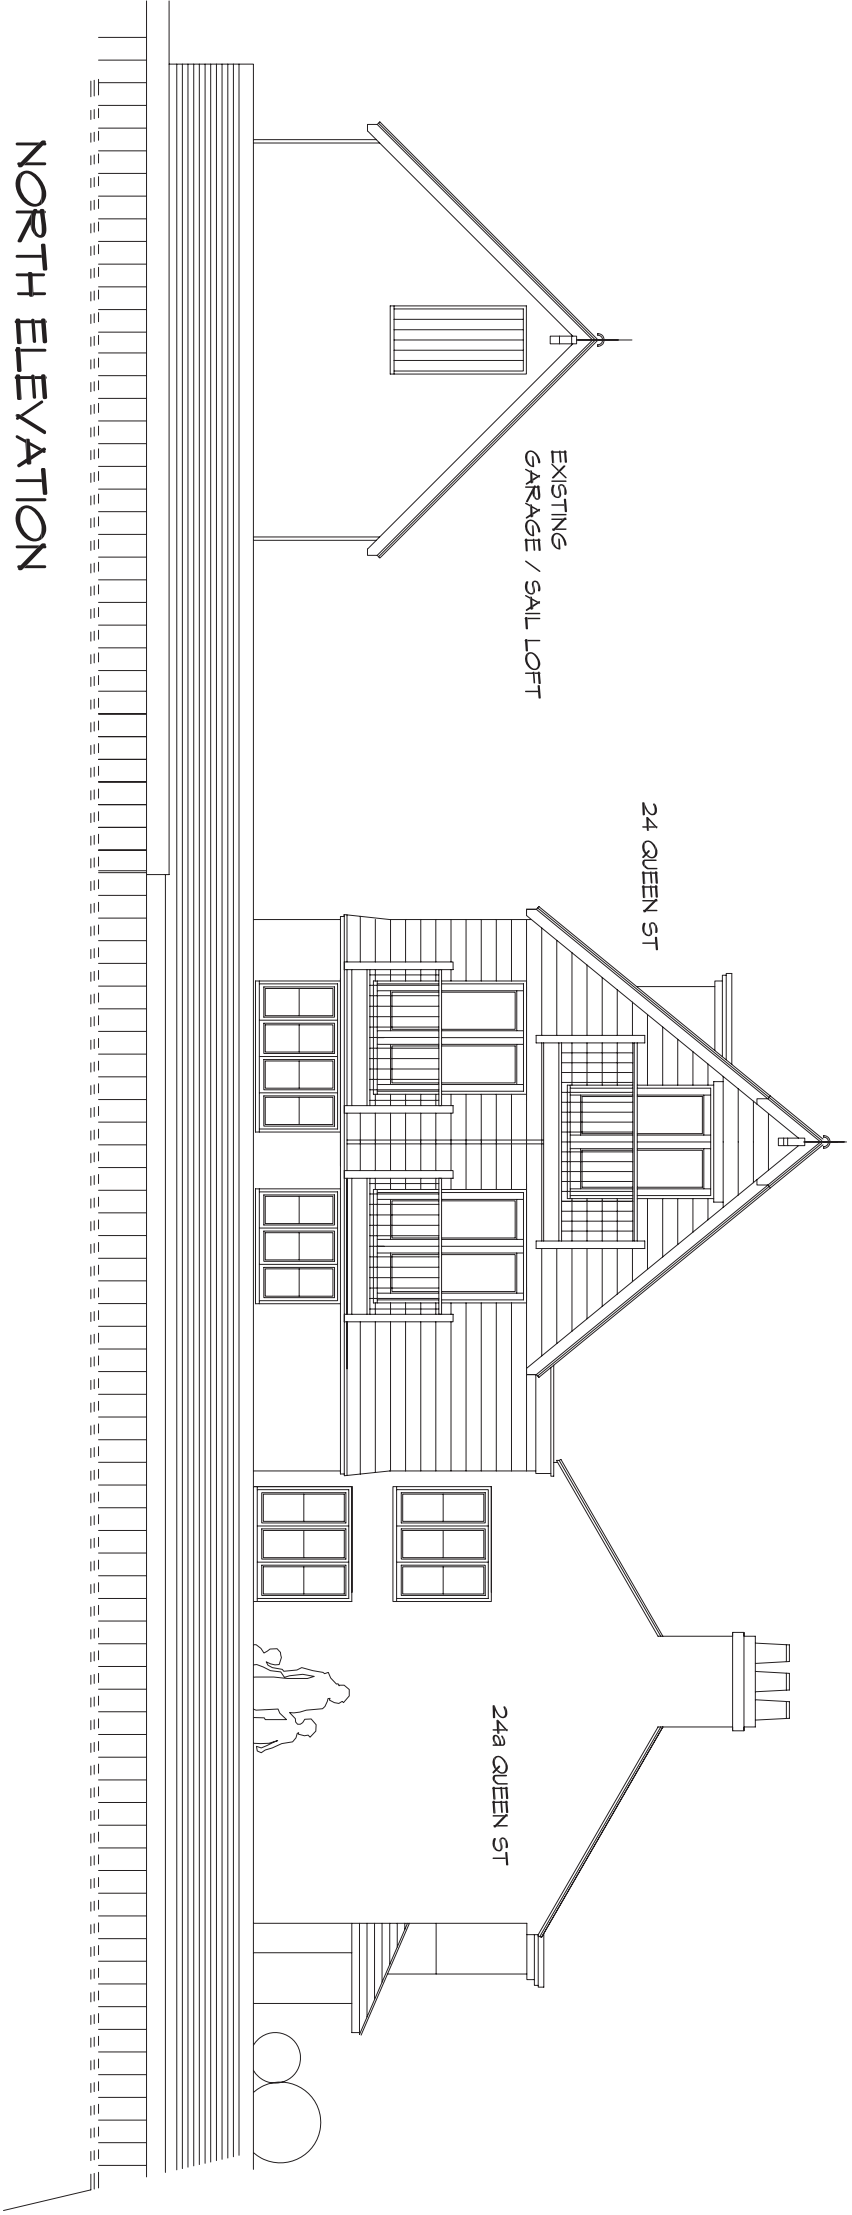


NORTH ELEVATION
1:100

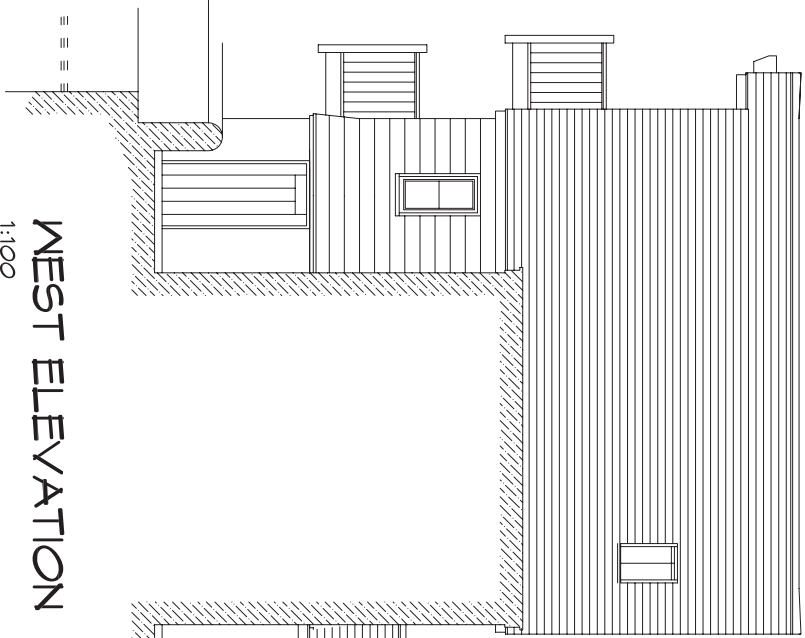


WEST ELEVATION
1:100

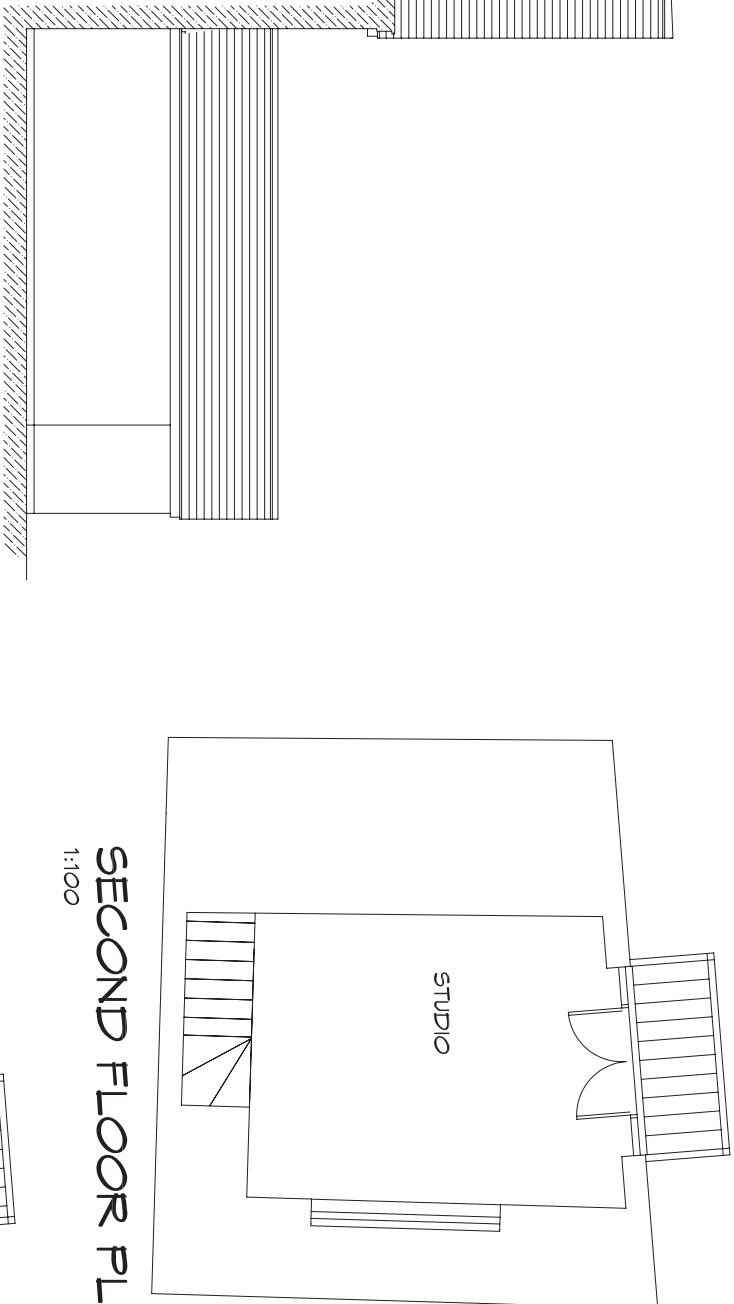


SECOND FLOOR PLAN
1:100

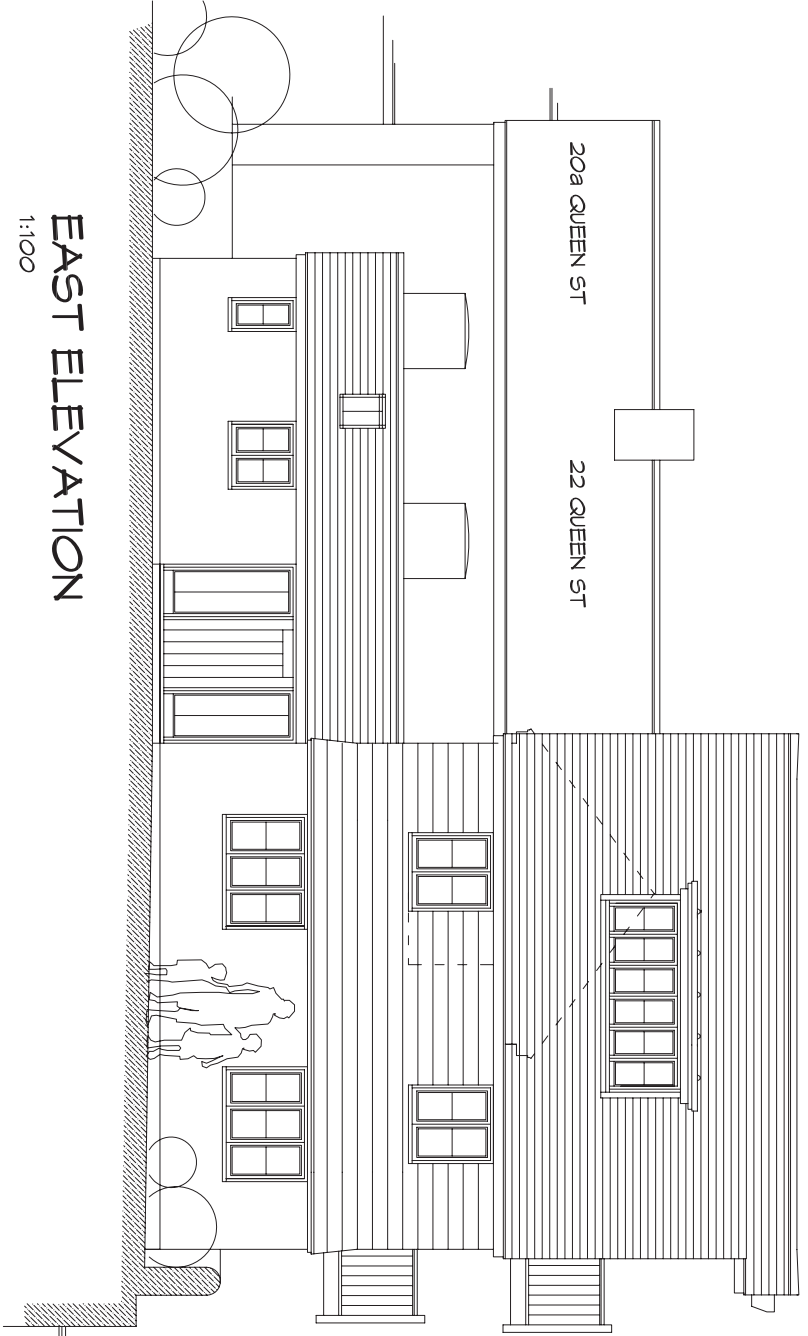


EAST ELEVATION
1:100

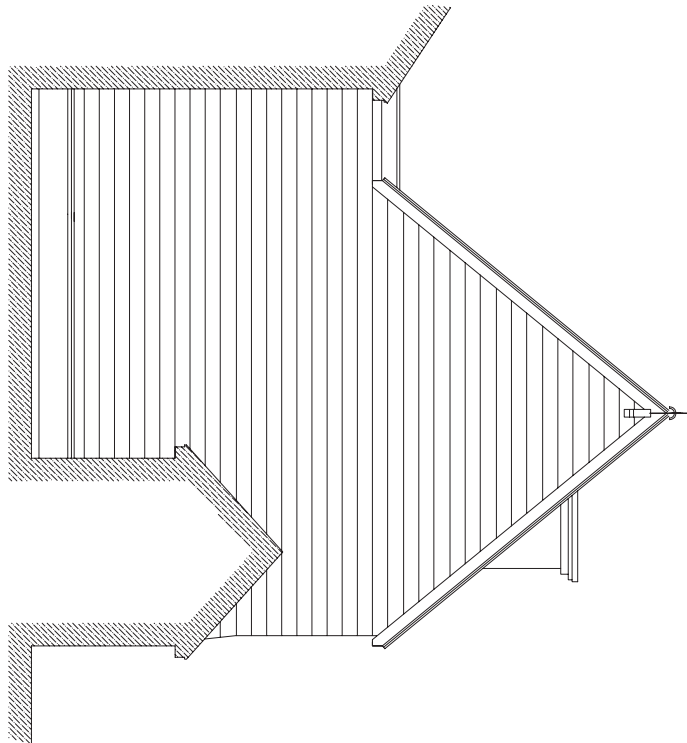


SOUTH ELEVATION
1:100

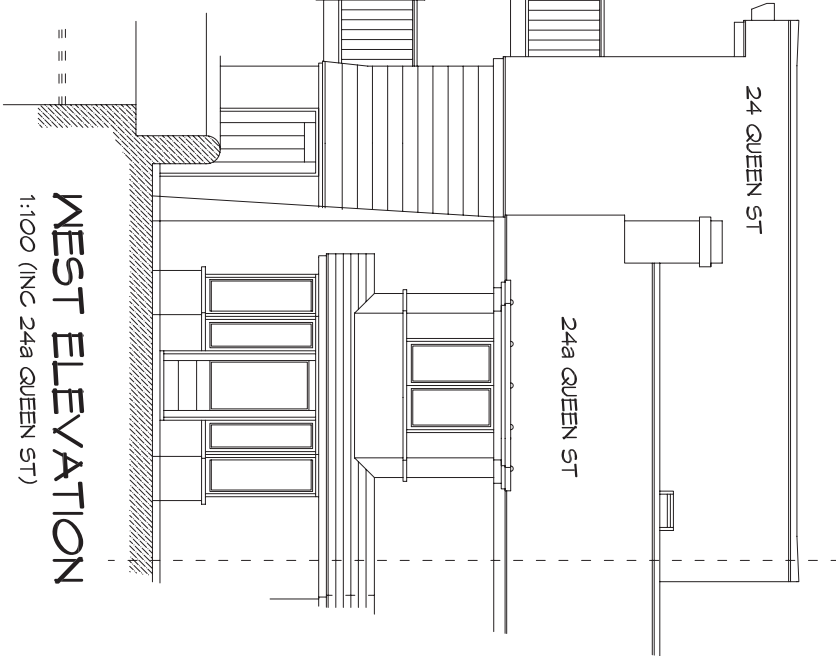


WEST ELEVATION
1:100 (INC 24a QUEEN ST)

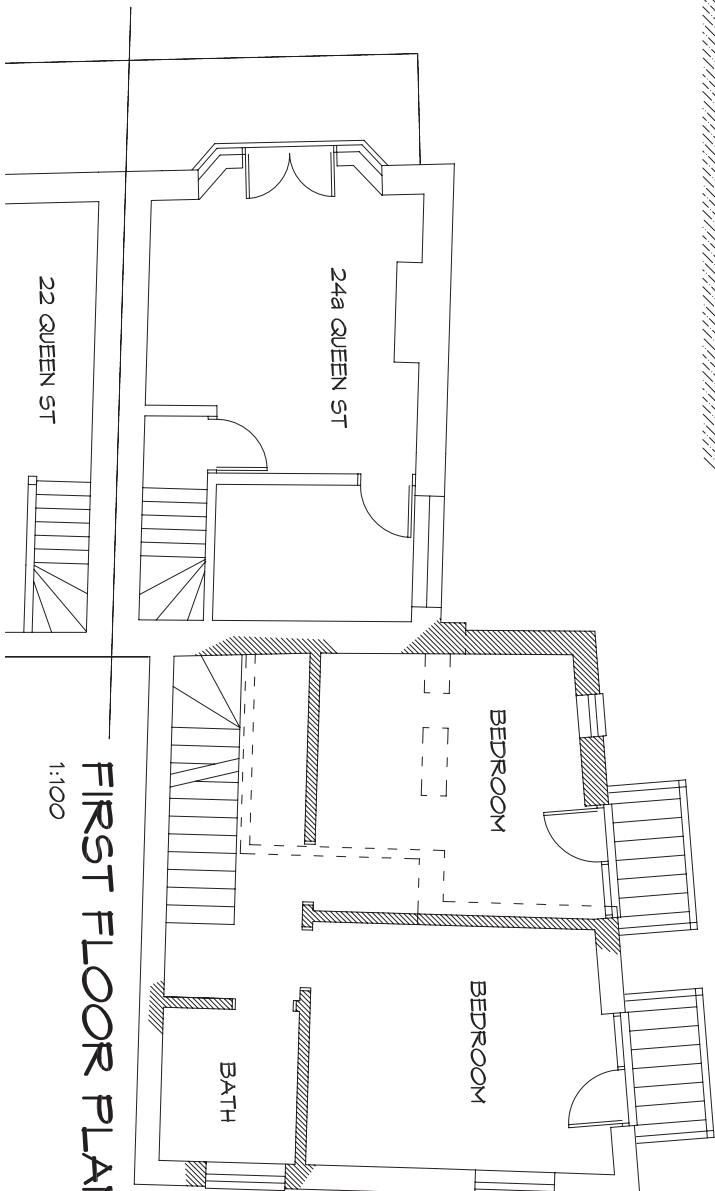


FIRST FLOOR PLAN
1:100

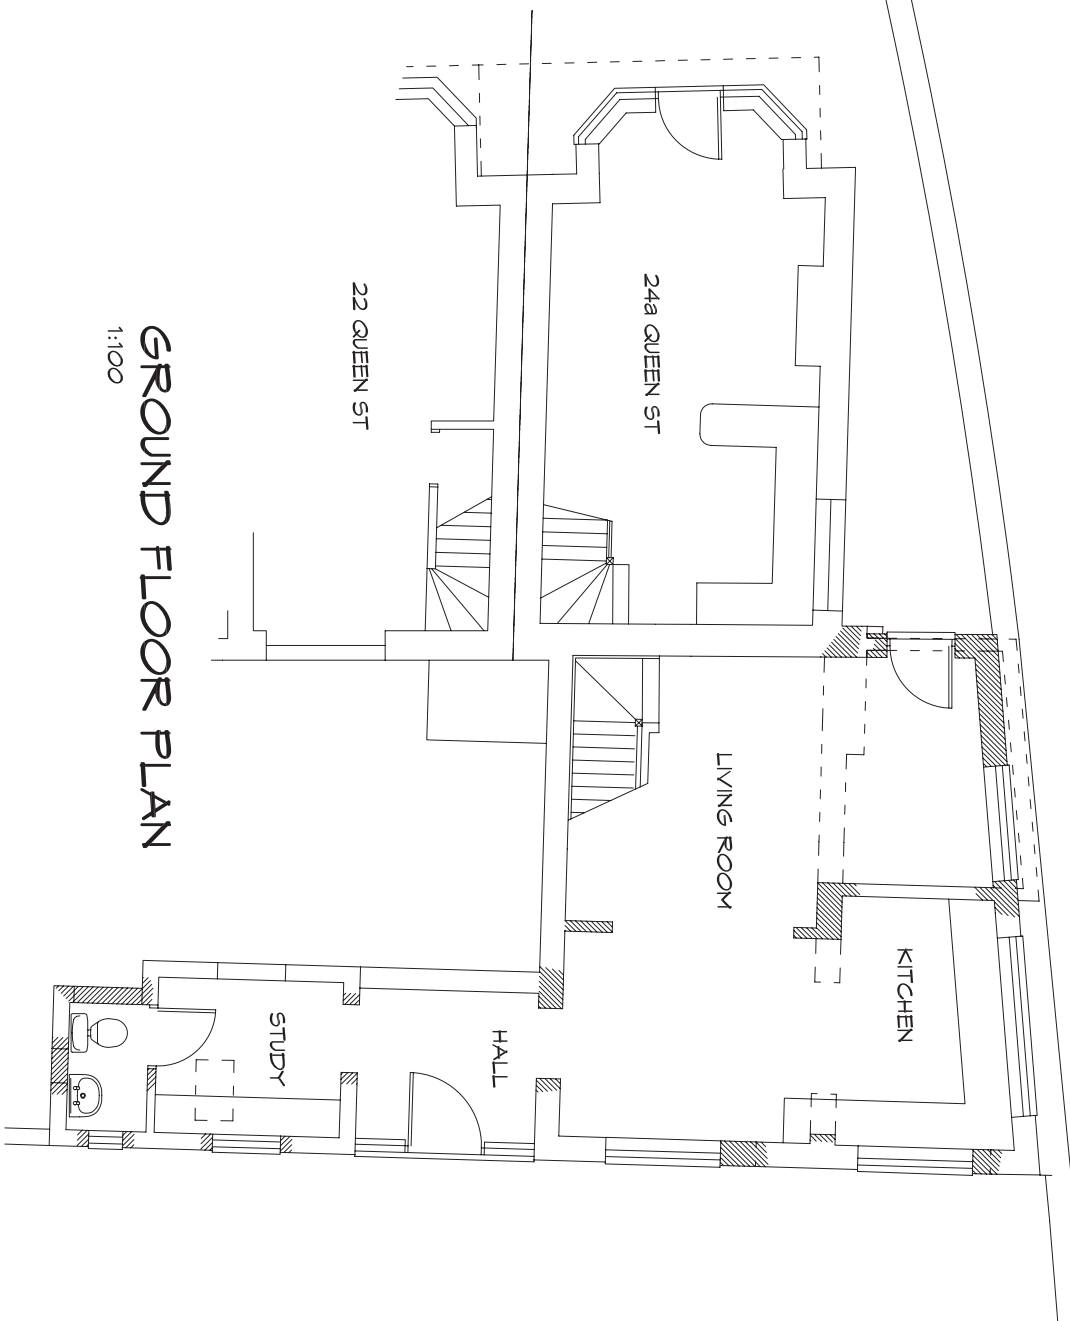


GROUND FLOOR PLAN
1:100

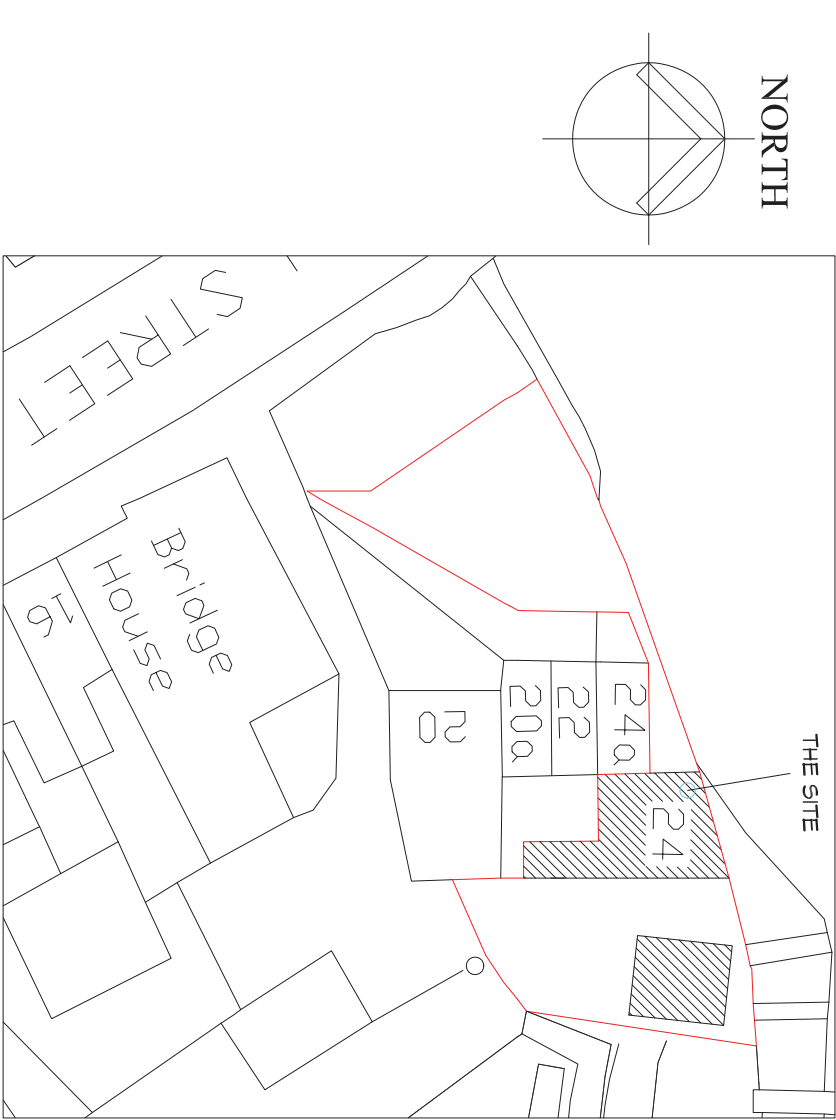


BLOCK PLAN 1:500

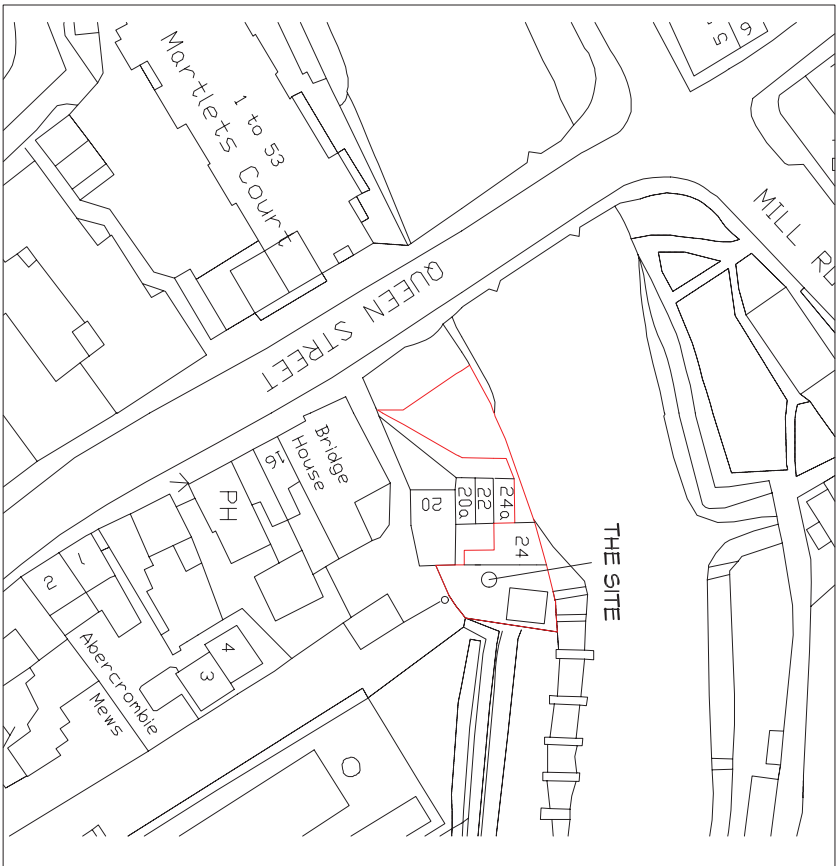


LOCATION PLAN 1:1250

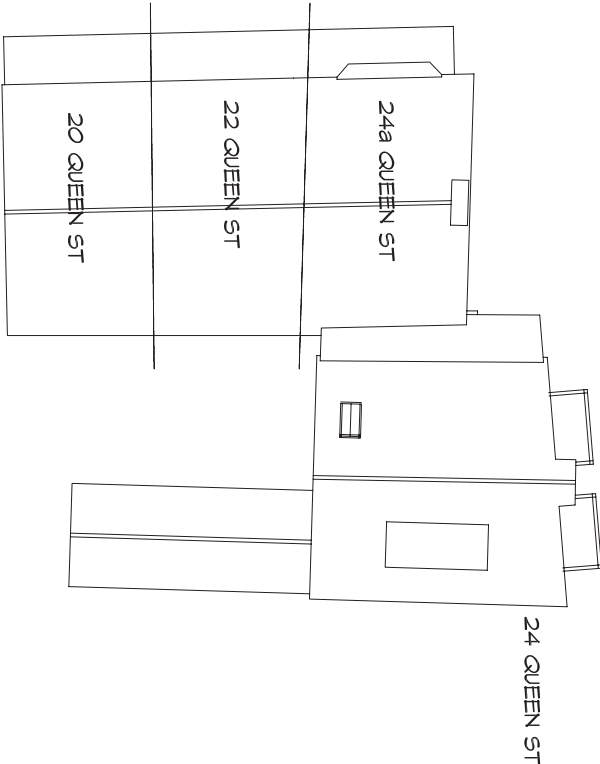

ROOF PLAN 1:200

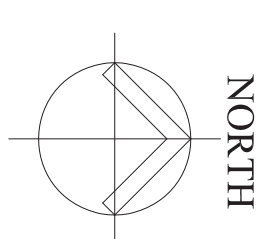

NORTH

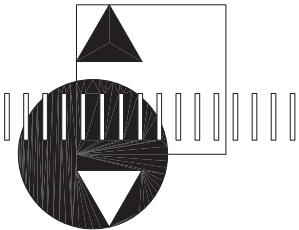

**WATKINS WOOD
SURVEYORS**

37 North Street
Emsworth
Hampshire PO9 0 7DA
Tel : (01243) 371956
Fax : (01243) 379009
admin@watkinswoodsurveyors.co.uk

**PROPOSED EXTENSION & ALTERATIONS
AMENDMENT TO AB/91/08 & AB/92/08/L
24 QUEEN STREET
ARUNDEL
Mr R May**

Drawn by: MJM
Scale: 1:100
Job No: 4098
Checked by: AA
Date: SEPT 10
Drawing: FLOO1

Extensions & Alterations - 24 Queen Street, Arundel