



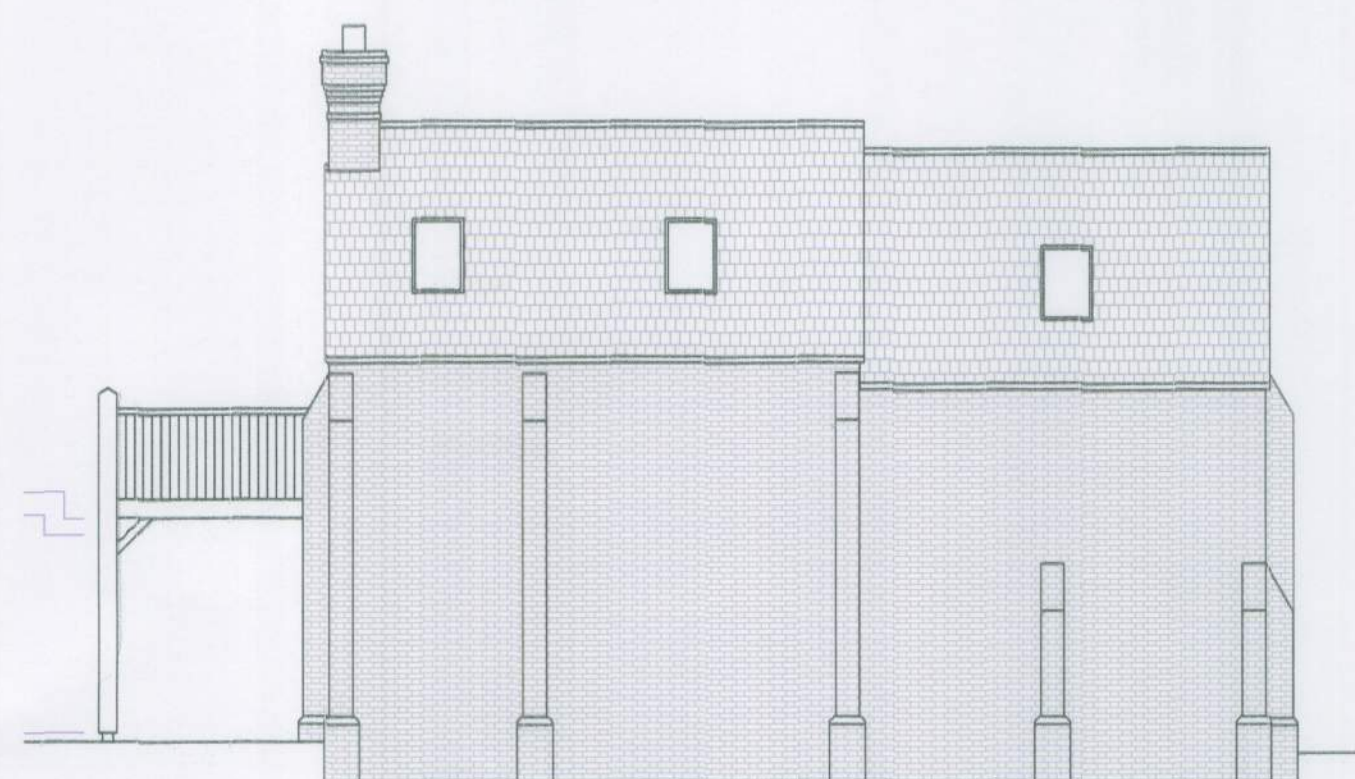

REAR ELEVATION
North

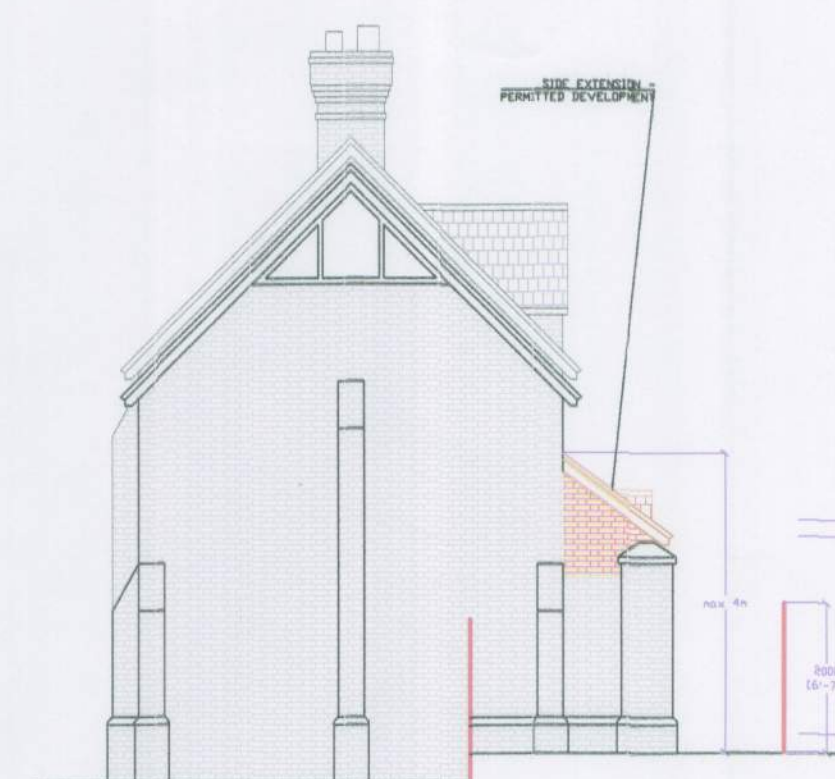

SIDE ELEVATION
West




FRONT ELEVATION
South




SIDE ELEVATION
East


PROPOSED ELEVATIONS 1:100

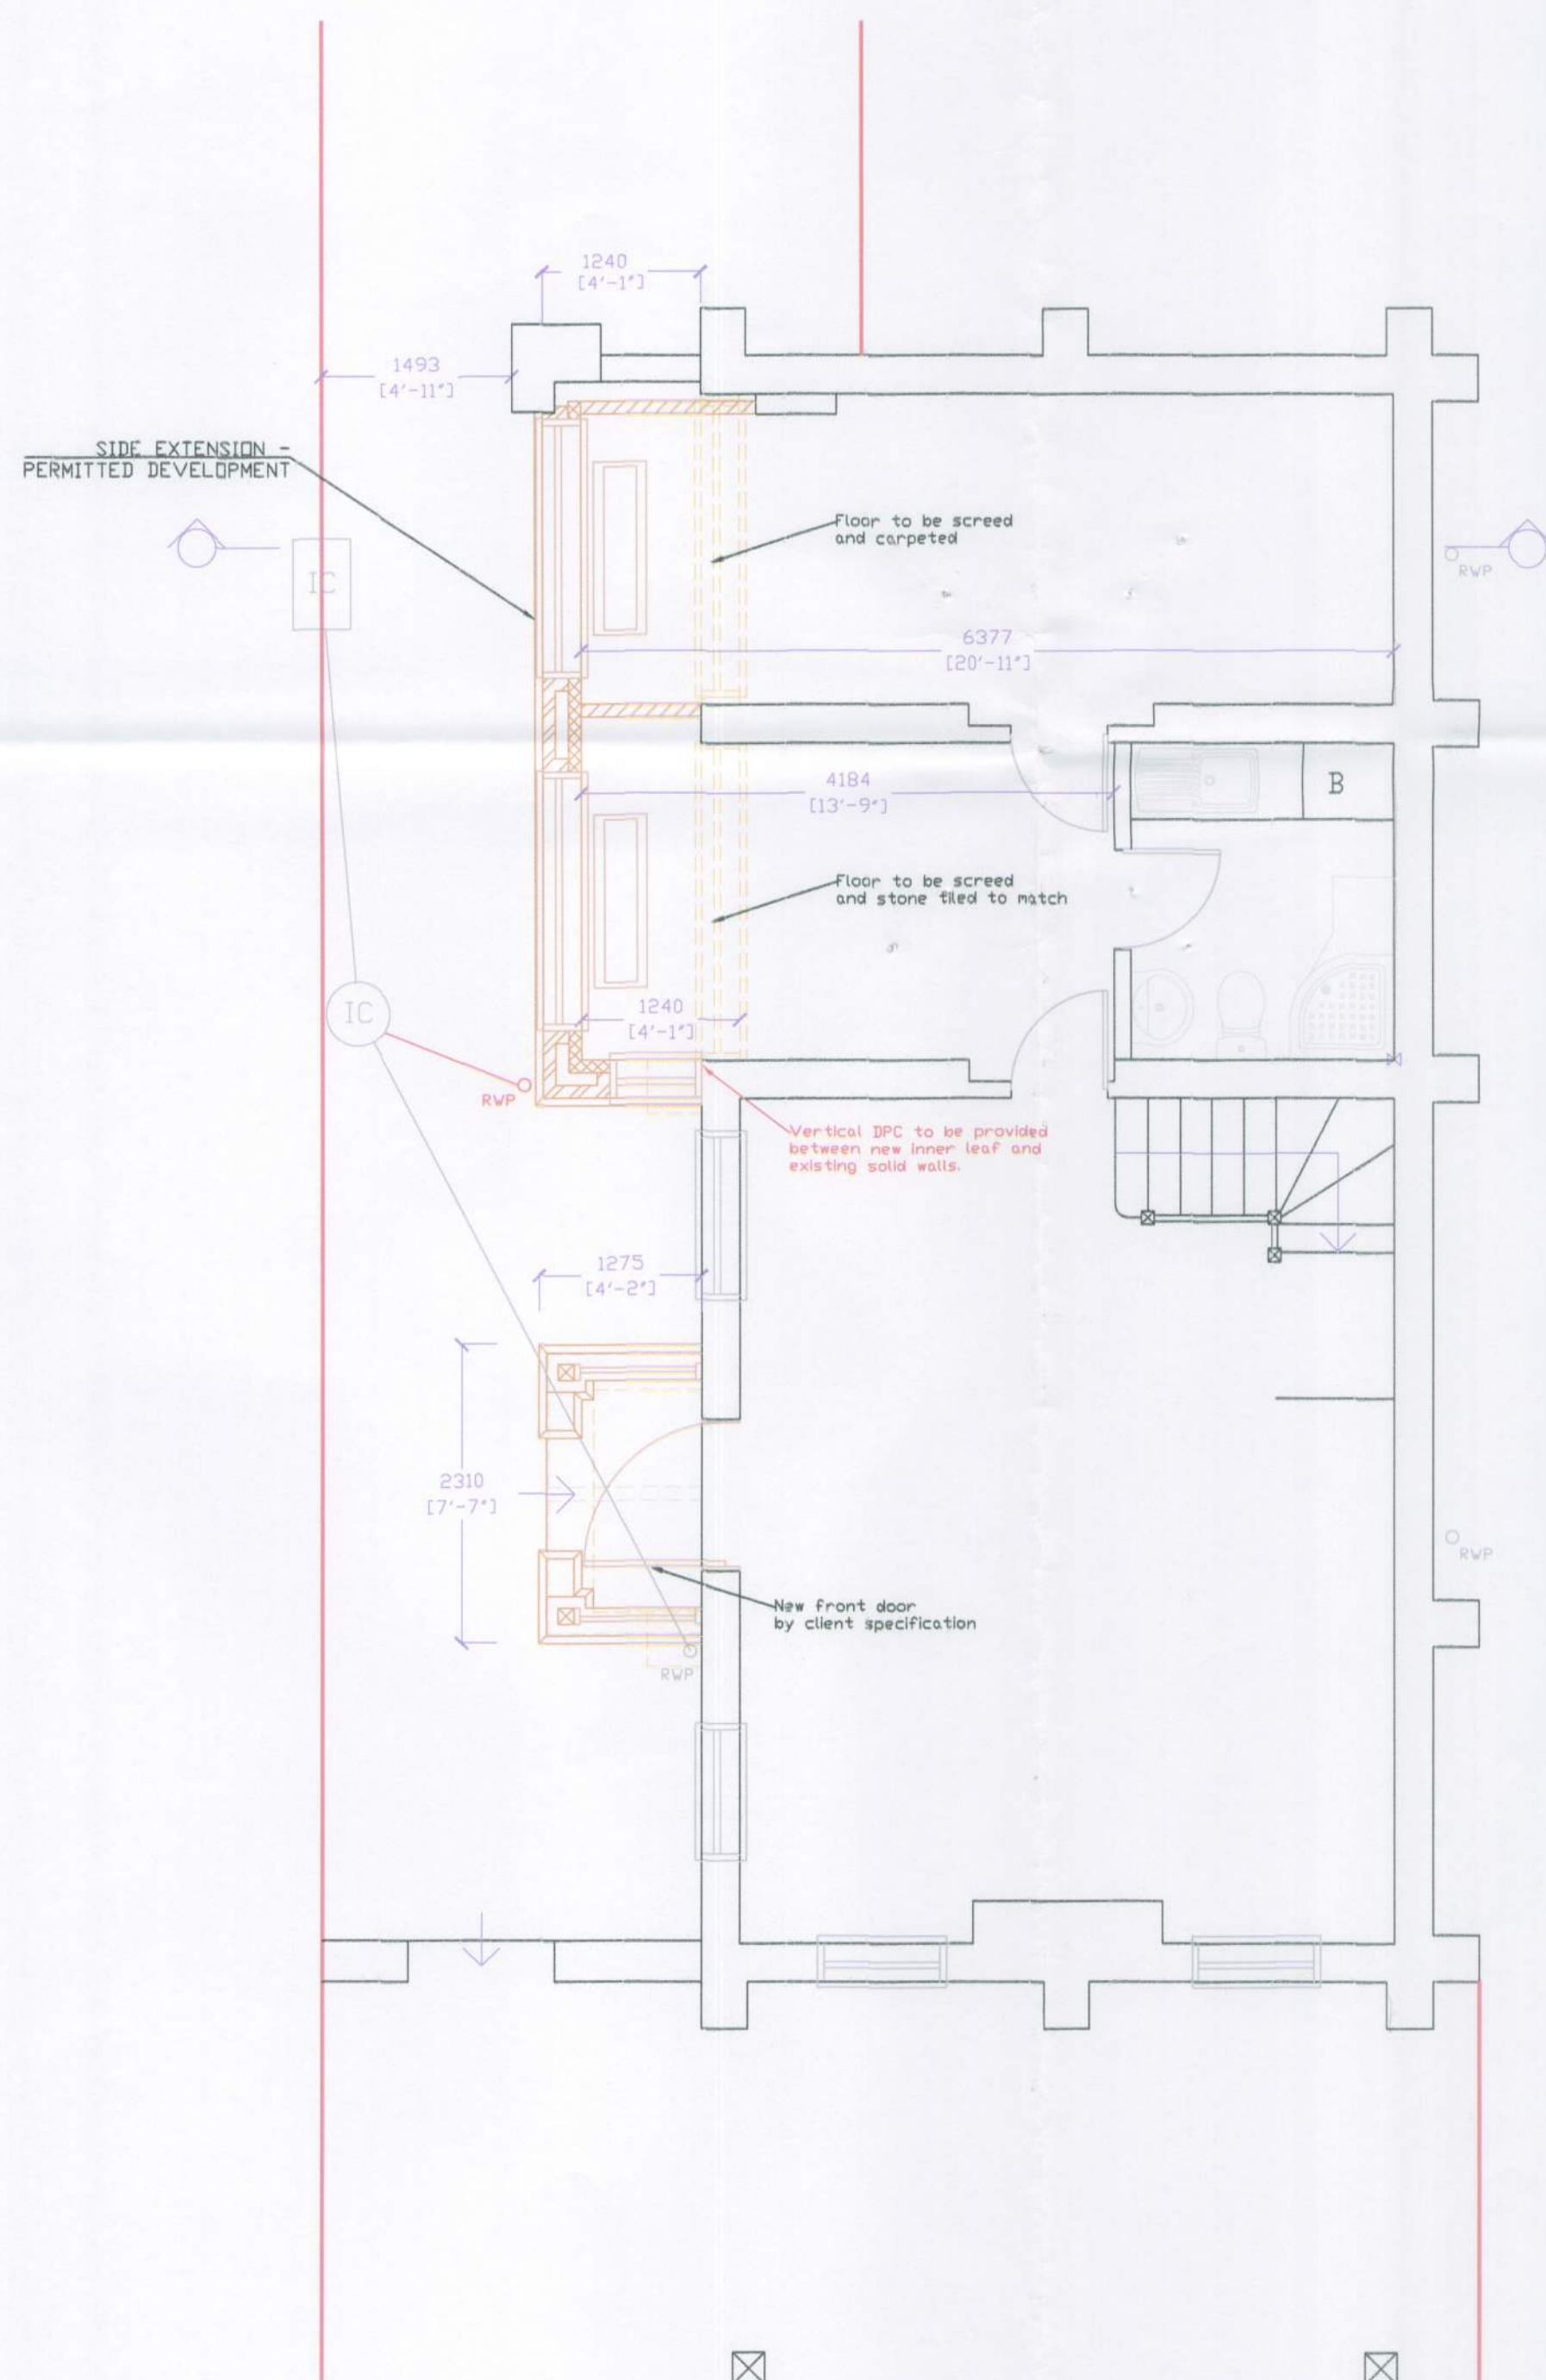

PROPOSED FLOOR PLAN 1:50

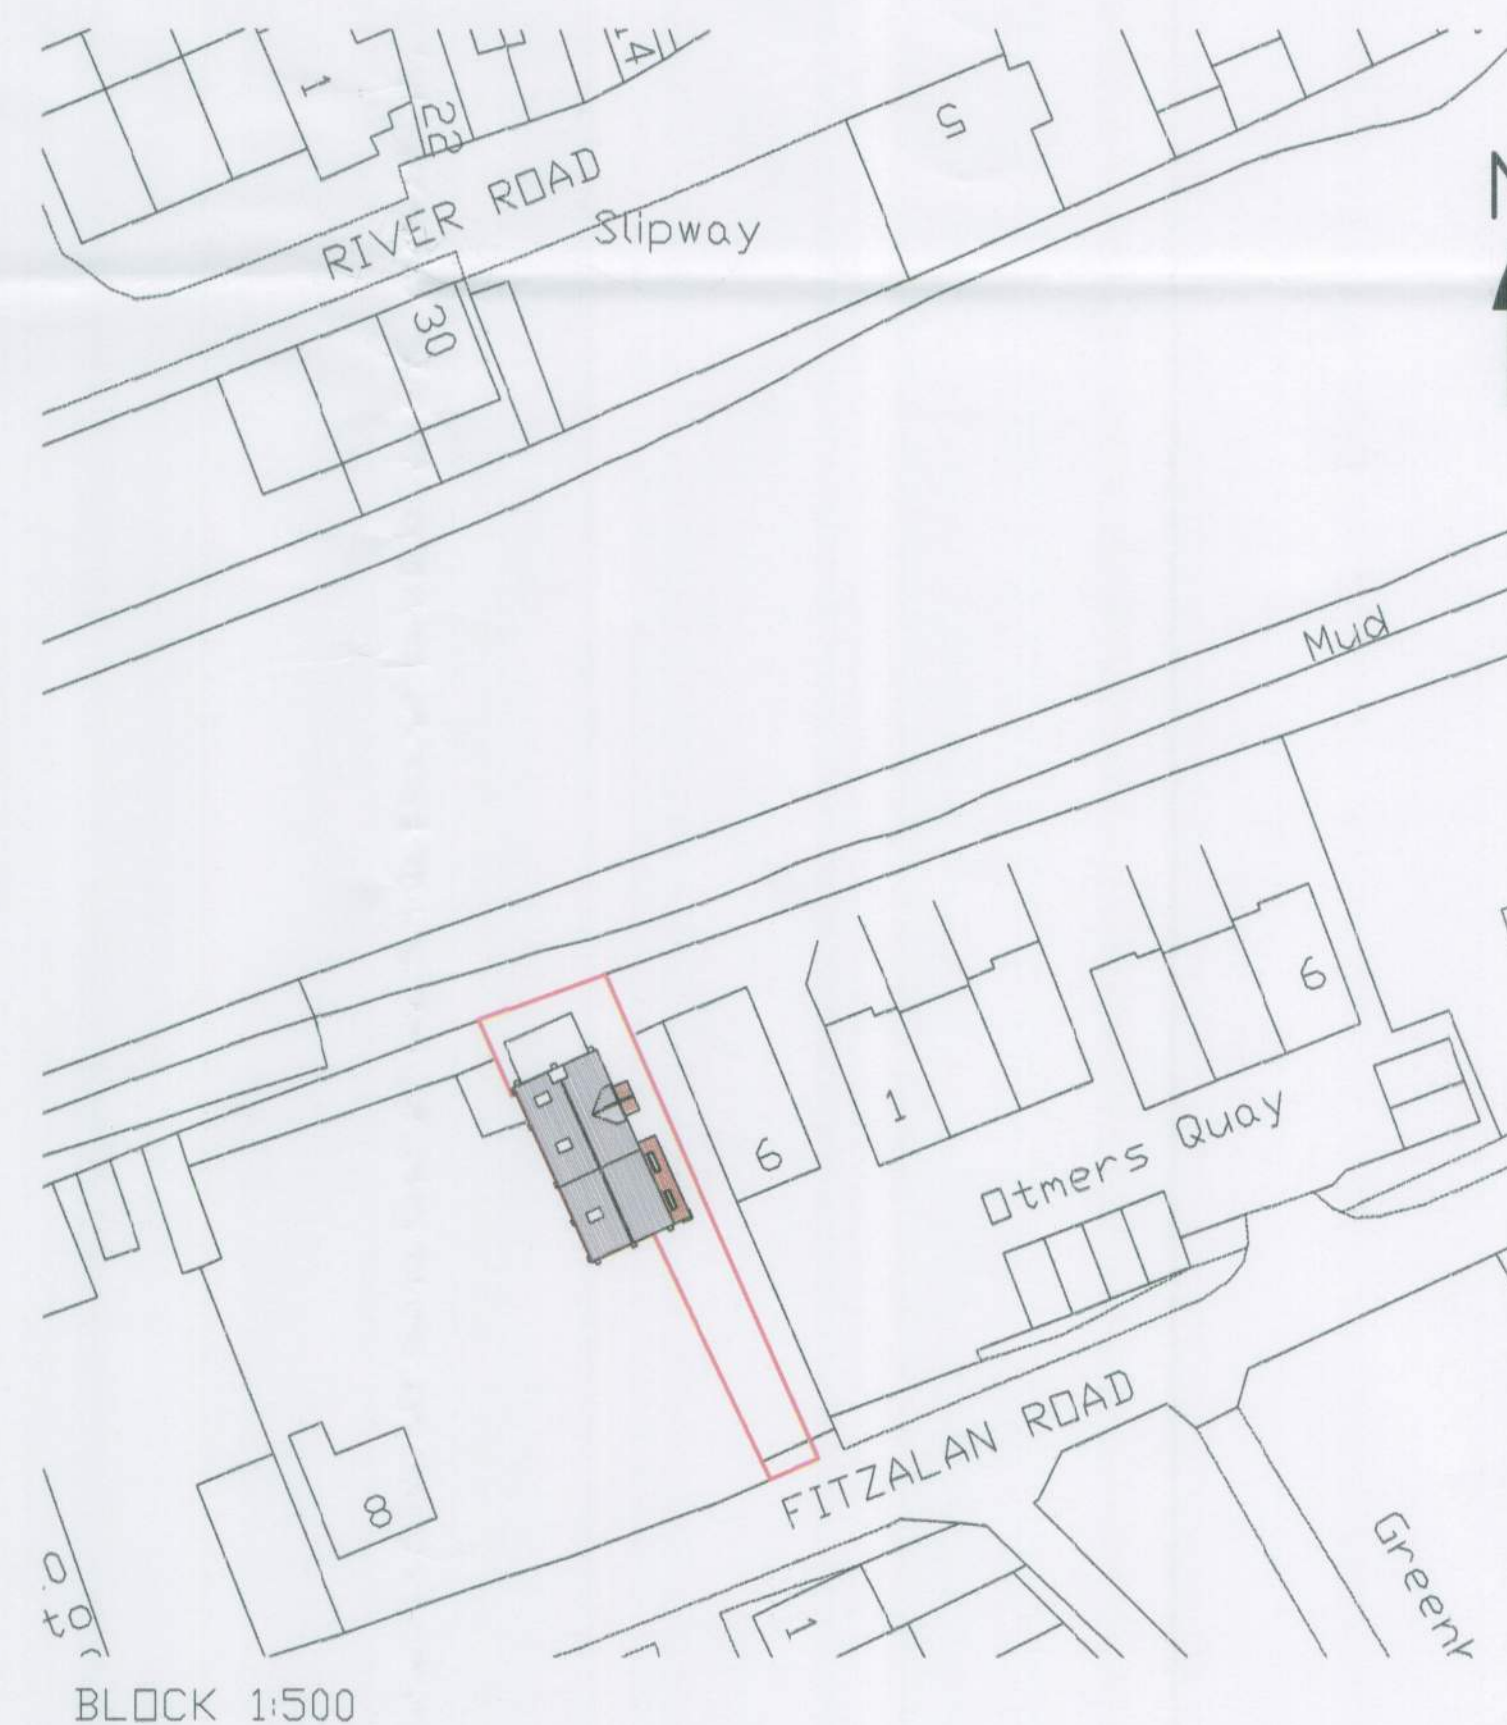

BLOCK 1:500

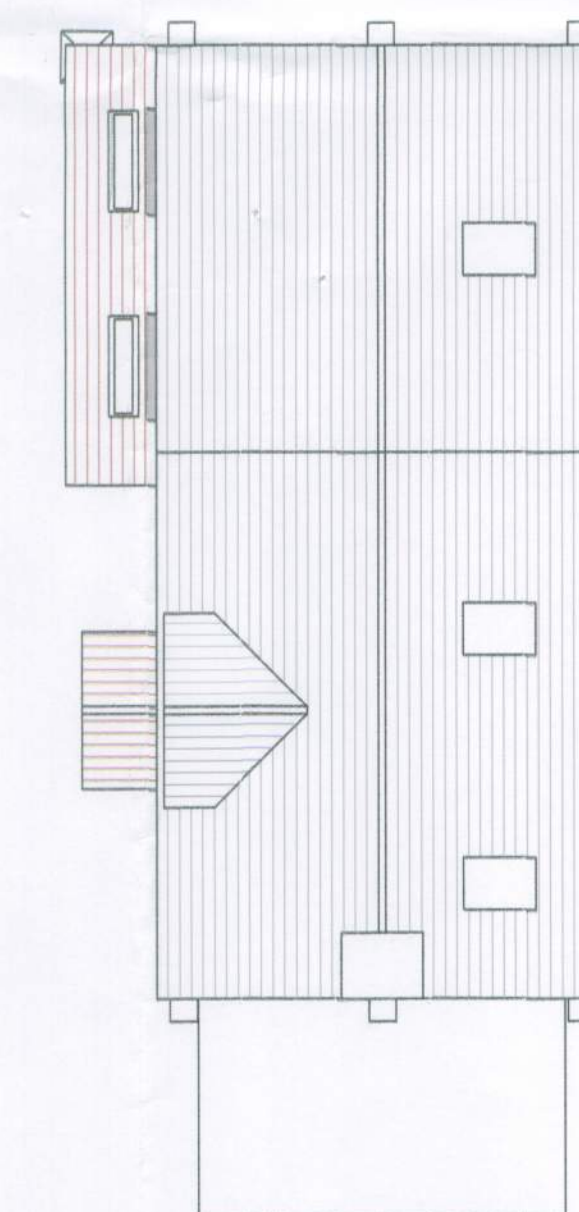

PROPOSED ROOF PLAN 1:100

All dimensions to be checked on site prior to commencement of work, except for planning purposes.

This drawing is the copyright of
CALDOTEC LTD
and may not be copied, altered or reproduced in any way without written authority.

CALDOTEC LTD
41 WILLOWHAYNE AVE
EAST PRESTON
WEST SUSSEX
BN16 1PL Telephone 01903 859176

PROPOSED FLOOR PLAN, ELEVATIONS,
ROOF PLAN & BLOCK
The Old Sail Loft
Fitzalan Road
Arundel
W. Sussex BN18 9JS

CLIENT Mr & Mrs Standring

R7 Client amendments - porch RM 11/10/13

R8 Building Control conditions RM 17/08/13

R9 Client amendments RM 05/08/13

R10 Planning RM 22/04/13

R11 Brick pillar options RM 19/04/13

R12 Amendments RM 19/04/13

R13 Amendments RM 15/04/13

Issue Details By Date

25-04-13
ISSUED FOR PLANNING -
PORCH ONLY
Note: Side extension
permitted development

SCALE AS SHOWN on A1

DATE 11/10/13

DRAWING NUMBER 12087/0287